


MANUFACTURED HOME ESTATE (MHE)

559 ANAMBAH ROAD, GOSFORTH

LOT 117 DP 874171

CIVIL WORKS PLANS FOR CONCEPT AND STAGE 1 DEVELOPMENT APPLICATION

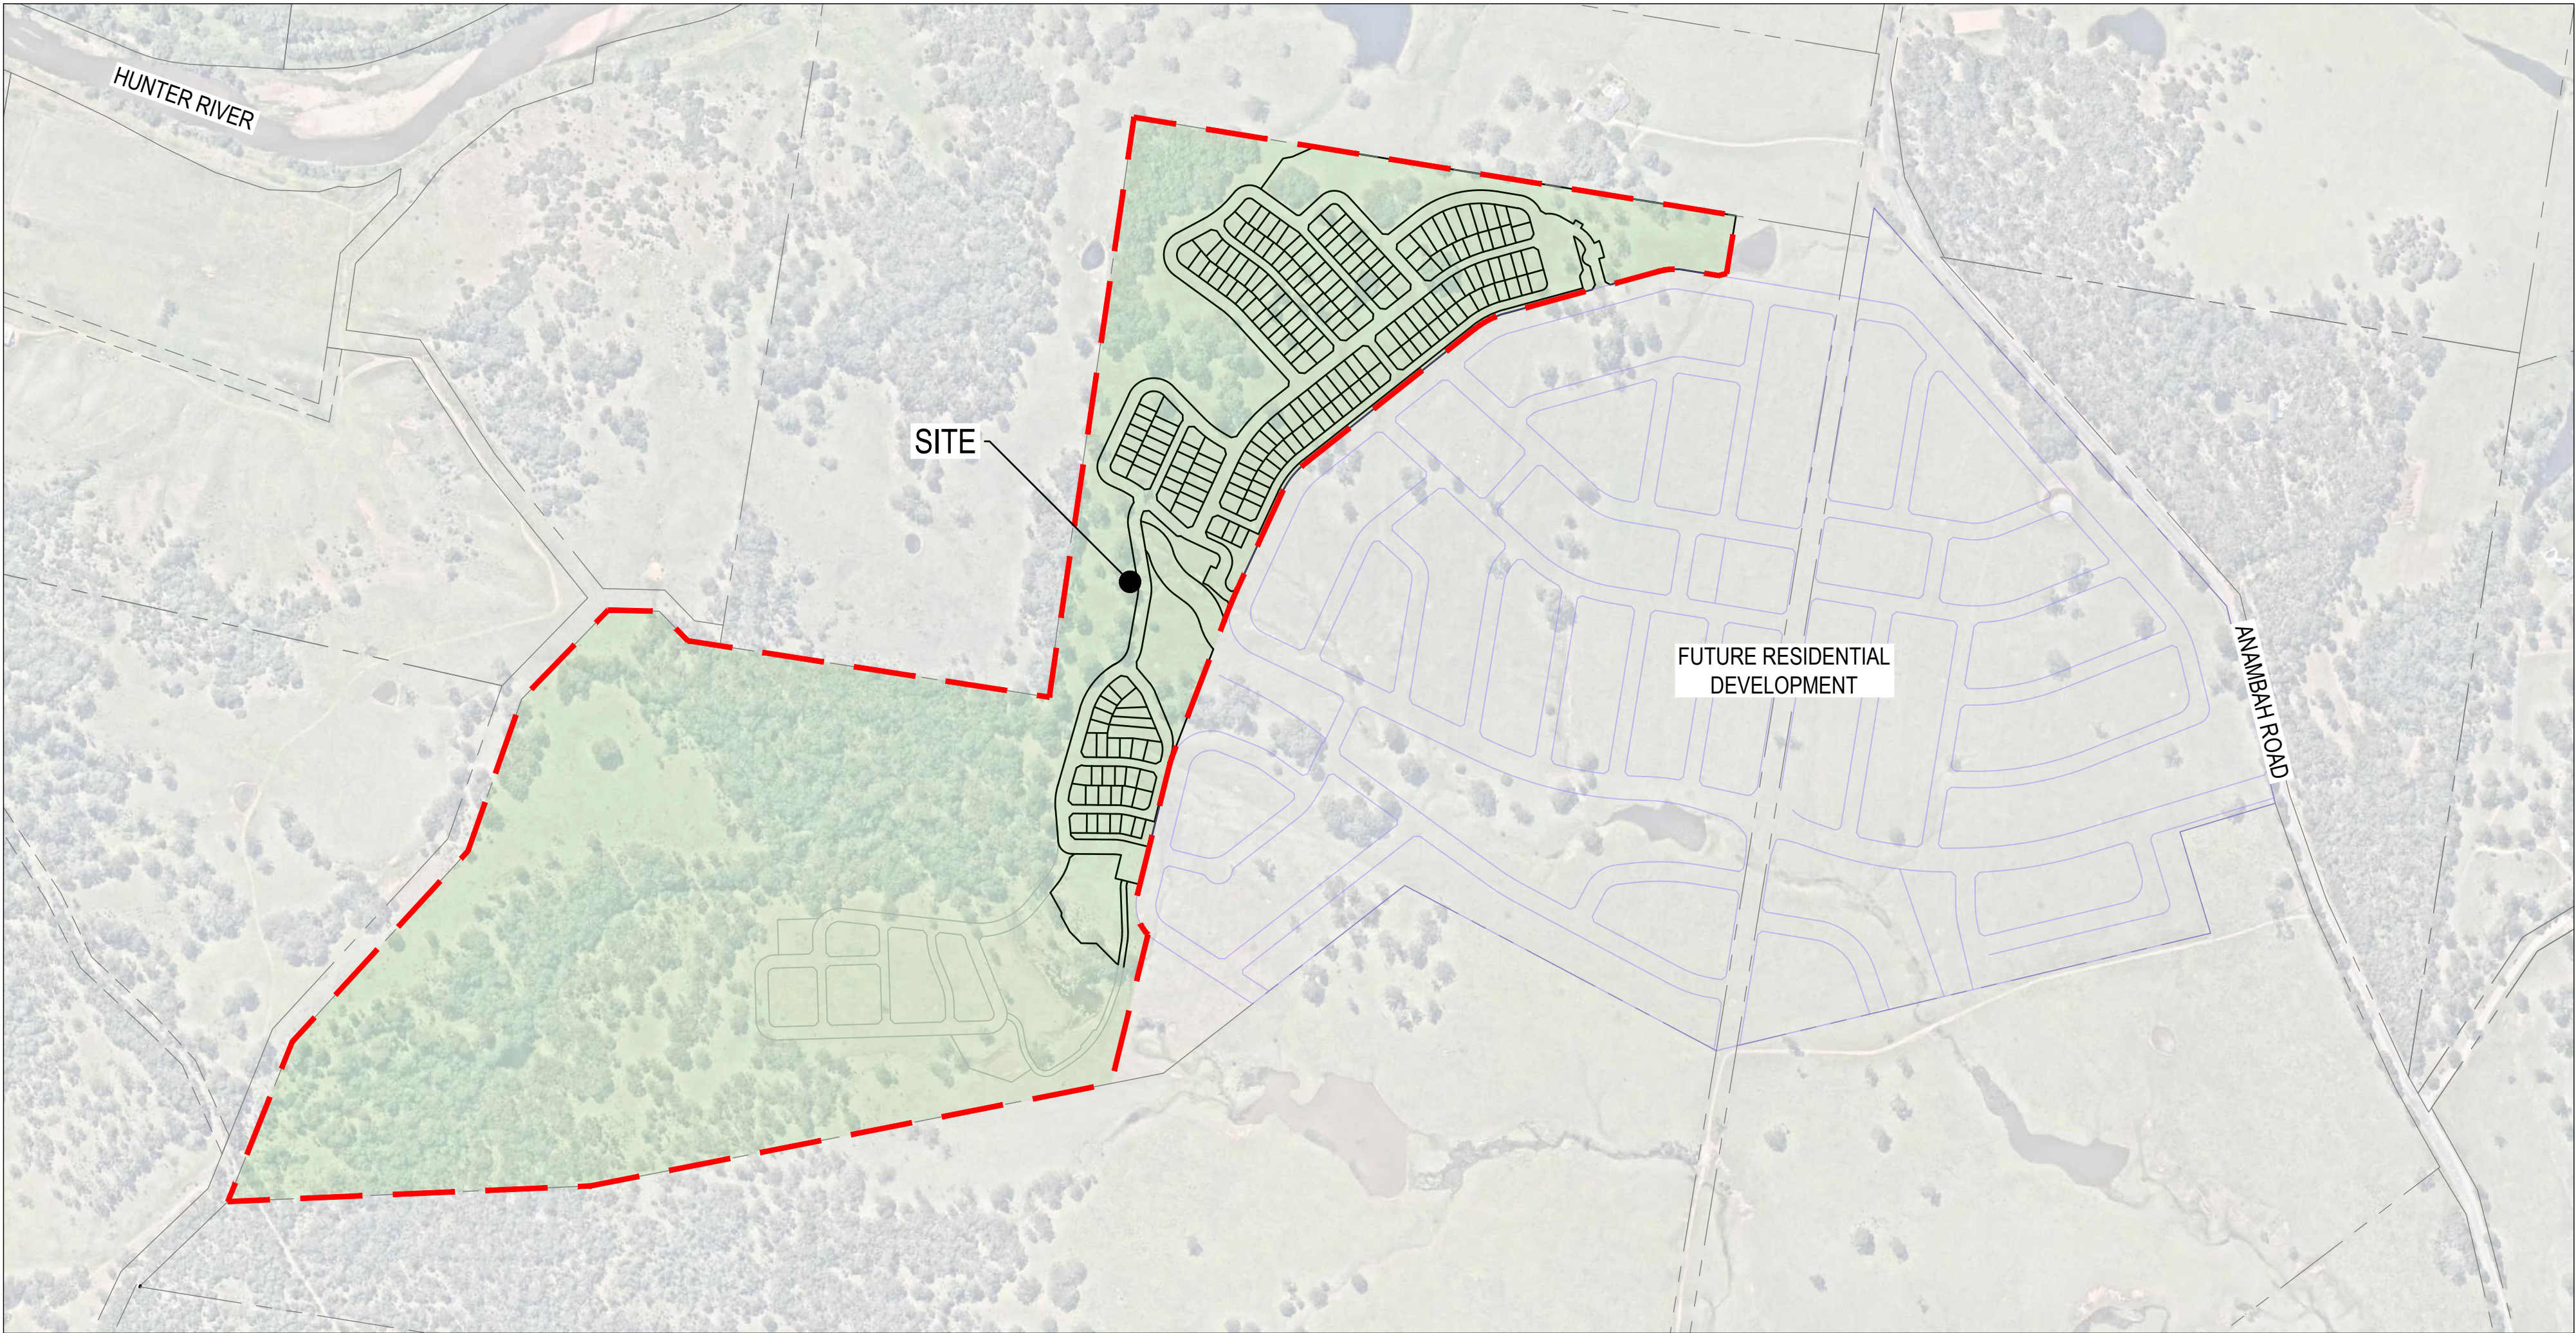

LOCALITY DIAGRAM



PLAN NUMBER	DRAWING TITLE
MKR00884-10-C0000	COVER SHEET
MKR00884-10-C0001	DRAWING SCHEDULE
MKR00884-10-C0020	CONCEPT MASTERPLAN
MKR00884-10-C0030	LAND AND DWELLING AREA PLAN
MKR00884-10-C0035	ZONING PLAN
MKR00884-10-C0040	CIVIL KEY PLAN
MKR00884-10-C0050	SITE LAYOUT PLAN 1 OF 6
MKR00884-10-C0051	SITE LAYOUT PLAN 2 OF 6
MKR00884-10-C0052	SITE LAYOUT PLAN 3 OF 6
MKR00884-10-C0053	SITE LAYOUT PLAN 4 OF 6
MKR00884-10-C0054	SITE LAYOUT PLAN 5 OF 6
MKR00884-10-C0055	SITE LAYOUT PLAN 6 OF 6
MKR00884-10-C0100	CIVIL WORKS LAYOUT PLAN 1 OF 6
MKR00884-10-C0101	CIVIL WORKS LAYOUT PLAN 2 OF 6
MKR00884-10-C0102	CIVIL WORKS LAYOUT PLAN 3 OF 6
MKR00884-10-C0103	CIVIL WORKS LAYOUT PLAN 4 OF 6
MKR00884-10-C0104	CIVIL WORKS LAYOUT PLAN 5 OF 6
MKR00884-10-C0105	CIVIL WORKS LAYOUT PLAN 6 OF 6
MKR00884-10-C0200	BULK EARTHWORKS LAYOUT PLAN
MKR00884-10-C0250	BULK EARTHWORKS SECTION 01 1 OF 1
MKR00884-10-C0251	BULK EARTHWORKS SECTION 02 1 OF 2
MKR00884-10-C0252	BULK EARTHWORKS SECTION 02 2 OF 2
MKR00884-10-C0253	BULK EARTHWORKS SECTION 03 1 OF 2
MKR00884-10-C0254	BULK EARTHWORKS SECTION 03 2 OF 2
MKR00884-10-C0255	BULK EARTHWORKS SECTION 04 & SECTION 05 1 OF 1
MKR00884-10-C0256	BULK EARTHWORKS SECTION 06 & SECTION 07 1 OF 1
MKR00884-10-C0300	TYPICAL ROAD SECTIONS LAYOUT PLAN
MKR00884-10-C0310	TYPICAL ROAD SECTIONS DETAILS 1 OF 3
MKR00884-10-C0311	TYPICAL ROAD SECTIONS DETAILS 2 OF 3
MKR00884-10-C0312	TYPICAL ROAD SECTIONS DETAILS 3 OF 3
MKR00884-10-C0350	CIVIL DETAILS 1 OF 3
MKR00884-10-C0351	CIVIL DETAILS 2 OF 3
MKR00884-10-C0352	CIVIL DETAILS 3 OF 3
MKR00884-10-C0400	COMMUNITY AMENITIES LAYOUT PLAN 1 OF 2
MKR00884-10-C0401	COMMUNITY AMENITIES LAYOUT PLAN 2 OF 2
MKR00884-10-C0500	LONGITUDINAL SECTIONS ROAD 01 1 OF 2
MKR00884-10-C0501	LONGITUDINAL SECTIONS ROAD 01 2 OF 2
MKR00884-10-C0502	LONGITUDINAL SECTIONS ROAD 02 1 OF 2
MKR00884-10-C0503	LONGITUDINAL SECTIONS ROAD 02 2 OF 2
MKR00884-10-C0504	LONGITUDINAL SECTIONS ROAD 03 1 OF 2
MKR00884-10-C0505	LONGITUDINAL SECTIONS ROAD 03 2 OF 2
MKR00884-10-C0506	LONGITUDINAL SECTIONS ROAD 04 1 OF 2
MKR00884-10-C0507	LONGITUDINAL SECTIONS ROAD 04 2 OF 2

PLAN NUMBER	DRAWING TITLE
MKR00884-10-C0508	LONGITUDINAL SECTIONS ROAD 05 1 OF 1
MKR00884-10-C0509	LONGITUDINAL SECTIONS ROAD 06 1 OF 1
MKR00884-10-C0510	LONGITUDINAL SECTIONS ROAD 07 1 OF 3
MKR00884-10-C0511	LONGITUDINAL SECTIONS ROAD 07 2 OF 3
MKR00884-10-C0512	LONGITUDINAL SECTIONS ROAD 07 3 OF 3
MKR00884-10-C0513	LONGITUDINAL SECTIONS ROAD 08 1 OF 1
MKR00884-10-C0514	LONGITUDINAL SECTIONS ROAD 09 1 OF 1
MKR00884-10-C0515	LONGITUDINAL SECTIONS ROAD 10 1 OF 1
MKR00884-10-C0516	LONGITUDINAL SECTIONS ROAD 11 1 OF 1
MKR00884-10-C0517	LONGITUDINAL SECTIONS ROAD 12 1 OF 1
MKR00884-10-C0518	LONGITUDINAL SECTIONS ROAD 13 1 OF 2
MKR00884-10-C0519	LONGITUDINAL SECTIONS ROAD 13 2 OF 2
MKR00884-10-C0520	LONGITUDINAL SECTIONS ROAD 14 1 OF 1
MKR00884-10-C0521	LONGITUDINAL SECTIONS ROAD 15 1 OF 1
MKR00884-10-C0522	LONGITUDINAL SECTIONS ROAD 18 1 OF 1
MKR00884-10-C0523	LONGITUDINAL SECTIONS ACCESS 01 1 OF 1
MKR00884-10-C0900	STORMWATER CATCHMENT PLAN EXISTING SCENARIO
MKR00884-10-C0901	STORMWATER CATCHMENT PLAN DEVELOPED SCENARIO
MKR00884-10-C1300	CONCEPTUAL SERVICING LAYOUT PLAN 1 OF 3
MKR00884-10-C1301	CONCEPTUAL SERVICING LAYOUT PLAN 2 OF 3
MKR00884-10-C1302	CONCEPTUAL SERVICING LAYOUT PLAN 3 OF 3
MKR00884-10-C1400	VEGETATION REMOVAL PLAN 1 OF 2
MKR00884-10-C1401	VEGETATION REMOVAL PLAN 2 OF 2
MKR00884-10-C1500	SOIL AND WATER MANAGEMENT NOTES & TYPICAL DETAILS
MKR00884-10-C1510	SOIL AND WATER MANAGEMENT LAYOUT PLAN 1 OF 2
MKR00884-10-C1511	SOIL AND WATER MANAGEMENT LAYOUT PLAN 2 OF 2
MKR00884-10-C1600	RETAINING WALL LAYOUT PLAN 1 OF 2
MKR00884-10-C1601	RETAINING WALL LAYOUT PLAN 2 OF 2
MKR00884-10-C1700	SWEPT PATHS DESIGN VEHICLES 1 OF 5
MKR00884-10-C1701	SWEPT PATHS DESIGN VEHICLES 2 OF 5
MKR00884-10-C1702	SWEPT PATHS DESIGN VEHICLES 3 OF 5
MKR00884-10-C1703	SWEPT PATHS DESIGN VEHICLES 4 OF 5
MKR00884-10-C1704	SWEPT PATHS DESIGN VEHICLES 5 OF 5
MKR00884-10-C1705	SWEPT PATHS CHECK VEHICLES 1 OF 5
MKR00884-10-C1706	SWEPT PATHS CHECK VEHICLES 2 OF 5
MKR00884-10-C1707	SWEPT PATHS CHECK VEHICLES 3 OF 5
MKR00884-10-C1708	SWEPT PATHS CHECK VEHICLES 4 OF 5
MKR00884-10-C1709	SWEPT PATHS CHECK VEHICLES 5 OF 5
MKR00884-10-C1800	LOCAL AREA TRAFFIC MANAGEMENT PLAN 1 OF 2
MKR00884-10-C1801	LOCAL AREA TRAFFIC MANAGEMENT PLAN 2 OF 2
MKR00884-10-C1900	BUS SERVICING ASSESSMENT PLAN
MKR00884-10-C2000	PARKING FACILITIES ASSESSMENT PLAN 1 OF 2
MKR00884-10-C2001	PARKING FACILITIES ASSESSMENT PLAN 2 OF 2
MKR00884-10-C2100	WASTE MANAGEMENT PLAN 1 OF 2
MKR00884-10-C2101	WASTE MANAGEMENT PLAN 2 OF 2

2	31.10.25	ISSUED FOR APPROVAL		M.A.J.P.	T.J.H.
1	06.12.24	ISSUED FOR APPROVAL		M.A.J.P.	T.J.H.
REV	DATE	DESCRIPTION		AMD BY	APP BY




DRAWN: J.BADI	DESIGNED: M.PHILLIPS	559 ANAMBAH ROAD GOSFORTH CONCEPT & STAGE 1 DEVELOPMENT APPLICATION DRAWING SCHEDULE			
DRAFT CHECK: M.PHILLIPS	DESIGN CHECK: S.WEATHERBY				
APPROVED: T.HOWE					
FOR INFORMATION		DRAWING NUMBER MKR00884-10-C0001	SHEET No.	ORIG. SIZE A1	REVISION 2

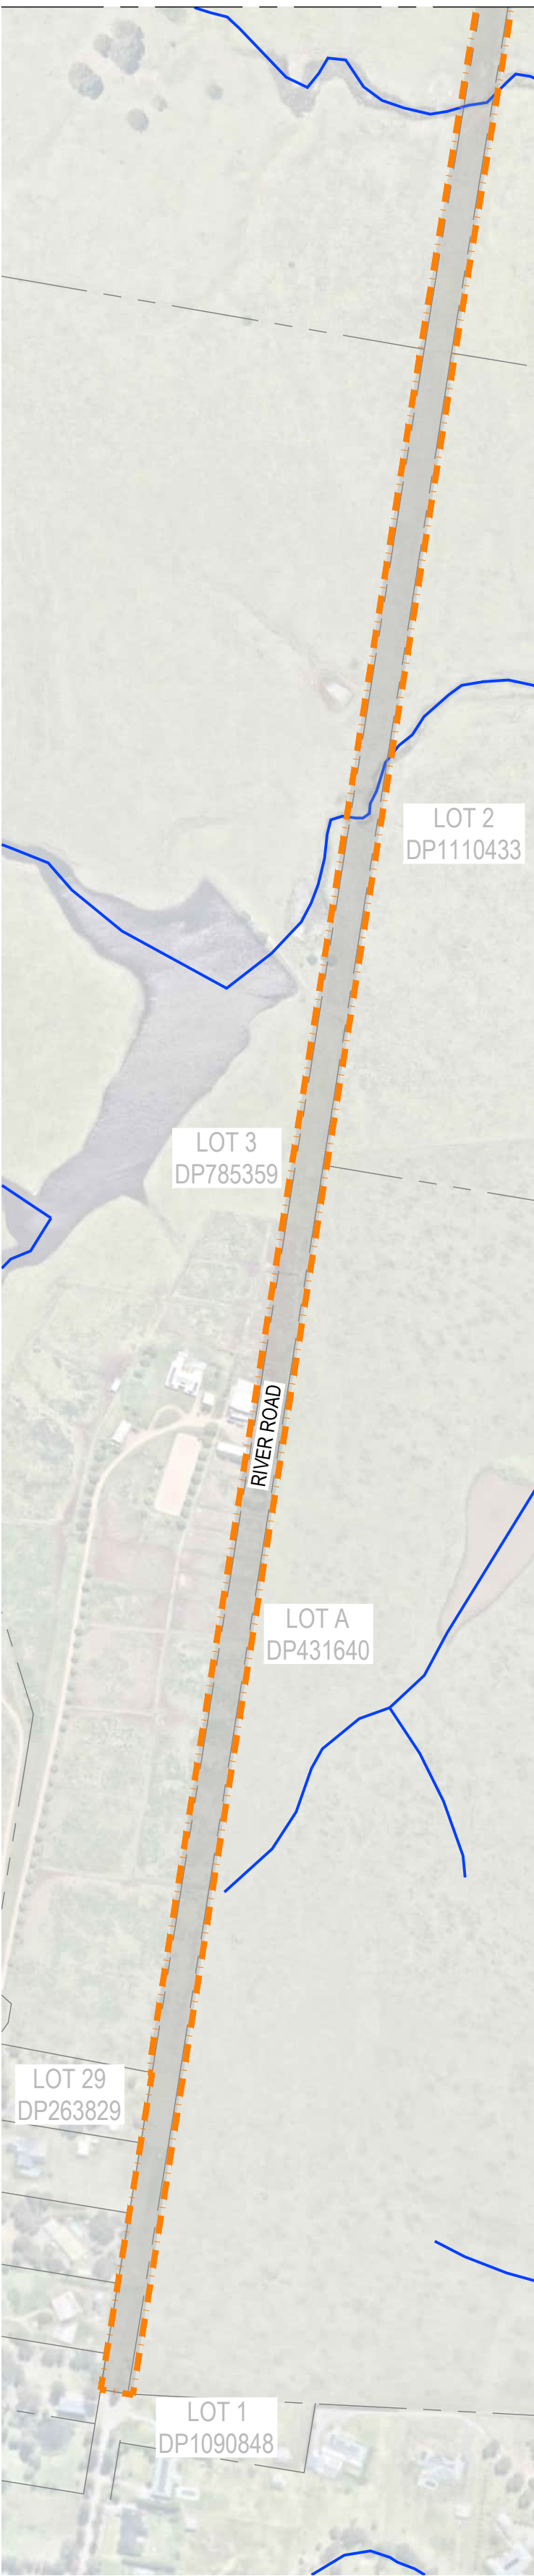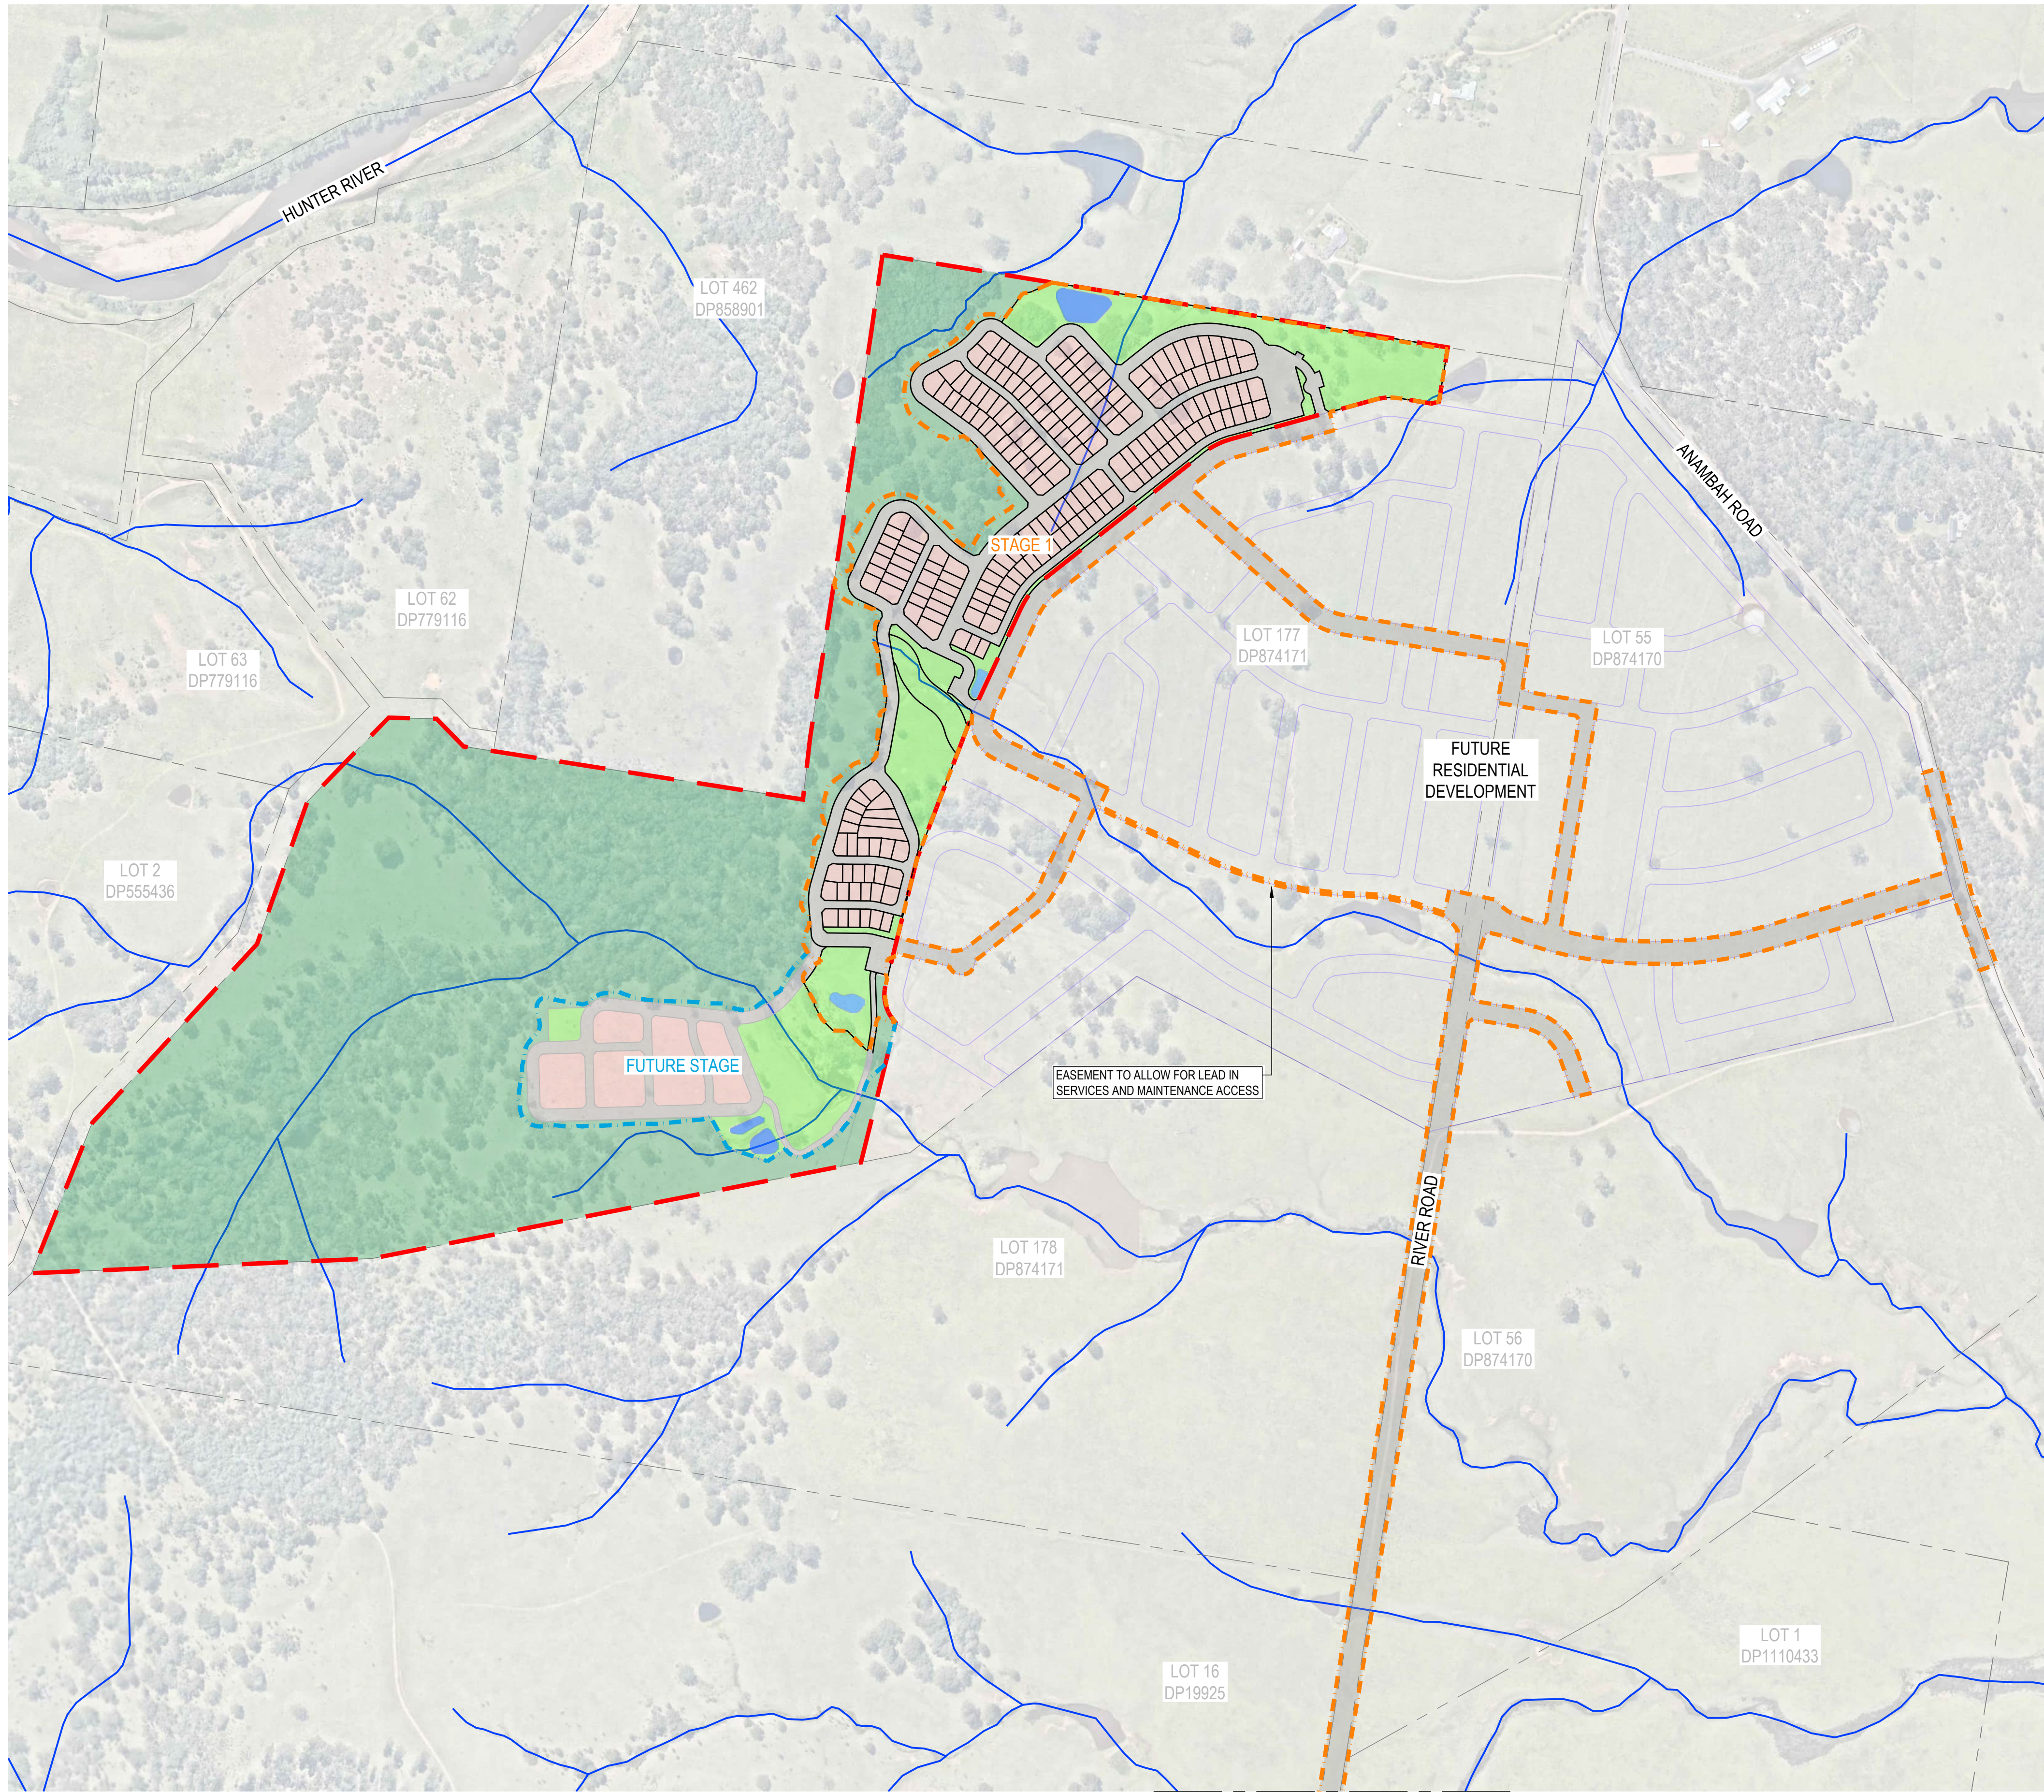

- PROPOSED**
- LOT BOUNDARY
 - SITE BOUNDARY
 - MHE SITE
 - ROAD RESERVE
 - DRAINAGE RESERVE
 - OPEN SPACE / COMMUNITY FACILITIES
 - RETAINED BUSHLAND
- STAGING**
- STAGE 1 - SUBJECT DETAILED DA
 - FUTURE STAGE - CONCEPT DA
- EXISTING**
- LOT BOUNDARY
 - WATER COURSE
- FUTURE DEVELOPMENT**
- LOT BOUNDARY

REV	DATE	DESCRIPTION	AMD BY	APP BY
2	31.10.25	ISSUED FOR APPROVAL	M.A.J.P.	T.J.H.
1	06.12.24	ISSUED FOR APPROVAL	M.A.J.P.	T.J.H.

0 40 80 120 160 200m
SCALE 1:4000 AT ORIGINAL SIZE

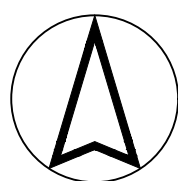


Third.i
COMMUNITIES



DRAWN: J.PHILLIPS	DESIGNED: M.PHILLIPS
DRAFT CHECK: M.PHILLIPS	DESIGN CHECK: S.WEATHERBY
APPROVED:	T.HOWE
FOR INFORMATION	

559 ANAMBAAH ROAD GOSFORTH
CONCEPT & STAGE 1 DEVELOPMENT APPLICATION
CONCEPT MASTERPLAN

DRAWING NUMBER	SHEET No.	ORIG. SIZE	REVISION
MKR00884-10-C0020		A1	2

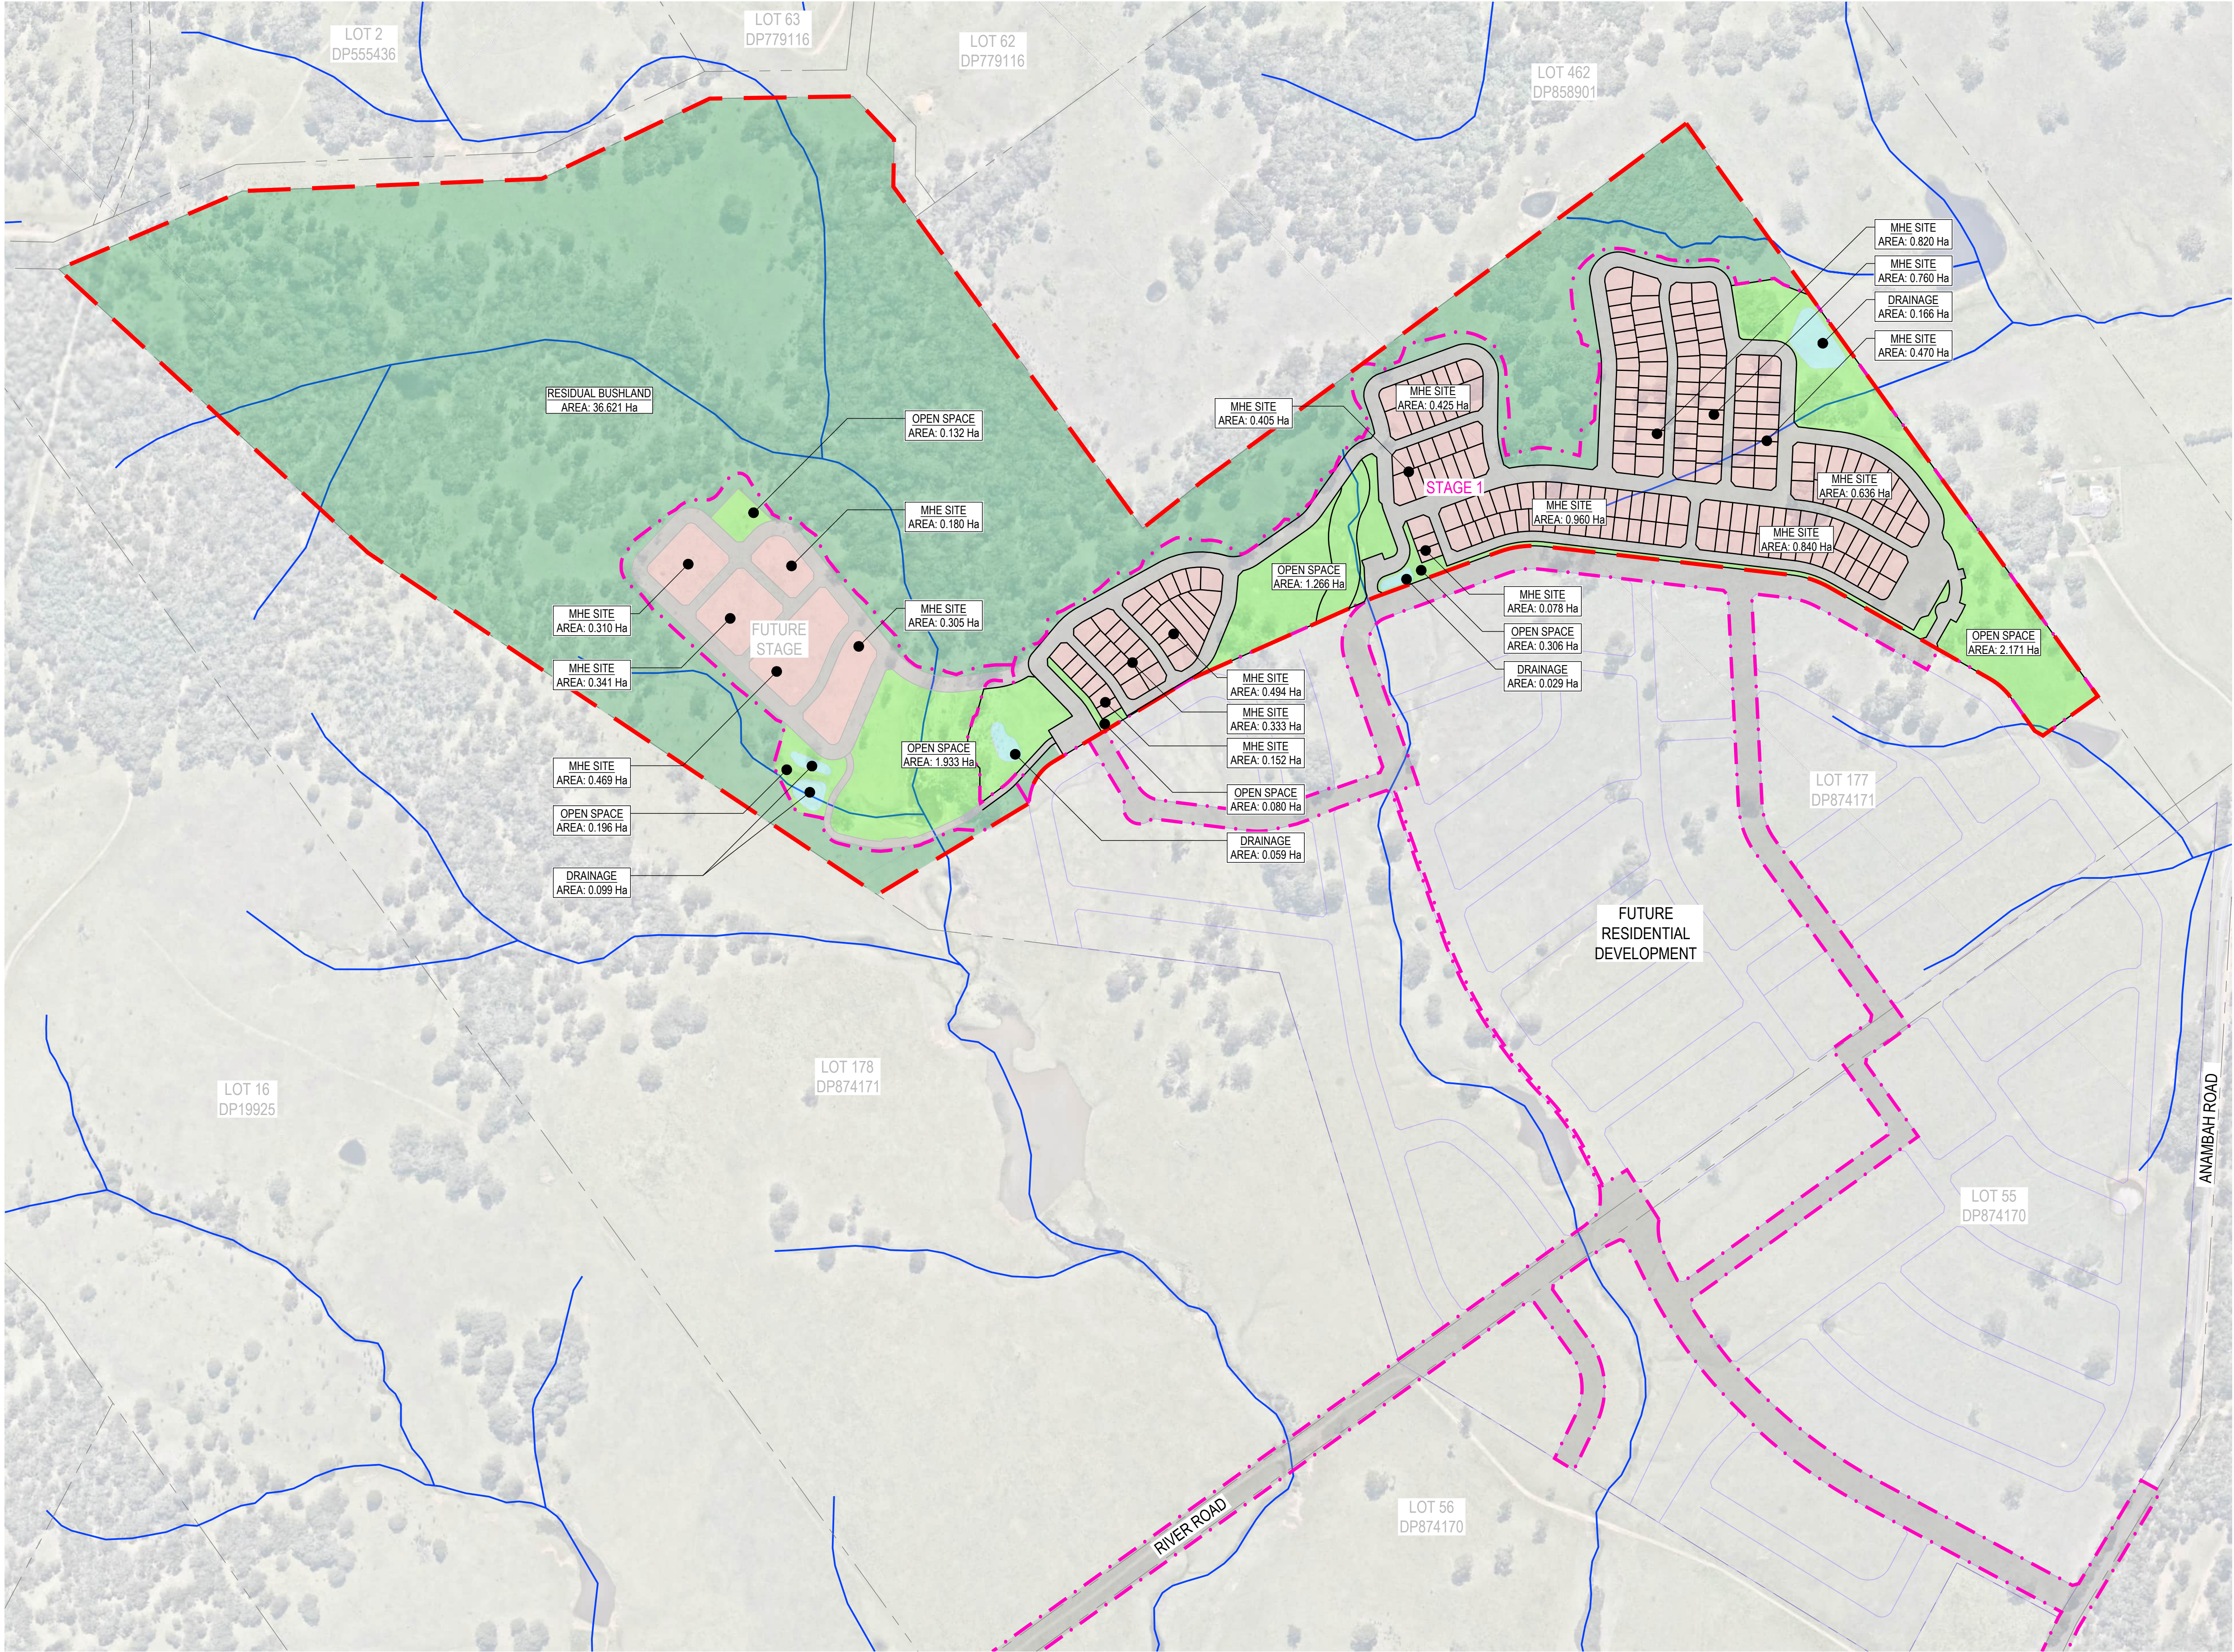

PROPOSED

LOT BOUNDARY

SITE BOUNDARY

STAGING BOUNDARY

MHE SITE

ROAD RESERVE

DRAINAGE RESERVE

OPEN SPACE / COMMUNITY FACILITIES

RETAINED BUSHLAND

EXISTING

LOT BOUNDARY

WATER COURSE



FUTURE DEVELOPMENT

LOT BOUNDARY

LAND AREA

Matthew Phillips, 31/10/2025 10:04 AM

1	31.10.25	ISSUED FOR APPROVAL	M.A.J.P., T.J.H.
REV	DATE	DESCRIPTION	AMD BY APP BY

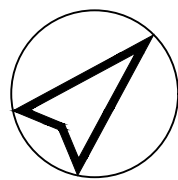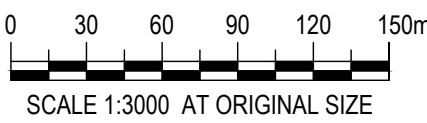


Third.i
COMMUNITIES



DRAWN: M.PHILLIPS	DESIGNED: M.PHILLIPS
DRAFT CHECK: T.HOWE	DESIGN CHECK: S.WEATHERBY
APPROVED:	T.HOWE
FOR INFORMATION	

559 ANAMBAH ROAD GOSFORTH CONCEPT & STAGE 1 DEVELOPMENT APPLICATION LAND AND DWELLING AREA PLAN			
DRAWING NUMBER MKR00884-10-C0030	SHEET No.	ORIG. SIZE A1	REVISION 1

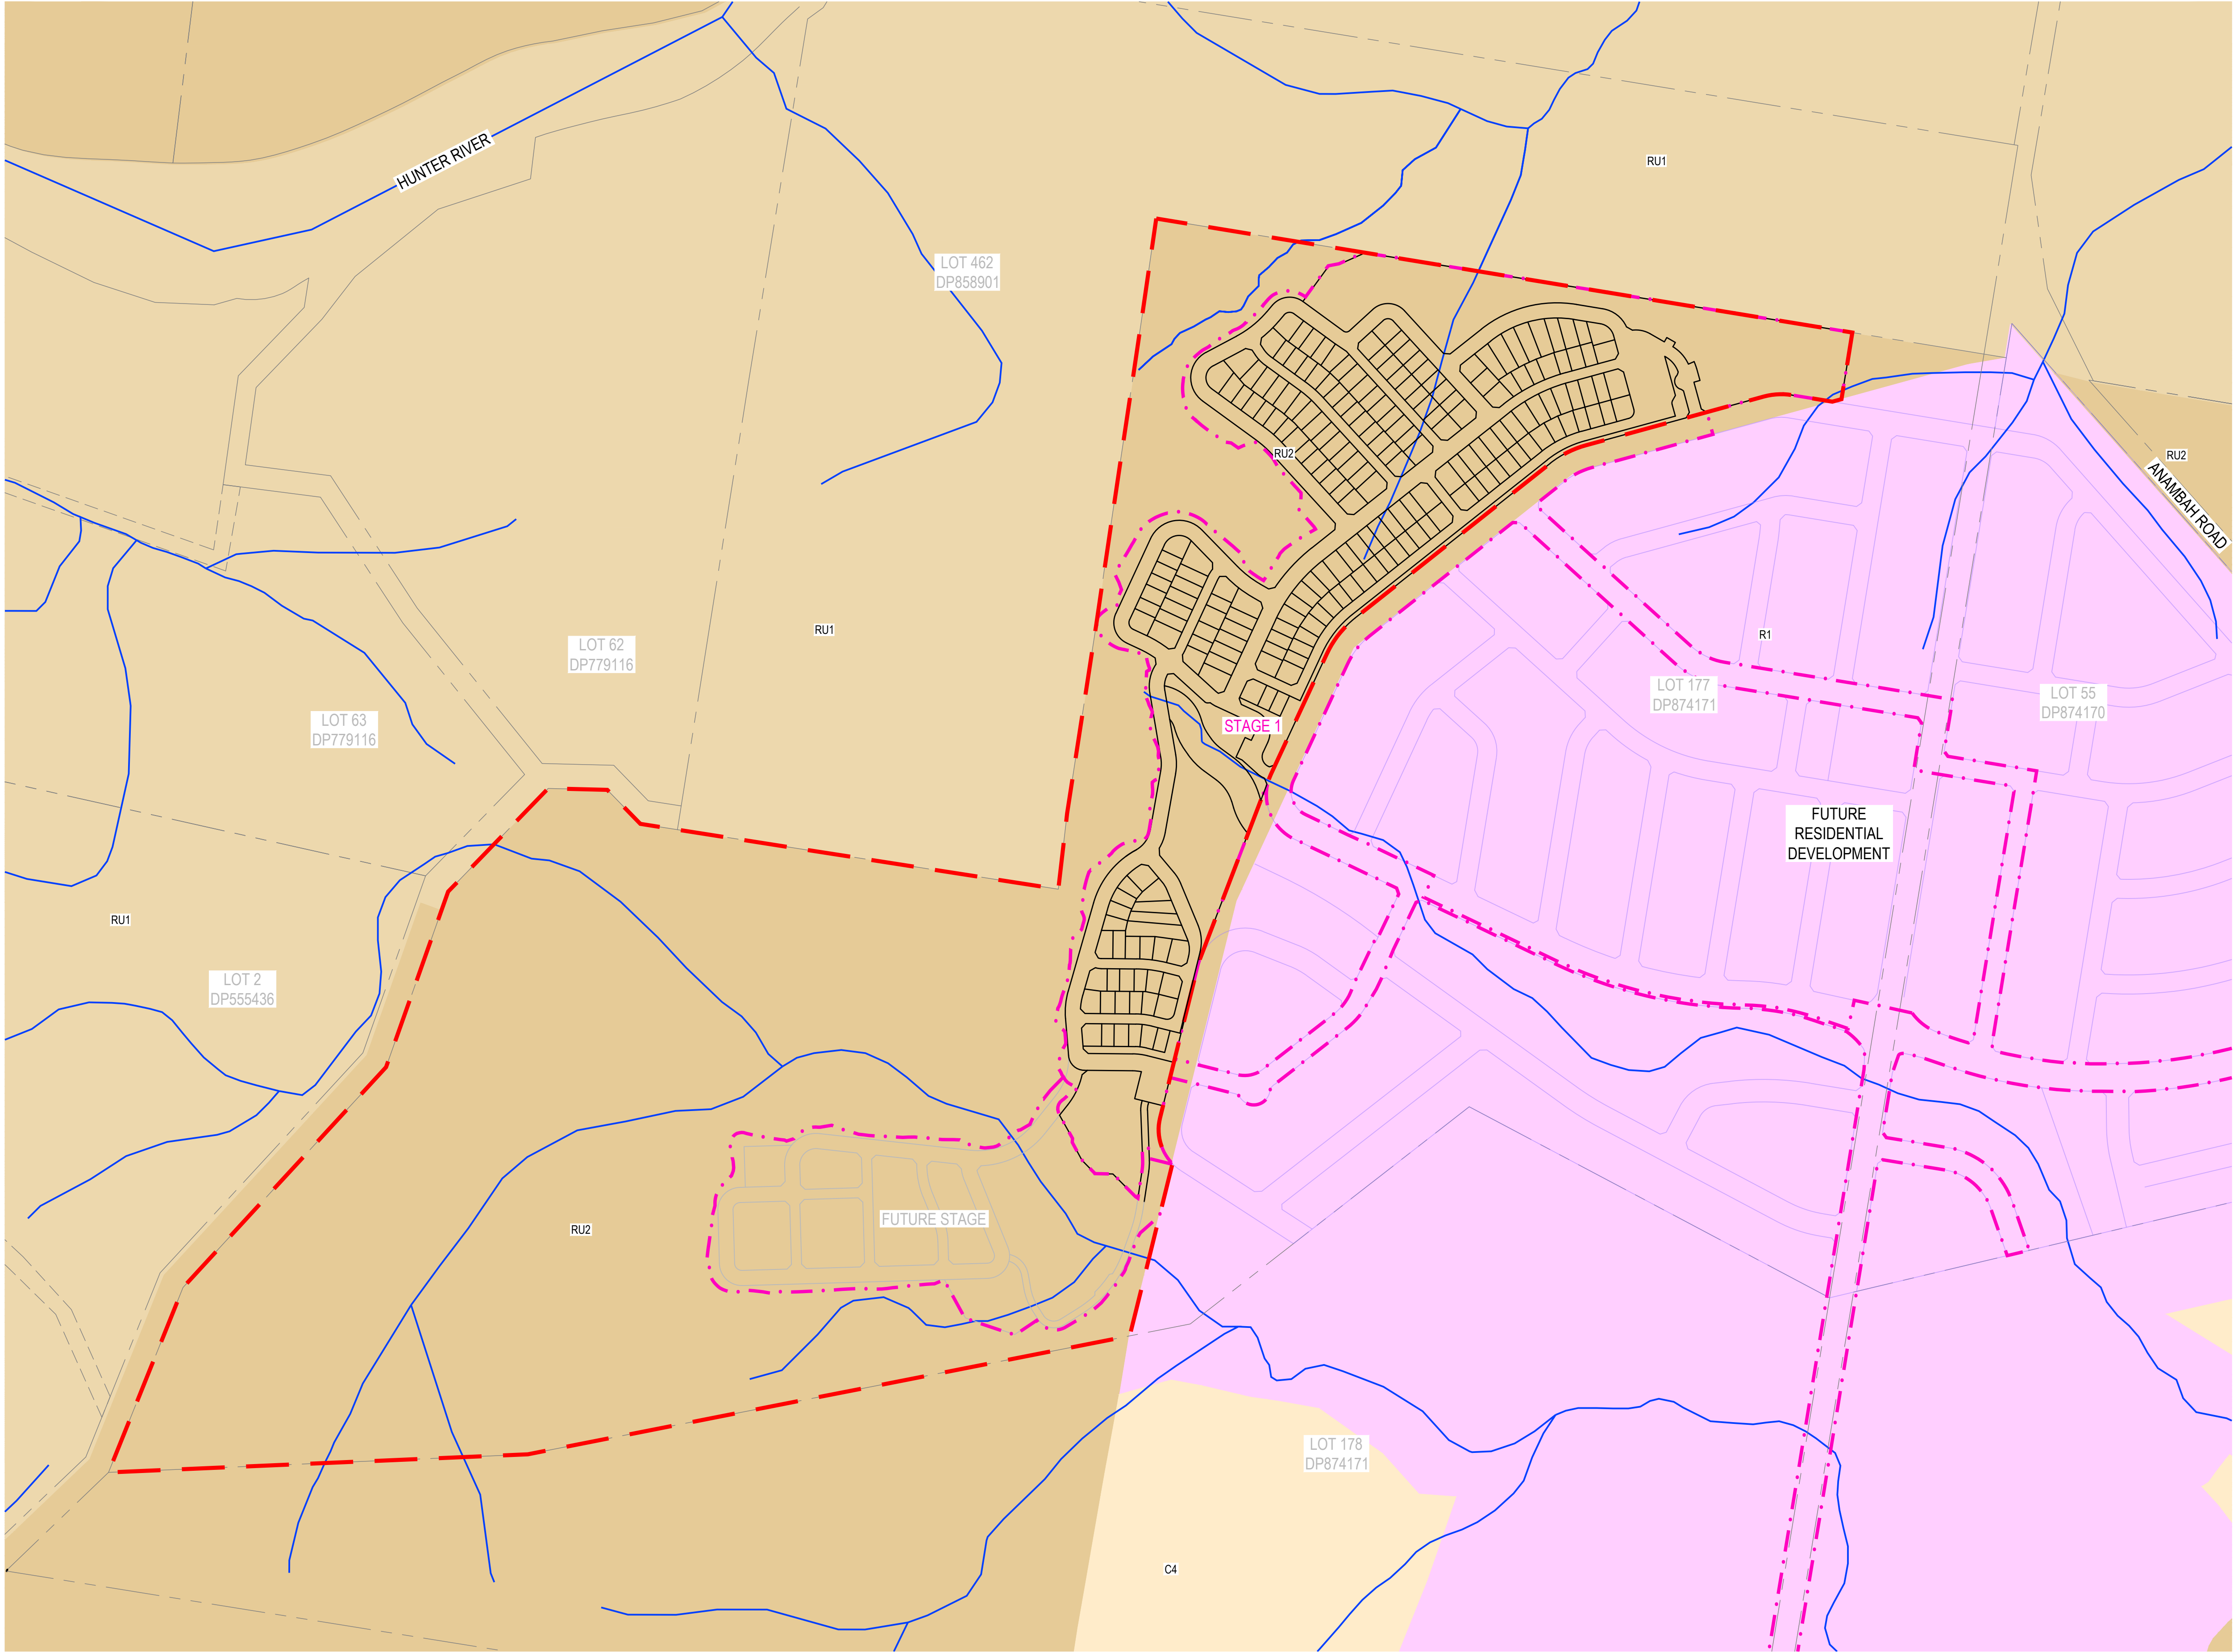

PROPOSED

SITE BOUNDARY

STAGING BOUNDARY

LOT BOUNDARY

PRECINCT ZONING

C4

 C4 - ENVIRONMENTAL LIVING

R1

 R1 - GENERAL RESIDENTIAL

RU1

 RU1 - PRIMARY PRODUCTION

RU2

 RU2 - RURAL LANDSCAPE

EXISTING

LOT BOUNDARY



WATER COURSE

FUTURE DEVELOPMENT

LOT BOUNDARY

Matthew Phillips, 31/10/2025 10:05 AM

REV	DATE	DESCRIPTION	AMD BY	APP BY
2	31.10.25	ISSUED FOR APPROVAL	M.A.J.P.	T.J.H.
1	06.12.24	ISSUED FOR APPROVAL	M.A.J.P.	T.J.H.

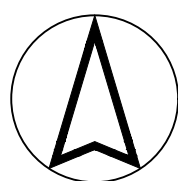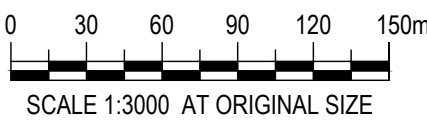


Third.i
COMMUNITIES



DRAWN: J.PHILLIPS	DESIGNED: M.PHILLIPS
DRAFT CHECK: M.PHILLIPS	DESIGN CHECK: S.WEATHERBY
APPROVED:	T.HOWE
FOR INFORMATION	


559 ANAMBAH ROAD GOSFORTH CONCEPT & STAGE 1 DEVELOPMENT APPLICATION ZONING PLAN			
DRAWING NUMBER MKR00884-10-C0035	SHEET No.	ORIG. SIZE A1	REVISION 2

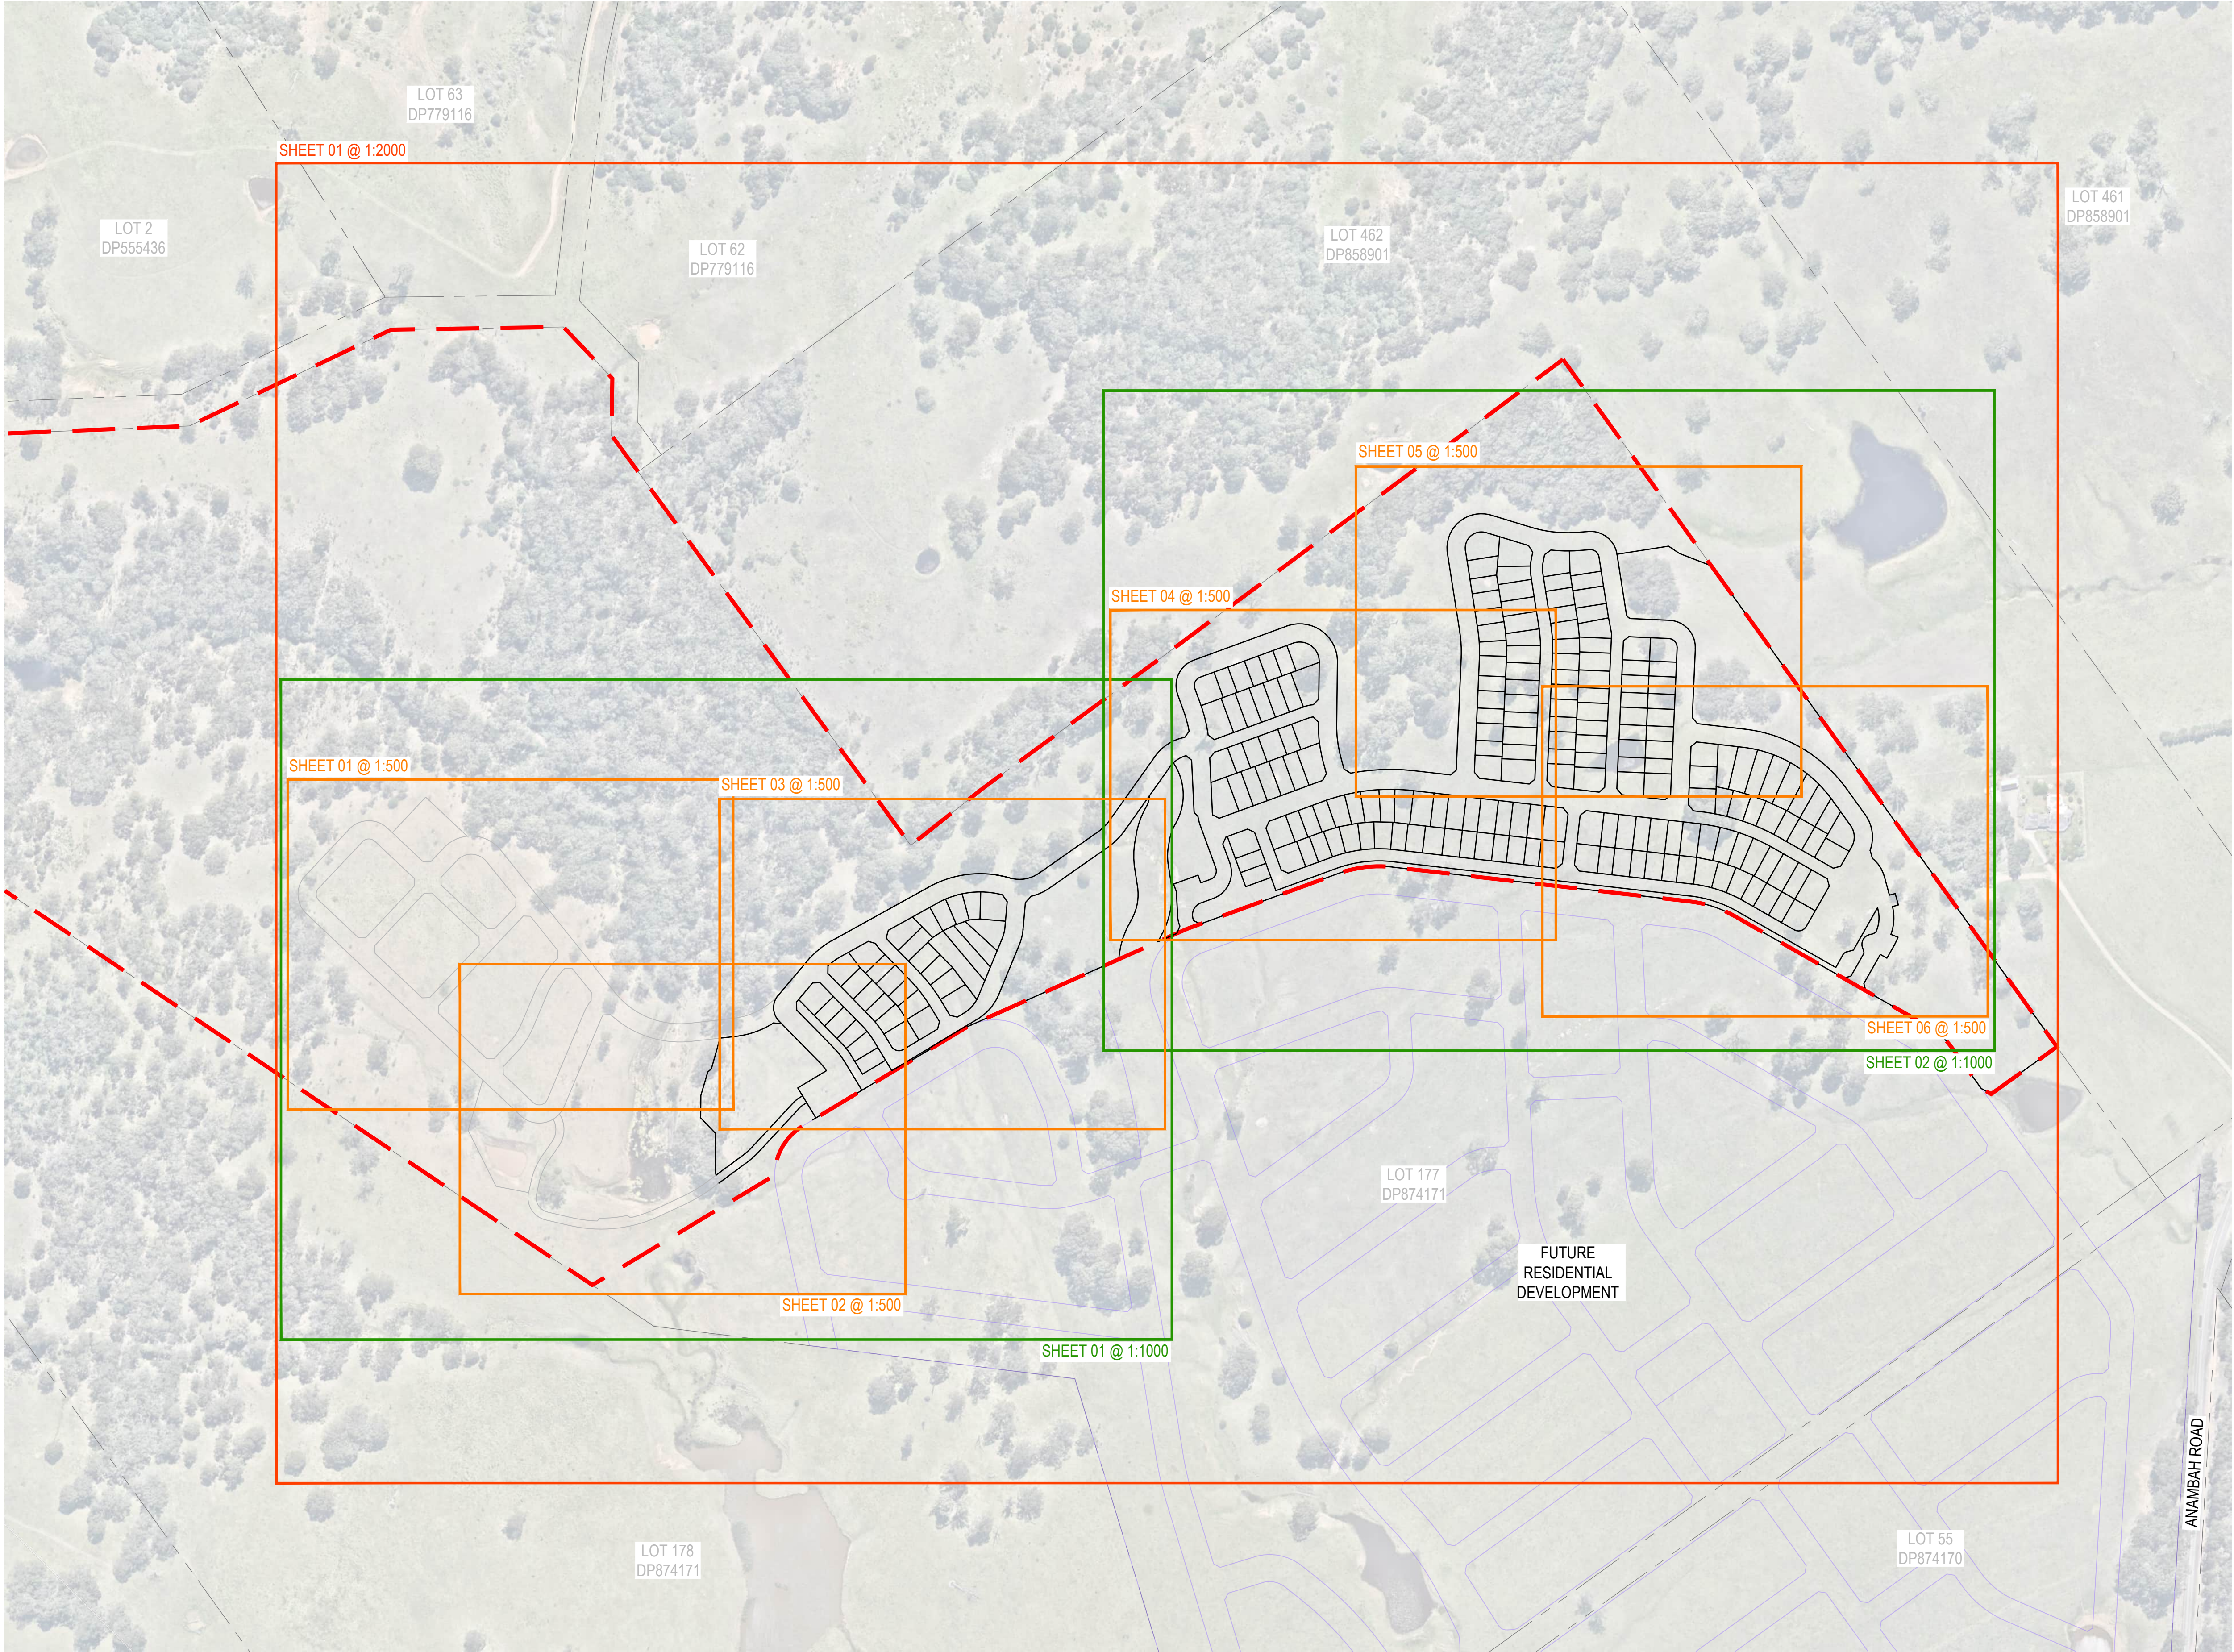

PROPOSED		LEGEND
		SITE BOUNDARY
		SHEET LAYOUT (1:500 SCALE)
		SHEET LAYOUT (1:1000 SCALE)
		SHEET LAYOUT (1:2000 SCALE)
EXISTING		
		LOT BOUNDARY
FUTURE DEVELOPMENT		
		LOT BOUNDARY

Matthew Phillips, 31/10/2025 10:05 AM

REV	DATE	DESCRIPTION	AMD BY	APP BY
2	31.10.25	ISSUED FOR APPROVAL	M.A.J.P.	T.J.H.
1	06.12.24	ISSUED FOR APPROVAL	M.A.J.P.	T.J.H.

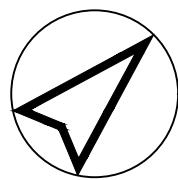

Third.i
COMMUNITIES



DRAWN: J.BADI	DESIGNED: M.PHILLIPS
DRAFT CHECK: M.PHILLIPS	DESIGN CHECK: S.WEATHERBY
APPROVED:	T.HOWE

FOR INFORMATION

559 ANAMBAH ROAD GOSFORTH
CONCEPT & STAGE 1 DEVELOPMENT APPLICATION
CIVIL KEY PLAN

DRAWING NUMBER	SHEET No.	ORIG. SIZE	REVISION
MKR00884-10-C0040		A1	2



PROPOSED

EXISTING

FUTURE DEVELOPMENT

LOT BOUNDARY

SITE BOUNDARY

STAGING BOUNDARY

SMALL SITE

MEDIUM SITE

LARGE SITE

LARGE CORNER SITE


OPEN SPACE

LOT BOUNDARY

LOT BOUNDARY



- NOTES:
- EASEMENT RESTRICTIONS MAY APPLY
 - FINAL BOUNDARY AND EASEMENT ARRANGEMENT SUBJECT TO BOUNDARY DEFINITION BY REGISTERED SURVEYOR
 - INDICATIVE DIMENSIONS ROUNDED TO THE NEAREST 0.1m. REFER TO REGISTERED SURVEY PLANS FOR DIMENSIONS

LOT COUNT	
STAGE 1 (DETAILED DA)	
SMALL RELOCATABLE HOME (~11m FRONTAGE)	103
MEDIUM RELOCATABLE HOME (~13m FRONTAGE)	67
LARGE RELOCATABLE HOME (~15m FRONTAGE)	10
CORNER RELOCATABLE HOME	41
STAGE 1 TOTAL	221
FUTURE STAGE (CONCEPT DA)	
SMALL RELOCATABLE HOME (~11m FRONTAGE)	15
MEDIUM RELOCATABLE HOME (~13m FRONTAGE)	9
LARGE RELOCATABLE HOME (~15m FRONTAGE)	6
CORNER RELOCATABLE HOME	12
FUTURE STAGE TOTAL	42
SITE TOTAL	263

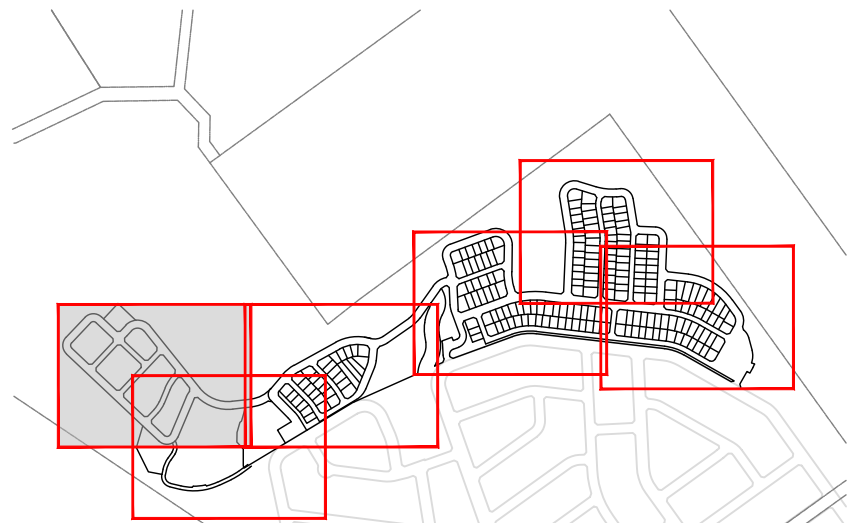

KEY PLAN

REV	DATE	DESCRIPTION	AMD BY	APP BY
2	31.10.25	ISSUED FOR APPROVAL	M.A.J.P.	T.J.H.
1	06.12.24	ISSUED FOR APPROVAL	M.A.J.P.	T.J.H.

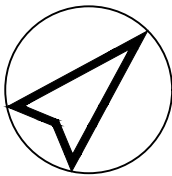 

Third.i
COMMUNITIES




DRAWN: J.BADI	DESIGNED: M.PHILLIPS
DRAFT CHECK: M.PHILLIPS	DESIGN CHECK: S.WEATHERBY
APPROVED:	T.HOWE

FOR INFORMATION

559 ANAMBH ROAD GOSFORTH
CONCEPT & STAGE 1 DEVELOPMENT APPLICATION
SITE
LAYOUT PLAN

DRAWING NUMBER MKR00884-10-C0050	SHEET No. 1 OF 6	ORIG. SIZE A1	REVISION 2
-------------------------------------	---------------------	------------------	---------------

Matthew Phillips, 31/10/2025 10:05 AM

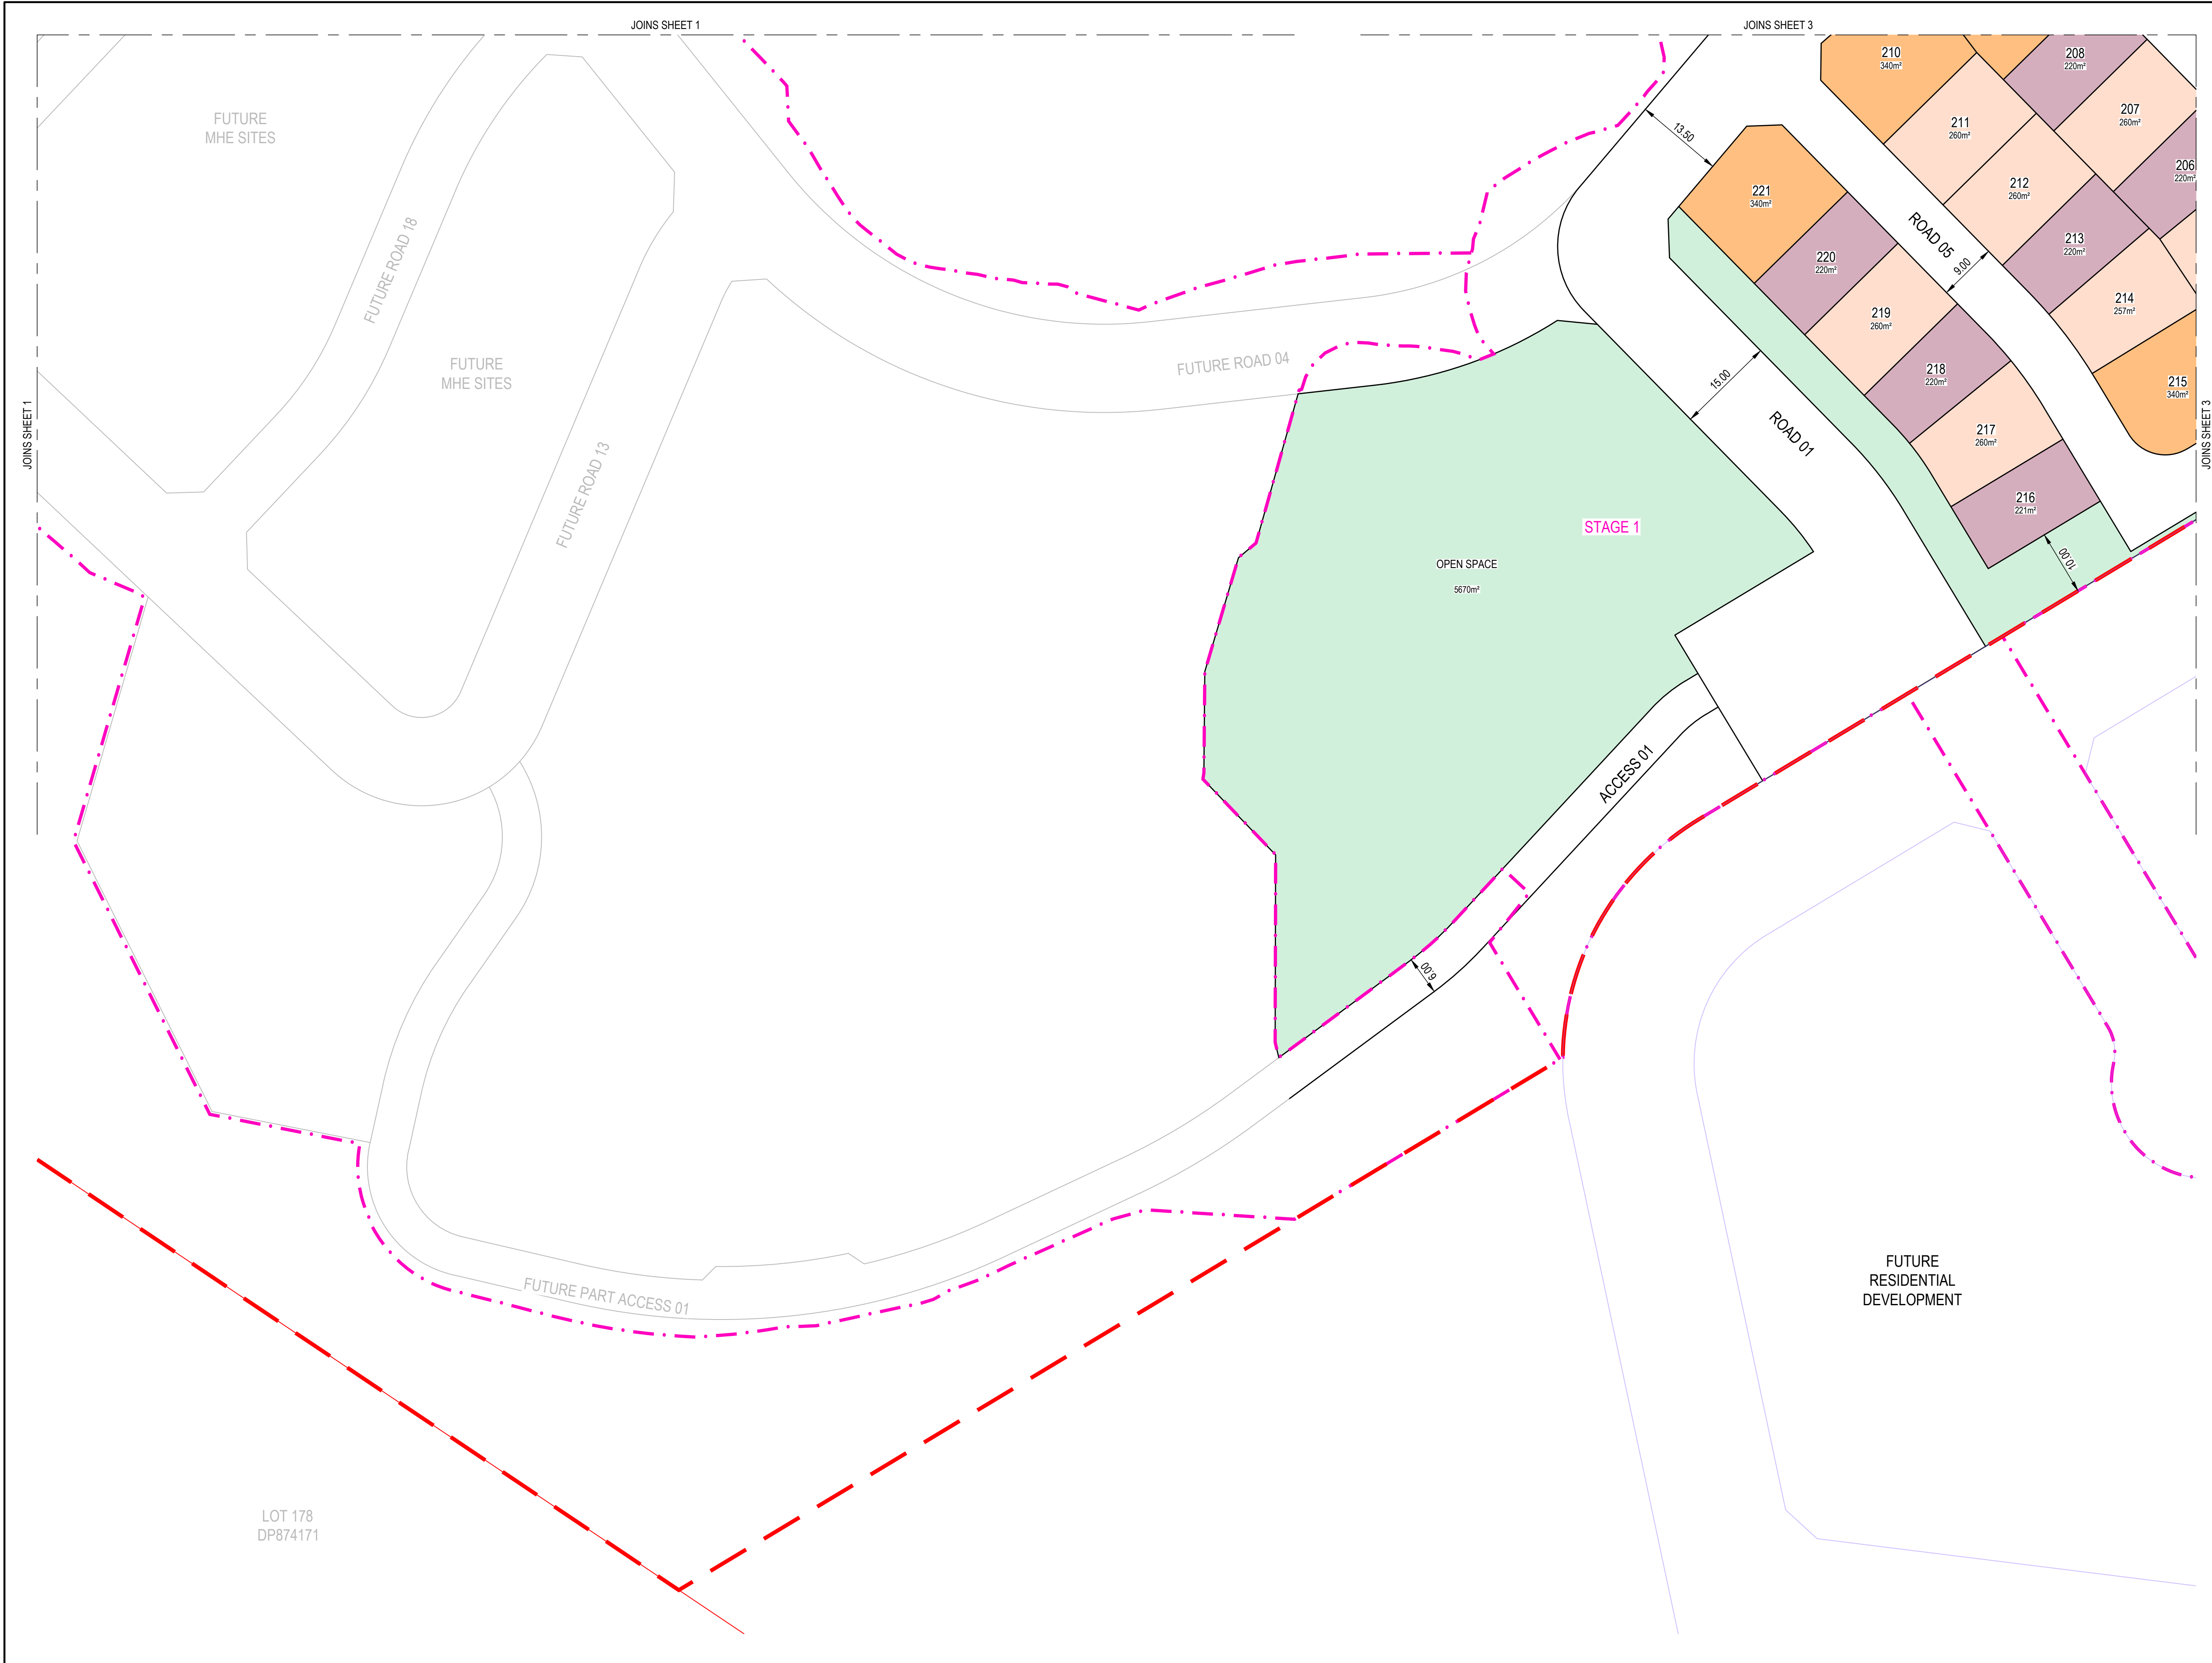

PROPOSED

SITE BOUNDARY

STAGING BOUNDARY

SMALL SITE

MEDIUM SITE

LARGE SITE

LARGE CORNER SITE

OPEN SPACE

EXISTING


LOT BOUNDARY

FUTURE DEVELOPMENT

LOT BOUNDARY

- NOTES:
- EASEMENT RESTRICTIONS MAY APPLY
 - FINAL BOUNDARY AND EASEMENT ARRANGEMENT SUBJECT TO BOUNDARY DEFINITION BY REGISTERED SURVEYOR
 - INDICATIVE DIMENSIONS ROUNDED TO THE NEAREST 0.1m. REFER TO REGISTERED SURVEY PLANS FOR DIMENSIONS

LOT COUNT	
STAGE 1 (DETAILED DA)	
SMALL RELOCATABLE HOME (~11m FRONTAGE)	103
MEDIUM RELOCATABLE HOME (~13m FRONTAGE)	67
LARGE RELOCATABLE HOME (~15m FRONTAGE)	10
CORNER RELOCATABLE HOME	41
STAGE 1 TOTAL	221
FUTURE STAGE (CONCEPT DA)	
SMALL RELOCATABLE HOME (~11m FRONTAGE)	15
MEDIUM RELOCATABLE HOME (~13m FRONTAGE)	9
LARGE RELOCATABLE HOME (~15m FRONTAGE)	6
CORNER RELOCATABLE HOME	12
FUTURE STAGE TOTAL	42
SITE TOTAL	263

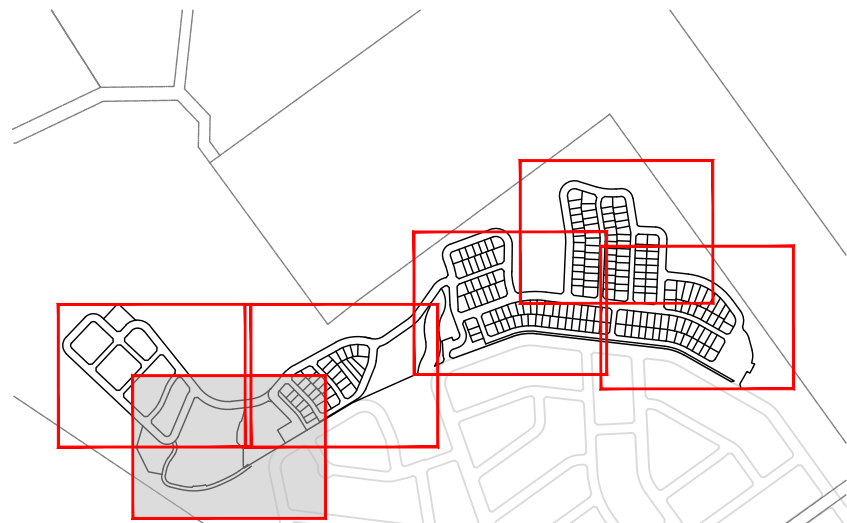

KEY PLAN

REV	DATE	DESCRIPTION	AMD BY	APP BY
2	31.10.25	ISSUED FOR APPROVAL	M.A.J.P.	T.J.H.
1	06.12.24	ISSUED FOR APPROVAL	M.A.J.P.	T.J.H.

05m

0 5 10 15 20 25m

SCALE 1:500 AT ORIGINAL SIZE

Third.i

COMMUNITIES

MAKER

CONSULTING SERVICES

DRAWN: J.BADI

DRAFT CHECK: M.PHILLIPS

APPROVED:

DESIGNED: M.PHILLIPS

DESIGN CHECK: S.WEATHERBY

T.HOWE

559 ANAMBAH ROAD GOSFORTH

CONCEPT & STAGE 1 DEVELOPMENT APPLICATION

SITE LAYOUT PLAN

DRAWING NUMBER MKR00884-10-C0051


SHEET No. 2 OF 6

ORIG. SIZE A1

REVISION 2

Matthew Phillips, 31/10/2025 10:05 AM


C:\12d\sd\12DSYNERGY\MKR00884 Thirdi_Anambah_Design_280\02 Design\Drawings\10 DAIMKR00884-10-C0050.dwg

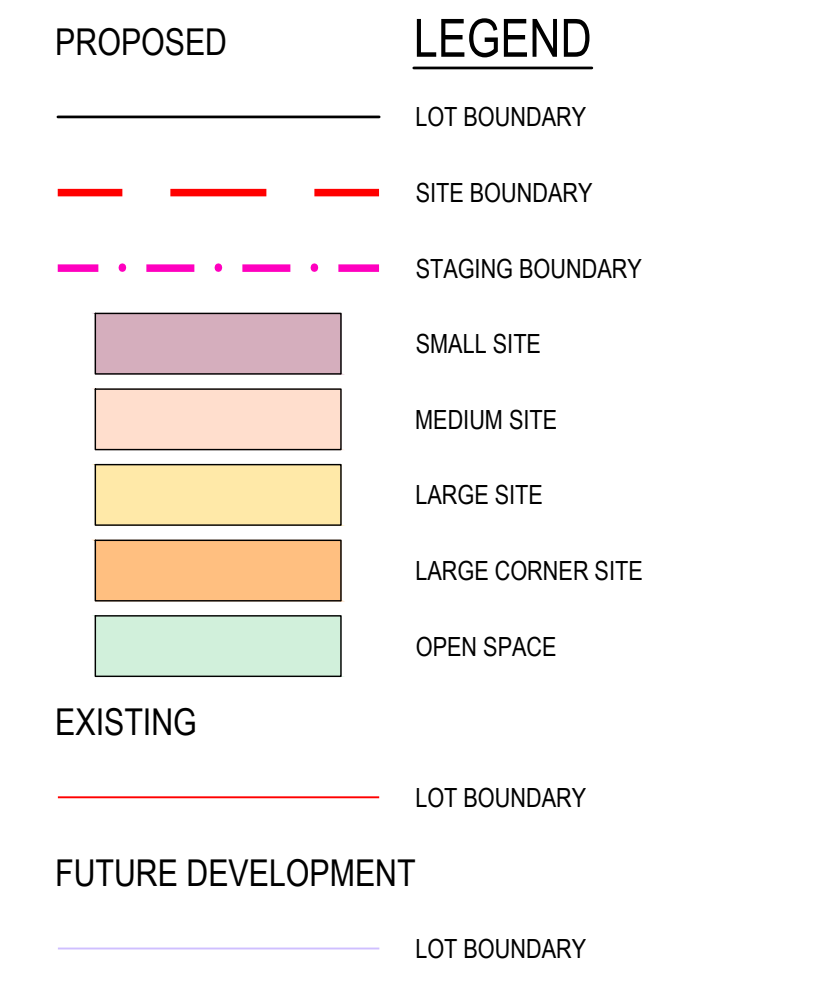

NOTES:



1. EASEMENT RESTRICTIONS MAY APPLY
2. FINAL BOUNDARY AND EASEMENT ARRANGEMENT SUBJECT TO BOUNDARY DEFINITION BY REGISTERED SURVEYOR
3. INDICATIVE DIMENSIONS ROUNDED TO THE NEAREST 0.1m. REFER TO REGISTERED SURVEY PLANS FOR DIMENSIONS

<u>LOT COUNT</u>	
STAGE 1 (DETAILED DA)	
SMALL RELOCATABLE HOME (~11m FRONTAGE)	103
MEDIUM RELOCATABLE HOME (~13m FRONTAGE)	67
LARGE RELOCATABLE HOME (~15m FRONTAGE)	10
CORNER RELOCATABLE HOME	41
STAGE 1 TOTAL	221
FUTURE STAGE (CONCEPT DA)	
SMALL RELOCATABLE HOME (~11m FRONTAGE)	15
MEDIUM RELOCATABLE HOME (~13m FRONTAGE)	9
LARGE RELOCATABLE HOME (~15m FRONTAGE)	6
CORNER RELOCATABLE HOME	12
FUTURE STAGE TOTAL	42
SITE TOTAL	263

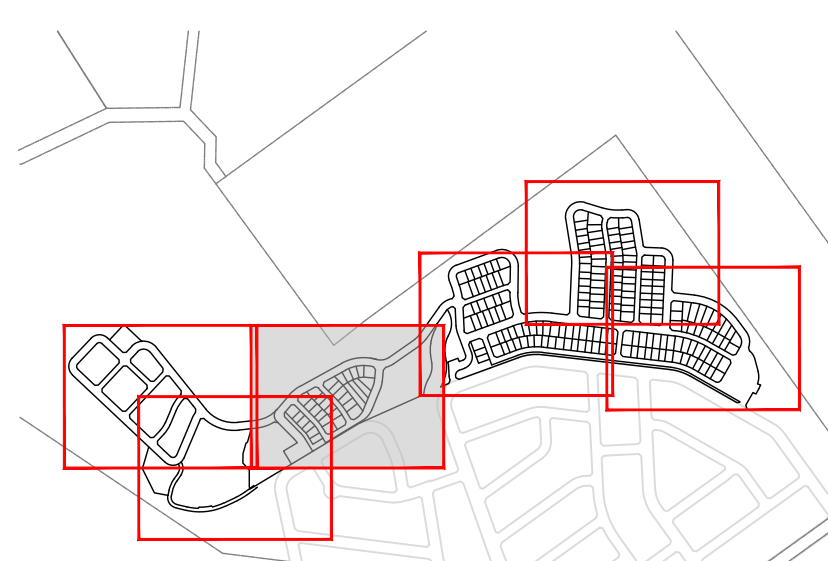

KEY PLAN

2	31.10.25	ISSUED FOR APPROVAL		M.A.J.P.	T.J.H.
1	06.12.24	ISSUED FOR APPROVAL		M.A.J.P.	T.J.H.
REV	DATE	DESCRIPTION		AMD BY	APP BY

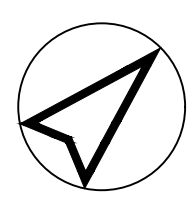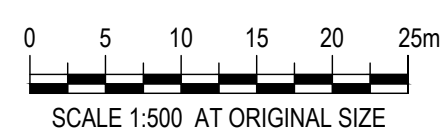

Third.i
COMMUNITIES



DRAWN: J.BADI	DESIGNED: M.PHILLIPS
DRAFT CHECK: M.PHILLIPS	DESIGN CHECK: S.WEATHERBY
APPROVED:	T.HOWE

559 ANAMBAH ROAD GOSFORTH
CONCEPT & STAGE 1 DEVELOPMENT APPLICATION
SITE
LAYOUT PLAN

DRAWING NUMBER	SHEET No.	ORIG. SIZE	REVISION
MKR00884-10-C0052	3 OF 6	A1	2



PROPOSED

EXISTING

FUTURE DEVELOPMENT

LOT BOUNDARY

SITE BOUNDARY

STAGING BOUNDARY

SMALL SITE

MEDIUM SITE

LARGE SITE

LARGE CORNER SITE


OPEN SPACE

LOT BOUNDARY

LOT BOUNDARY



- NOTES:
- EASEMENT RESTRICTIONS MAY APPLY
 - FINAL BOUNDARY AND EASEMENT ARRANGEMENT SUBJECT TO BOUNDARY DEFINITION BY REGISTERED SURVEYOR
 - INDICATIVE DIMENSIONS ROUNDED TO THE NEAREST 0.1m. REFER TO REGISTERED SURVEY PLANS FOR DIMENSIONS

LOT COUNT	
STAGE 1 (DETAILED DA)	
SMALL RELOCATABLE HOME (~11m FRONTAGE)	103
MEDIUM RELOCATABLE HOME (~13m FRONTAGE)	67
LARGE RELOCATABLE HOME (~15m FRONTAGE)	10
CORNER RELOCATABLE HOME	41
STAGE 1 TOTAL	221
FUTURE STAGE (CONCEPT DA)	
SMALL RELOCATABLE HOME (~11m FRONTAGE)	15
MEDIUM RELOCATABLE HOME (~13m FRONTAGE)	9
LARGE RELOCATABLE HOME (~15m FRONTAGE)	6
CORNER RELOCATABLE HOME	12
FUTURE STAGE TOTAL	42
SITE TOTAL	263

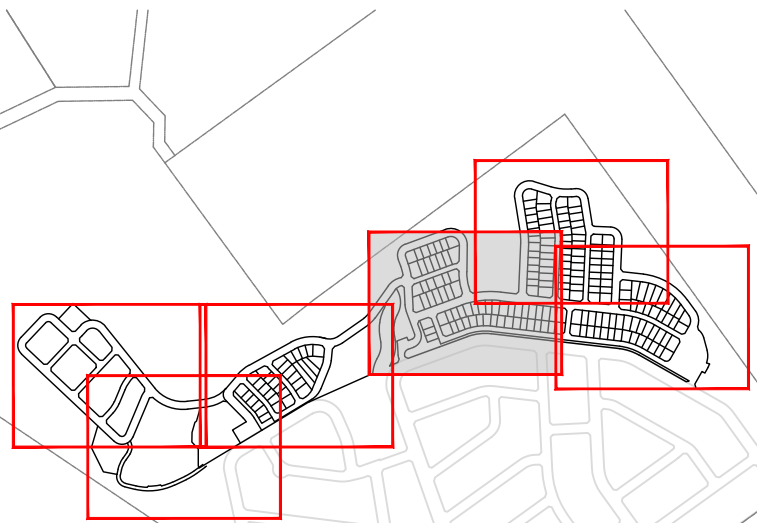

KEY PLAN

REV	DATE	DESCRIPTION	AMD BY	APP BY
2	31.10.25	ISSUED FOR APPROVAL	M.A.J.P.	T.J.H.
1	06.12.24	ISSUED FOR APPROVAL	M.A.J.P.	T.J.H.

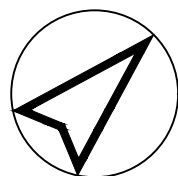 

Third.i
COMMUNITIES



DRAWN: J.BADI	DESIGNED: M.PHILLIPS
DRAFT CHECK: M.PHILLIPS	DESIGN CHECK: S.WEATHERBY
APPROVED:	T.HOWE

FOR INFORMATION

559 ANAMBAH ROAD GOSFORTH
CONCEPT & STAGE 1 DEVELOPMENT APPLICATION
SITE
LAYOUT PLAN

DRAWING NUMBER MKR00884-10-C0053	SHEET No. 4 OF 6	ORIG. SIZE A1	REVISION 2
-------------------------------------	---------------------	------------------	---------------

LOT 462
DP858901

PROPOSED

LEGEND

- LOT BOUNDARY
- SITE BOUNDARY
- STAGING BOUNDARY
- SMALL SITE
- MEDIUM SITE
- LARGE SITE
- LARGE CORNER SITE
- OPEN SPACE

EXISTING

LOT BOUNDARY

FUTURE DEVELOPMENT

LOT BOUNDARY

NOTES:

- EASEMENT RESTRICTIONS MAY APPLY
- FINAL BOUNDARY AND EASEMENT ARRANGEMENT SUBJECT TO BOUNDARY DEFINITION BY REGISTERED SURVEYOR
- INDICATIVE DIMENSIONS ROUNDED TO THE NEAREST 0.1m. REFER TO REGISTERED SURVEY PLANS FOR DIMENSIONS


LOT COUNT

STAGE 1 (DETAILED DA)

SMALL RELOCATABLE HOME (~11m FRONTAGE)	103
MEDIUM RELOCATABLE HOME (~13m FRONTAGE)	67
LARGE RELOCATABLE HOME (~15m FRONTAGE)	10
CORNER RELOCATABLE HOME	41
STAGE 1 TOTAL	221

FUTURE STAGE (CONCEPT DA)


SMALL RELOCATABLE HOME (~11m FRONTAGE)	15
MEDIUM RELOCATABLE HOME (~13m FRONTAGE)	9
LARGE RELOCATABLE HOME (~15m FRONTAGE)	6
CORNER RELOCATABLE HOME	12
FUTURE STAGE TOTAL	42
SITE TOTAL	263

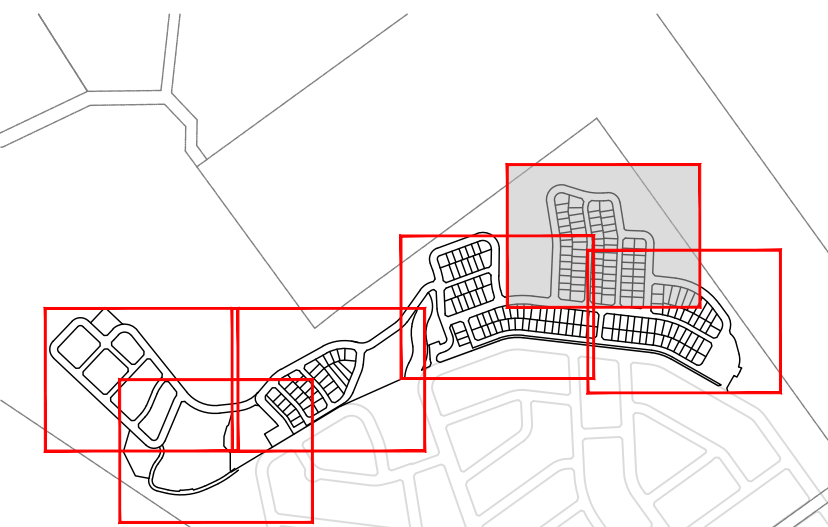

KEY PLAN

REV	DATE	DESCRIPTION	AMD BY	APP BY
2	31.10.25	ISSUED FOR APPROVAL	M.A.J.P.	T.J.H.
1	06.12.24	ISSUED FOR APPROVAL	M.A.J.P.	T.J.H.

0 5 10 15 20 25m
SCALE 1:500 AT ORIGINAL SIZE

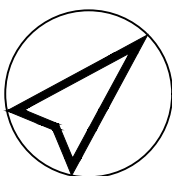

Third.i
COMMUNITIES



DRAWN:
J.BADI
DESIGNED:
M.PHILLIPS
DRAFT CHECK:
M.PHILLIPS
DESIGN CHECK:
S.WEATHERBY
APPROVED:
T.HOWE

FOR INFORMATION

559 ANAMBAH ROAD GOSFORTH
CONCEPT & STAGE 1 DEVELOPMENT APPLICATION
SITE
LAYOUT PLAN

DRAWING NUMBER MKR00884-10-C0054	SHEET No. 5 OF 6	ORIG. SIZE A1	REVISION 2
-------------------------------------	---------------------	------------------	---------------

Matthew Phillips, 31/10/2025 10:05 AM

C:\12d\data\12DSYNERGY\MKR00884 Thirdi_Anambah_Design_28002 Design\Drawings\10 DAIMKR00884-10-C0050.dwg



PROPOSED

—

LOT BOUNDARY

SITE BOUNDARY

STAGING BOUNDARY

SMALL SITE

MEDIUM SITE

LARGE SITE

LARGE CORNER SITE


OPEN SPACE

EXISTING LOT BOUNDARY

FUTURE DEVELOPMENT LOT BOUNDARY



- NOTES:
- EASEMENT RESTRICTIONS MAY APPLY
 - FINAL BOUNDARY AND EASEMENT ARRANGEMENT SUBJECT TO BOUNDARY DEFINITION BY REGISTERED SURVEYOR
 - INDICATIVE DIMENSIONS ROUNDED TO THE NEAREST 0.1m. REFER TO REGISTERED SURVEY PLANS FOR DIMENSIONS

LOT COUNT	
STAGE 1 (DETAILED DA)	
SMALL RELOCATABLE HOME (~11m FRONTAGE)	103
MEDIUM RELOCATABLE HOME (~13m FRONTAGE)	67
LARGE RELOCATABLE HOME (~15m FRONTAGE)	10
CORNER RELOCATABLE HOME	41
STAGE 1 TOTAL	221
FUTURE STAGE (CONCEPT DA)	
SMALL RELOCATABLE HOME (~11m FRONTAGE)	15
MEDIUM RELOCATABLE HOME (~13m FRONTAGE)	9
LARGE RELOCATABLE HOME (~15m FRONTAGE)	6
CORNER RELOCATABLE HOME	12
FUTURE STAGE TOTAL	42
SITE TOTAL	263

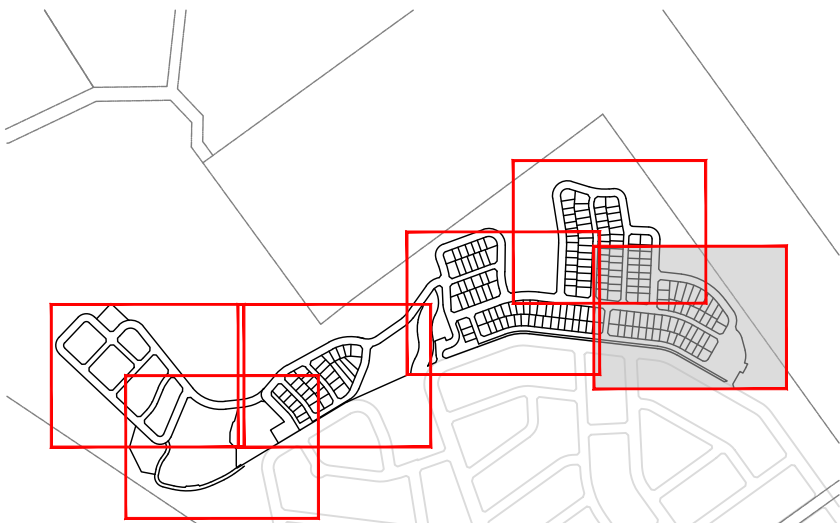

KEY PLAN

REV	DATE	DESCRIPTION	AMD BY	APP BY
2	31.10.25	ISSUED FOR APPROVAL	M.A.J.P.	T.J.H.
1	06.12.24	ISSUED FOR APPROVAL	M.A.J.P.	T.J.H.

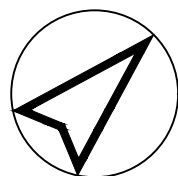 

Third.i
COMMUNITIES



DRAWN: J.BADI	DESIGNED: M.PHILLIPS
DRAFT CHECK: M.PHILLIPS	DESIGN CHECK: S.WEATHERBY
APPROVED:	T.HOWE

FOR INFORMATION

559 ANAMBAH ROAD GOSFORTH
CONCEPT & STAGE 1 DEVELOPMENT APPLICATION
SITE
LAYOUT PLAN

DRAWING NUMBER MKR00884-10-C0055	SHEET No. 6 OF 6	ORIG. SIZE A1	REVISION 2
-------------------------------------	---------------------	------------------	---------------



PROPOSED

- SITE BOUNDARY
- CIVIL WORKS BOUNDARY - STAGE 1
- CONCEPTUAL CIVIL WORKS BOUNDARY - FUTURE STAGE
- STAGING BOUNDARY
- LOT BOUNDARY
- ROAD CENTERLINE AND CHAINAGE
- KG DG KO KERB TYPE
- 7.0 CONTOURS (0.5m)
- OPEN DRAIN
- BASIN EXTENTS
- STORMWATER
- RIP RAP
- RETAINING WALL
- BIN BAYS
- ROAD PAVEMENT
- UNSEALED ACCESS TRACK
- INTERALLOTMENT VEGETATED BATTER - MAX 1:2
- OPEN SPACE VEGETATED BATTER - MAX 1:2
- CONCRETE SHARED PATH

EXISTING

- LOT BOUNDARY
- 7.0 CONTOURS (1.0m)
- WATER COURSE
- RIPARIAN ZONE INNER BOUNDARY
- RIPARIAN ZONE OUTER BOUNDARY
- VEGETATION (TO BE RETAINED)

FUTURE DEVELOPMENT


- LOT BOUNDARY
- KERB LINE

KG	STANDARD KERB AND GUTTER
KO	KERB ONLY
DG	DISH GUTTER
ER	EDGE RESTRAINT

NOTES:

- REFER TO MAKER ENGINEERING REPORT FOR ADDITIONAL BASIN SIZING AND DETAILS
- REFER TO MATLAND CITY COUNCIL STANDARD DRAWINGS FOR KERB PROFILES

KEY PLAN

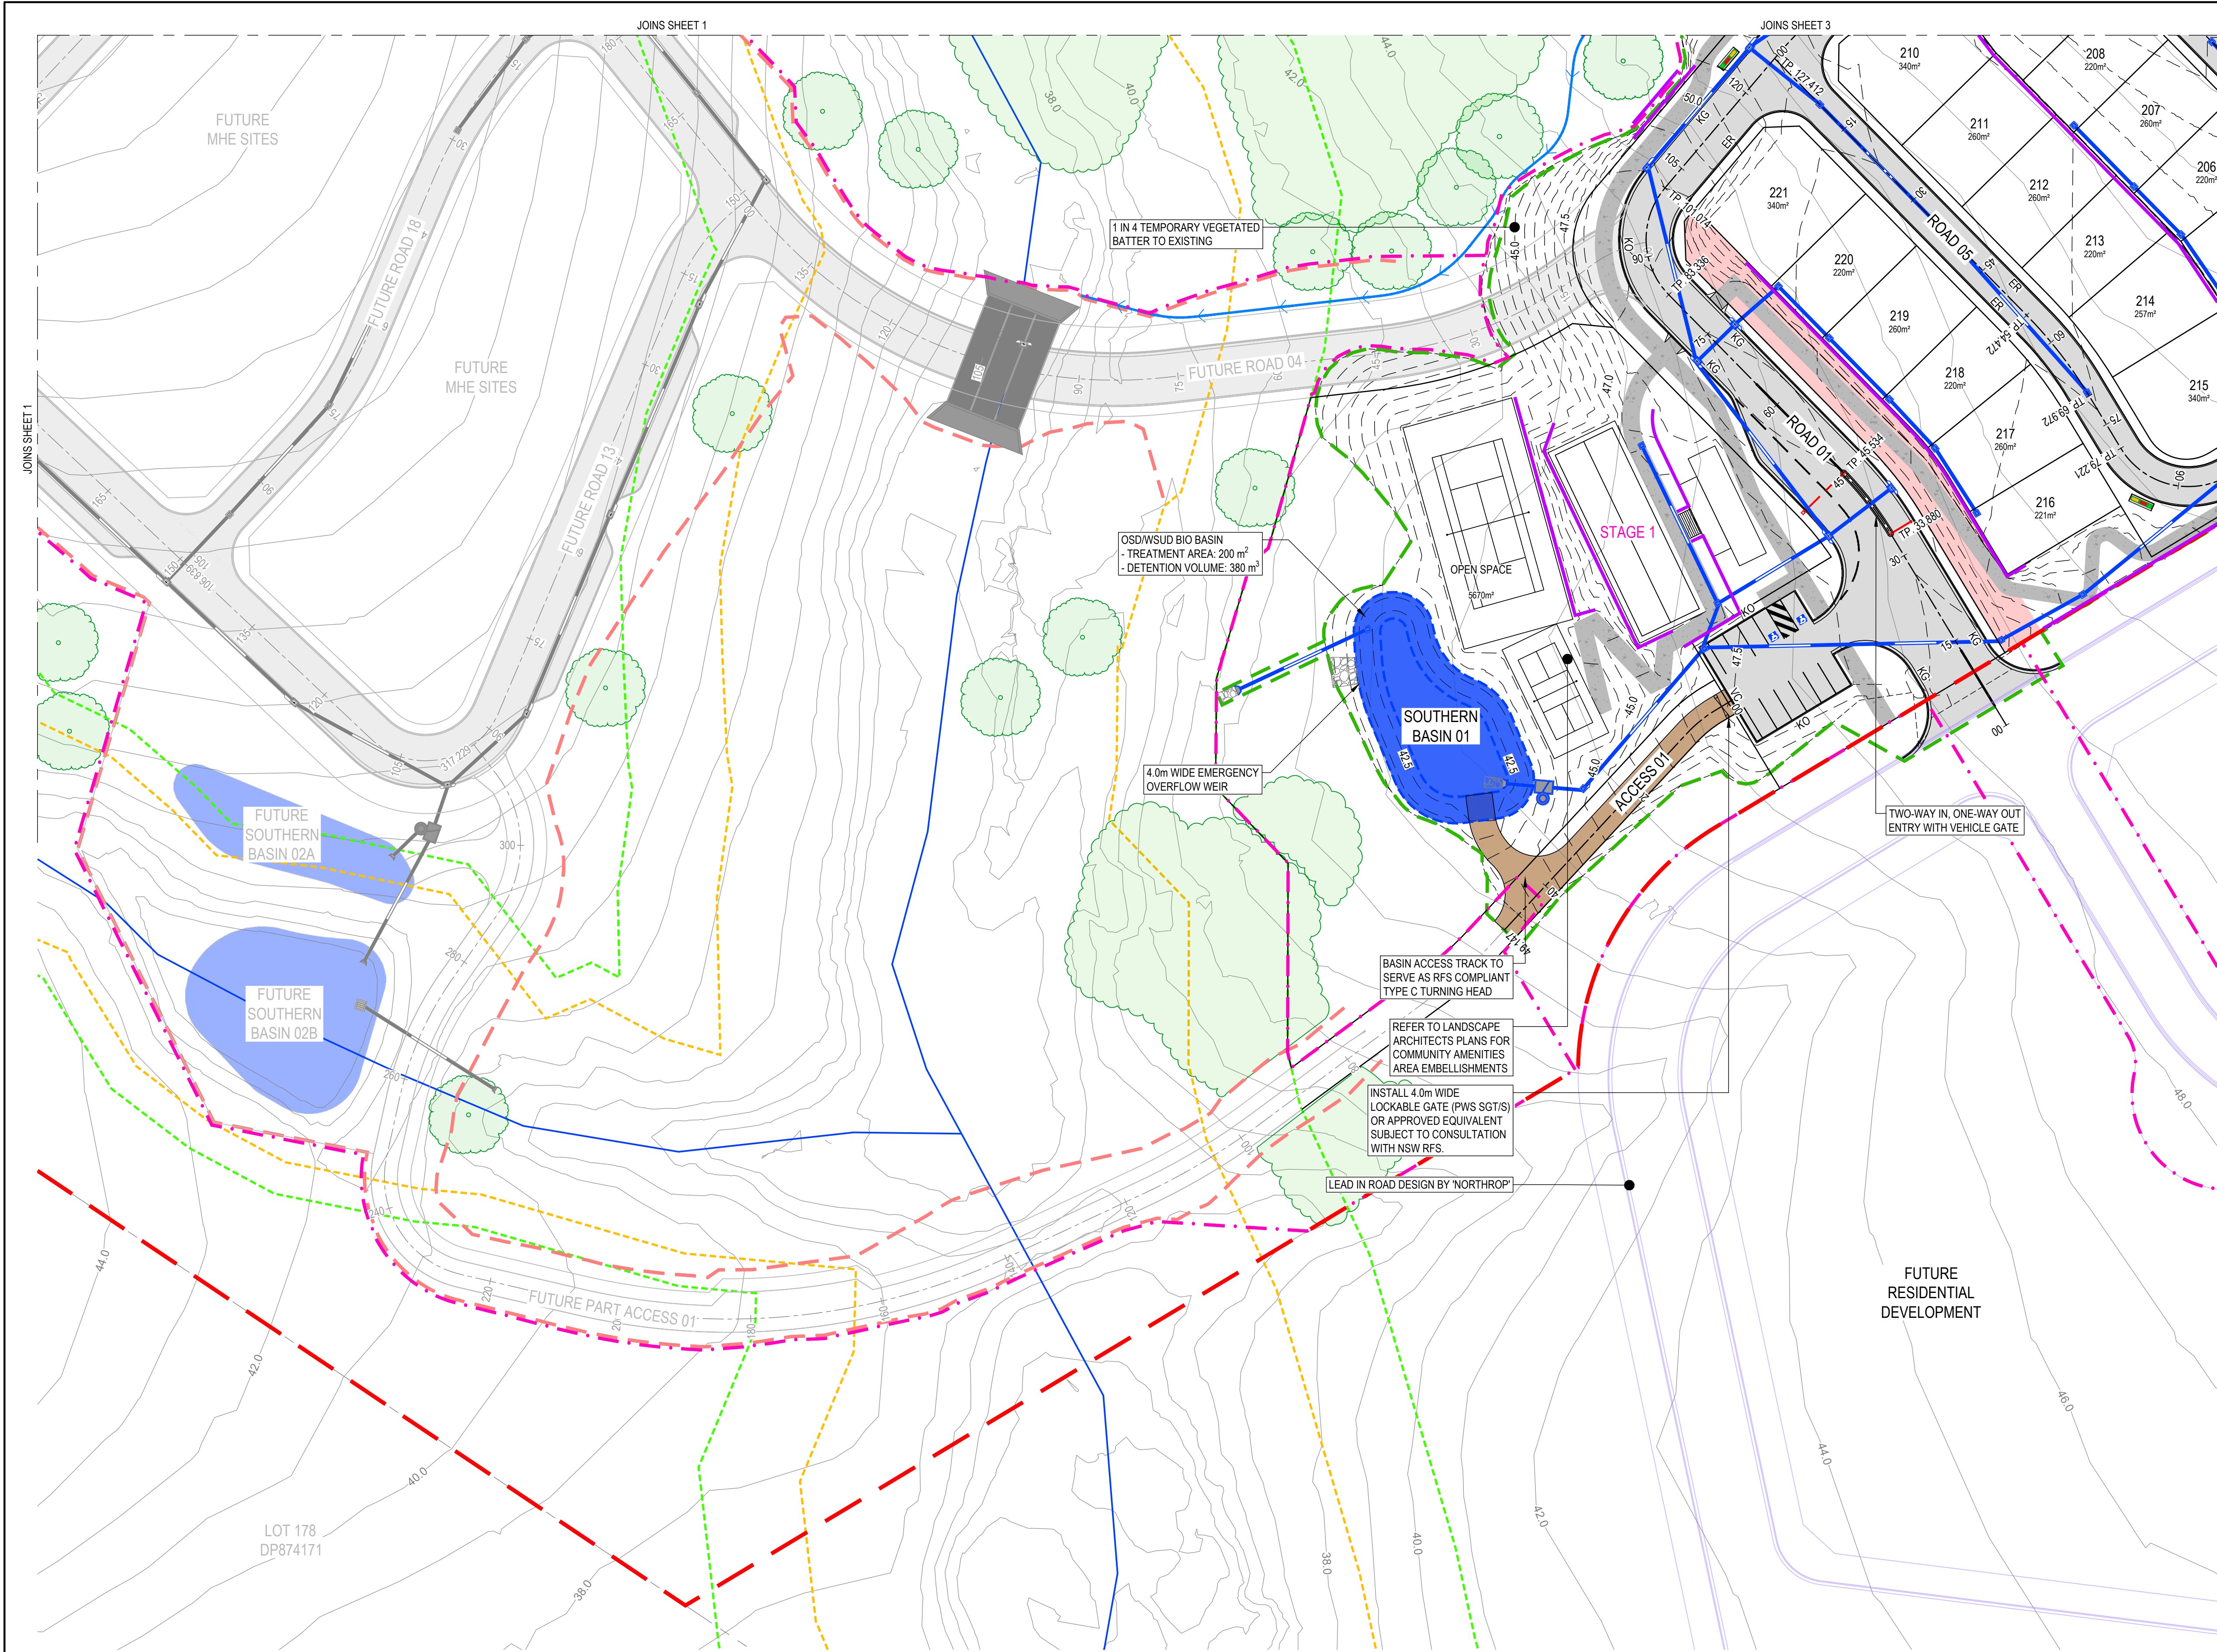

PROPOSED

SITE BOUNDARY

CIVIL WORKS BOUNDARY

- STAGE 1

CONCEPTUAL CIVIL WORKS BOUNDARY

- FUTURE STAGE

STAGING BOUNDARY

LOT BOUNDARY

ROAD CENTERLINE AND CHAINAGE

KG DG KO

KERB TYPE

7.0

CONTOURS (0.5m)

OPEN DRAIN

BASIN EXTENTS

STORMWATER

RIP RAP

RETAINING WALL

BIN BAYS

ROAD PAVEMENT

UNSEALED ACCESS TRACK

INTERALLOTMENT VEGETATED BATTER

- MAX 1:2

OPEN SPACE VEGETATED BATTER

- MAX 1:2

CONCRETE SHARED PATH

EXISTING

LOT BOUNDARY

CONTOURS (1.0m)

WATER COURSE

RIPARIAN ZONE INNER BOUNDARY

RIPARIAN ZONE OUTER BOUNDARY

VEGETATION (TO BE RETAINED)


FUTURE DEVELOPMENT

LOT BOUNDARY

KERB LINE



KERB ABBREVIATIONS	
KG	STANDARD KERB AND GUTTER
KO	KERB ONLY
DG	DISH GUTTER
ER	EDGE RESTRAINT

- NOTES:
- REFER TO MAKER ENGINEERING REPORT FOR ADDITIONAL BASIN SIZING AND DETAILS
 - REFER TO MAITLAND CITY COUNCIL STANDARD DRAWINGS FOR KERB PROFILES

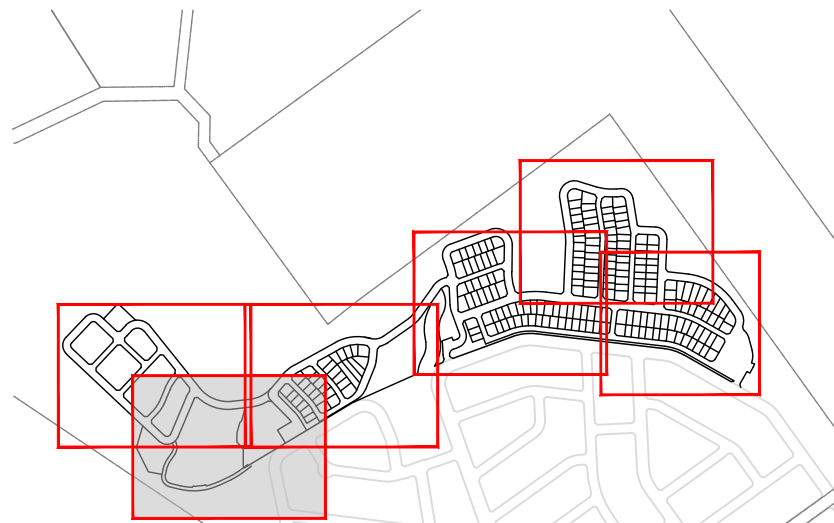

KEY PLAN

REV	DATE	DESCRIPTION	AMD BY	APP BY
2	31.10.25	ISSUED FOR APPROVAL	M.A.J.P.	T.J.H.
1	06.12.24	ISSUED FOR APPROVAL	M.A.J.P.	T.J.H.

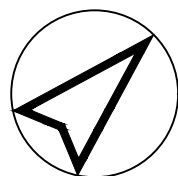 

Third.i
COMMUNITIES



DRAWN: J.BADI	DESIGNED: M.PHILLIPS
DRAFT CHECK: M.PHILLIPS	DESIGN CHECK: S.WEATHERBY
APPROVED:	T.HOWE

FOR INFORMATION

559 ANAMBAH ROAD GOSFORTH
CONCEPT & STAGE 1 DEVELOPMENT APPLICATION
CIVIL WORKS
LAYOUT PLAN

DRAWING NUMBER	SHEET No.	ORIG. SIZE	REVISION
MKR00884-10-C0101	2 OF 6	A1	2

Matthew Phillips, 31/10/2025 10:05 AM



PROPOSED

SITE BOUNDARY

CIVIL WORKS BOUNDARY

- STAGE 1

CONCEPTUAL CIVIL WORKS BOUNDARY

- FUTURE STAGE

STAGING BOUNDARY

LOT BOUNDARY

ROAD CENTERLINE AND CHAINAGE

KG DG KO

KERB TYPE

7.0

CONTOURS (0.5m)

OPEN DRAIN

BASIN EXTENTS

STORMWATER

RIP RAP

RETAINING WALL

BIN BAYS

ROAD PAVEMENT

UNSEALED ACCESS TRACK

INTERALLOTMENT VEGETATED BATTER

- MAX 1:2

OPEN SPACE VEGETATED BATTER

- MAX 1:2

CONCRETE SHARED PATH

EXISTING

LOT BOUNDARY

CONTOURS (1.0m)

WATER COURSE

RIPARIAN ZONE INNER BOUNDARY

RIPARIAN ZONE OUTER BOUNDARY

VEGETATION (TO BE RETAINED)

FUTURE DEVELOPMENT

LOT BOUNDARY

KERB LINE


KERB ABBREVIATIONS

KG	STANDARD KERB AND GUTTER
KO	KERB ONLY
DG	DISH GUTTER
ER	EDGE RESTRAINT

- NOTES:
1.



REFER TO MAKER ENGINEERING REPORT FOR ADDITIONAL BASIN SIZING AND DETAILS
2.

REFER TO MAITLAND CITY COUNCIL STANDARD DRAWINGS FOR KERB PROFILES

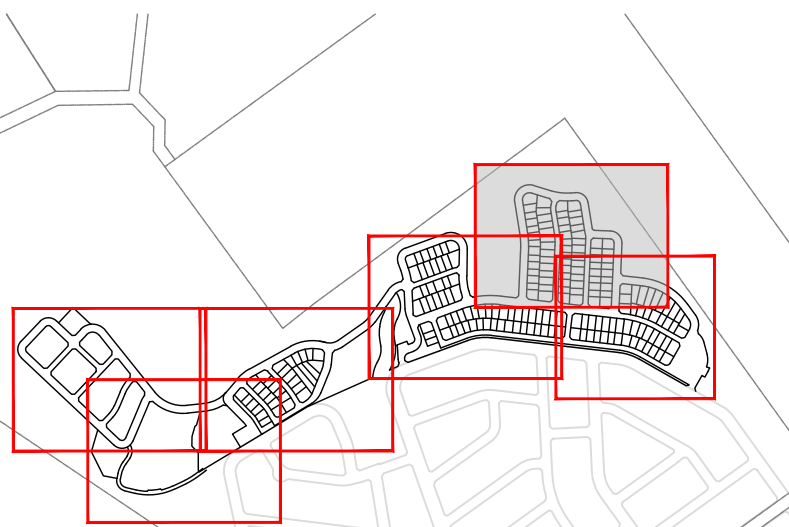

KEY PLAN

REV	DATE	DESCRIPTION	AMD BY	APP BY
2	31.10.25	ISSUED FOR APPROVAL	M.A.J.P.	T.J.H.
1	06.12.24	ISSUED FOR APPROVAL	M.A.J.P.	T.J.H.

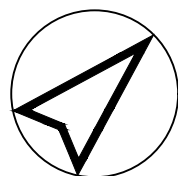 

Third.i
COMMUNITIES




DRAWN: J.BADI	DESIGNED: M.PHILLIPS
DRAFT CHECK: M.PHILLIPS	DESIGN CHECK: S.WEATHERBY
APPROVED:	T.HOWE

FOR INFORMATION

559 ANAMBAH ROAD GOSFORTH
CONCEPT & STAGE 1 DEVELOPMENT APPLICATION
CIVIL WORKS
LAYOUT PLAN

DRAWING NUMBER	SHEET No.	ORIG. SIZE	REVISION
MKR00884-10-C0104	5 OF 6	A1	2

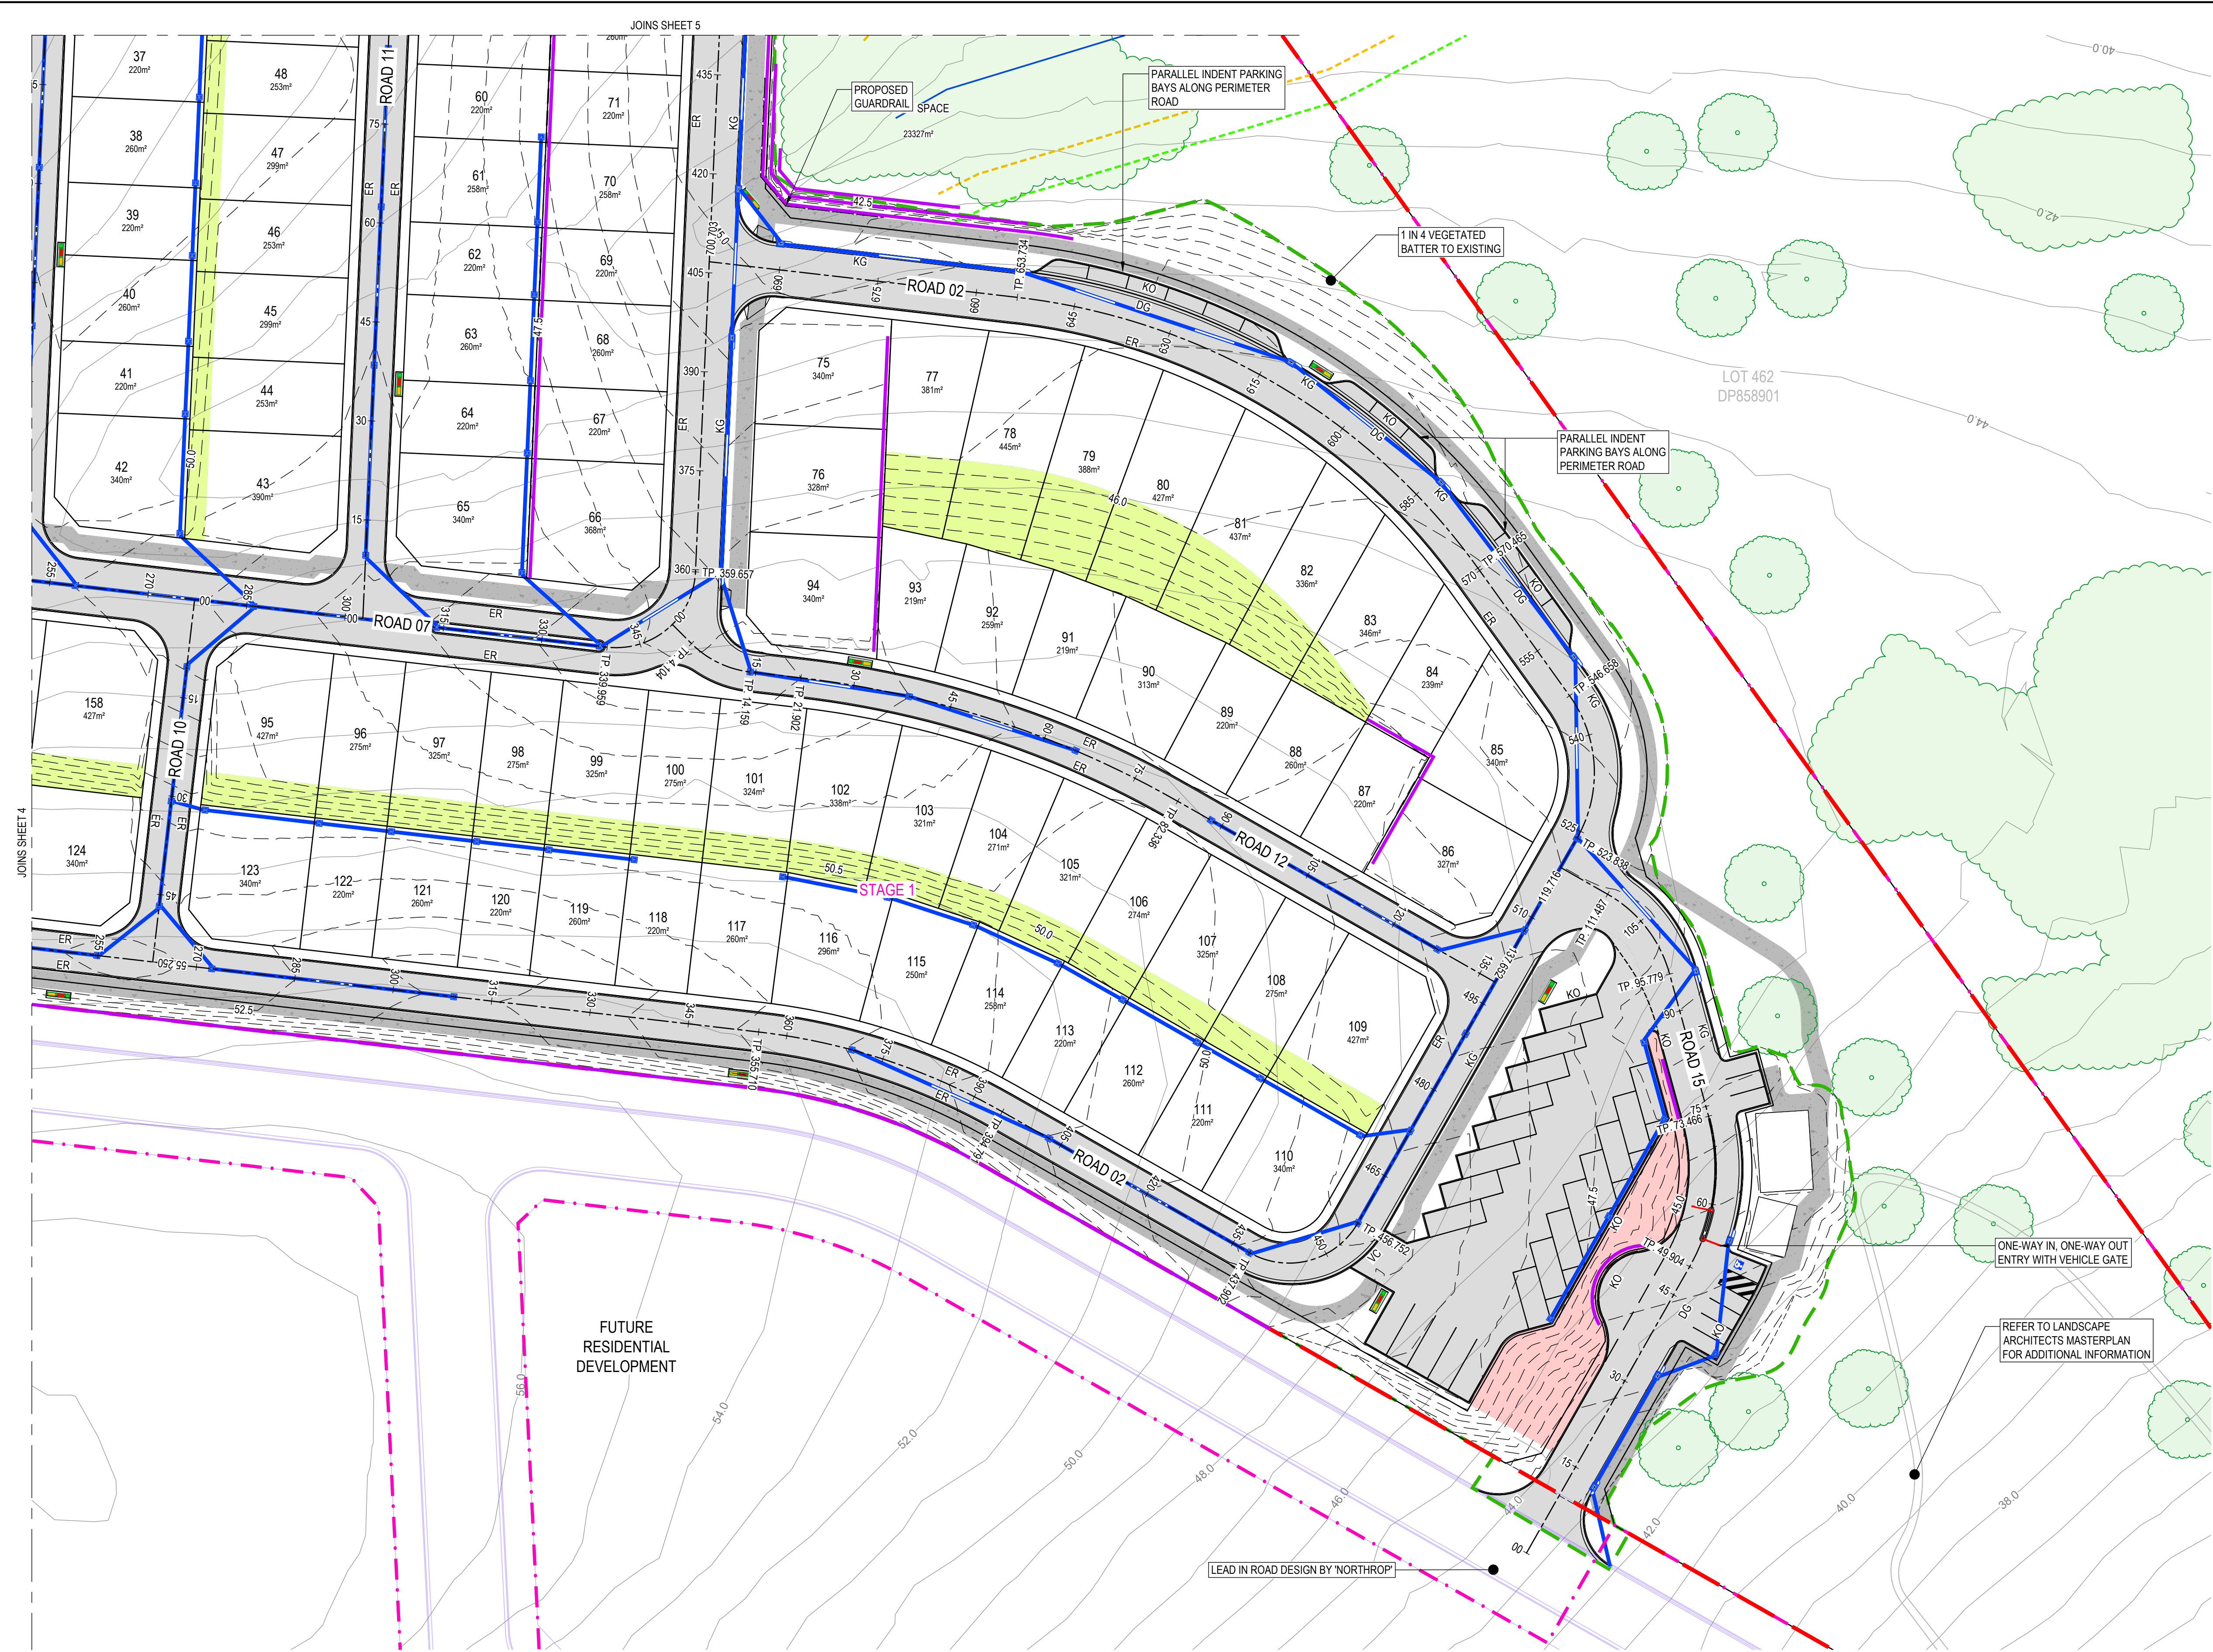

PROPOSED

- SITE BOUNDARY
- CIVIL WORKS BOUNDARY - STAGE 1
- CONCEPTUAL CIVIL WORKS BOUNDARY - FUTURE STAGE
- STAGING BOUNDARY
- LOT BOUNDARY
- ROAD CENTERLINE AND CHAINAGE
- KG DG KO KERB TYPE
- 7.0 CONTOURS (0.5m)
- OPEN DRAIN
- BASIN EXTENTS
- STORMWATER
- RIP RAP
- RETAINING WALL
- BIN BAYS
- ROAD PAVEMENT
- UNSEALED ACCESS TRACK
- INTERALLOTMENT VEGETATED BATTER - MAX 1:2
- OPEN SPACE VEGETATED BATTER - MAX 1:2
- CONCRETE SHARED PATH

EXISTING


- LOT BOUNDARY
- CONTOURS (1.0m)
- WATER COURSE
- RIPARIAN ZONE INNER BOUNDARY
- RIPARIAN ZONE OUTER BOUNDARY
- VEGETATION (TO BE RETAINED)

FUTURE DEVELOPMENT

- LOT BOUNDARY
- KERB LINE



KERB ABBREVIATIONS	
KG	STANDARD KERB AND GUTTER
KO	KERB ONLY
DG	DISH GUTTER
ER	EDGE RESTRAINT

- NOTES:
- REFER TO MAKER ENGINEERING REPORT FOR ADDITIONAL BASIN SIZING AND DETAILS
 - REFER TO MAITLAND CITY COUNCIL STANDARD DRAWINGS FOR KERB PROFILES

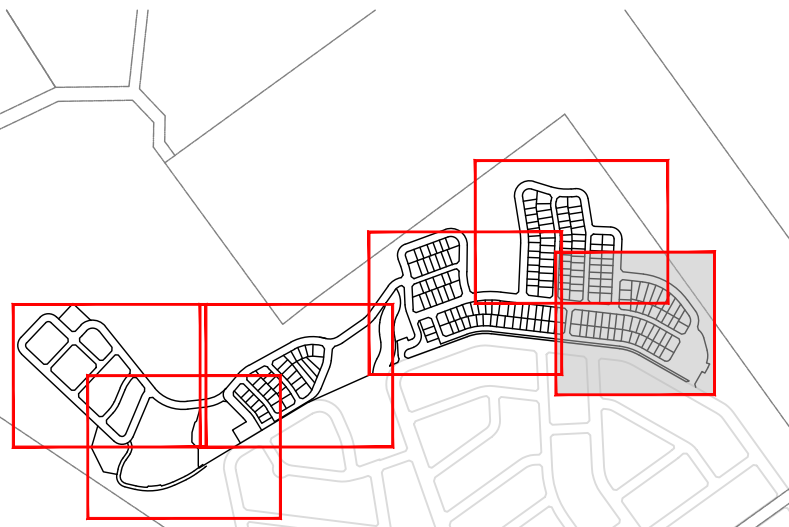

KEY PLAN

REV	DATE	DESCRIPTION	AMD BY	APP BY
2	31.10.25	ISSUED FOR APPROVAL	M.A.J.P.	T.J.H.
1	06.12.24	ISSUED FOR APPROVAL	M.A.J.P.	T.J.H.

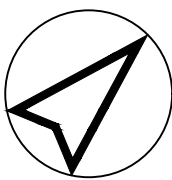 

Third.i
COMMUNITIES






DRAWN: J.BADI	DESIGNED: M.PHILLIPS
DRAFT CHECK: M.PHILLIPS	DESIGN CHECK: S.WEATHERBY
APPROVED:	T.HOWE
FOR INFORMATION	

559 ANAMBAH ROAD GOSFORTH
CONCEPT & STAGE 1 DEVELOPMENT APPLICATION
CIVIL WORKS
LAYOUT PLAN

DRAWING NUMBER	SHEET No.	ORIG. SIZE	REVISION
MKR00884-10-C0105	6 OF 6	A1	2

Mattew Phillips, 31/10/2025 10:08 AM

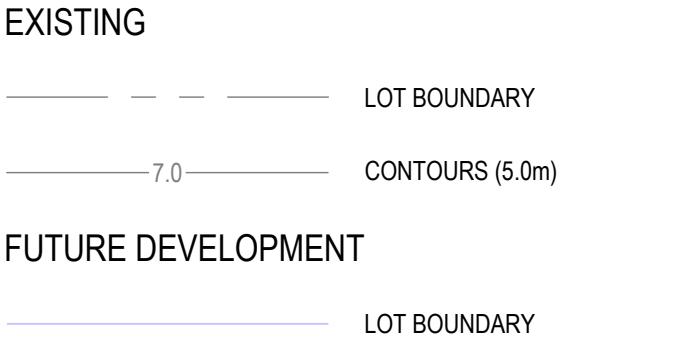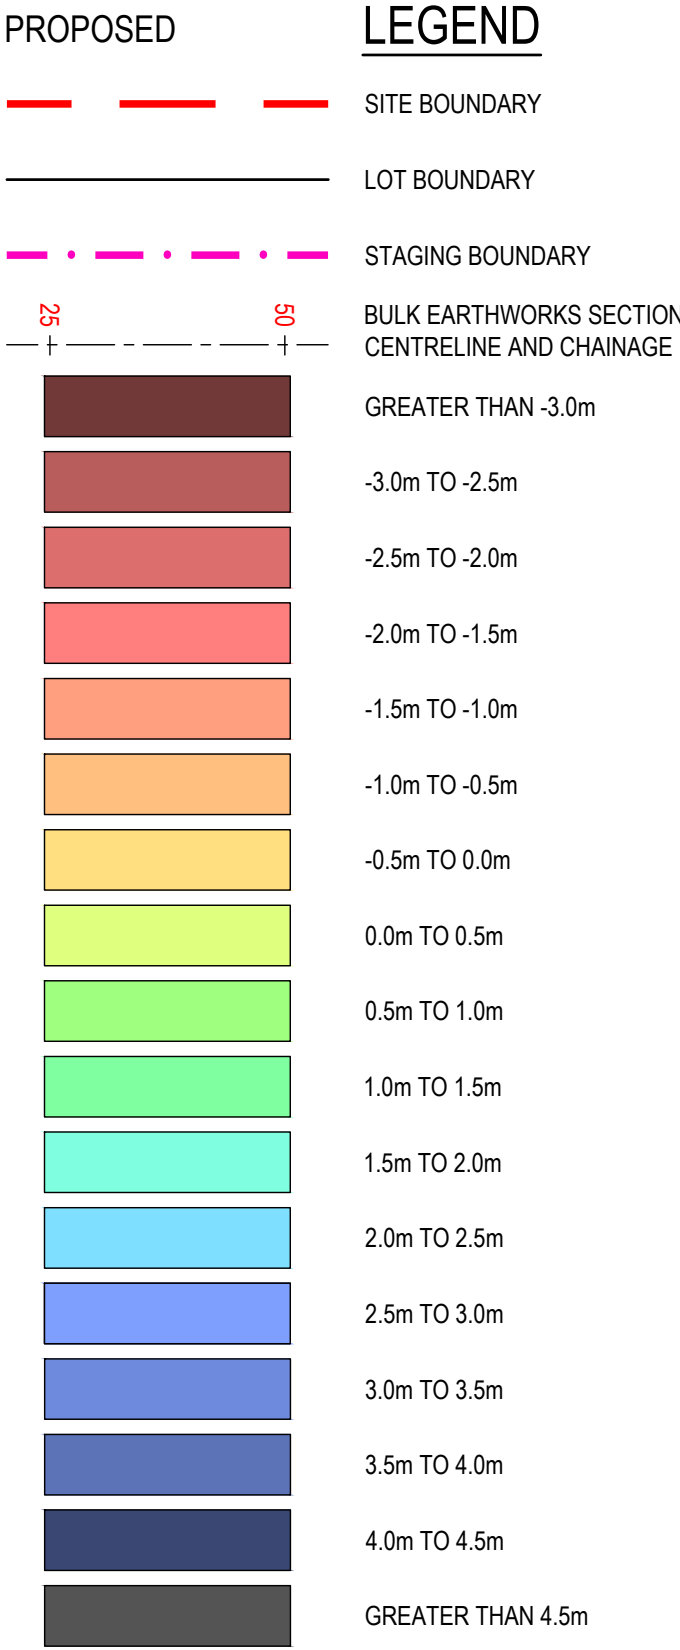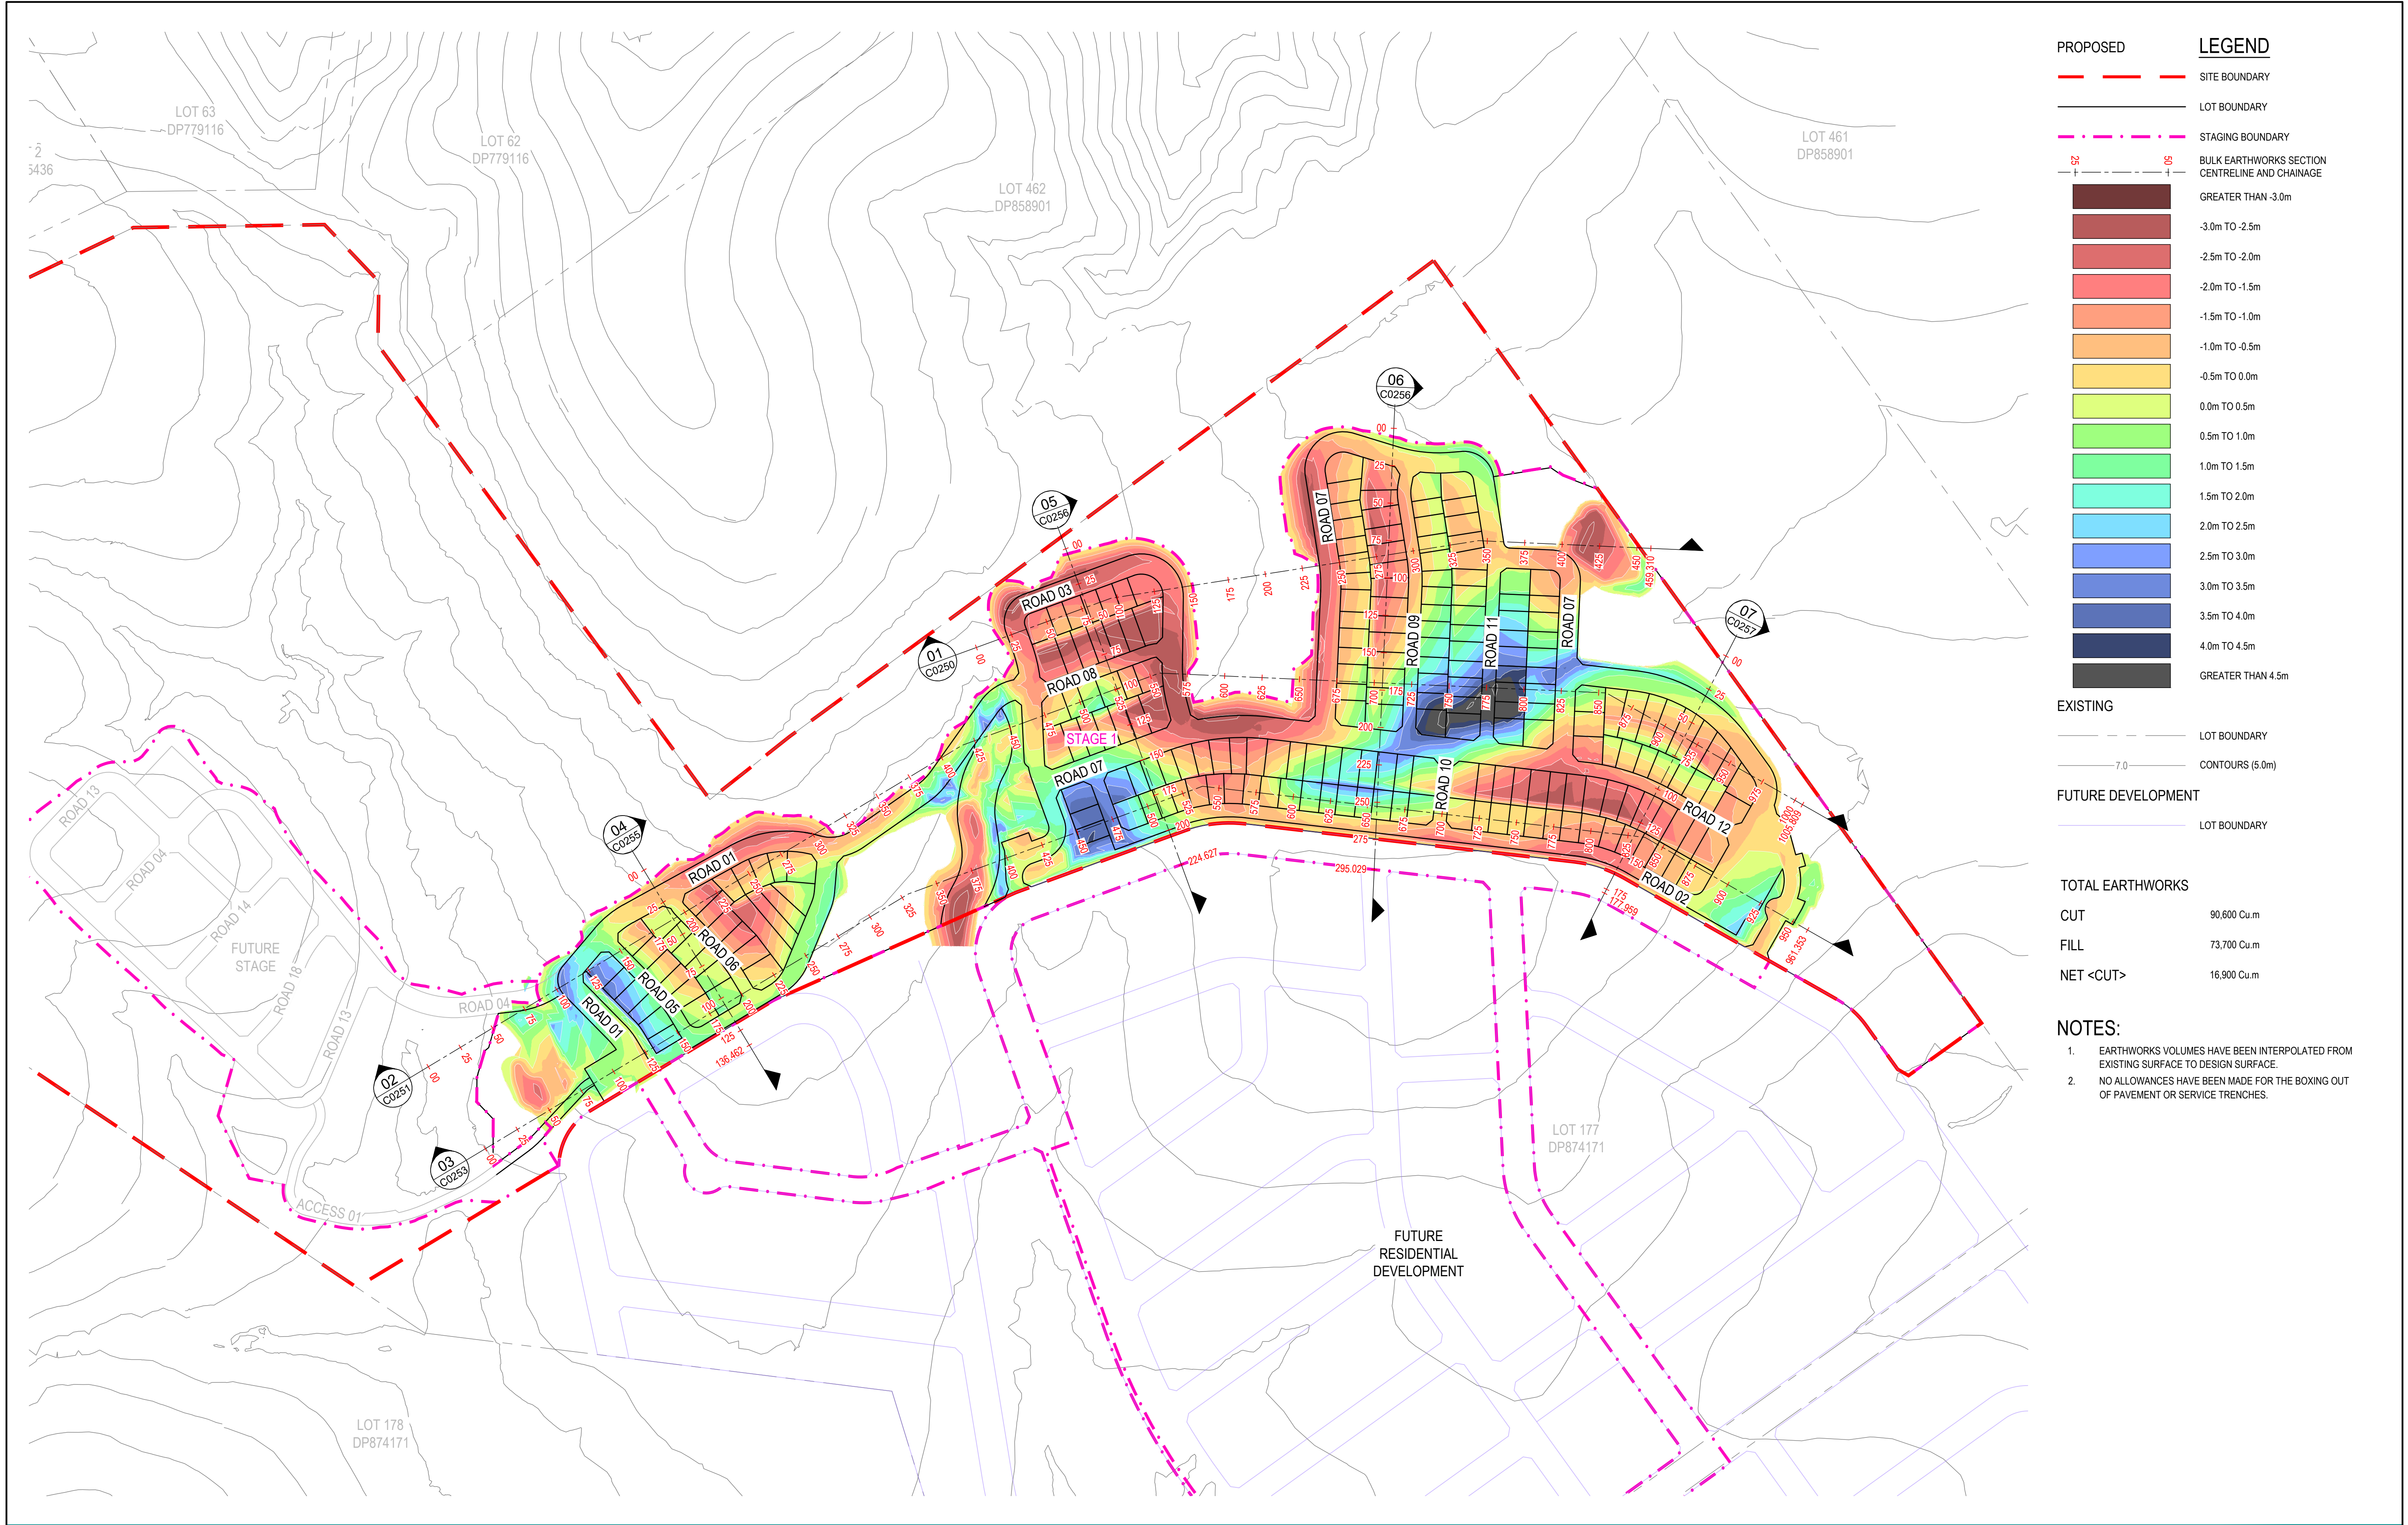


TOTAL EARTHWORKS

CUT	90,600 Cu.m
FILL	73,700 Cu.m
NET <CUT>	16,900 Cu.m

- NOTES:**
- EARTHWORKS VOLUMES HAVE BEEN INTERPOLATED FROM EXISTING SURFACE TO DESIGN SURFACE.
 - NO ALLOWANCES HAVE BEEN MADE FOR THE BOXING OUT OF PAVEMENT OR SERVICE TRENCHES.


Matthew Phillips, 31/10/2025 10:05 AM <table><tr><td>2</td><td>31.10.25</td><td>ISSUED FOR APPROVAL</td><td>MA.J.P. T.J.H.</td></tr><tr><td>1</td><td>06.12.24</td><td>ISSUED FOR APPROVAL</td><td>MA.J.P. T.J.H.</td></tr><tr><td>REV</td><td>DATE</td><td>DESCRIPTION</td><td>AMD BY APP BY</td></tr></table>	2	31.10.25	ISSUED FOR APPROVAL	MA.J.P. T.J.H.	1	06.12.24	ISSUED FOR APPROVAL	MA.J.P. T.J.H.	REV	DATE	DESCRIPTION	AMD BY APP BY	0 20 40 60 80 100m SCALE 1:2000 AT ORIGINAL SIZE	North Arrow	Third.i COMMUNITIES	MAKER CONSULTING SERVICES	<table><tr><td>DRAWN: J.BADI</td><td>DESIGNED: M.PHILLIPS</td></tr><tr><td>DRAFT CHECK: M.PHILLIPS</td><td>DESIGN CHECK: S.WEATHERBY</td></tr><tr><td>APPROVED: T.HOWE</td><td></td></tr></table> FOR INFORMATION	DRAWN: J.BADI	DESIGNED: M.PHILLIPS	DRAFT CHECK: M.PHILLIPS	DESIGN CHECK: S.WEATHERBY	APPROVED: T.HOWE		559 ANAMBAH ROAD GOSFORTH CONCEPT & STAGE 1 DEVELOPMENT APPLICATION BULK EARTHWORKS LAYOUT PLAN <table><tr><td>DRAWING NUMBER</td><td>SHEET No.</td><td>ORIG. SIZE</td><td>REVISION</td></tr><tr><td>MKR00884-10-C0200</td><td></td><td>A1</td><td>2</td></tr></table>	DRAWING NUMBER	SHEET No.	ORIG. SIZE	REVISION	MKR00884-10-C0200		A1	2
	2	31.10.25	ISSUED FOR APPROVAL	MA.J.P. T.J.H.																												
	1	06.12.24	ISSUED FOR APPROVAL	MA.J.P. T.J.H.																												
	REV	DATE	DESCRIPTION	AMD BY APP BY																												
DRAWN: J.BADI	DESIGNED: M.PHILLIPS																															
DRAFT CHECK: M.PHILLIPS	DESIGN CHECK: S.WEATHERBY																															
APPROVED: T.HOWE																																
DRAWING NUMBER	SHEET No.	ORIG. SIZE	REVISION																													
MKR00884-10-C0200		A1	2																													

C:\12d\data\12DSYNERGY\MKR00884 Third_i_Anambah_Design_280\02 Design\Drawings\10 DAIMKR00884-10-C0200.dwg

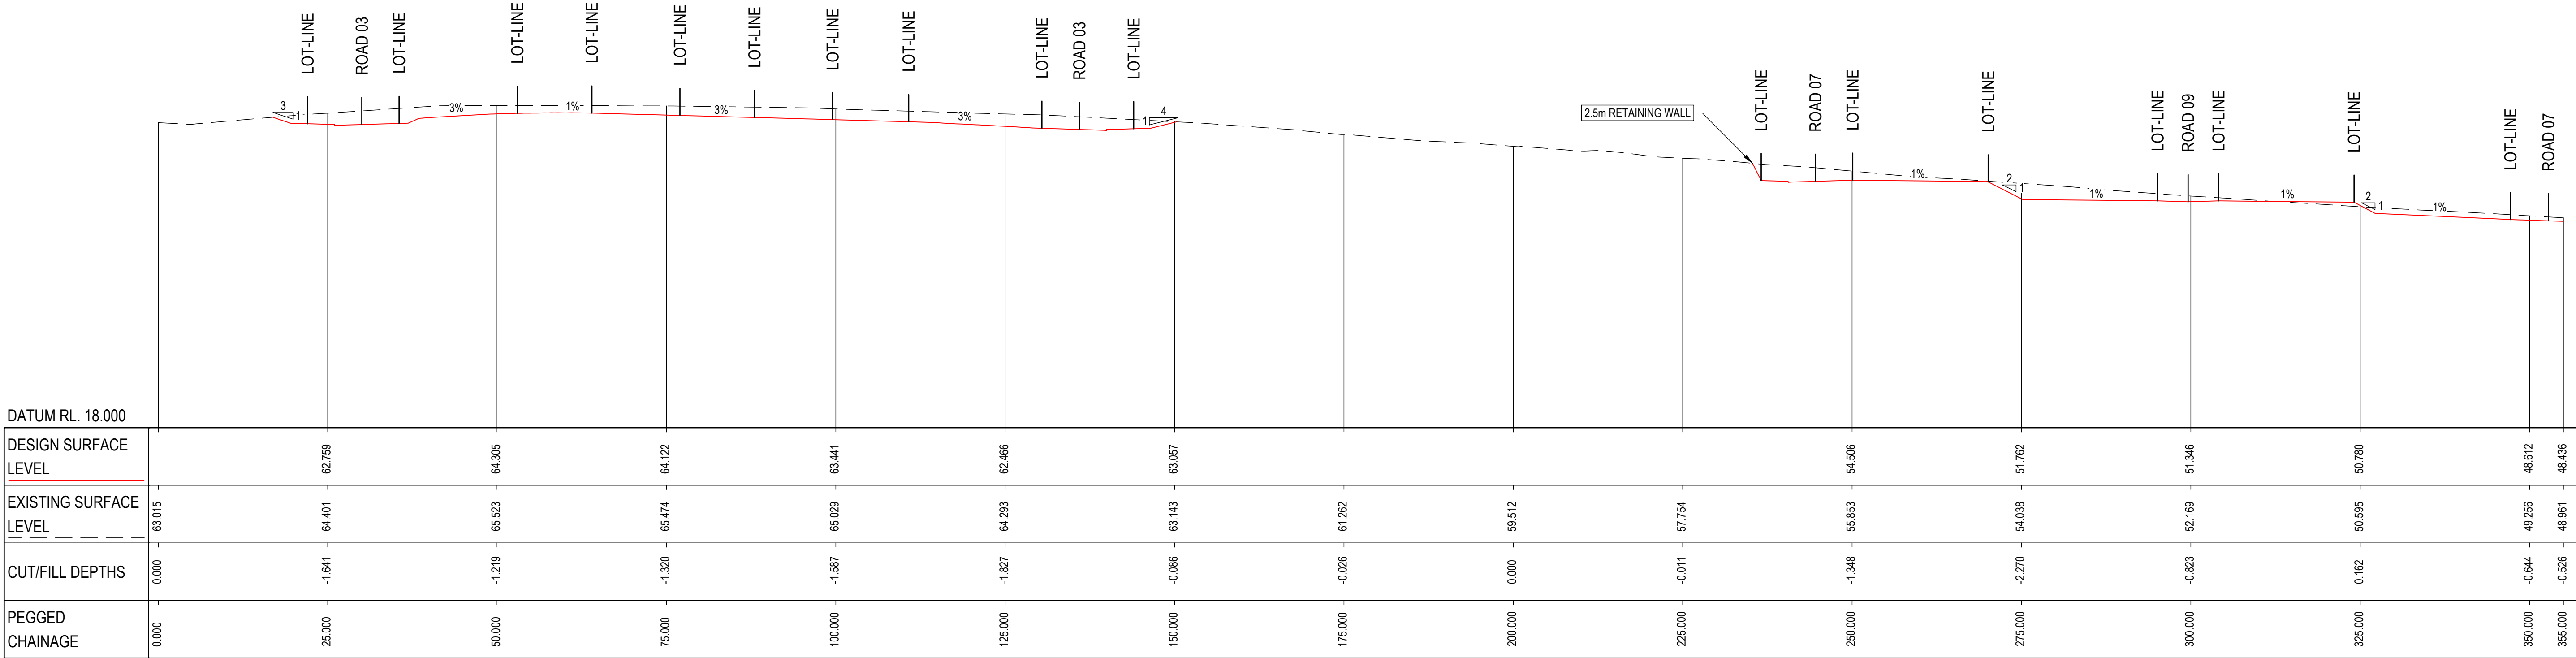


HOR : 1 IN 500
VERT: 1 IN 500

LONGITUDINAL SECTION - SECTION 01

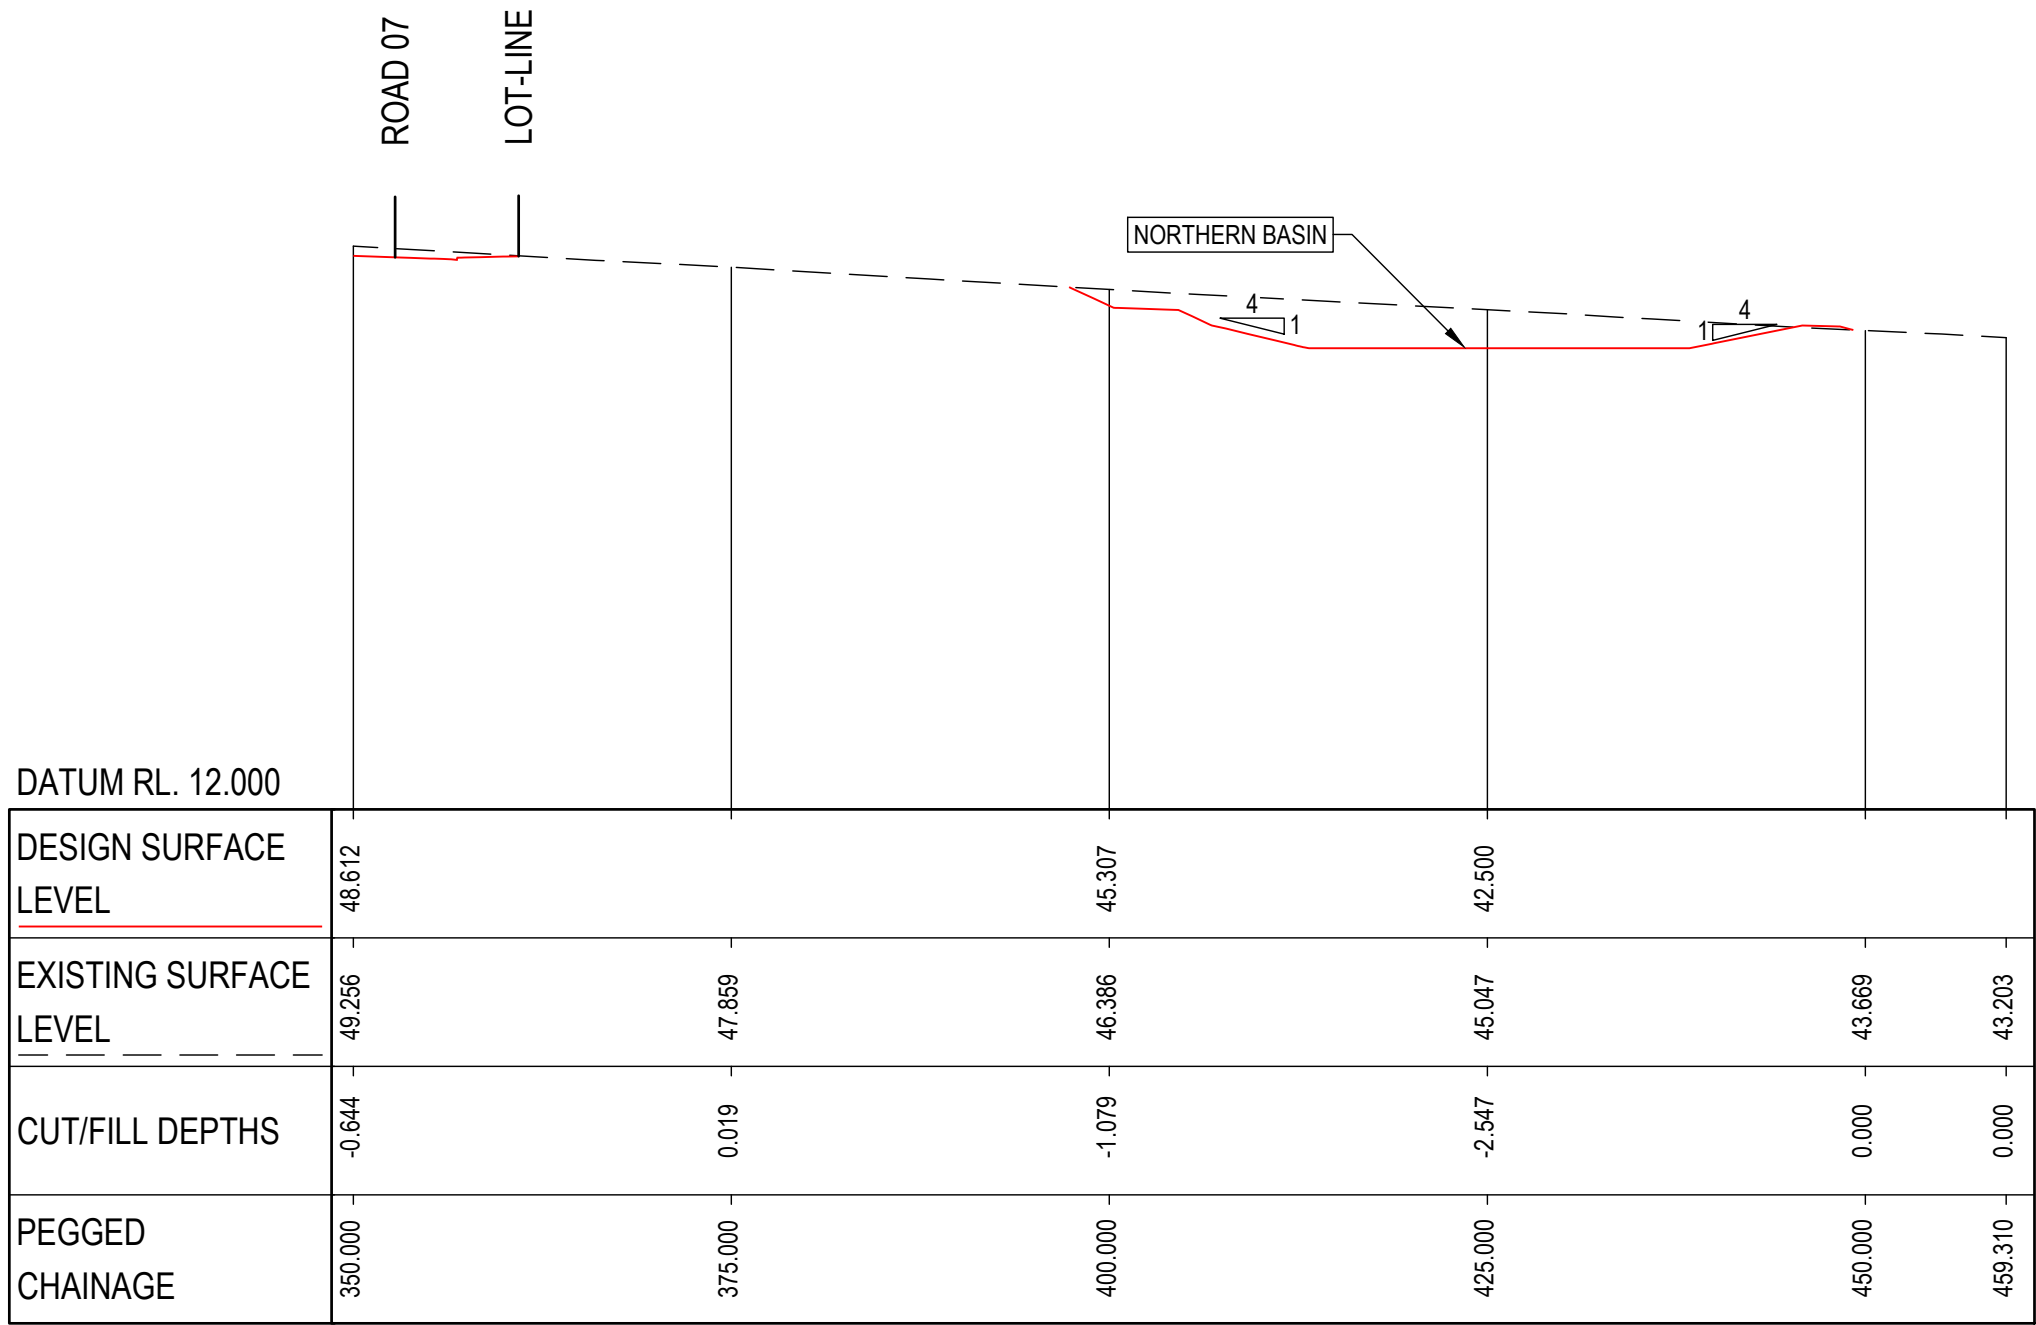

HOR : 1 IN 500
VERT: 1 IN 500

LONGITUDINAL SECTION - SECTION 01

 

DRAWN: J.BADI	DESIGNED: M.PHILLIPS	559 ANAMBAH ROAD GOSFORTH CONCEPT & STAGE 1 DEVELOPMENT APPLICATION BULK EARTHWORKS SECTION 01			
DRAFT CHECK: M.PHILLIPS	DESIGN CHECK: S.WEATHERBY				
APPROVED:	T.HOWE				
FOR INFORMATION		DRAWING NUMBER MKR00884-10-C0250	SHEET No. 1 OF 1	ORIG. SIZE A1	REVISION 2



DRAWN: J.BADI	DESIGNED: M.PHILLIPS	559 ANAMBAH ROAD GOSFORTH CONCEPT & STAGE 1 DEVELOPMENT APPLICATION BULK EARTHWORKS SECTION 02			
DRAFT CHECK: M.PHILLIPS	DESIGN CHECK: S.WEATHERBY				
APPROVED:	T.HOWE				
FOR INFORMATION		DRAWING NUMBER	SHEET No.	ORIG. SIZE	REVISION
		MKR00884-10-C0251	1 OF 2	A1	2



SCALE 1:500 AT ORIGINAL SIZE

Third.i


COMMUNITIES



DRAWN: J.BADI	DESIGNED: M.PHILLIPS	559 ANAMBAH ROAD GOSFORTH CONCEPT & STAGE 1 DEVELOPMENT APPLICATION BULK EARTHWORKS SECTION 02			
DRAFT CHECK: M.PHILLIPS	DESIGN CHECK: S.WEATHERBY				
APPROVED:	T.HOWE				
FOR INFORMATION		DRAWING NUMBER MKR00884-10-C0252	SHEET No 2 OF 2	ORIG. SIZE A1	REVISION 2



2	31.10.25	ISSUED FOR APPROVAL			M.A.J.P. T.J.H.
1	06.12.24	ISSUED FOR APPROVAL			M.A.J.P. T.J.H.
REV	DATE	DESCRIPTION			AMD BY APP BY

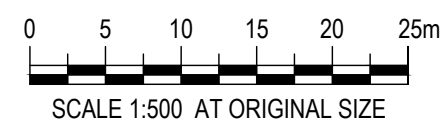


Third.i
COMMUNITIES




DRAWN: J.BADI	DESIGNED: M.PHILLIPS	559 ANAMBAH ROAD GOSFORTH CONCEPT & STAGE 1 DEVELOPMENT APPLICATION BULK EARTHWORKS SECTION 03			
DRAFT CHECK: M.PHILLIPS	DESIGN CHECK: S.WEATHERBY				
APPROVED:	T.HOWE				
FOR INFORMATION		DRAWING NUMBER	SHEET NO	ORIG. SIZE	REVISION
		MKR00884-10-C0253	1 OF 2	A1	2

C:\12dS\data\12DSYNERGY\MKR00884 Thirdi_Anambah_Design_280\02 Design\Drawings\10 DA\MKR00884-10-C0200.dwg



 

LONGITUDINAL SECTION - SECTION 04

 

LONGITUDINAL SECTION - SECTION 05


2	31.10.25	ISSUED FOR APPROVAL		M.A.J.P.	T.J.H.
1	06.12.24	ISSUED FOR APPROVAL		M.A.J.P.	T.J.H.
REV	DATE	DESCRIPTION		AMD BY	APP BY




Third.i
COMMUNITIES



DRAWN: J.BADI	DESIGNED: M.PHILLIPS	559 ANAMBAH ROAD GOSFORTH CONCEPT & STAGE 1 DEVELOPMENT APPLICATION BULK EARTHWORKS SECTION 04 & SECTION 05			
DRAFT CHECK: M.PHILLIPS	DESIGN CHECK: S.WEATHERBY				
APPROVED:	T.HOWE				
FOR INFORMATION		DRAWING NUMBER	SHEET No.	ORIG. SIZE	REVISION
		MKR00884-10-C0255	1 OF 1	A1	2

 

FINAL SECTION - SECTION 06

 

LONGITUDINAL SECTION - SECTION 07





COMMUNITIES



DRAWN: J.BADI	DESIGNED: M.PHILLIPS
DRAFT CHECK: M.PHILLIPS	DESIGN CHECK: S.WEATHERBY
APPROVED:	T.HOWE

FOR INFORMATION

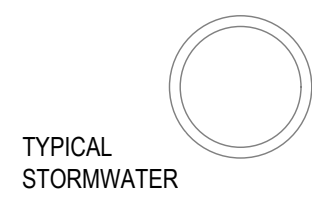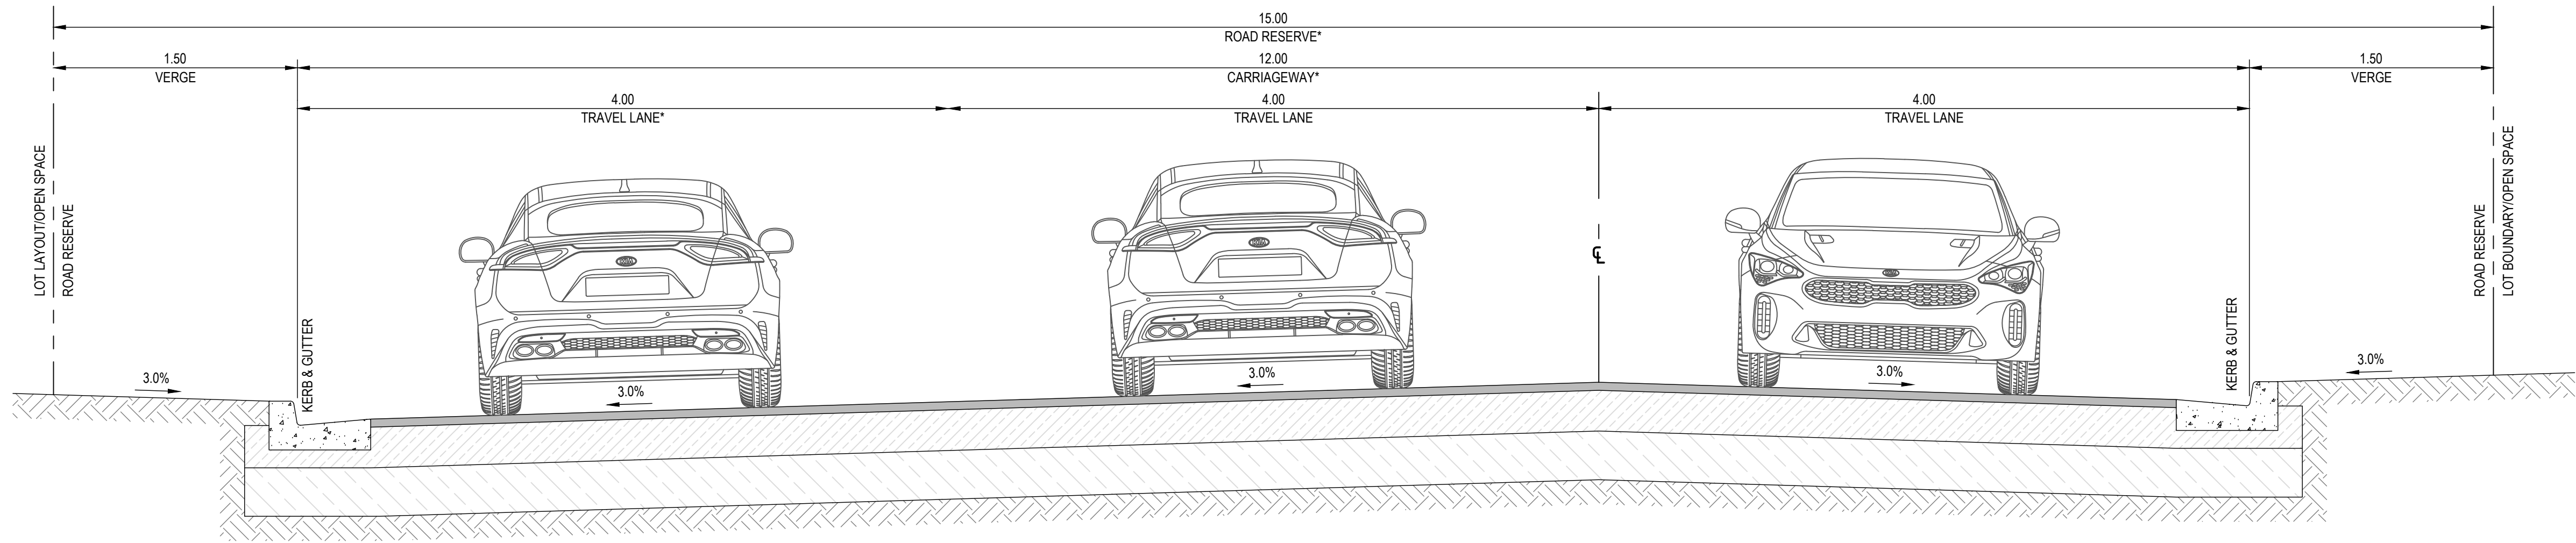


TYPICAL
STORMWATER



ENTRY ROAD - ROAD RESERVE VARIES

SCALE @ 1:25

*ENTRY ROAD TO BE 2-WAY IN 1-WAY OUT AT GATE ENTRY. REFER TO CIVIL WORKS PLAN FOR MORE DETAILS

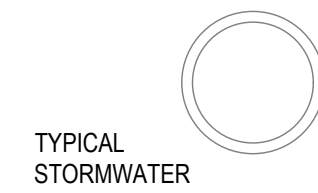


TYPICAL
STORMWATER

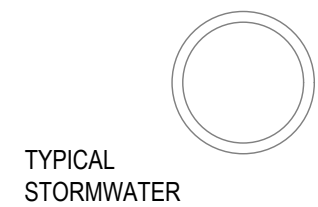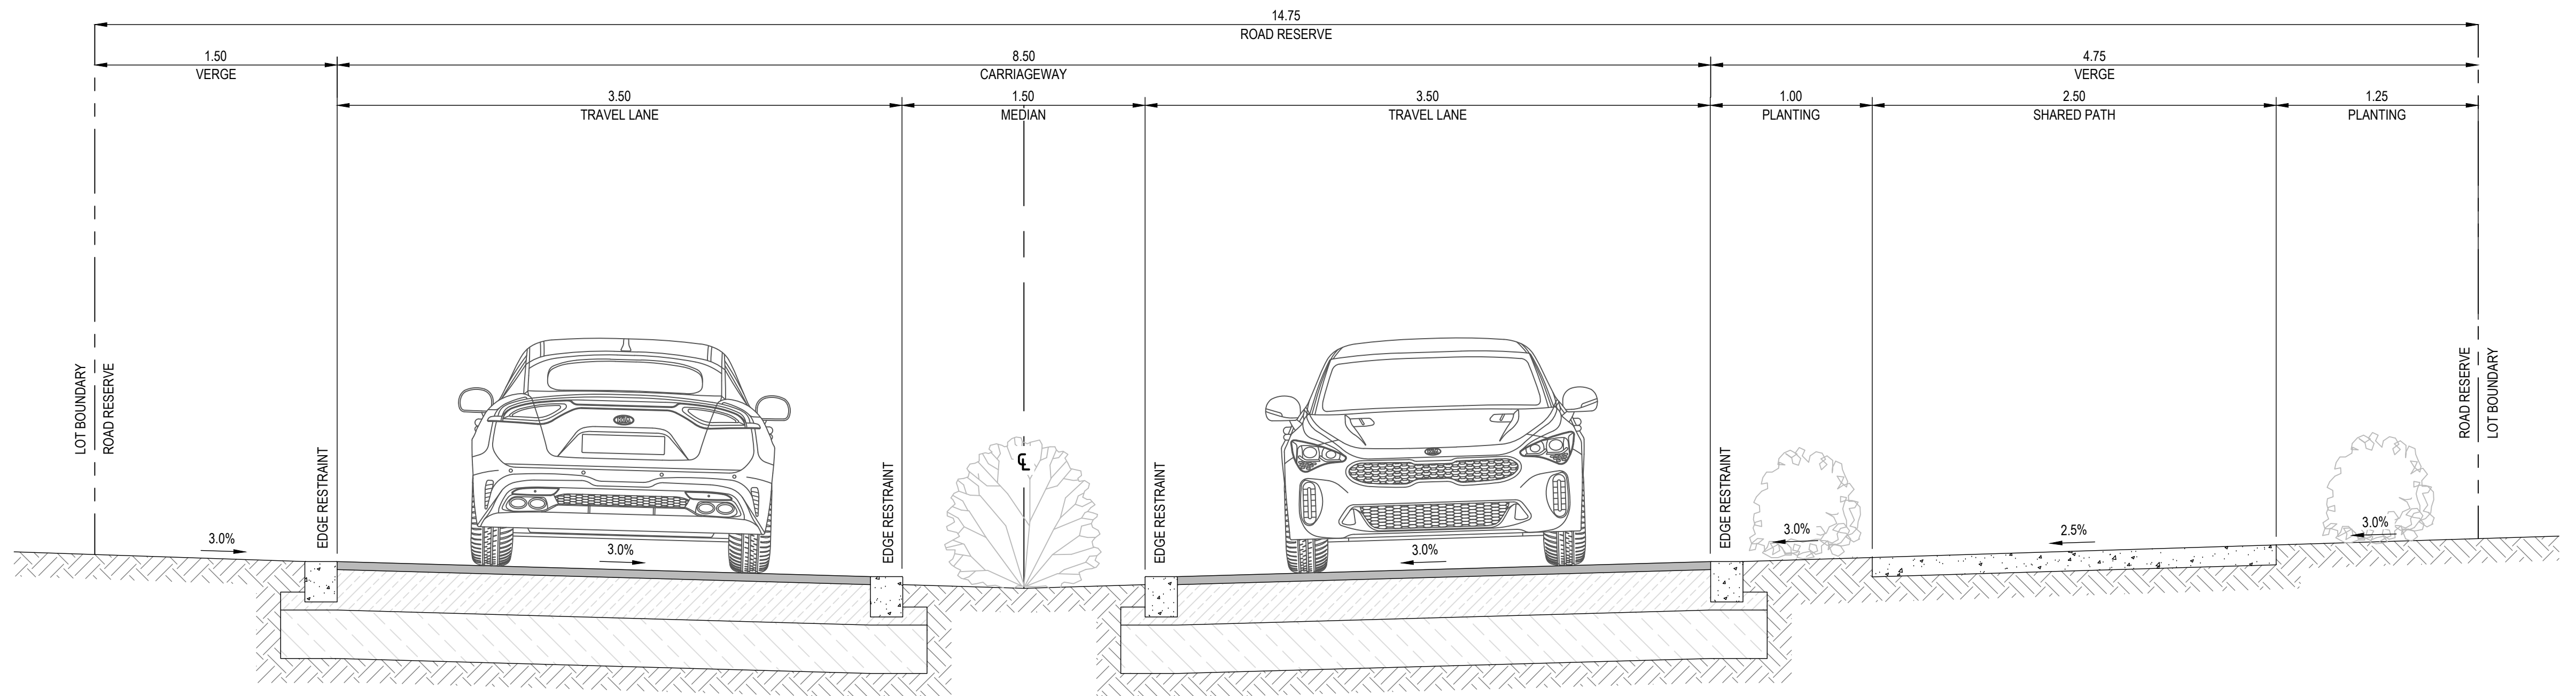

TYPICAL
STORMWATER

BOULEVARD - 14.75m ROAD RESERVE

SCALE @ 1:25


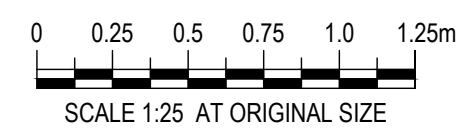


Third.i
COMMUNITIES





DRAWN: J.BADI	DESIGNED: M.PHILLIPS	559 ANAMBAH ROAD GOSFORTH CONCEPT & STAGE 1 DEVELOPMENT APPLICATION TYPICAL ROAD SECTIONS DETAILS			
DRAFT CHECK: M.PHILLIPS	DESIGN CHECK: S.WEATHERBY				
APPROVED:	T.HOWE				
FOR INFORMATION		DRAWING NUMBER MKR00884-10-C0310	SHEET No. 1 OF 3	ORIG. SIZE A1	REVISION 2


REV	DATE	DESCRIPTION	AMD BY	APP BY
2	31.10.25	ISSUED FOR APPROVAL	M.A.J.P.	T.J.H.
1	06.12.24	ISSUED FOR APPROVAL	M.A.J.P.	T.J.H.

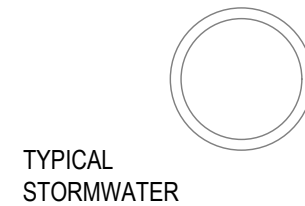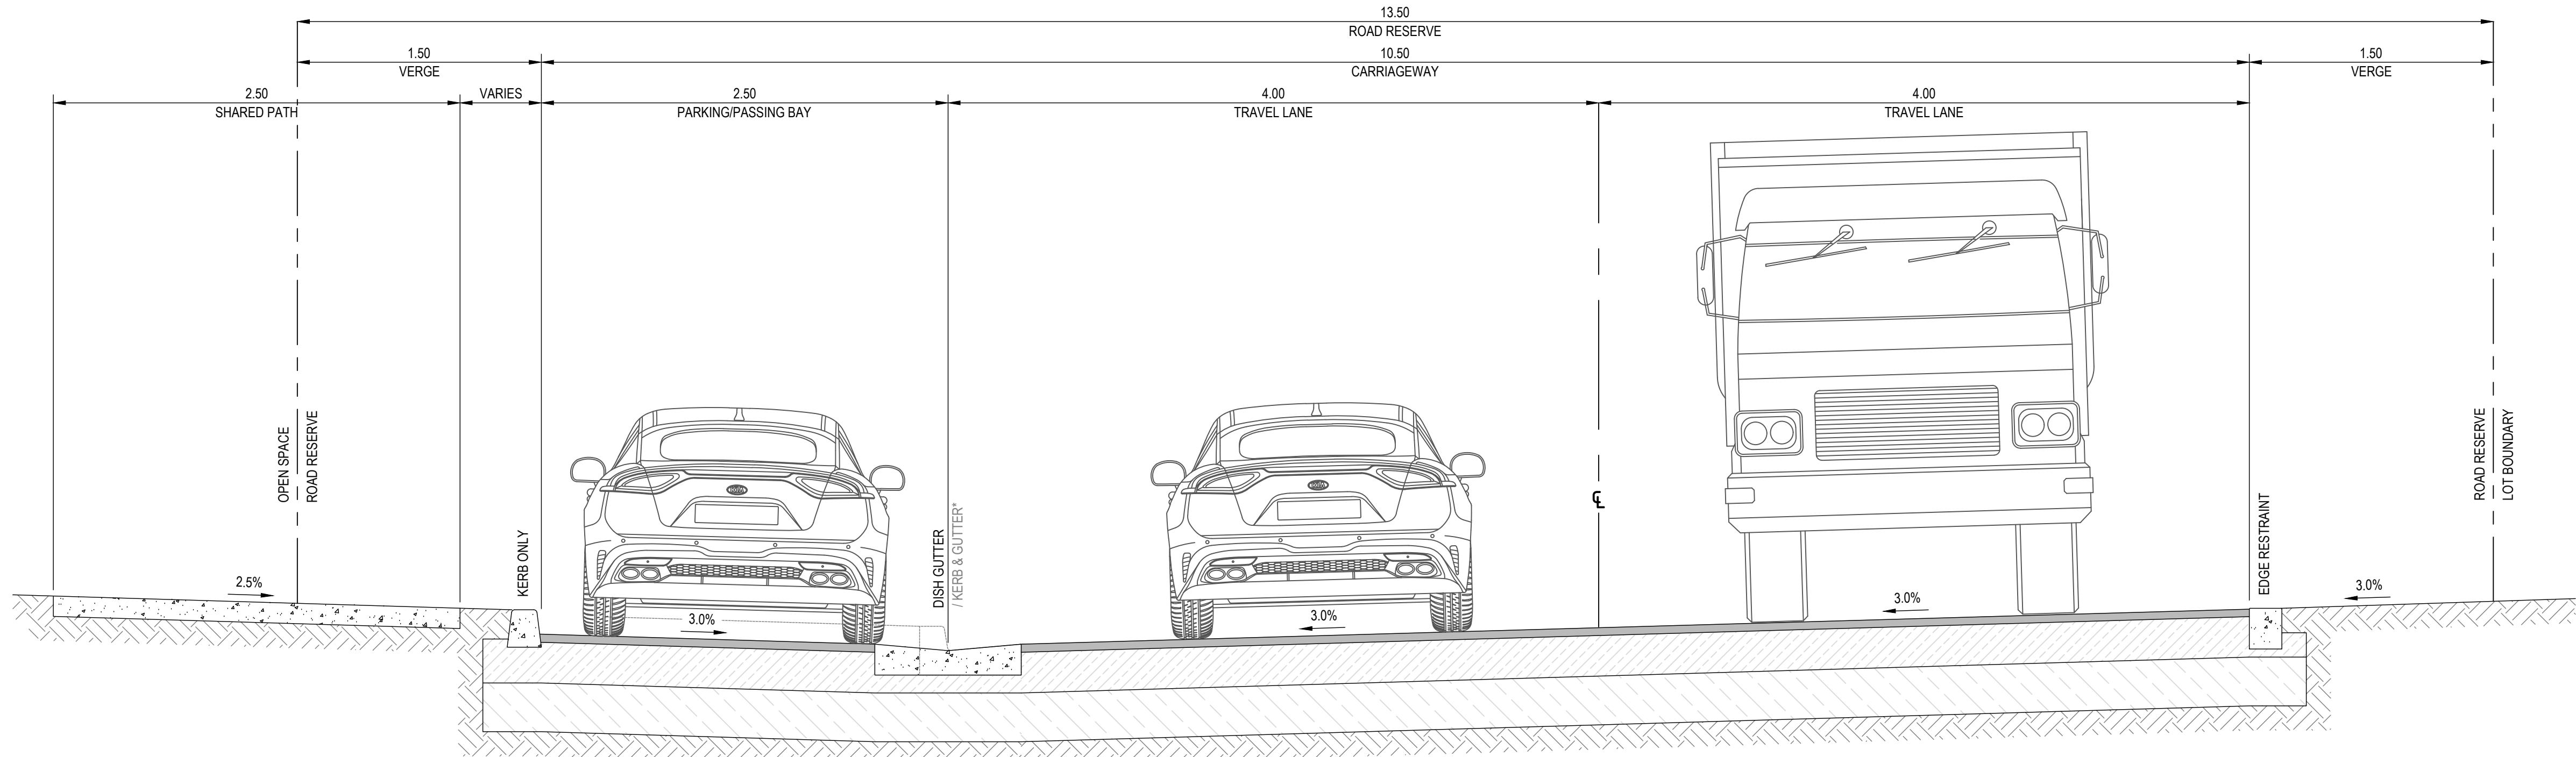

PERIMETER ROAD - 13.5m ROAD RESERVE
SCALE @ 1:25
*KERB AND GUTTER TO REPLACE DISH GUTTER WHERE NO PARKING/PASSING BAY

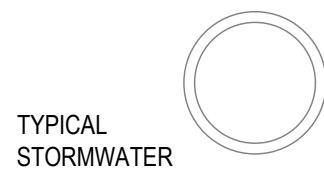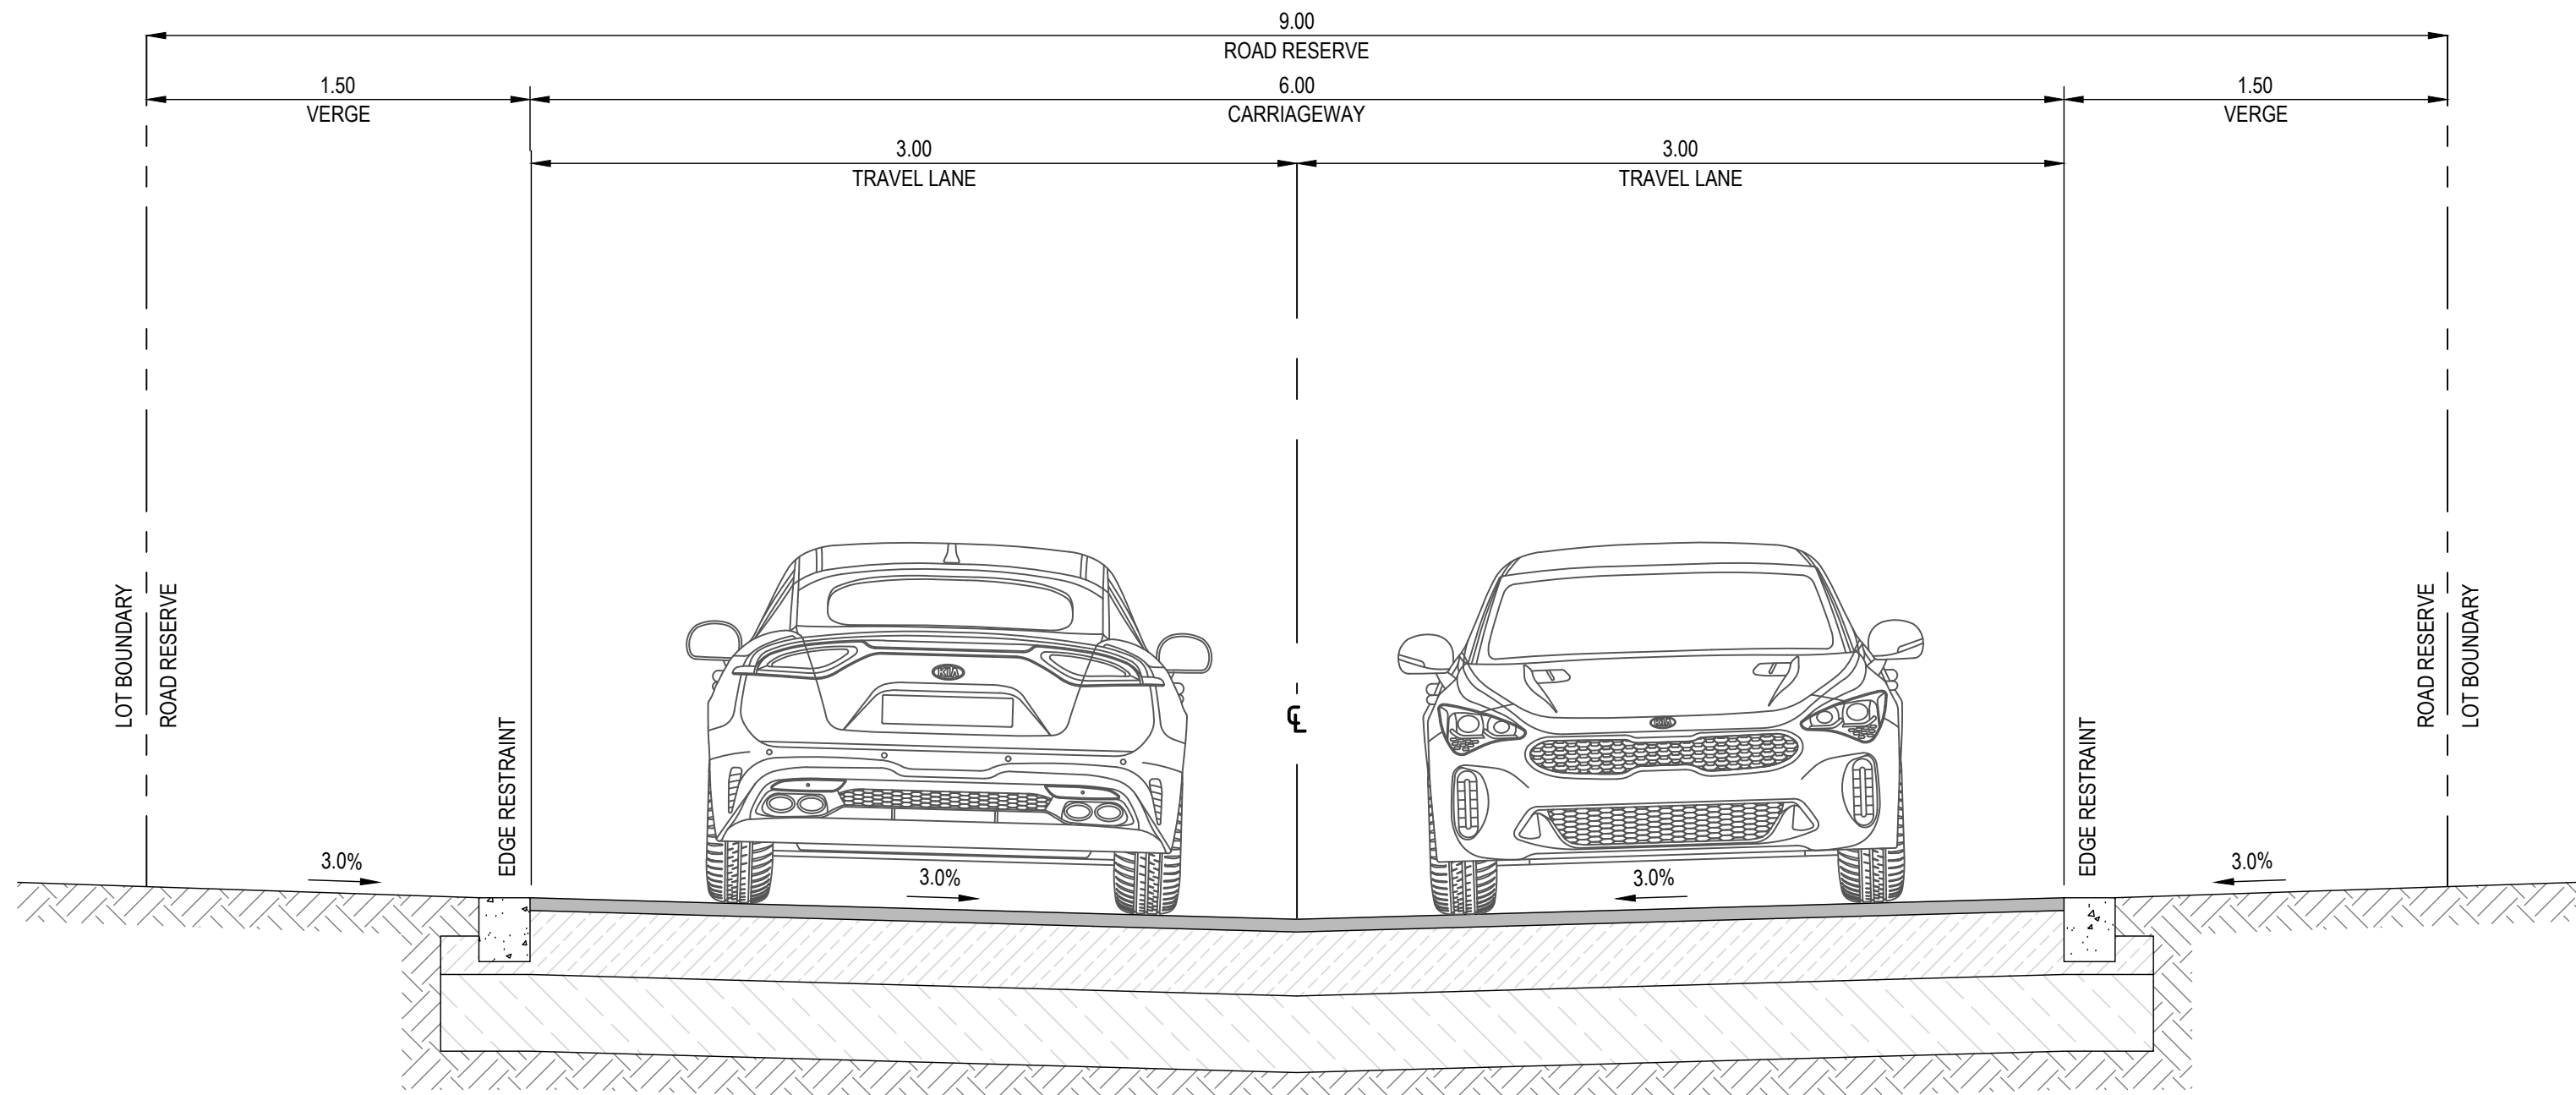


ACCESS ROAD - 9.0m ROAD RESERVE
SCALE @ 1:25

 

Third.i
COMMUNITIES



DRAWN: J.BADI	DESIGNED: M.PHILLIPS	559 ANAMBAH ROAD GOSFORTH CONCEPT & STAGE 1 DEVELOPMENT APPLICATION TYPICAL ROAD SECTIONS DETAILS			
DRAFT CHECK: M.PHILLIPS	DESIGN CHECK: S.WEATHERBY				
APPROVED:	T.HOWE				
FOR INFORMATION		DRAWING NUMBER MKR00884-10-C0311	SHEET No. 2 OF 3	ORIG. SIZE A1	REVISION 2

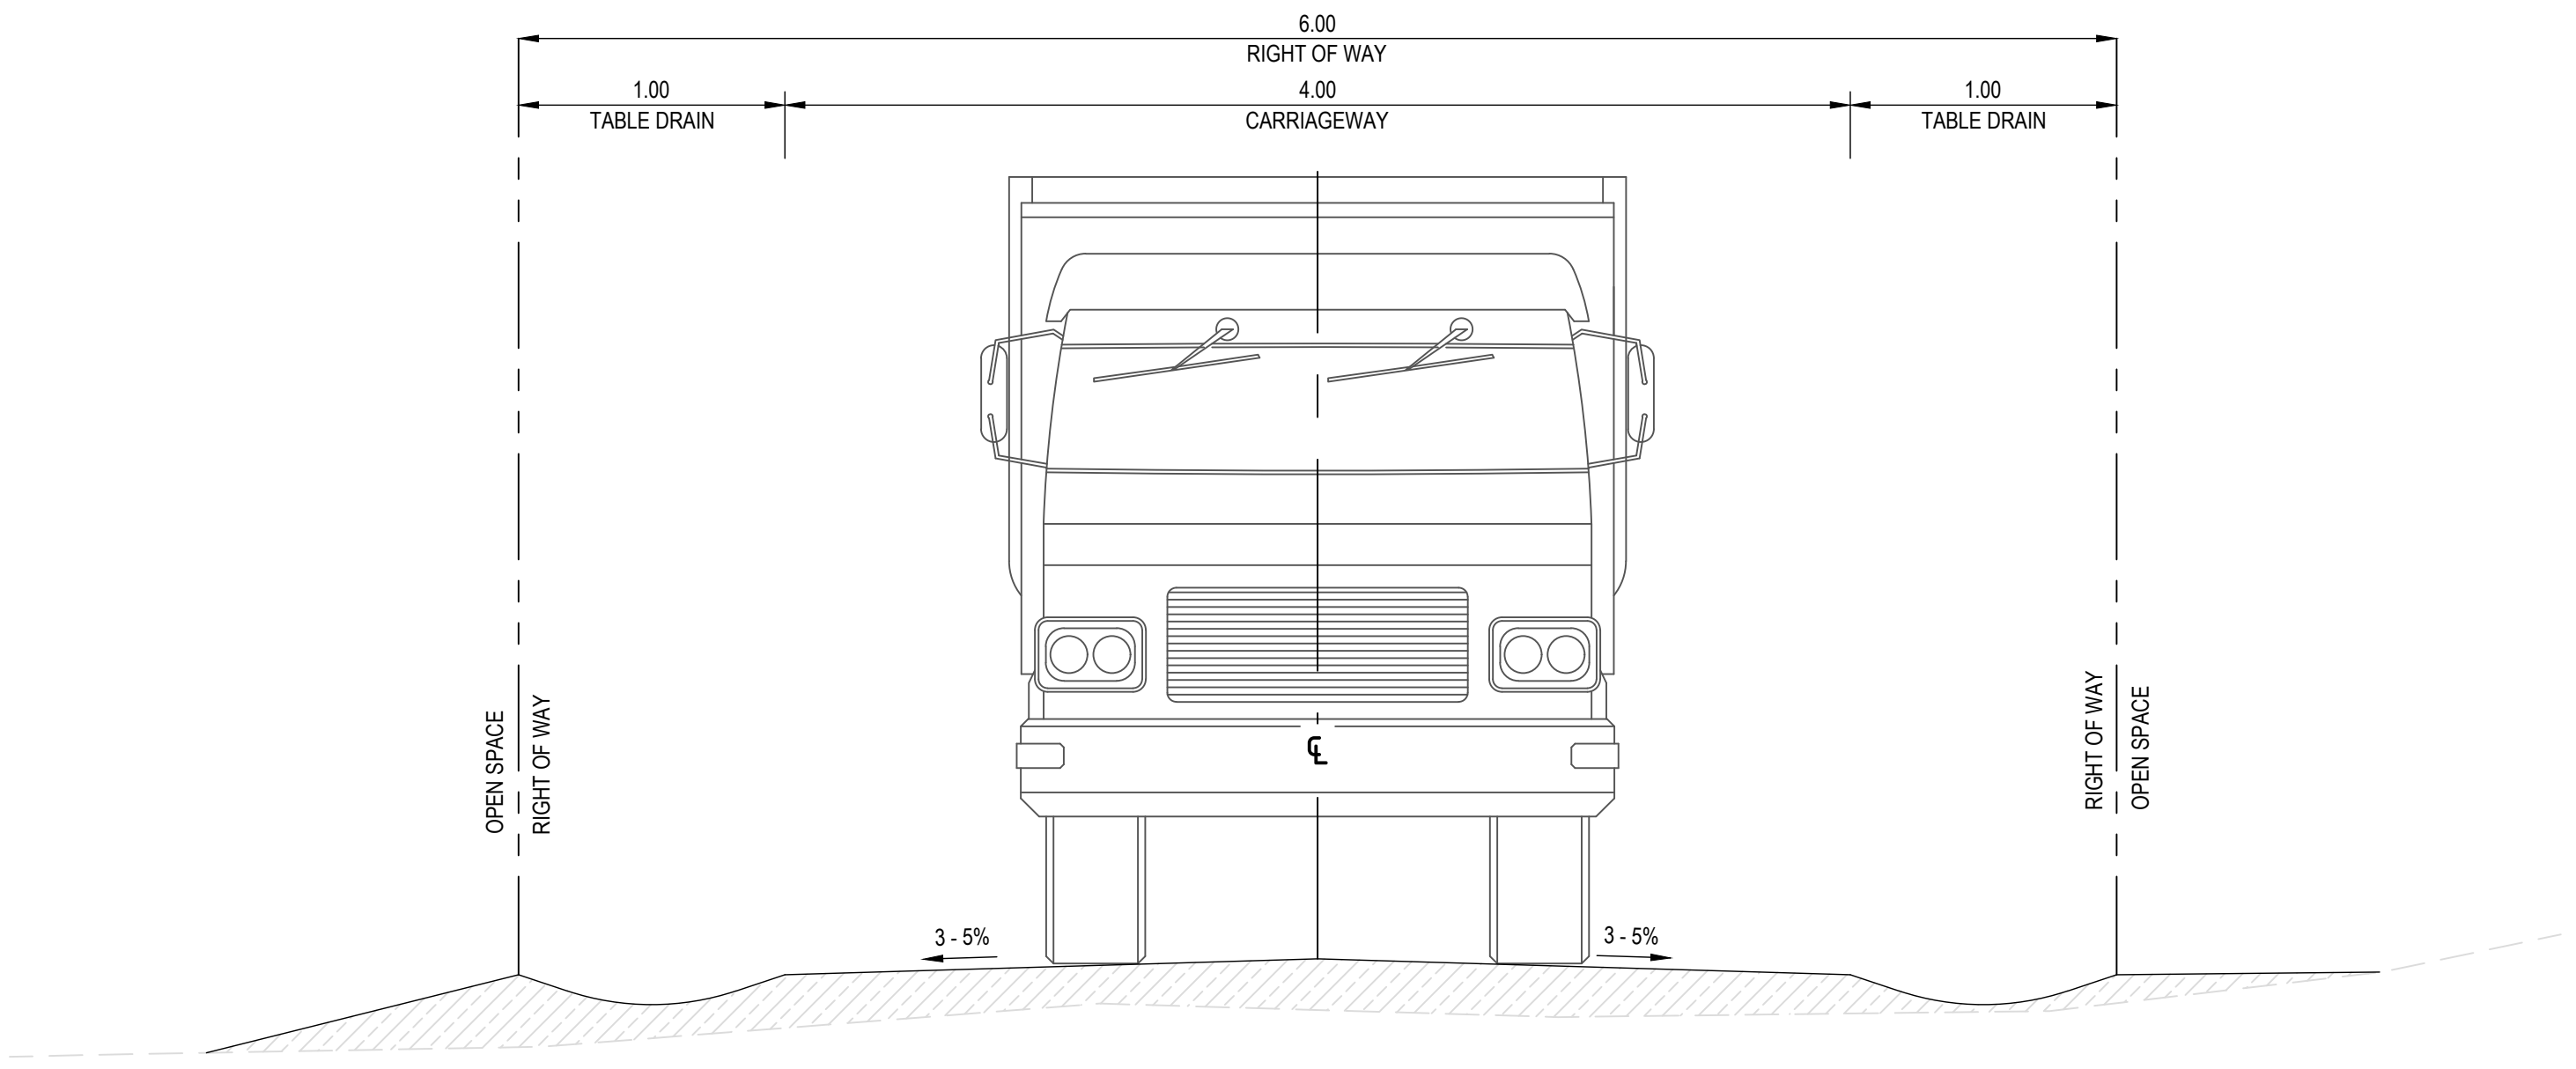


ACCESS TRAIL (ONE WAY) - 6.00m RIGHT OF WAY

SCALE @ 1:25

Matthew Phillips, 31/10/2025 10:07 AM

2	31.10.25	ISSUED FOR APPROVAL		M.A.J.P.	T.J.H.
1	06.12.24	ISSUED FOR APPROVAL		M.A.J.P.	T.J.H.
REV	DATE	DESCRIPTION		AMD BY	APP BY

 


DRAWN: J.BADI	DESIGNED: M.PHILLIPS
DRAFT CHECK: M.PHILLIPS	DESIGN CHECK: S.WEATHERBY
APPROVED:	T.HOWE

FOR INFORMATION	DRAWING NUMBER MKR00884-10-C0312	SHEET No. 3 OF 3	ORIG. SIZE A1	REVISION 2
-----------------	-------------------------------------	---------------------	------------------	---------------


559 ANAMBAH ROAD GOSFORTH
CONCEPT & STAGE 1 DEVELOPMENT APPLICATION
TYPICAL ROAD SECTIONS
DETAILS

ALL BUILDING TO BE CONSTRUCTED BY OTHERS. BUILDING SECTIONS PROVIDED ARE FOR CONCEPTUAL AND ILLUSTRATIVE PURPOSES ONLY. THEY ARE INTENDED TO GIVE A GENERAL IMPRESSION AND ARE NOT BE USED FOR CONSTRUCTION.

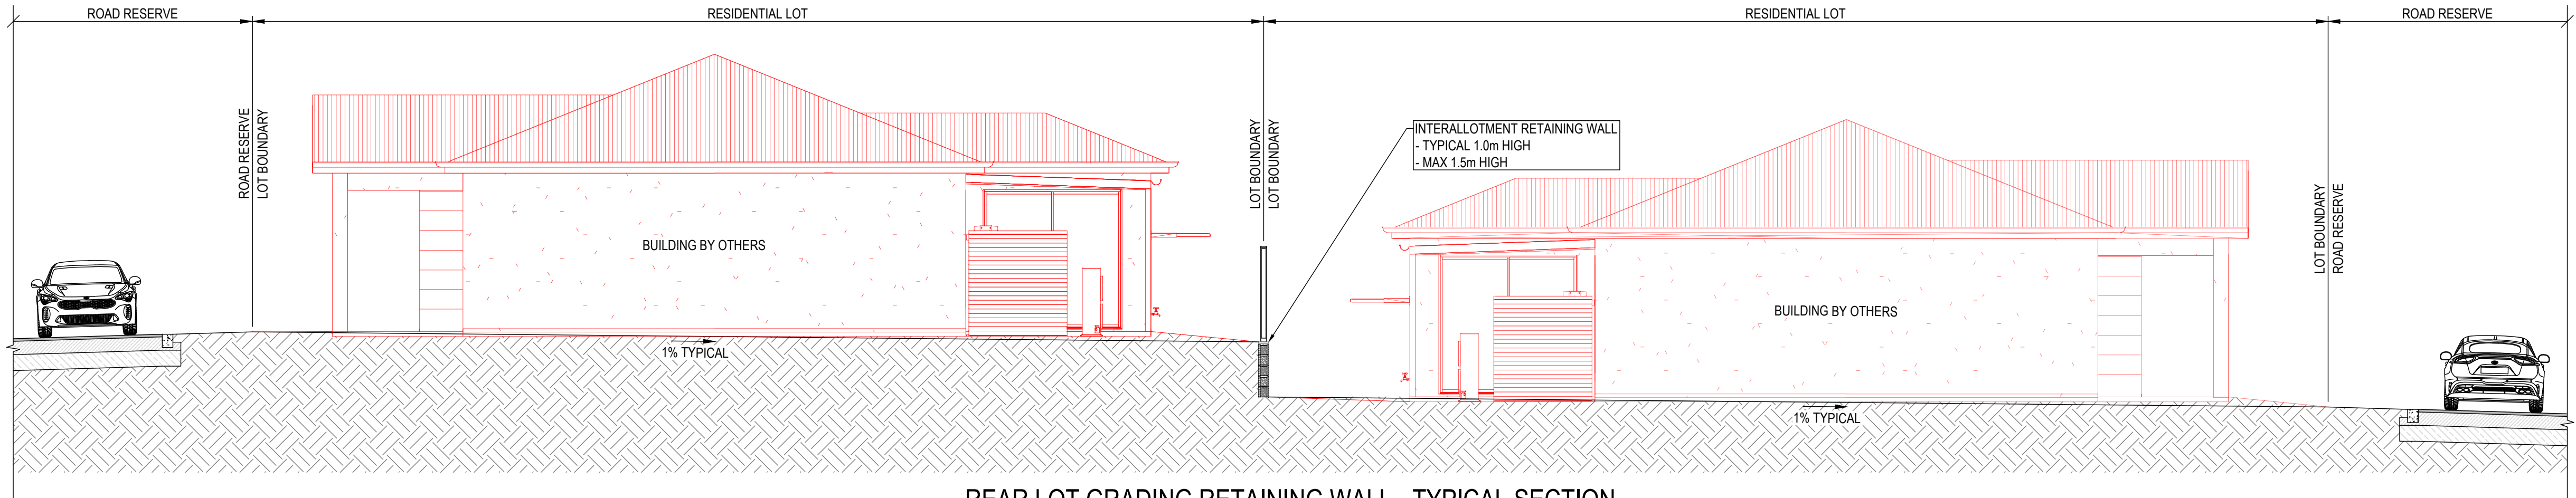

REAR LOT GRADING RETAINING WALL - TYPICAL SECTION

SCALE @ 1:75

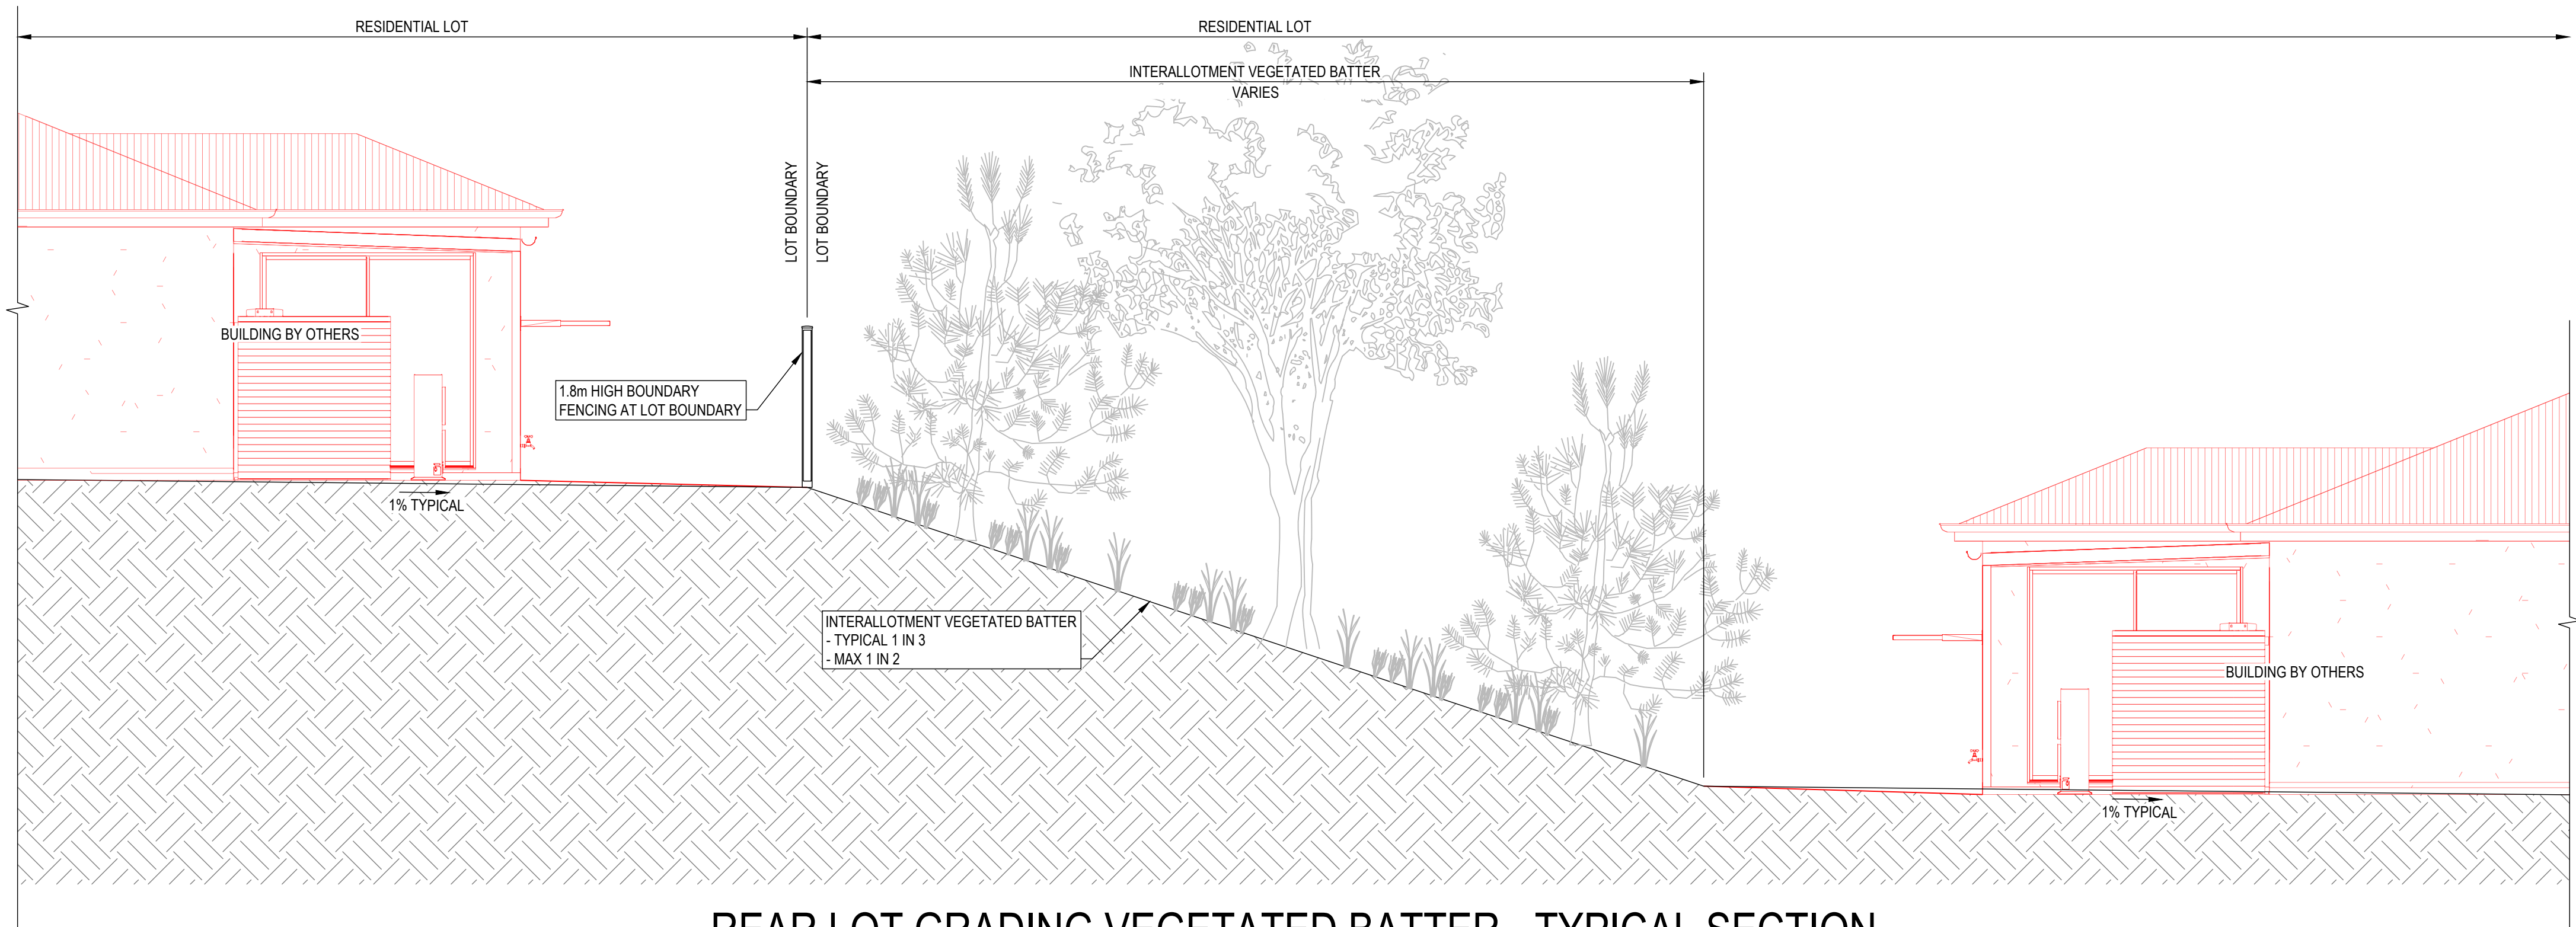

REAR LOT GRADING VEGETATED BATTER - TYPICAL SECTION

SCALE @ 1:75



Third.i
COMMUNITIES

MAKER
CONSULTING SERVICES


DRAWN:
J.BADI
DESIGNED:
M.PHILLIPS
DRAFT CHECK:
M.PHILLIPS
DESIGN CHECK:
S.WEATHERBY
APPROVED:
T.HOWE

559 ANAMBAH ROAD GOSFORTH
CONCEPT & STAGE 1 DEVELOPMENT APPLICATION
CIVIL DETAILS

DRAWING NUMBER MKR00884-10-C0350	SHEET No. 1 OF 3	ORIG. SIZE A1	REVISION 2
-------------------------------------	---------------------	------------------	---------------


REV	DATE	DESCRIPTION	AMD BY	APP BY
2	31.10.25	ISSUED FOR APPROVAL	M.A.J.P.	T.J.H.
1	06.12.24	ISSUED FOR APPROVAL	M.A.J.P.	T.J.H.

ALL BUILDING TO BE CONSTRUCTED BY OTHERS. BUILDING SECTIONS PROVIDED ARE FOR CONCEPTUAL AND ILLUSTRATIVE PURPOSES ONLY. THEY ARE INTENDED TO GIVE A GENERAL IMPRESSION AND ARE NOT BE USED FOR CONSTRUCTION.

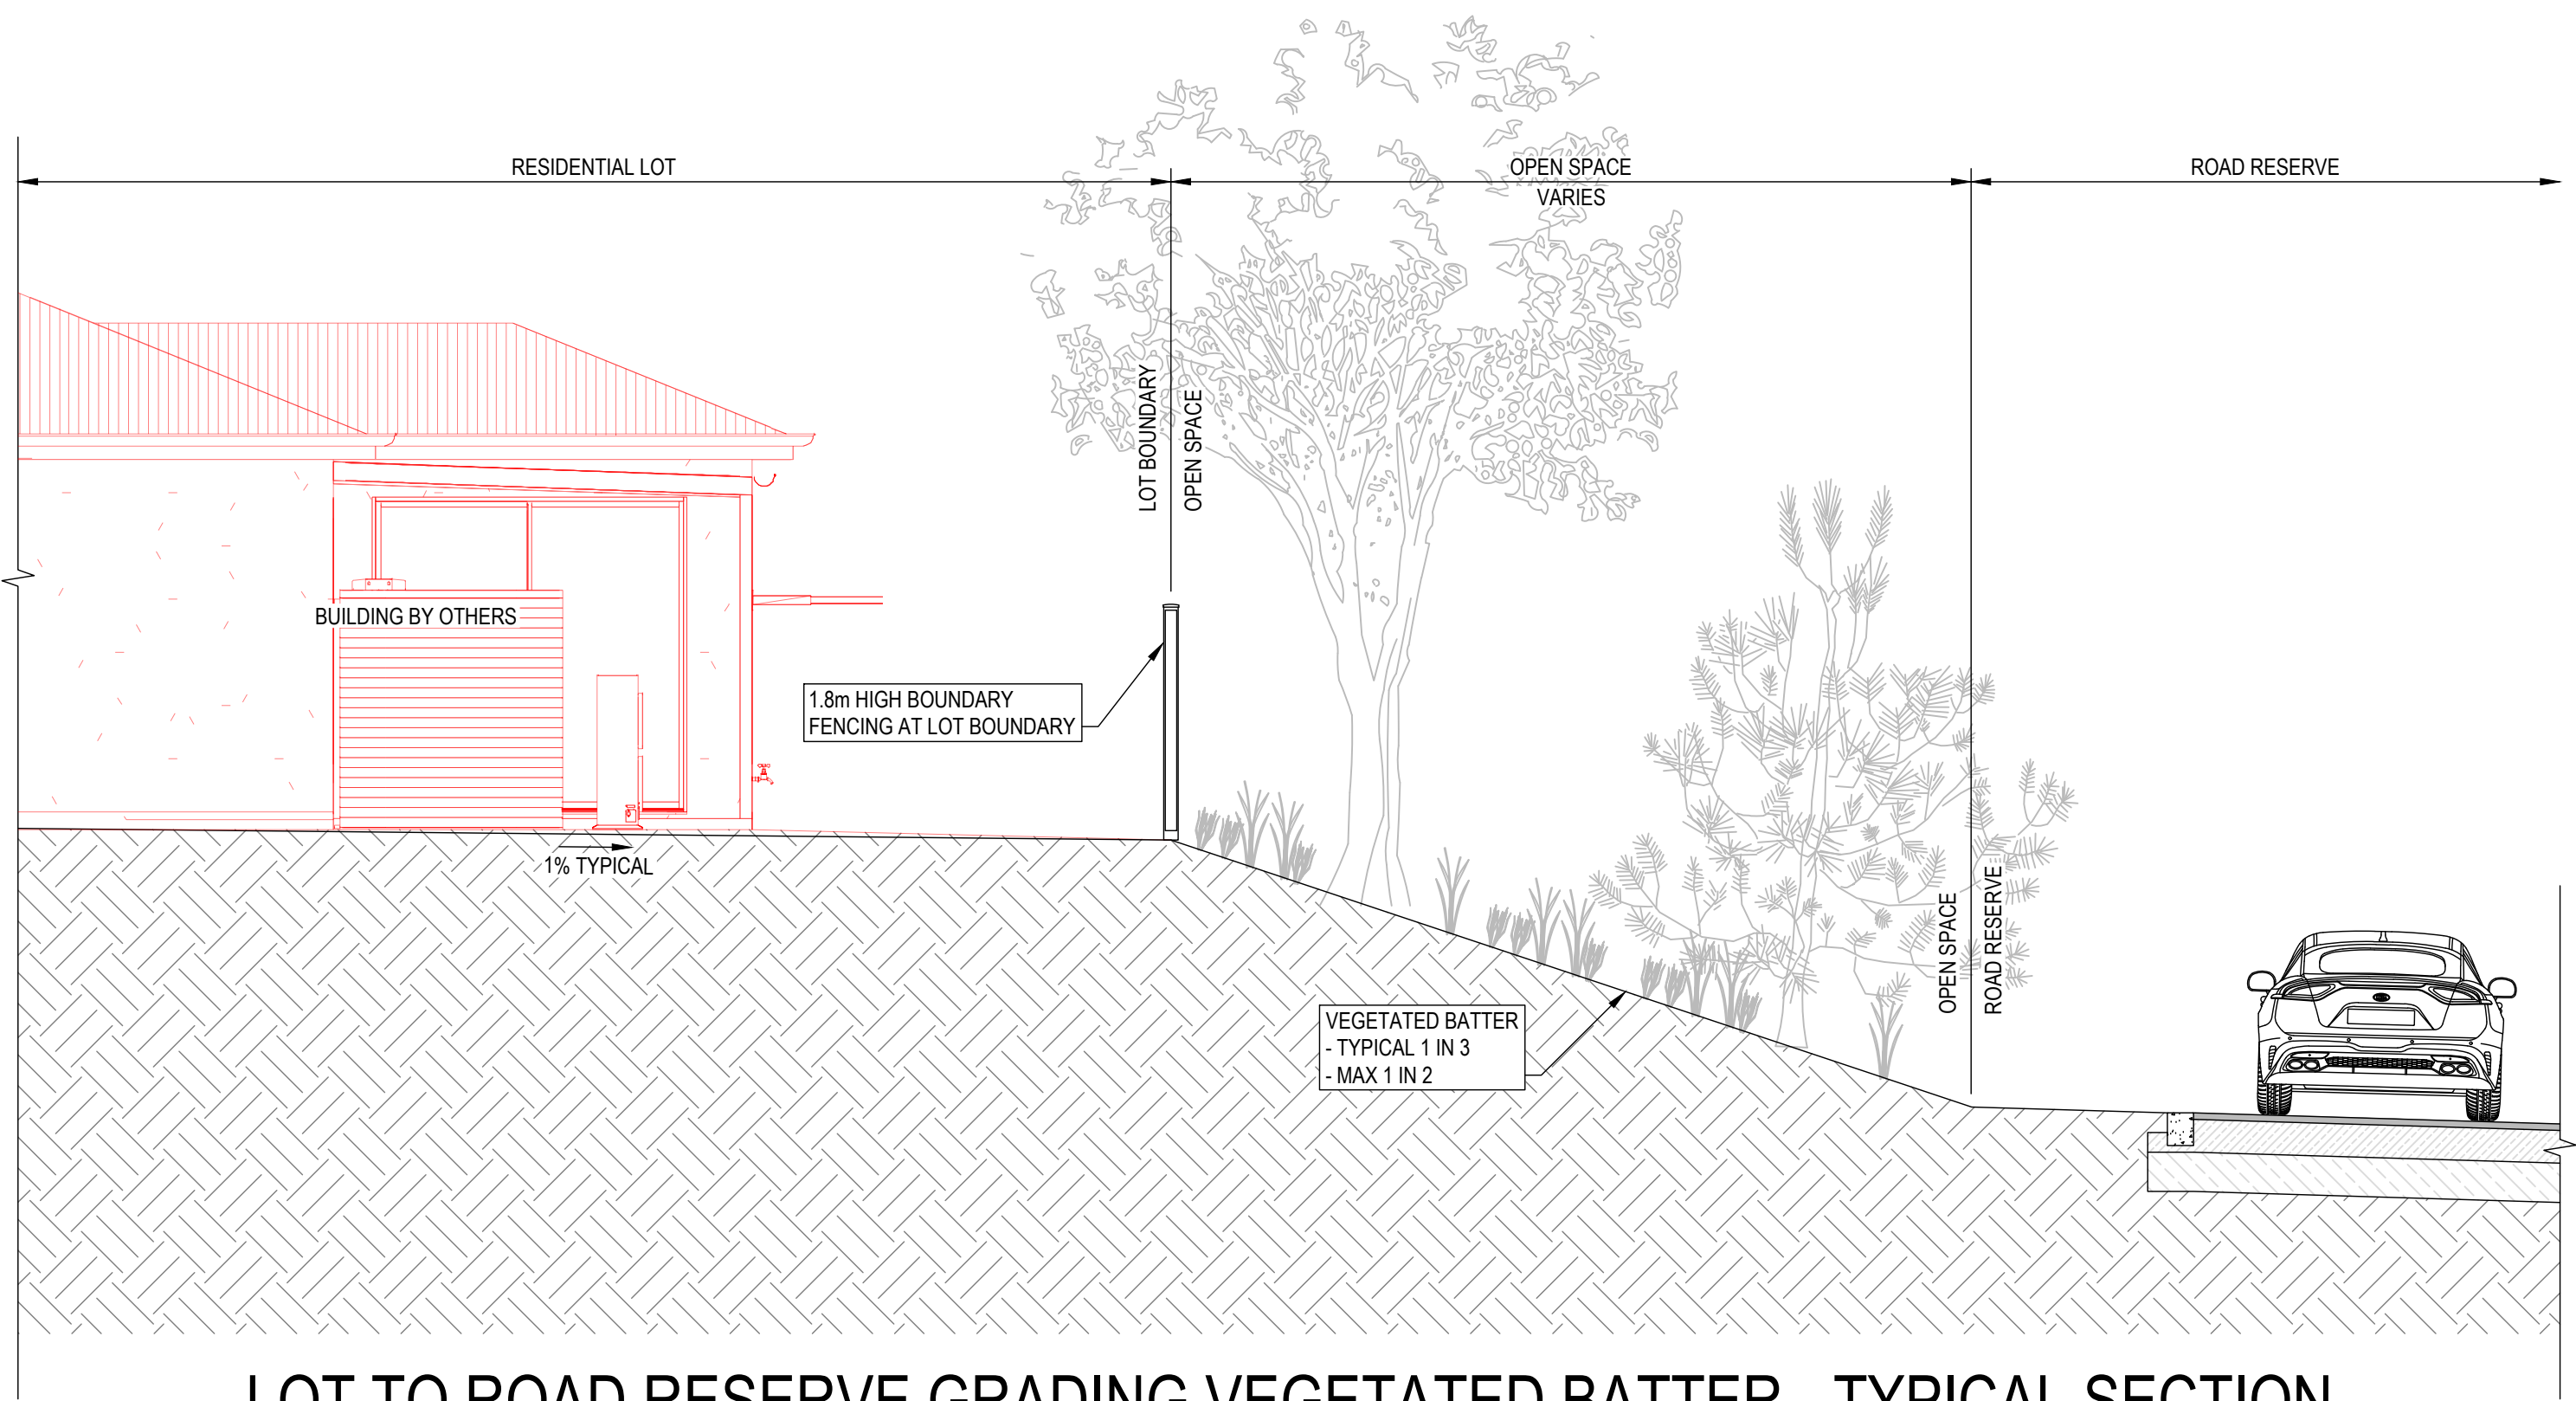

LOT TO ROAD RESERVE GRADING VEGETATED BATTER - TYPICAL SECTION

SCALE @ 1:75

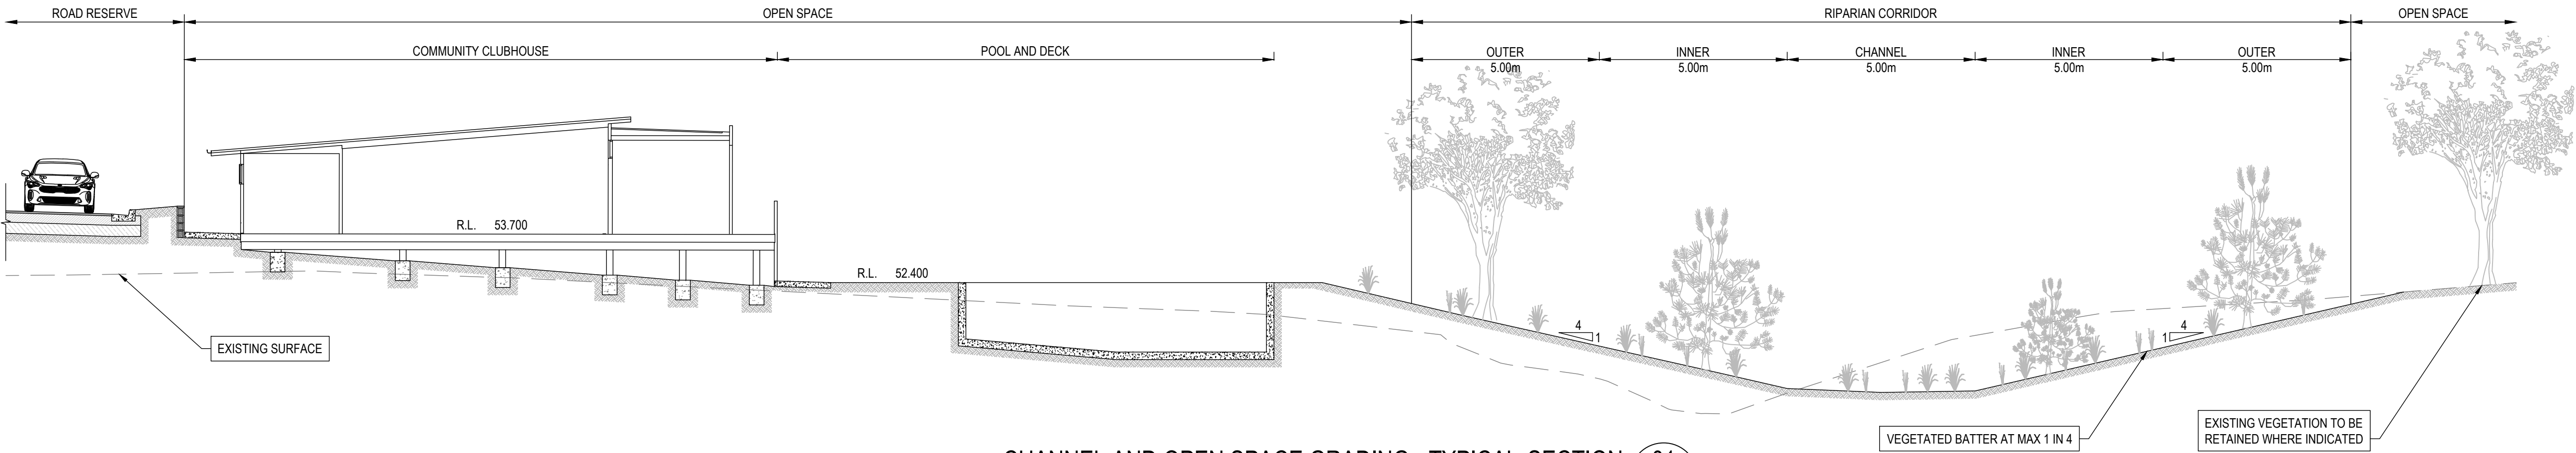


CHANNEL AND OPEN SPACE GRADING - TYPICAL SECTION 01

SCALE 1:100

C0103

Matthew Phillips, 31/10/2025 10:07 AM

REV	DATE	DESCRIPTION	AMD BY	APP BY
2	31.10.25	ISSUED FOR APPROVAL	M.A.J.P.	T.J.H.
1	06.12.24	ISSUED FOR APPROVAL	M.A.J.P.	T.J.H.

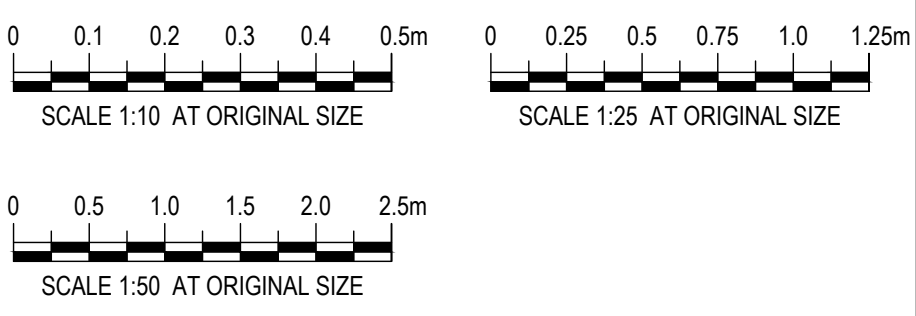


Third.i
COMMUNITIES

MAKER
CONSULTING SERVICES





DRAWN: J.BADI
DESIGNED: M.PHILLIPS
DRAFT CHECK: M.PHILLIPS
DESIGN CHECK: S.WEATHERBY
APPROVED: T.HOWE

559 ANAMBAH ROAD GOSFORTH
CONCEPT & STAGE 1 DEVELOPMENT APPLICATION
CIVIL DETAILS

DRAWING NUMBER	SHEET No.	ORIG. SIZE	REVISION
MKR00884-10-C0351	2 OF 3	A1	2

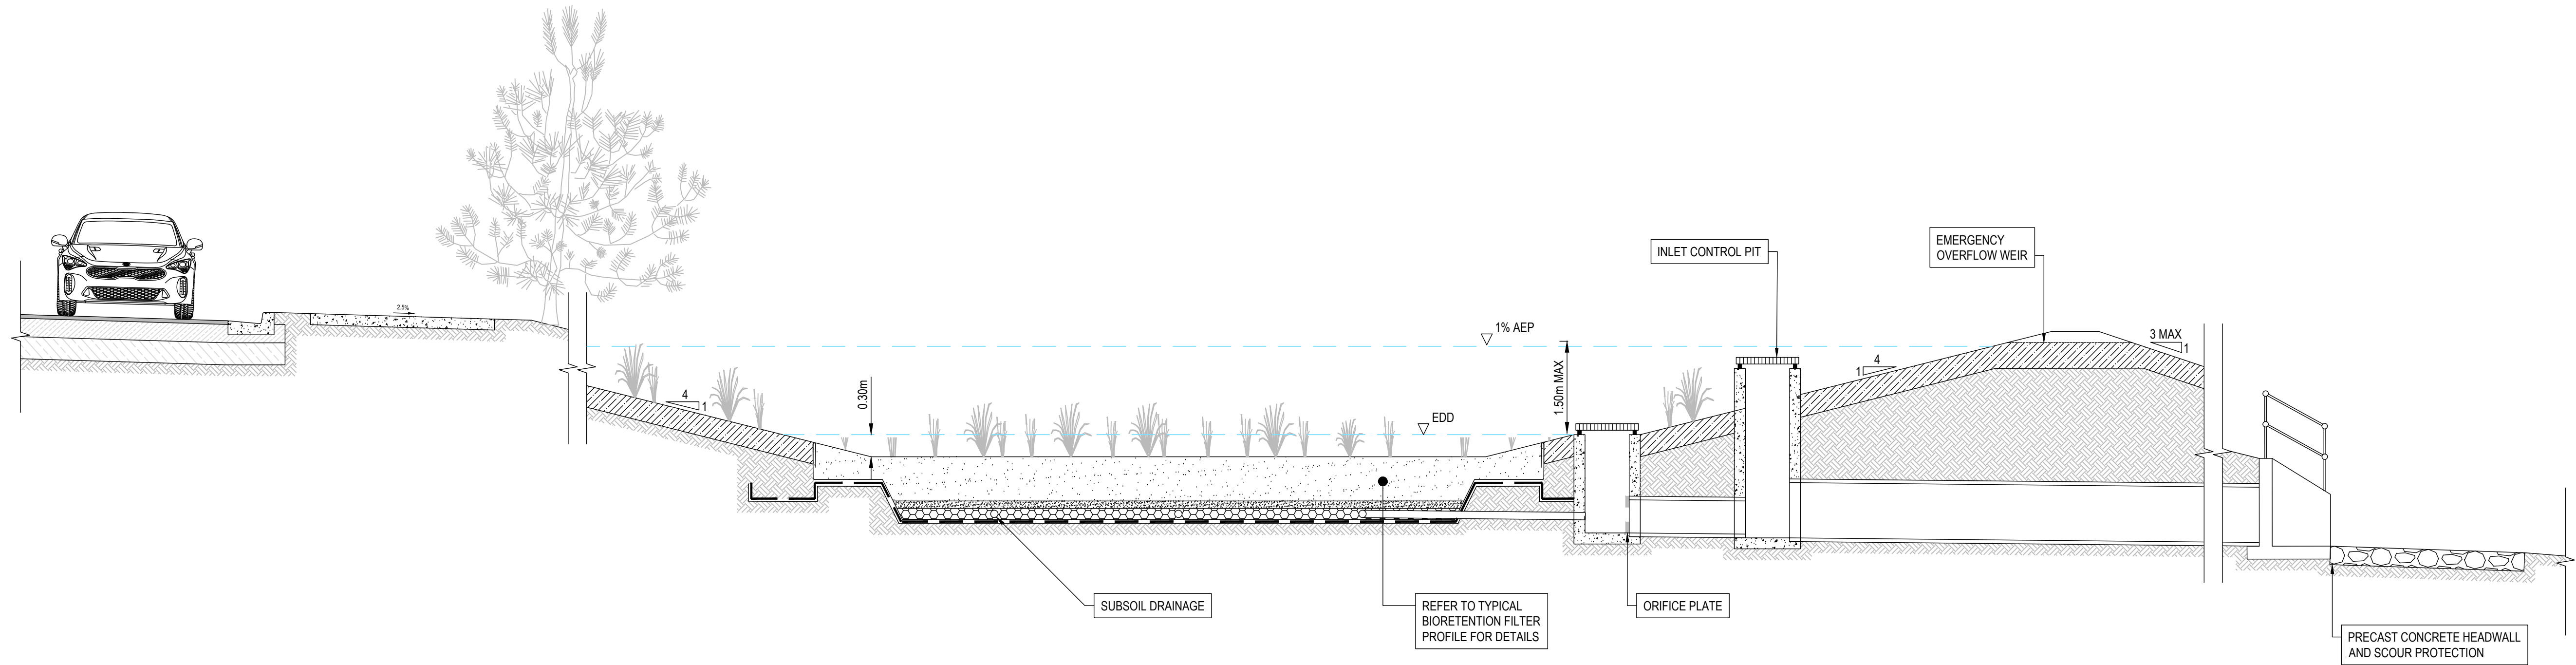

COMBINED BIO / DETENTION BASIN - TYPICAL SECTION
SCALE @ 1:50

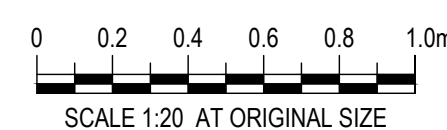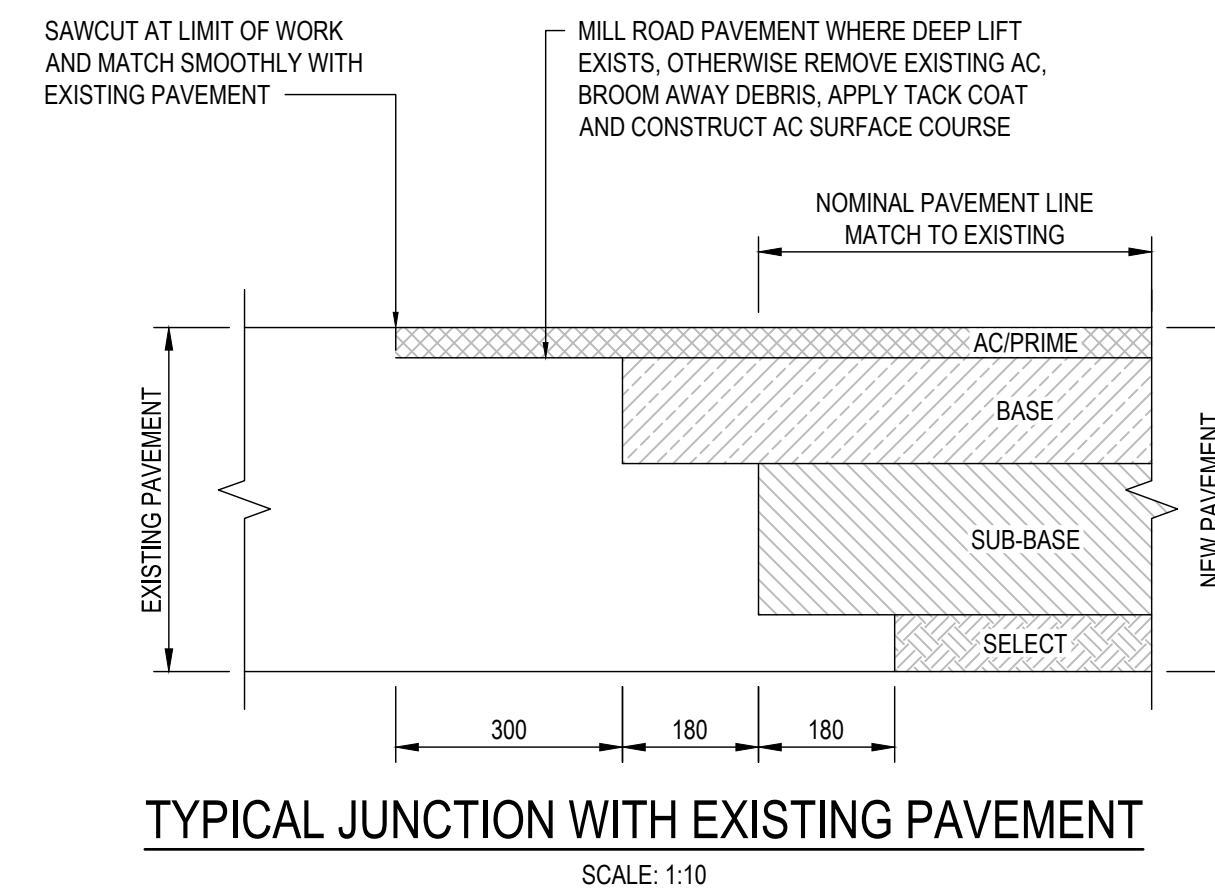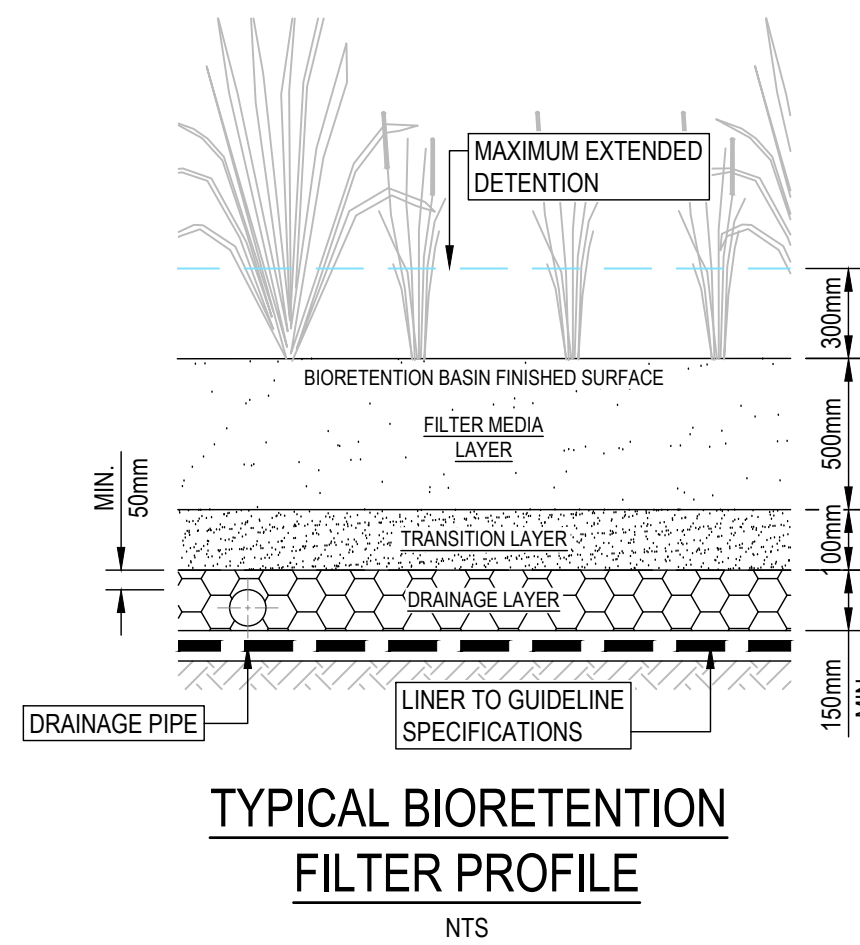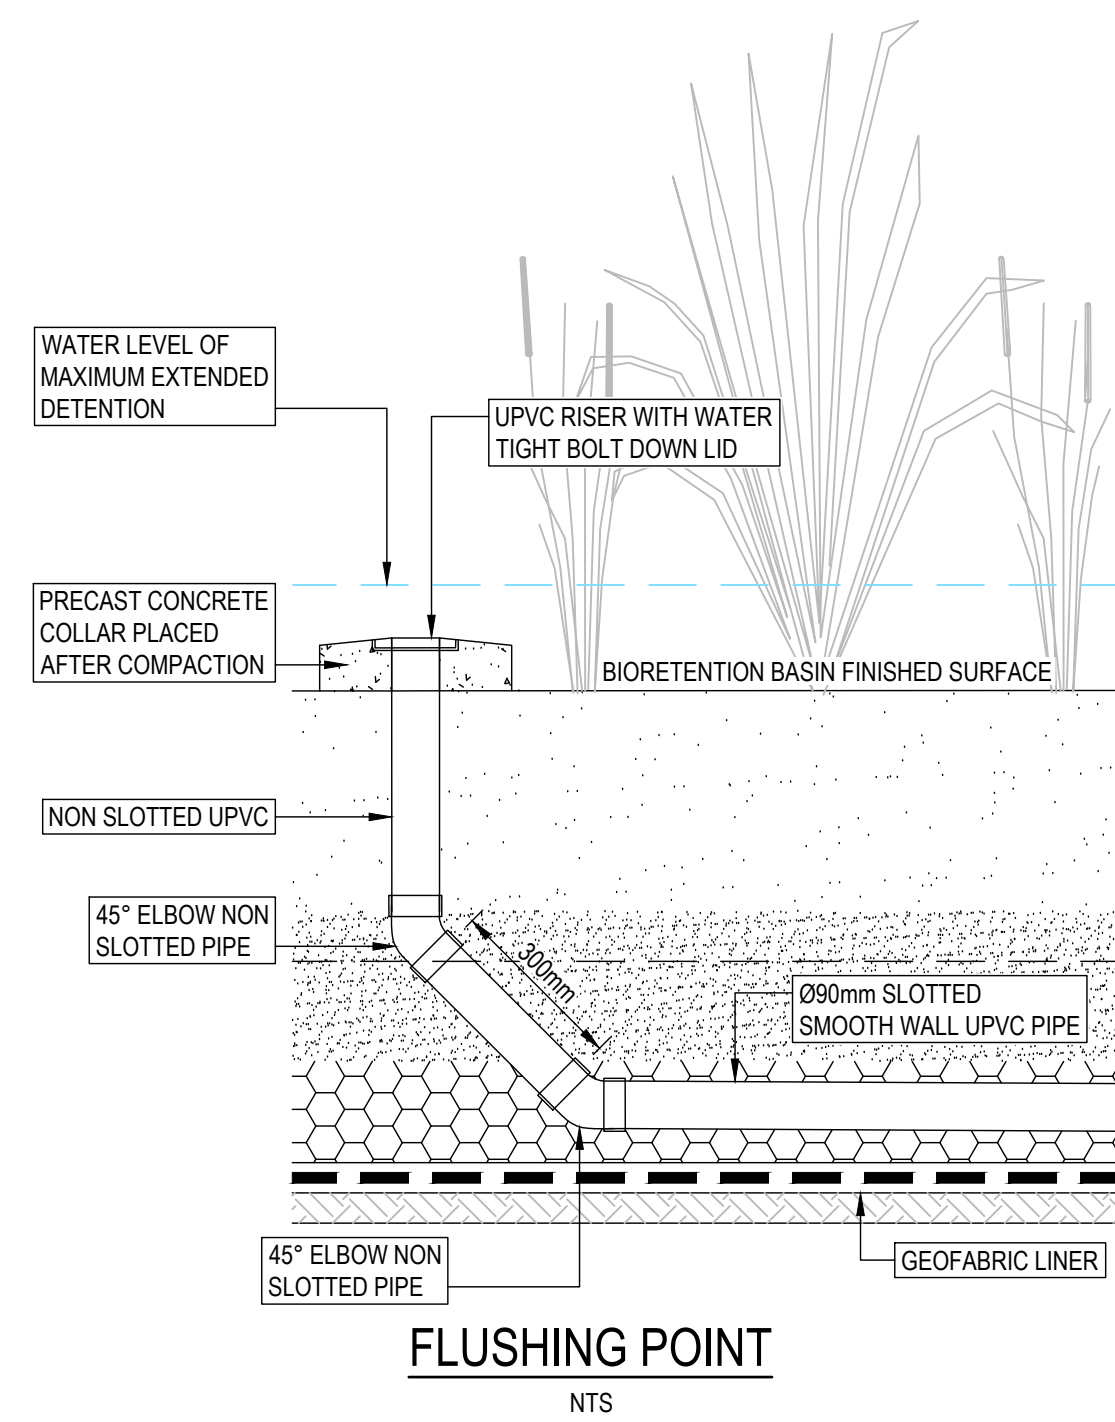


Third.i
COMMUNITIES


MAKER
CONSULTING SERVICES

DRAWN: J.BADI	DESIGNED: M.PHILLIPS	559 ANAMBAH ROAD GOSFORTH CONCEPT & STAGE 1 DEVELOPMENT APPLICATION CIVIL DETAILS			
DRAFT CHECK: M.PHILLIPS	DESIGN CHECK: S.WEATHERBY				
APPROVED:	T.HOWE				
FOR INFORMATION		DRAWING NUMBER MKR00884-10-C0352	SHEET No. 3 OF 3	ORIG. SIZE A1	REVISION 2

REV	DATE	DESCRIPTION	AMD BY	APP BY
2	31.10.25	ISSUED FOR APPROVAL	M.A.J.P.	T.J.H.
1	06.12.24	ISSUED FOR APPROVAL	M.A.J.P.	T.J.H.

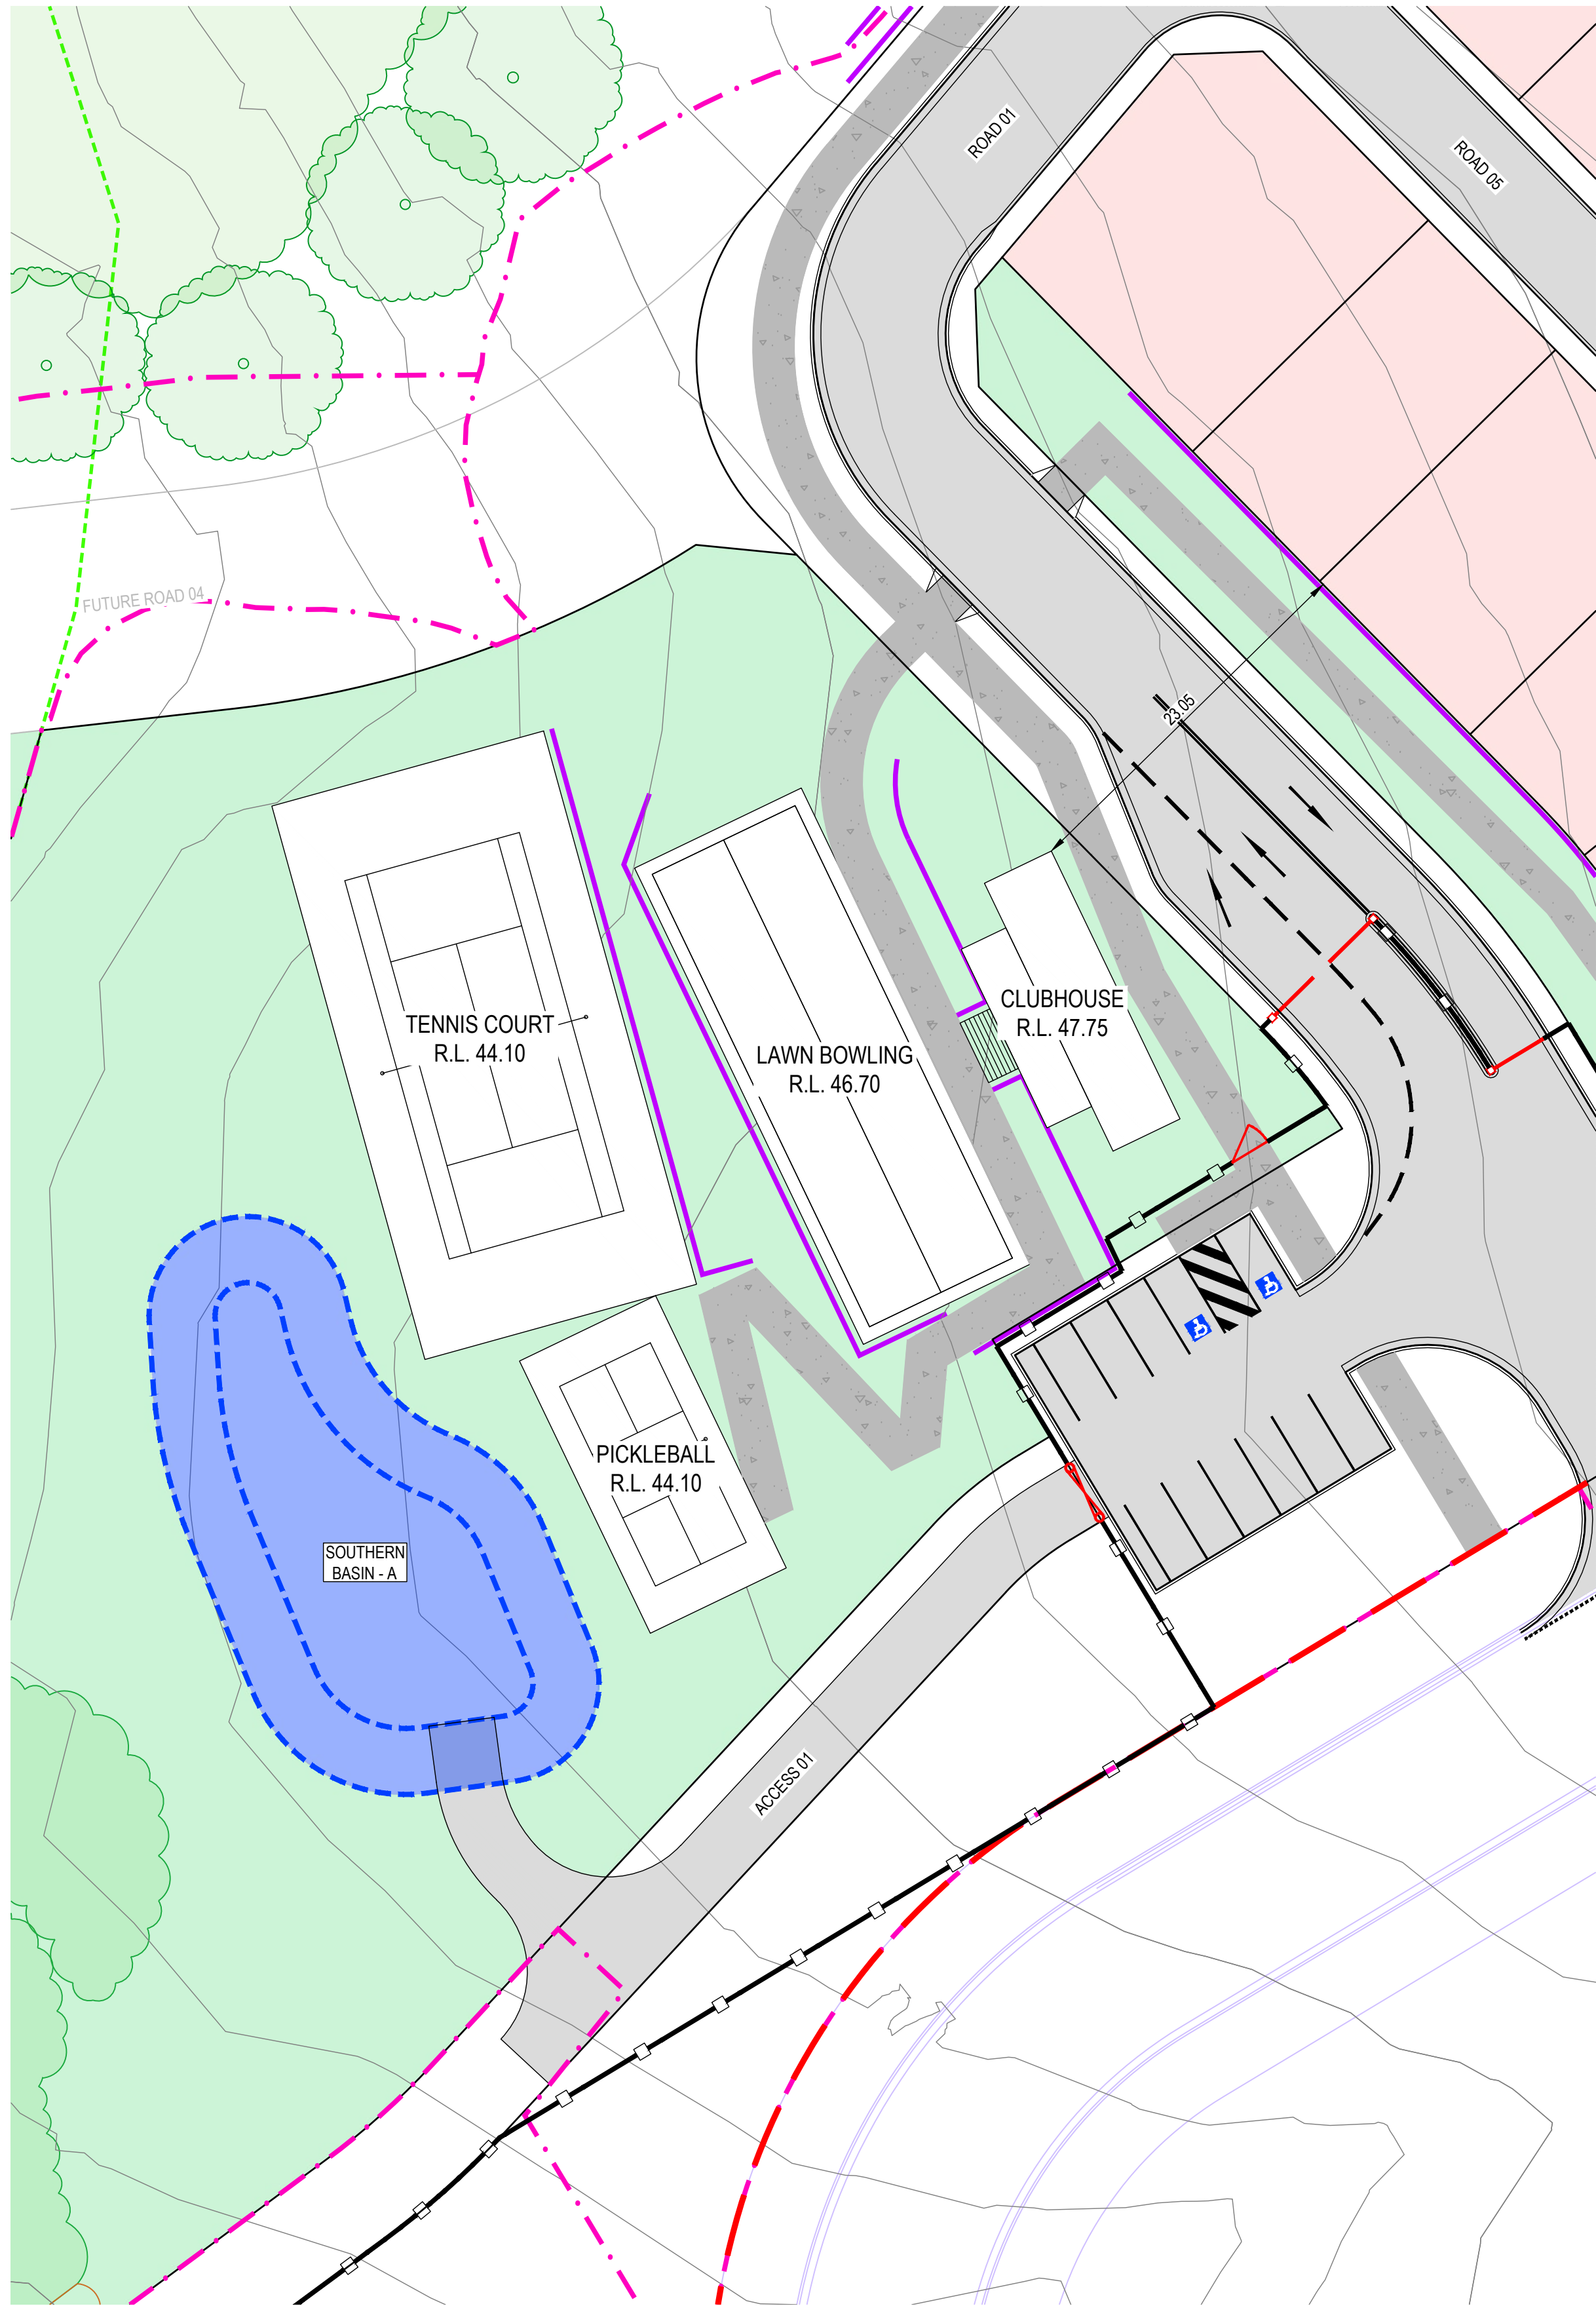

SOUTHERN COMMUNITY AMENITIES
SCALE @ 1:300

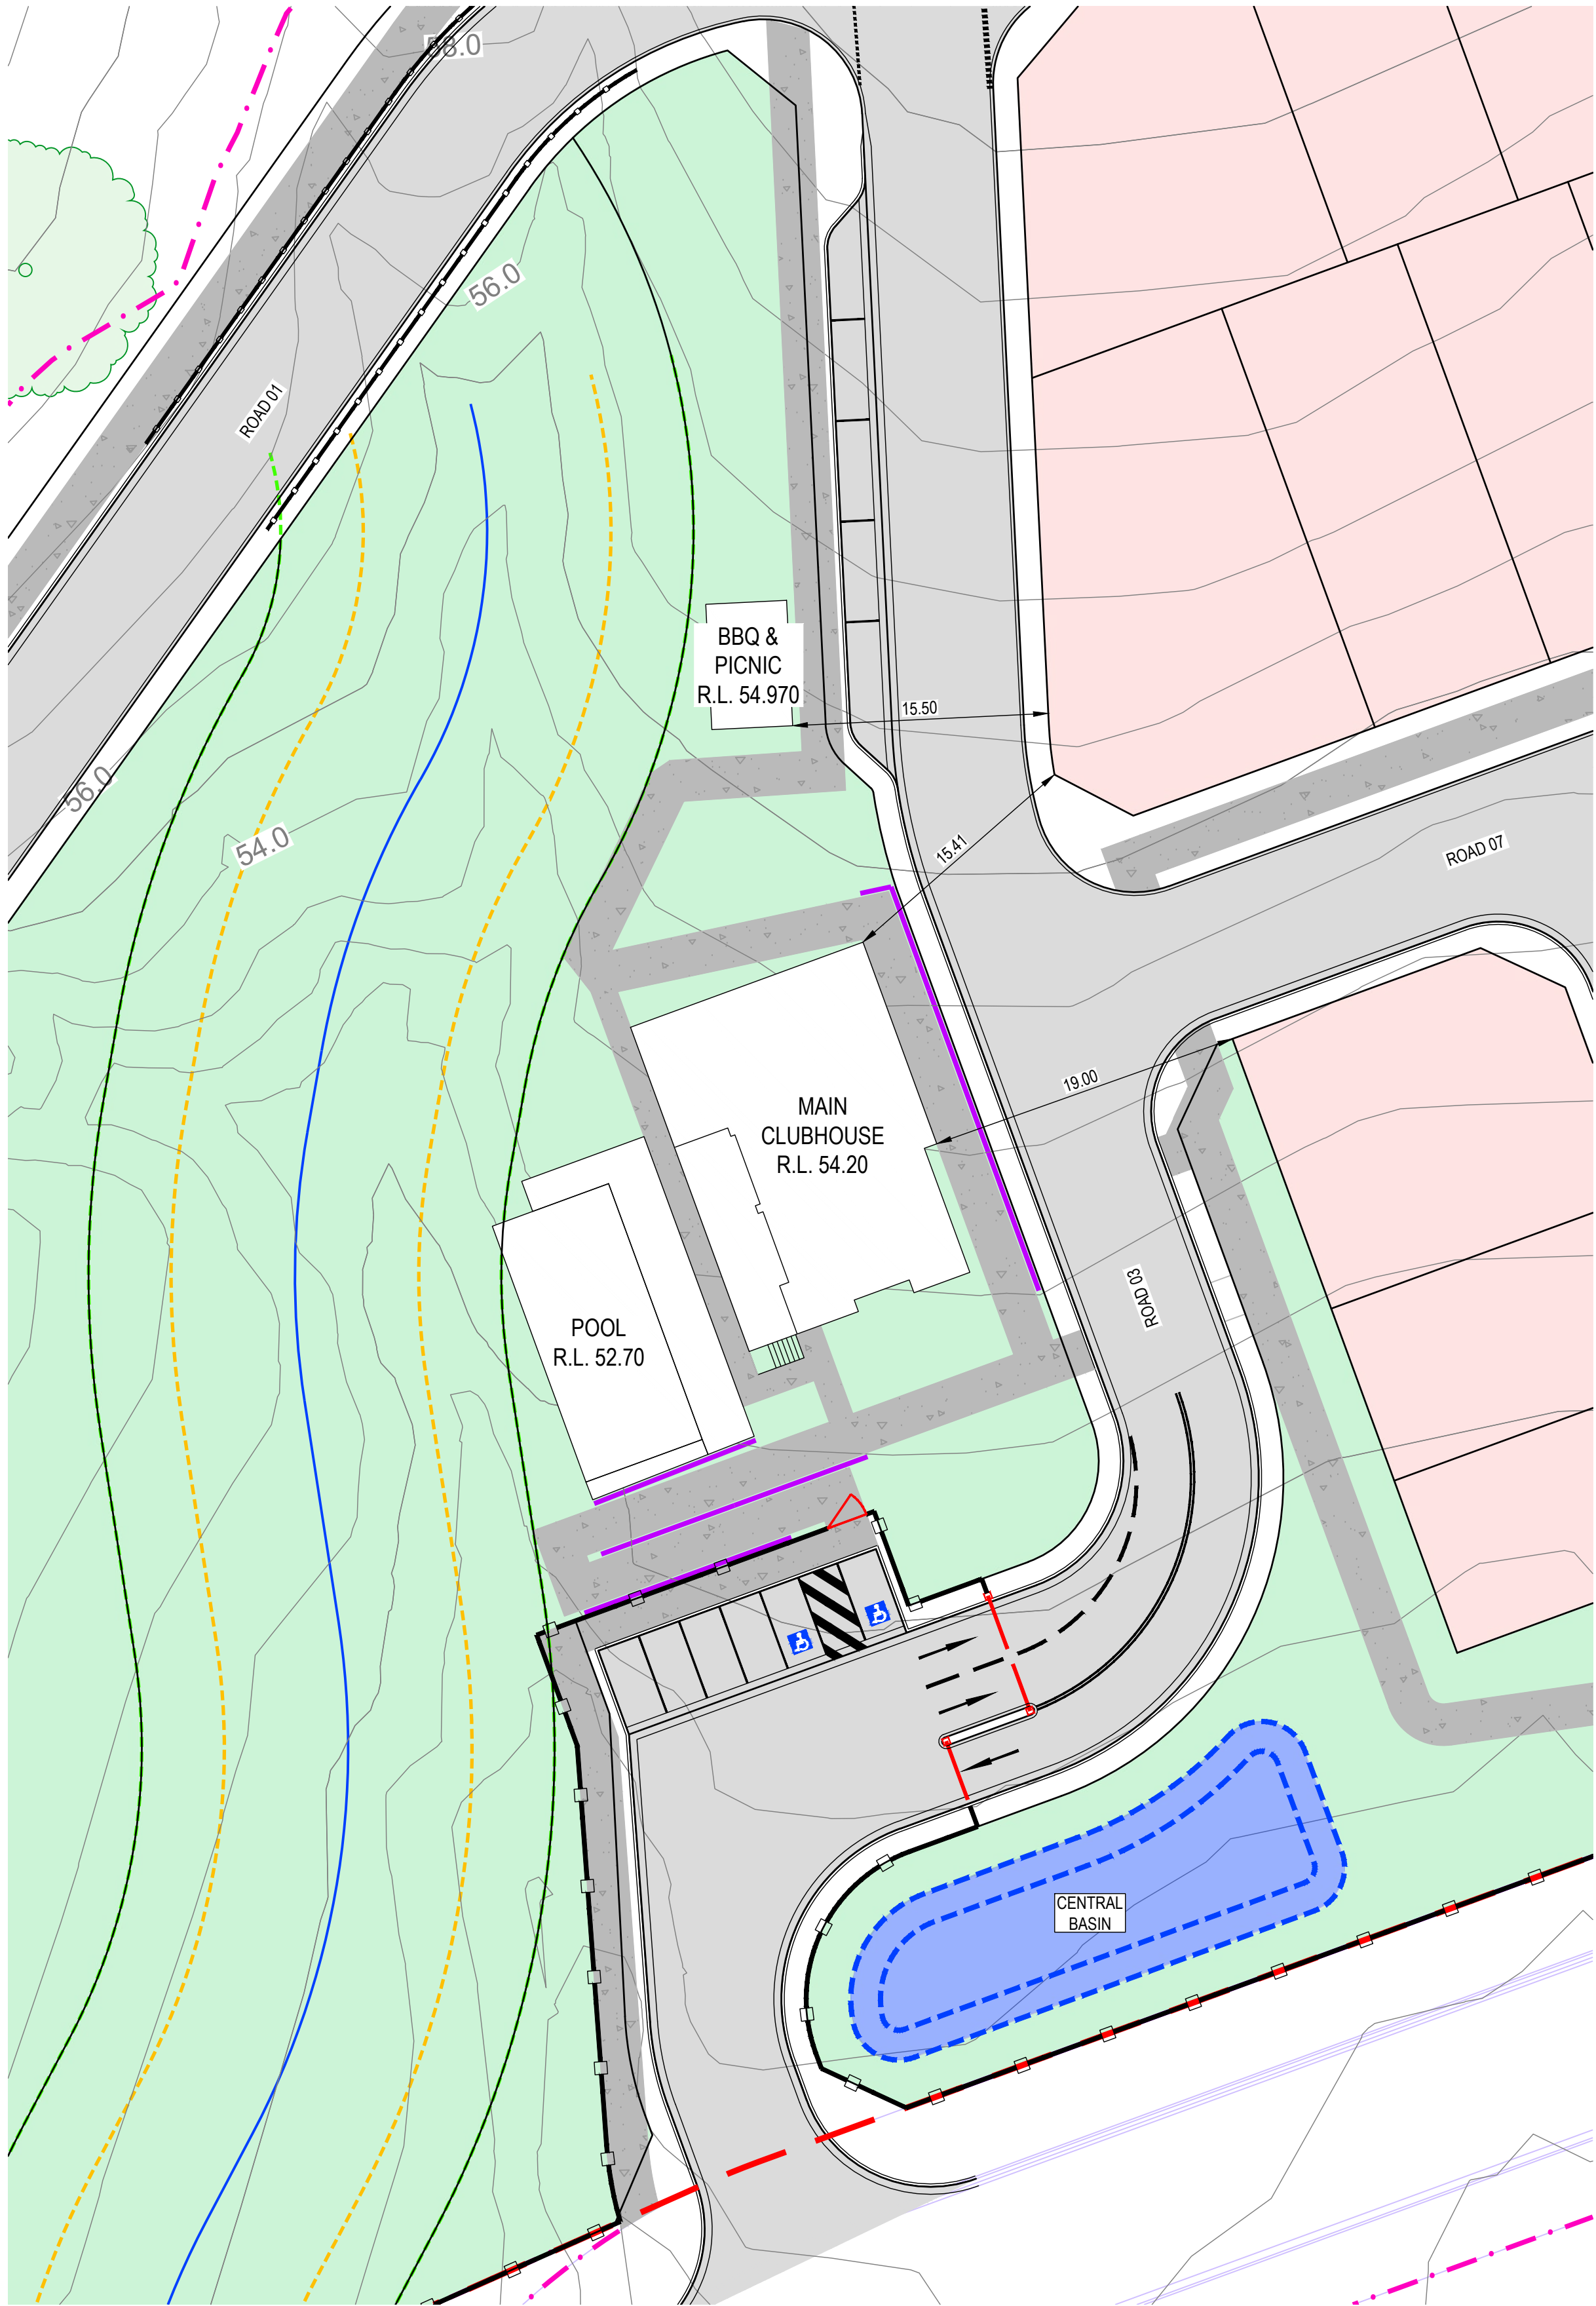


CENTRAL COMMUNITY AMENITIES
SCALE @ 1:300

PROPOSED		LEGEND
		SITE BOUNDARY
		LOT BOUNDARY
		RETAINING WALL
		BASIN EXTENTS
		MHE SITE
		OPEN SPACE / COMMUNITY FACILITIES
		ROAD PAVEMENT
		CONCRETE SHARED PATH
		LANDSCAPE/SECURITY FENCE
		PEDESTRIAN/VEHICLE GATE
EXISTING		
		LOT BOUNDARY
		CONTOURS (1.0m)
		WATER COURSE
		RIPARIAN ZONE INNER BOUNDARY
		RIPARIAN ZONE OUTER BOUNDARY
		VEGETATION (TO BE RETAINED)
		TREE (TO BE RETAINED)
FUTURE DEVELOPMENT		
		LOT BOUNDARY
		KERB LINE

Matthew Phillips, 31/10/2025 10:08 AM

REV	DATE	DESCRIPTION	AMD BY	APP BY
1	31.10.25	ISSUED FOR APPROVAL	M.A.J.P.	T.J.H.

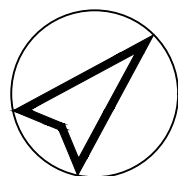

Third.i
COMMUNITIES




DRAWN: M.PHILLIPS	DESIGNED: M.PHILLIPS
DRAFT CHECK: T.HOWE	DESIGN CHECK: S.WEATHERBY
APPROVED:	T.HOWE

FOR INFORMATION

559 ANAMBAH ROAD GOSFORTH
CONCEPT & STAGE 1 DEVELOPMENT APPLICATION
COMMUNITY AMENITIES
LAYOUT PLAN

DRAWING NUMBER	SHEET No.	ORIG. SIZE	REVISION
MKR00884-10-C0400	1 OF 2	A1	1

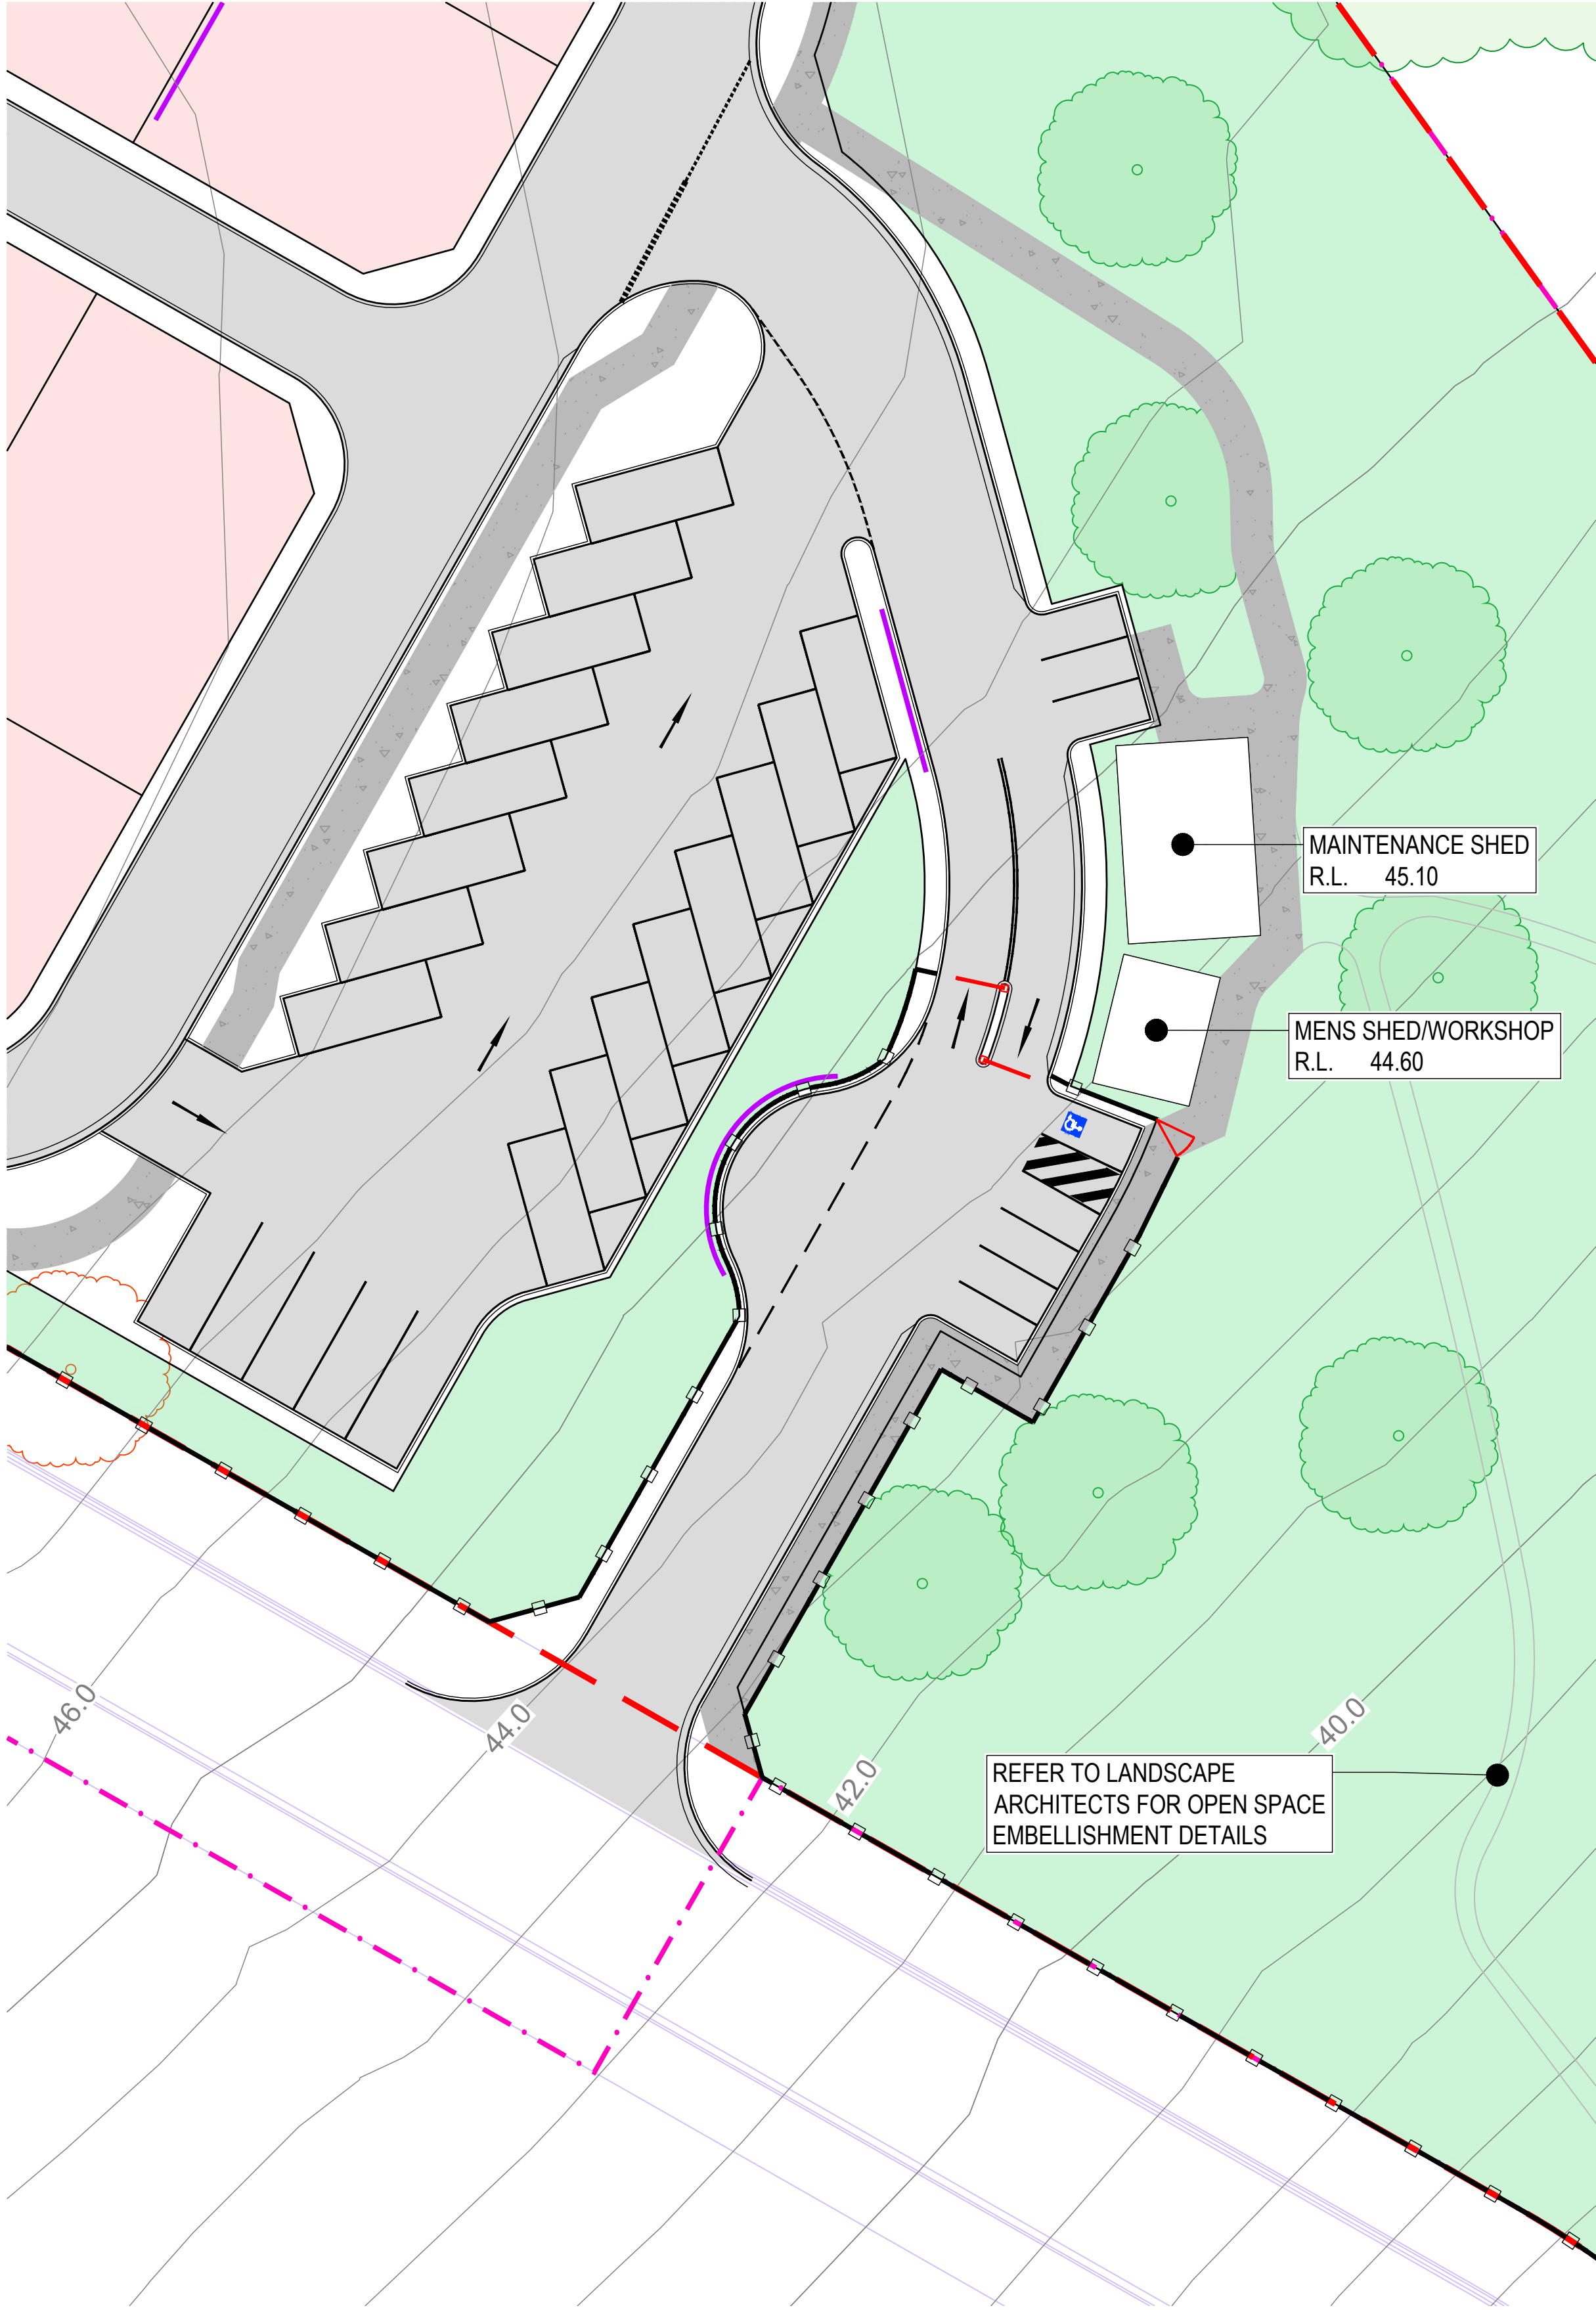

PROPOSED

SITE BOUNDARY

LOT BOUNDARY

RETAINING WALL

BASIN EXTENTS

MHE SITE

OPEN SPACE / COMMUNITY FACILITIES

ROAD PAVEMENT

CONCRETE SHARED PATH

LANDSCAPE/SECURITY FENCE

PEDESTRIAN/VEHICLE GATE

EXISTING

LOT BOUNDARY

CONTOURS (1.0m)

WATER COURSE

RIPARIAN ZONE INNER BOUNDARY

RIPARIAN ZONE OUTER BOUNDARY

VEGETATION (TO BE RETAINED)

TREE (TO BE RETAINED)


FUTURE DEVELOPMENT

LOT BOUNDARY

KERB LINE

SOUTHERN COMMUNITY AMENITIES
SCALE @ 1:300

1	31.10.25	ISSUED FOR APPROVAL	M.A.J.P. T.J.H.
REV	DATE	DESCRIPTION	AMD BY APP BY

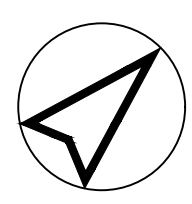

DRAWN: M.PHILLIPS	DESIGNED: M.PHILLIPS	559 ANAMBAH ROAD GOSFORTH CONCEPT & STAGE 1 DEVELOPMENT APPLICATION COMMUNITY AMENITIES LAYOUT PLAN			
DRAFT CHECK: T.HOWE	DESIGN CHECK: S.WEATHERBY				
APPROVED: T.HOWE					
FOR INFORMATION		DRAWING NUMBER MKR00884-10-C0401	SHEET No. 2 OF 2	ORIG. SIZE A1	REVISION 1

GRADE
VERTICAL CURVE
HORIZONTAL CURVE
DATUM RL.39.000


DESIGN SURFACE LEVEL	49.018	48.868	48.680	48.634	48.568	48.475	48.468	48.443	48.403	48.396	48.379	48.568	48.605	48.606	48.568	48.504	48.468	48.452	48.455	48.550	48.656	49.002	49.251	49.518	50.432	51.025	51.632	52.759	52.832	54.032	55.232	56.432	57.632	58.832	59.150	59.233	59.865	60.200	60.301	60.314	60.150	60.120	59.676	59.670	59.610	59.220	58.770	58.742	58.320	58.109	57.894	57.618			
EXISTING SURFACE LEVEL	48.520	48.542	48.533	48.514	48.396	48.215	48.196	48.098	48.443	48.020	47.826	47.796	47.770	47.770	47.379	47.089	47.040	46.775	46.504	46.382	46.250	46.154	46.060	46.202	46.895	47.397	47.856	49.244	50.329	51.470	52.963	53.046	54.555	55.974	57.731	59.181	60.433	60.886	61.084	61.623	61.963	61.925	61.886	61.610	61.557	60.660	60.645	60.500	59.777	59.076	59.059	58.769	58.455	58.153	57.328
CUT/FILL DEPTHS	0.498	0.325	0.148	0.120	0.172	0.260	0.272	0.345	0.418	0.549	0.569	0.567	0.716	1.190	1.516	1.566	1.793	1.984	2.086	2.251	2.261	2.490	2.454	2.108	1.854	1.662	1.188	0.686	0.162	-0.194	-0.214	-0.523	-0.742	-1.299	-1.559	-1.602	-1.735	-1.791	-1.758	-1.763	-1.624	-1.571	-1.460	-1.437	-0.984	-0.975	-0.890	-0.557	-0.306	-0.317	-0.449	-0.345	-0.260	0.290	
PEGGED CHAINAGE	0.000	5.000	12.500	15.000	20.000	29.249	30.000	33.880	36.749	44.249	45.000	45.334	53.579	60.000	61.079	68.579	75.000	78.581	81.615	83.336	90.000	93.581	101.074	105.000	108.581	120.000	127.412	135.000	149.208	150.000	165.000	180.000	195.000	210.000	225.000	228.992	230.627	240.000	245.982	255.000	258.073	268.982	270.000	284.782	285.000	287.001	300.000	315.000	315.927	330.000	337.017	345.000	360.000		

HOR : 1 IN 500
VERT: 1 IN 100

LONGITUDINAL SECTION - ROAD 01

Matthew Phillips, 31/10/2025 10:08 AM

REV	DATE	DESCRIPTION	AMD BY	APP BY
2	31.10.25	ISSUED FOR APPROVAL	M.A.J.P.	T.J.H.
1	06.12.24	ISSUED FOR APPROVAL	M.A.J.P.	T.J.H.

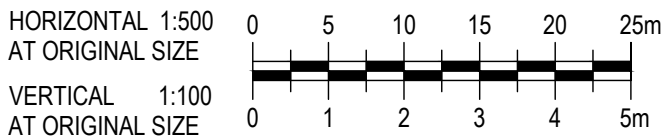


DRAWN: J.BADI	DESIGNED: M.PHILLIPS
DRAFT CHECK: M.PHILLIPS	DESIGN CHECK: S.WEATHERBY
APPROVED:	T.HOWE

FOR INFORMATION

559 ANAMBAH ROAD GOSFORTH
CONCEPT & STAGE 1 DEVELOPMENT APPLICATION
LONGITUDINAL SECTIONS
ROAD 01


DRAWING NUMBER	SHEET No.	ORIG. SIZE	REVISION
MKR00884-10-C0500	1 OF 2	A1	2

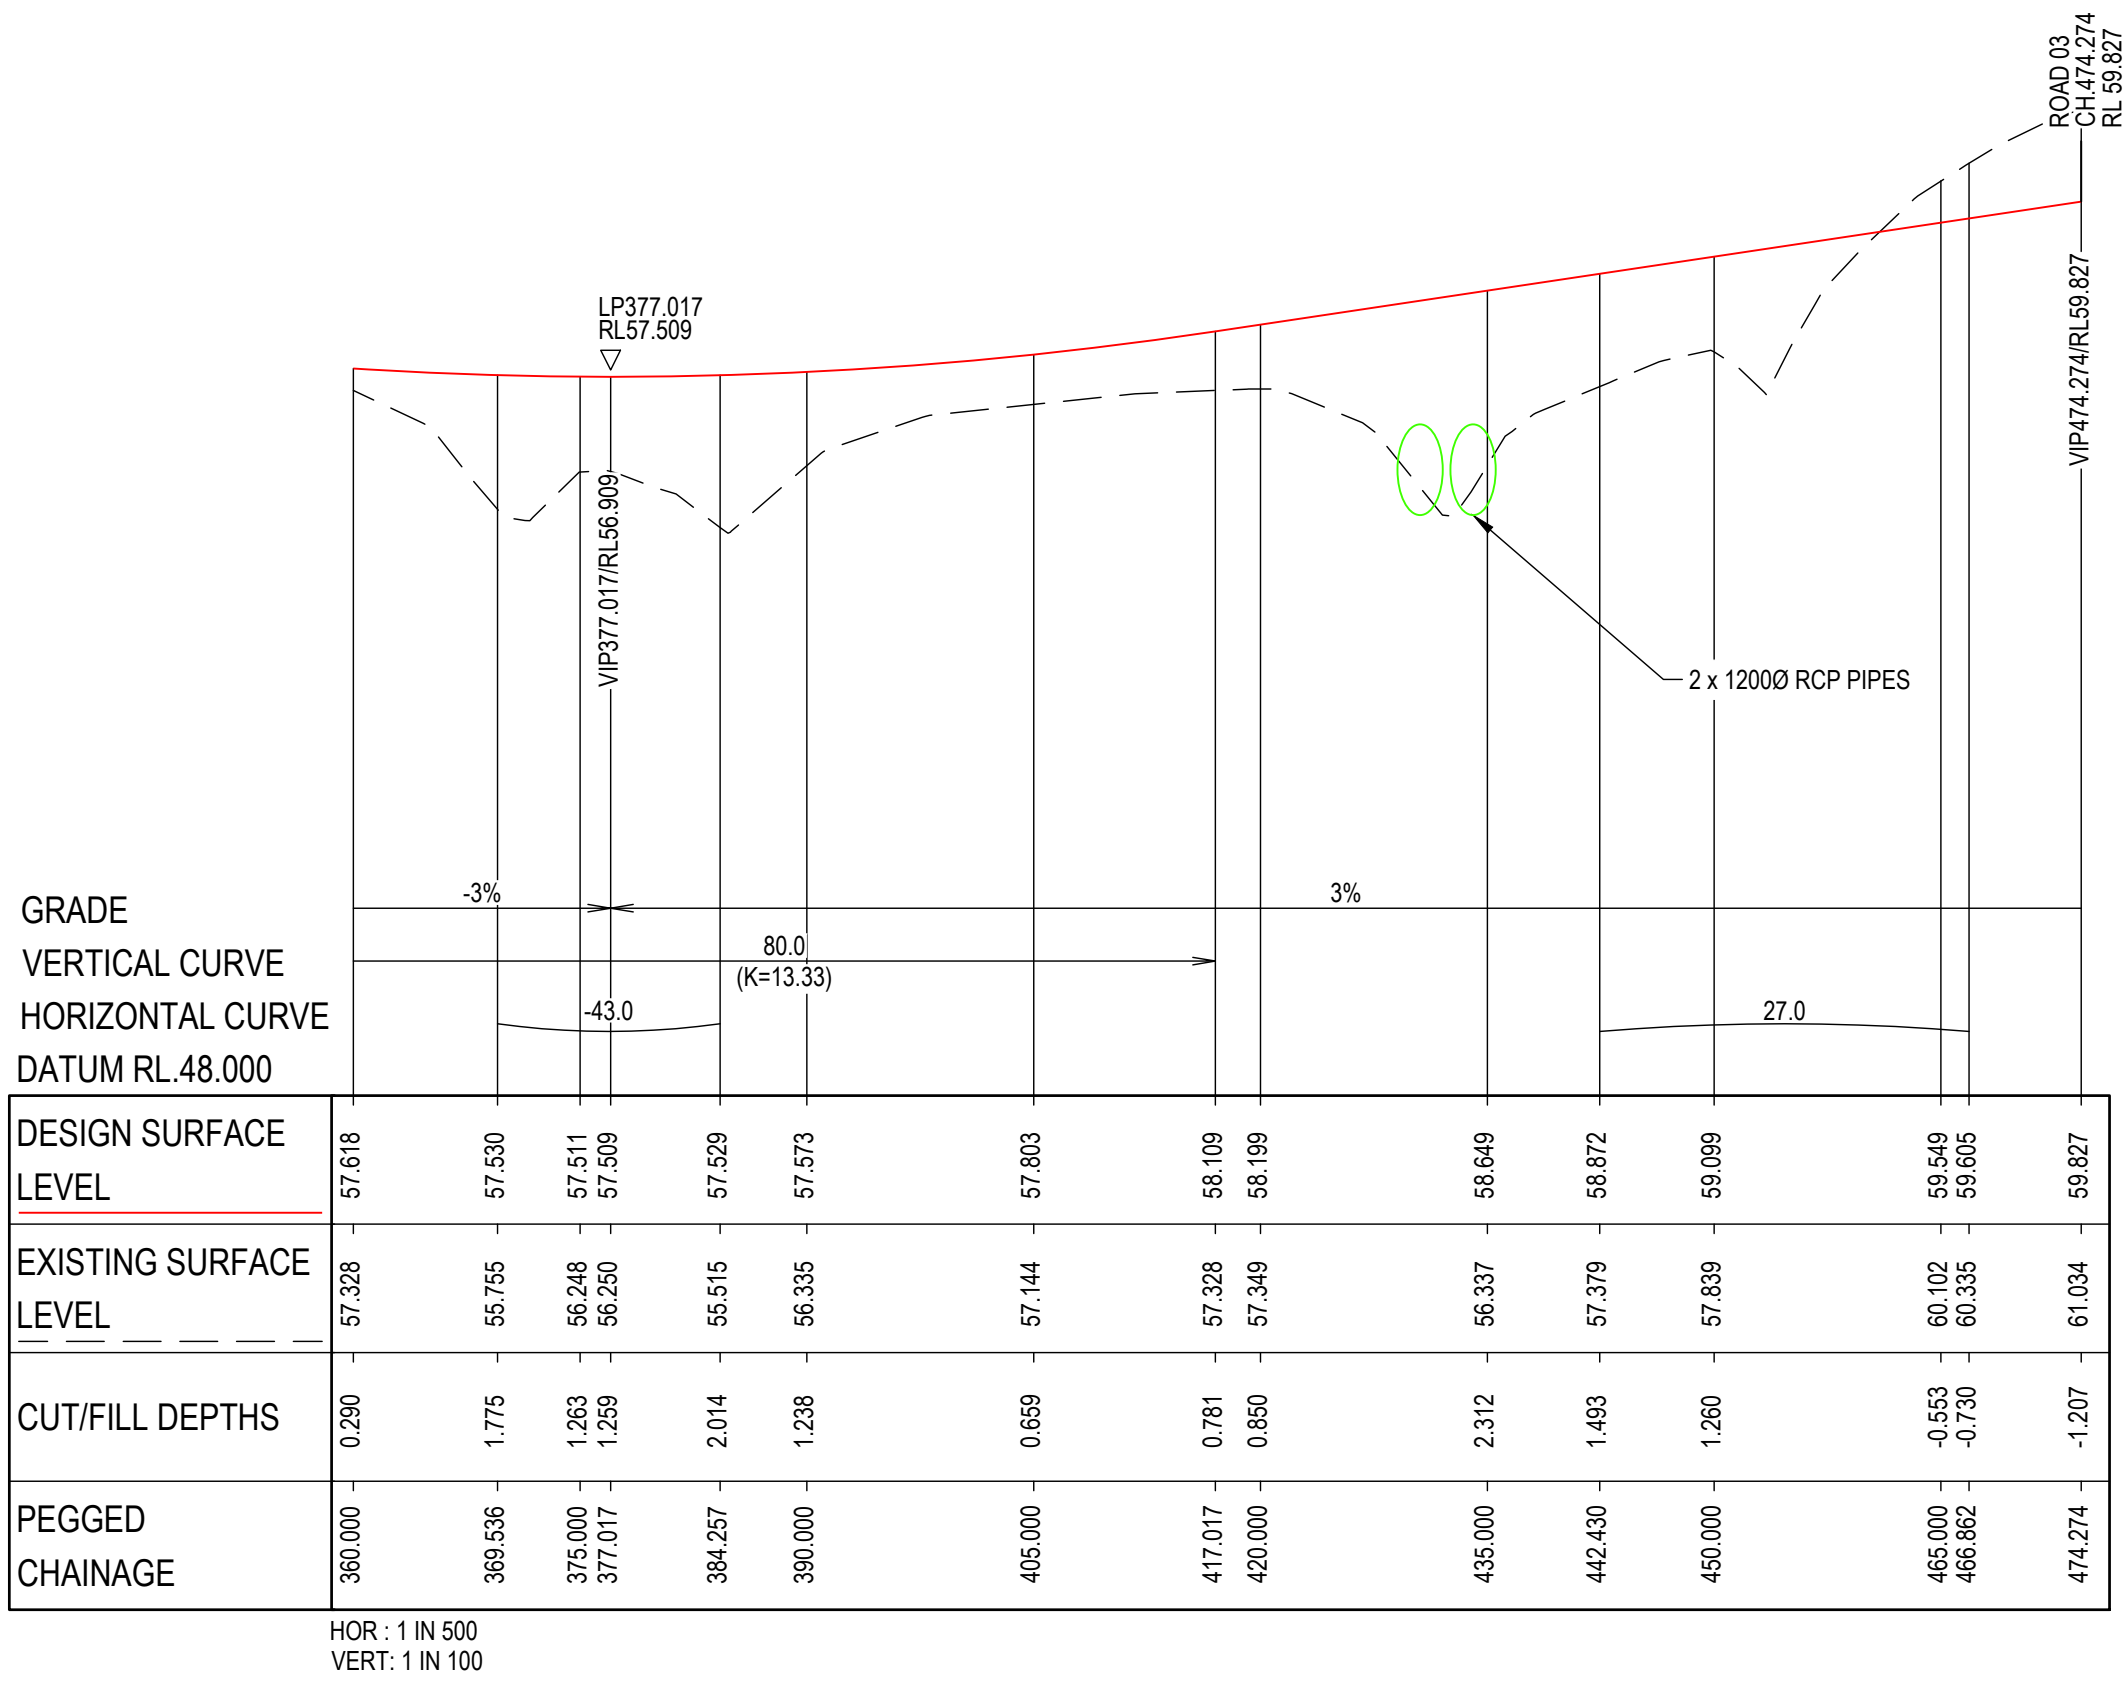

LONGITUDINAL SECTION - ROAD 01

Matthew Phillips, 31/10/2025 10:08 AM

REV	DATE	DESCRIPTION	AMD BY	APP BY
2	31.10.25	ISSUED FOR APPROVAL	M.A.J.P.	T.J.H.
1	06.12.24	ISSUED FOR APPROVAL	M.A.J.P.	T.J.H.

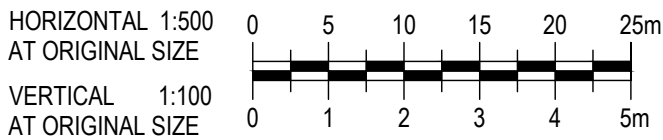


DRAWN: J.BADI	DESIGNED: M.PHILLIPS
DRAFT CHECK: M.PHILLIPS	DESIGN CHECK: S.WEATHERBY
APPROVED:	T.HOWE

FOR INFORMATION

559 ANAMBAH ROAD GOSFORTH CONCEPT & STAGE 1 DEVELOPMENT APPLICATION LONGITUDINAL SECTIONS ROAD 01
--


DRAWING NUMBER MKR00884-10-C0501	SHEET No. 2 OF 2	ORIG. SIZE A1	REVISION 2
-------------------------------------	---------------------	------------------	---------------

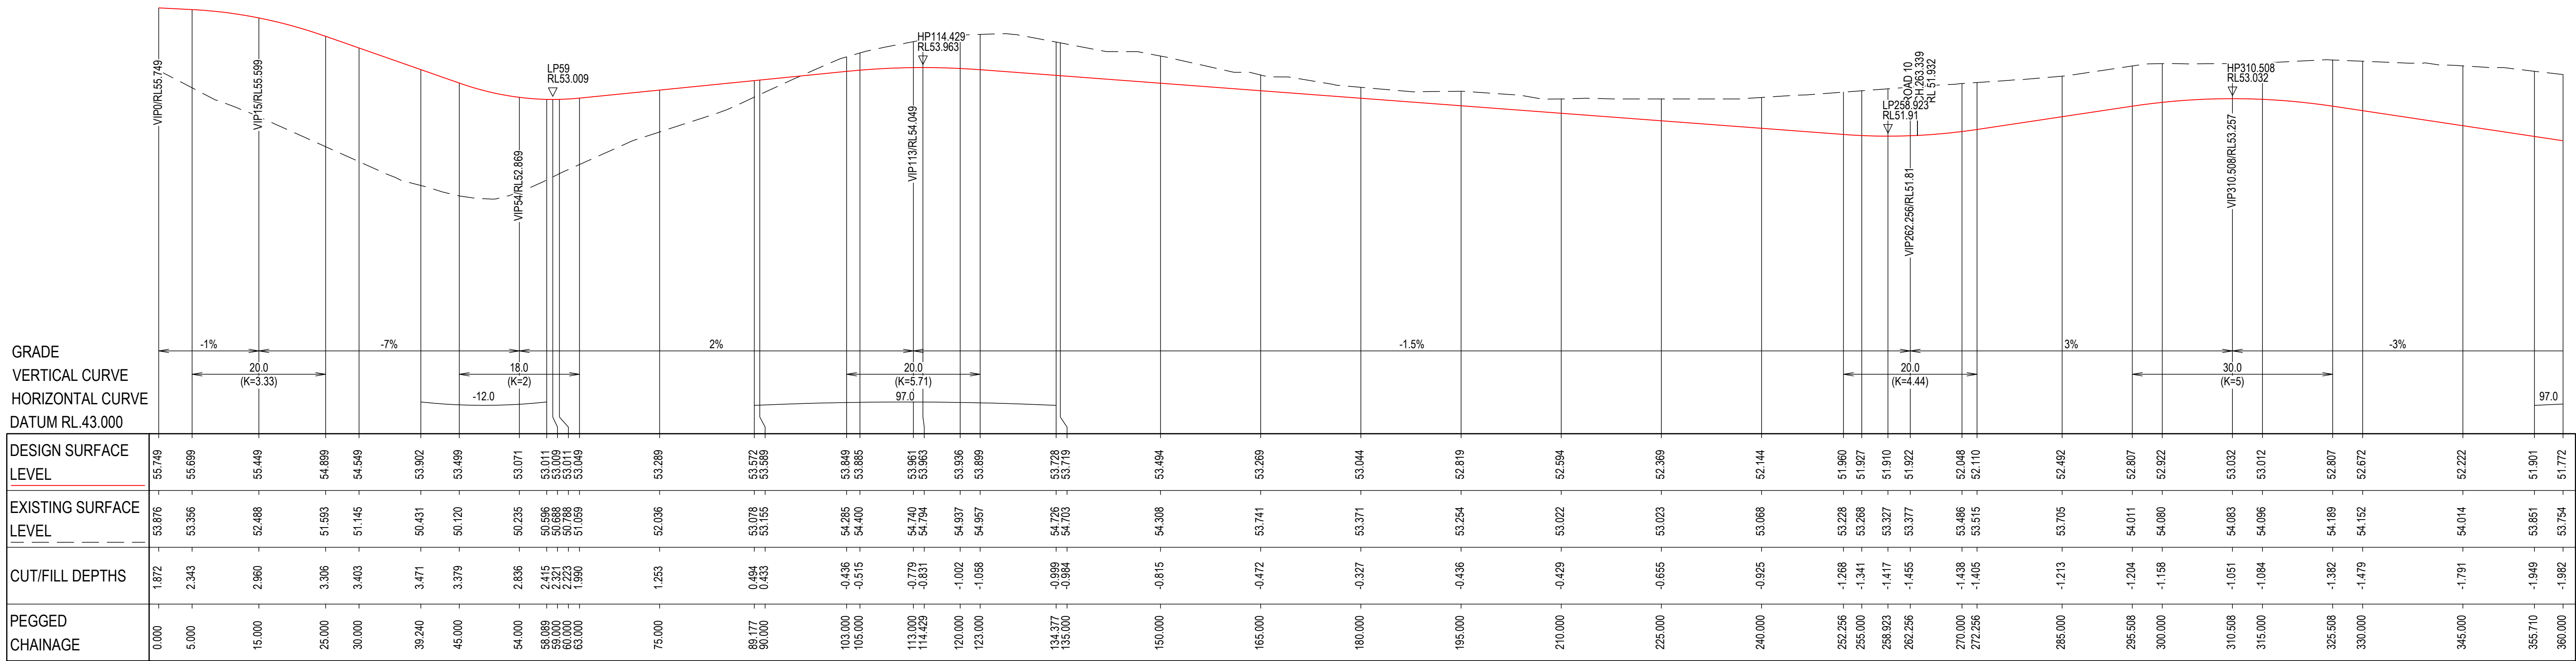


LONGITUDINAL SECTION - ROAD 02

Matthew Phillips, 31/10/2025 10:08 AM

REV	DATE	DESCRIPTION	AMD BY	APP BY
2	31.10.25	ISSUED FOR APPROVAL	M.A.J.P.	T.J.H.
1	06.12.24	ISSUED FOR APPROVAL	M.A.J.P.	T.J.H.

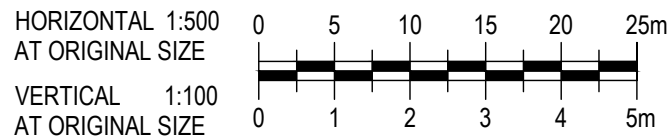


DRAWN: J.BADI	DESIGNED: M.PHILLIPS	559 ANAMBAH ROAD GOSFORTH CONCEPT & STAGE 1 DEVELOPMENT APPLICATION LONGITUDINAL SECTIONS ROAD 02			
DRAFT CHECK: M.PHILLIPS	DESIGN CHECK: S.WEATHERBY				
APPROVED: T.HOWE		DRAWING NUMBER MKR00884-10-C0502	SHEET No. 1 OF 2	ORIG. SIZE A1	REVISION 2

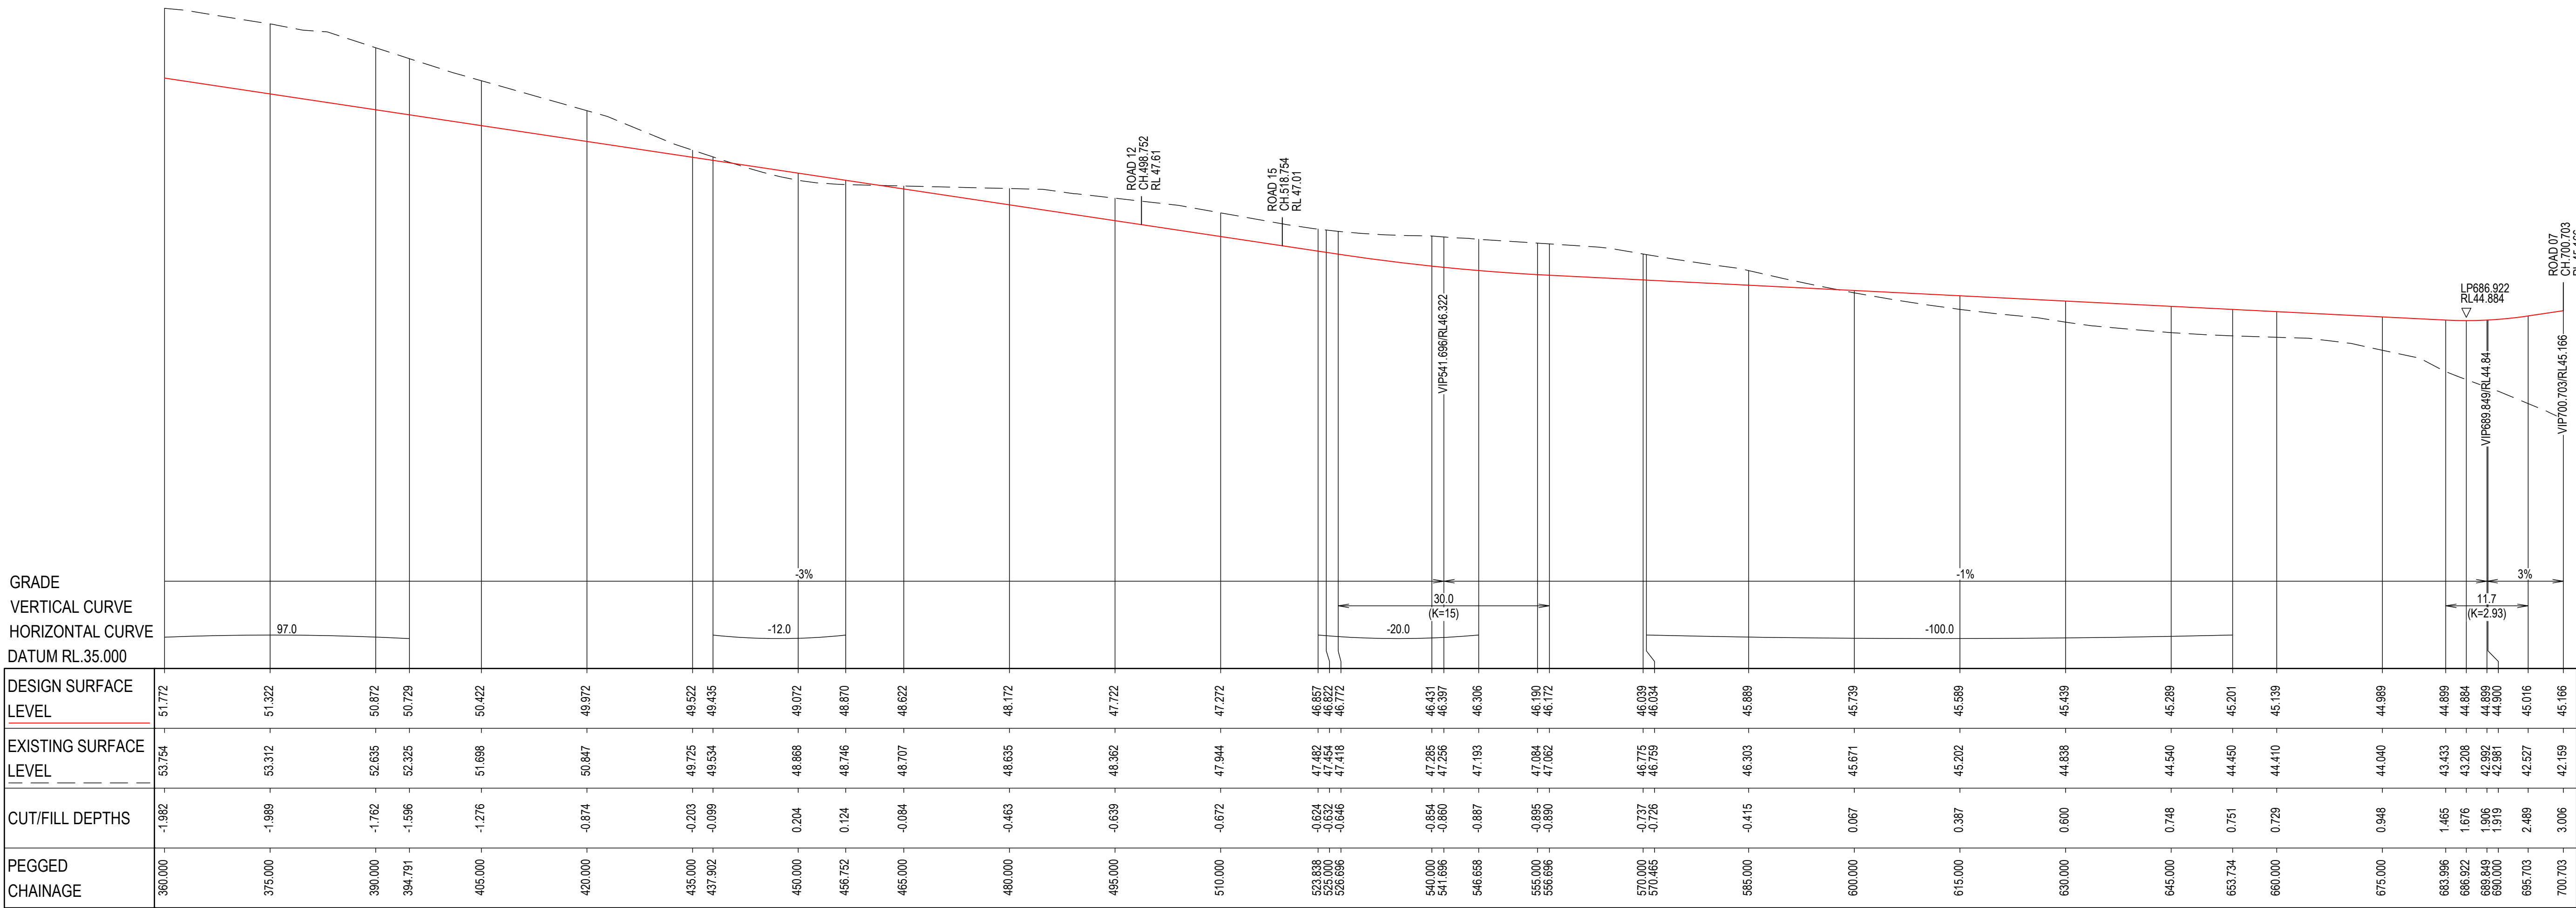

HOR : 1 IN 500
VERT : 1 IN 100

LONGITUDINAL SECTION - ROAD 02

2	31.10.25	ISSUED FOR APPROVAL	M.A.J.P.	T.J.H.	
1	06.12.24	ISSUED FOR APPROVAL	M.A.J.P.	T.J.H.	
REV	DATE	DESCRIPTION	AMD BY	APP BY	

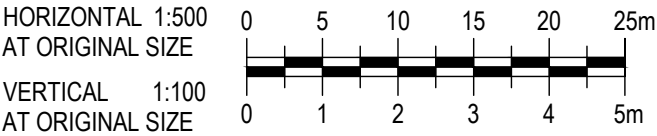

DRAWN: J.BADI	DESIGNED: M.PHILLIPS
DRAFT CHECK: M.PHILLIPS	DESIGN CHECK: S.WEATHERBY
APPROVED:	T.HOWE

FOR INFORMATION	DRAWING NUMBER MKR00884-10-C0503	SHEET No. 2 OF 2	ORIG. SIZE A1	REVISION 2
-----------------	-------------------------------------	---------------------	------------------	---------------

559 ANAMBAH ROAD GOSFORTH
CONCEPT & STAGE 1 DEVELOPMENT APPLICATION
LONGITUDINAL SECTIONS
ROAD 02

GRADE
VERTICAL CURVE
HORIZONTAL CURVE
DATUM RL.39.000


DESIGN SURFACE LEVEL	48.575	48.482	48.392	48.471	48.471	48.480	48.930	49.178	49.380	49.409	49.491	49.877	50.685	50.834	52.984	52.539	53.039	53.764	54.657	54.704		55.738		56.396	56.729	56.818		57.898		58.978		59.827	60.058	61.138		62.005	62.218	62.912	63.298	63.640	64.143	64.205	64.349	64.426	64.407	64.315	64.039	63.634	63.229	62.911	62.824		62.419	62.022	62.014	61.843	61.455	61.442	60.567	60.547				
EXISTING SURFACE LEVEL	46.682	46.938	47.510	47.914	47.934	48.480	48.832	49.261	49.342	49.368	49.423	49.470	49.771	49.842	50.794	50.901	51.262	51.954	53.183	53.278		54.987		56.054	56.729		58.326		59.820		61.034	61.402	62.492		63.690	63.983	65.037	65.755	66.320	66.619	66.621	66.673	66.683	66.605	66.492		66.262		65.893		65.358		64.939	64.826		64.259		63.886	63.882	63.823	63.460	63.442	63.103	63.094
CUT/FILL DEPTHS	1.893	1.544	0.883	0.557	0.546	0.000	0.098	-0.083	-0.038	-0.041	-0.069	-0.407	-0.914	-0.982	-1.590	-1.638	-1.777	-1.810	-1.474	-1.426		-0.751		-0.342	-0.089		-0.428		-0.842		-1.207	-1.344	-1.354		-1.685	-1.766	-2.126	-2.458	-2.679	-2.476	-2.416	-2.323	-2.257	-2.199	-2.177		-2.223		-2.259		-2.129		-2.028	-2.002		-1.840		-1.864	-1.868	-1.980	-2.004	-2.000	-2.536	-2.547
PEGGED CHAINAGE	0.000	3.081	9.081	14.695	15.000		30.000	38.257	45.000	45.956	48.069	53.456	60.000	60.956	70.647	71.631	75.000	80.647	90.000	90.647		105.000		114.146	120.000		135.000		150.000		161.798	165.000	180.000		192.048	195.000	204.641	210.000	214.761	223.491	225.000	229.761	236.580	240.000	244.761		255.000		270.000		285.000		296.768	300.000		315.000		329.719	330.000	335.465	344.719	345.000	359.719	360.000

HOR : 1 IN 500
VERT: 1 IN 100

LONGITUDINAL SECTION - ROAD 03


Matthew Phillips, 31/10/2025 10:09 AM

REV	DATE	DESCRIPTION	AMD BY	APP BY
2	31.10.25	ISSUED FOR APPROVAL		M.A.J.P. T.J.H.
1	06.12.24	ISSUED FOR APPROVAL		M.A.J.P. T.J.H.

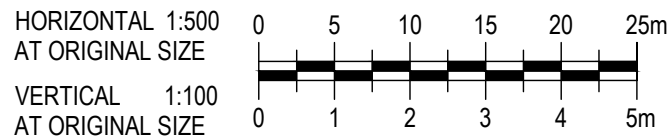


DRAWN: J.BADI	DESIGNED: M.PHILLIPS
DRAFT CHECK: M.PHILLIPS	DESIGN CHECK: S.WEATHERBY
APPROVED:	T.HOWE
FOR INFORMATION	

559 ANAMBAH ROAD GOSFORTH CONCEPT & STAGE 1 DEVELOPMENT APPLICATION LONGITUDINAL SECTIONS ROAD 03			
DRAWING NUMBER MKR00884-10-C0504	SHEET No. 1 OF 2	ORIG. SIZE A1	REVISION 2

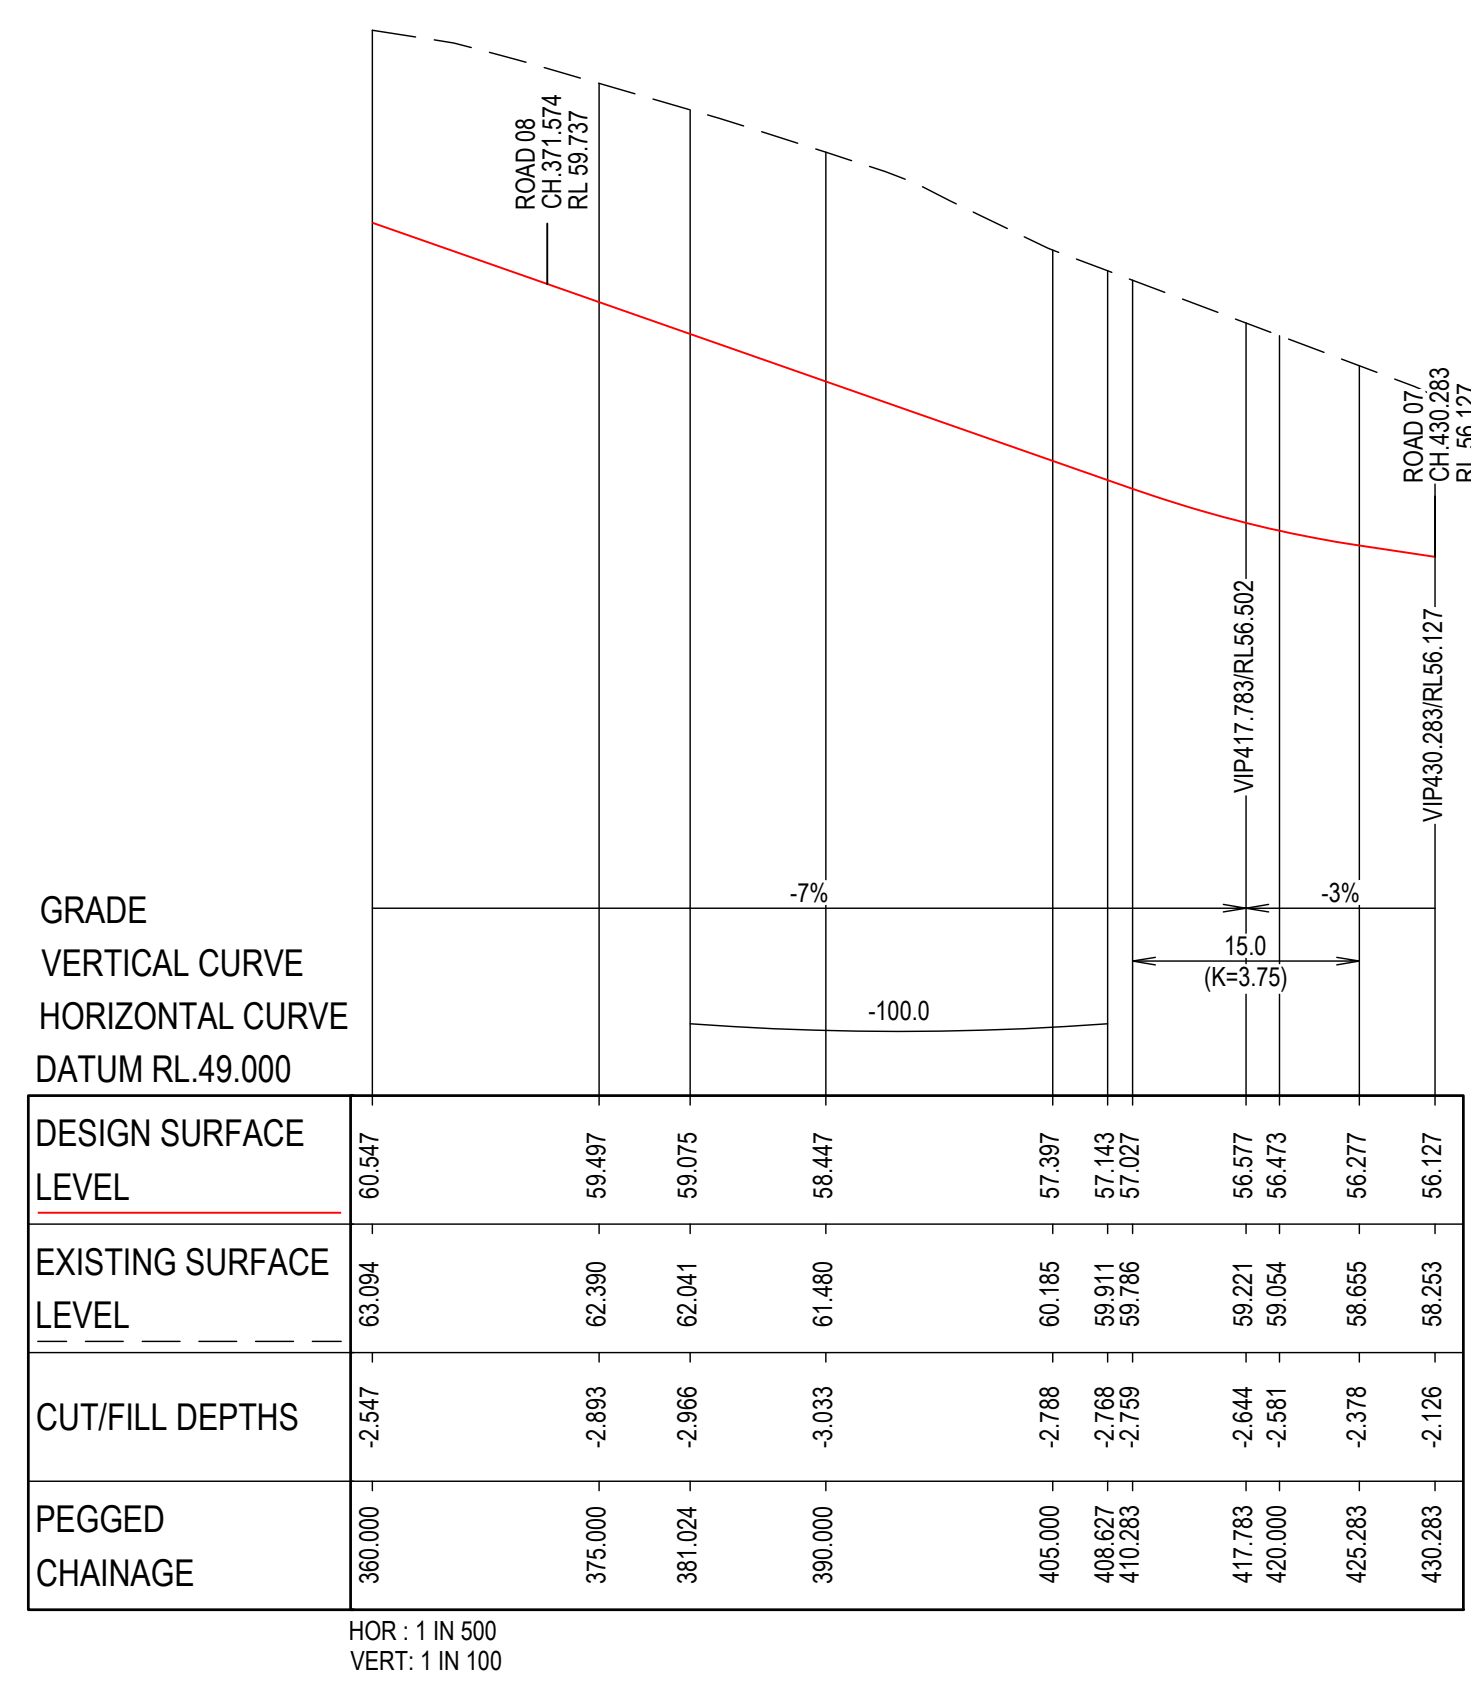

					Third.i COMMUNITIES					MAKER CONSULTING SERVICES					DRAWN: J.BADI DRAFT CHECK: M.PHILLIPS APPROVED: DESIGNED: M.PHILLIPS DESIGN CHECK: S.WEATHERBY T.HOWE	559 ANAMBAH ROAD GOSFORTH CONCEPT & STAGE 1 DEVELOPMENT APPLICATION LONGITUDINAL SECTIONS ROAD 03				
2 31.10.25 ISSUED FOR APPROVAL M.A.J.P. T.J.H. 1 06.12.24 ISSUED FOR APPROVAL M.A.J.P. T.J.H.										HORIZONTAL 1:500 AT ORIGINAL SIZE VERTICAL 1:100 AT ORIGINAL SIZE 0 5 10 15 20 25m 0 1 2 3 4 5m		FOR INFORMATION		DRAWING NUMBER MKR00884-10-C0505	SHEET No. 2 OF 2	ORIG. SIZE A1	REVISION 2			


FUTURE STAGE

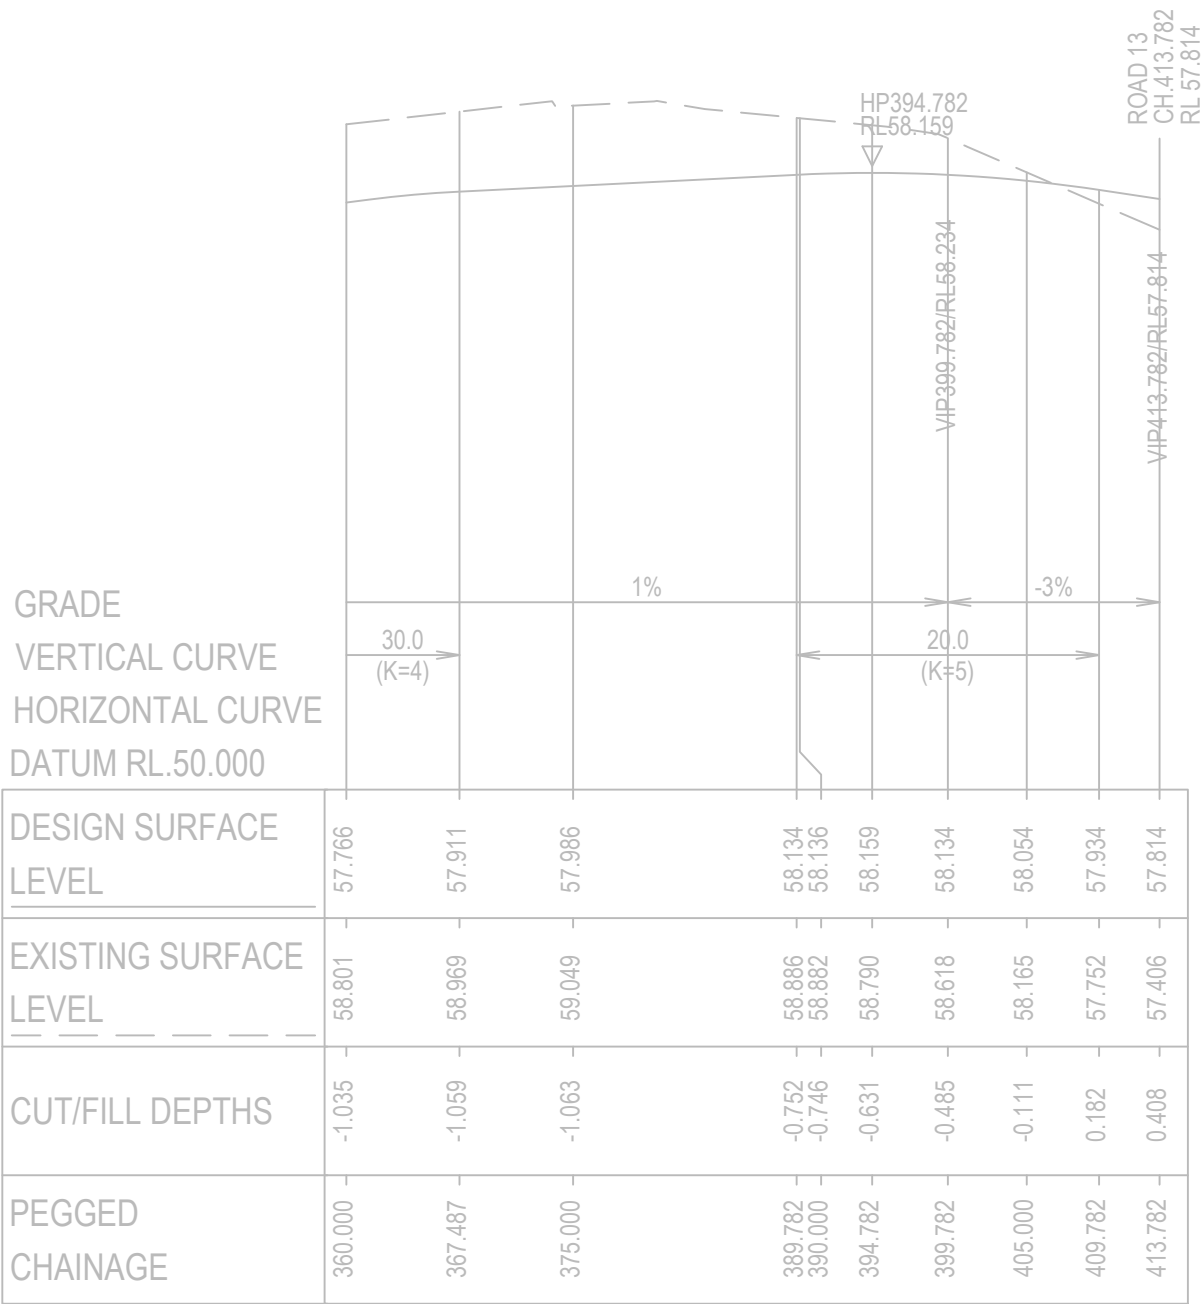


HOR : 1 IN 500
VERT : 1 IN 100
LONGITUDINAL SECTION - ROAD 04

Matthew Phillips, 31/10/2025 10:09 AM

2	31.10.25	ISSUED FOR APPROVAL		M.A.J.P.	T.J.H.
1	06.12.24	ISSUED FOR APPROVAL		M.A.J.P.	T.J.H.
REV	DATE	DESCRIPTION		AMD BY	APP BY

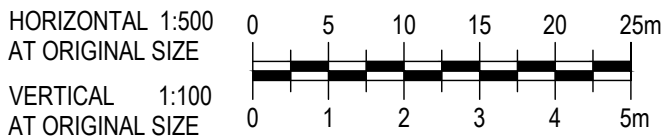


DRAWN: J.BADI	DESIGNED: M.PHILLIPS	559 ANAMBAH ROAD GOSFORTH CONCEPT & STAGE 1 DEVELOPMENT APPLICATION LONGITUDINAL SECTIONS ROAD 04			
DRAFT CHECK: M.PHILLIPS	DESIGN CHECK: S.WEATHERBY				
APPROVED:	T.HOWE				
FOR INFORMATION		DRAWING NUMBER MKR00884-10-C0507	SHEET No. 2 OF 2	ORIG. SIZE A1	REVISION 2

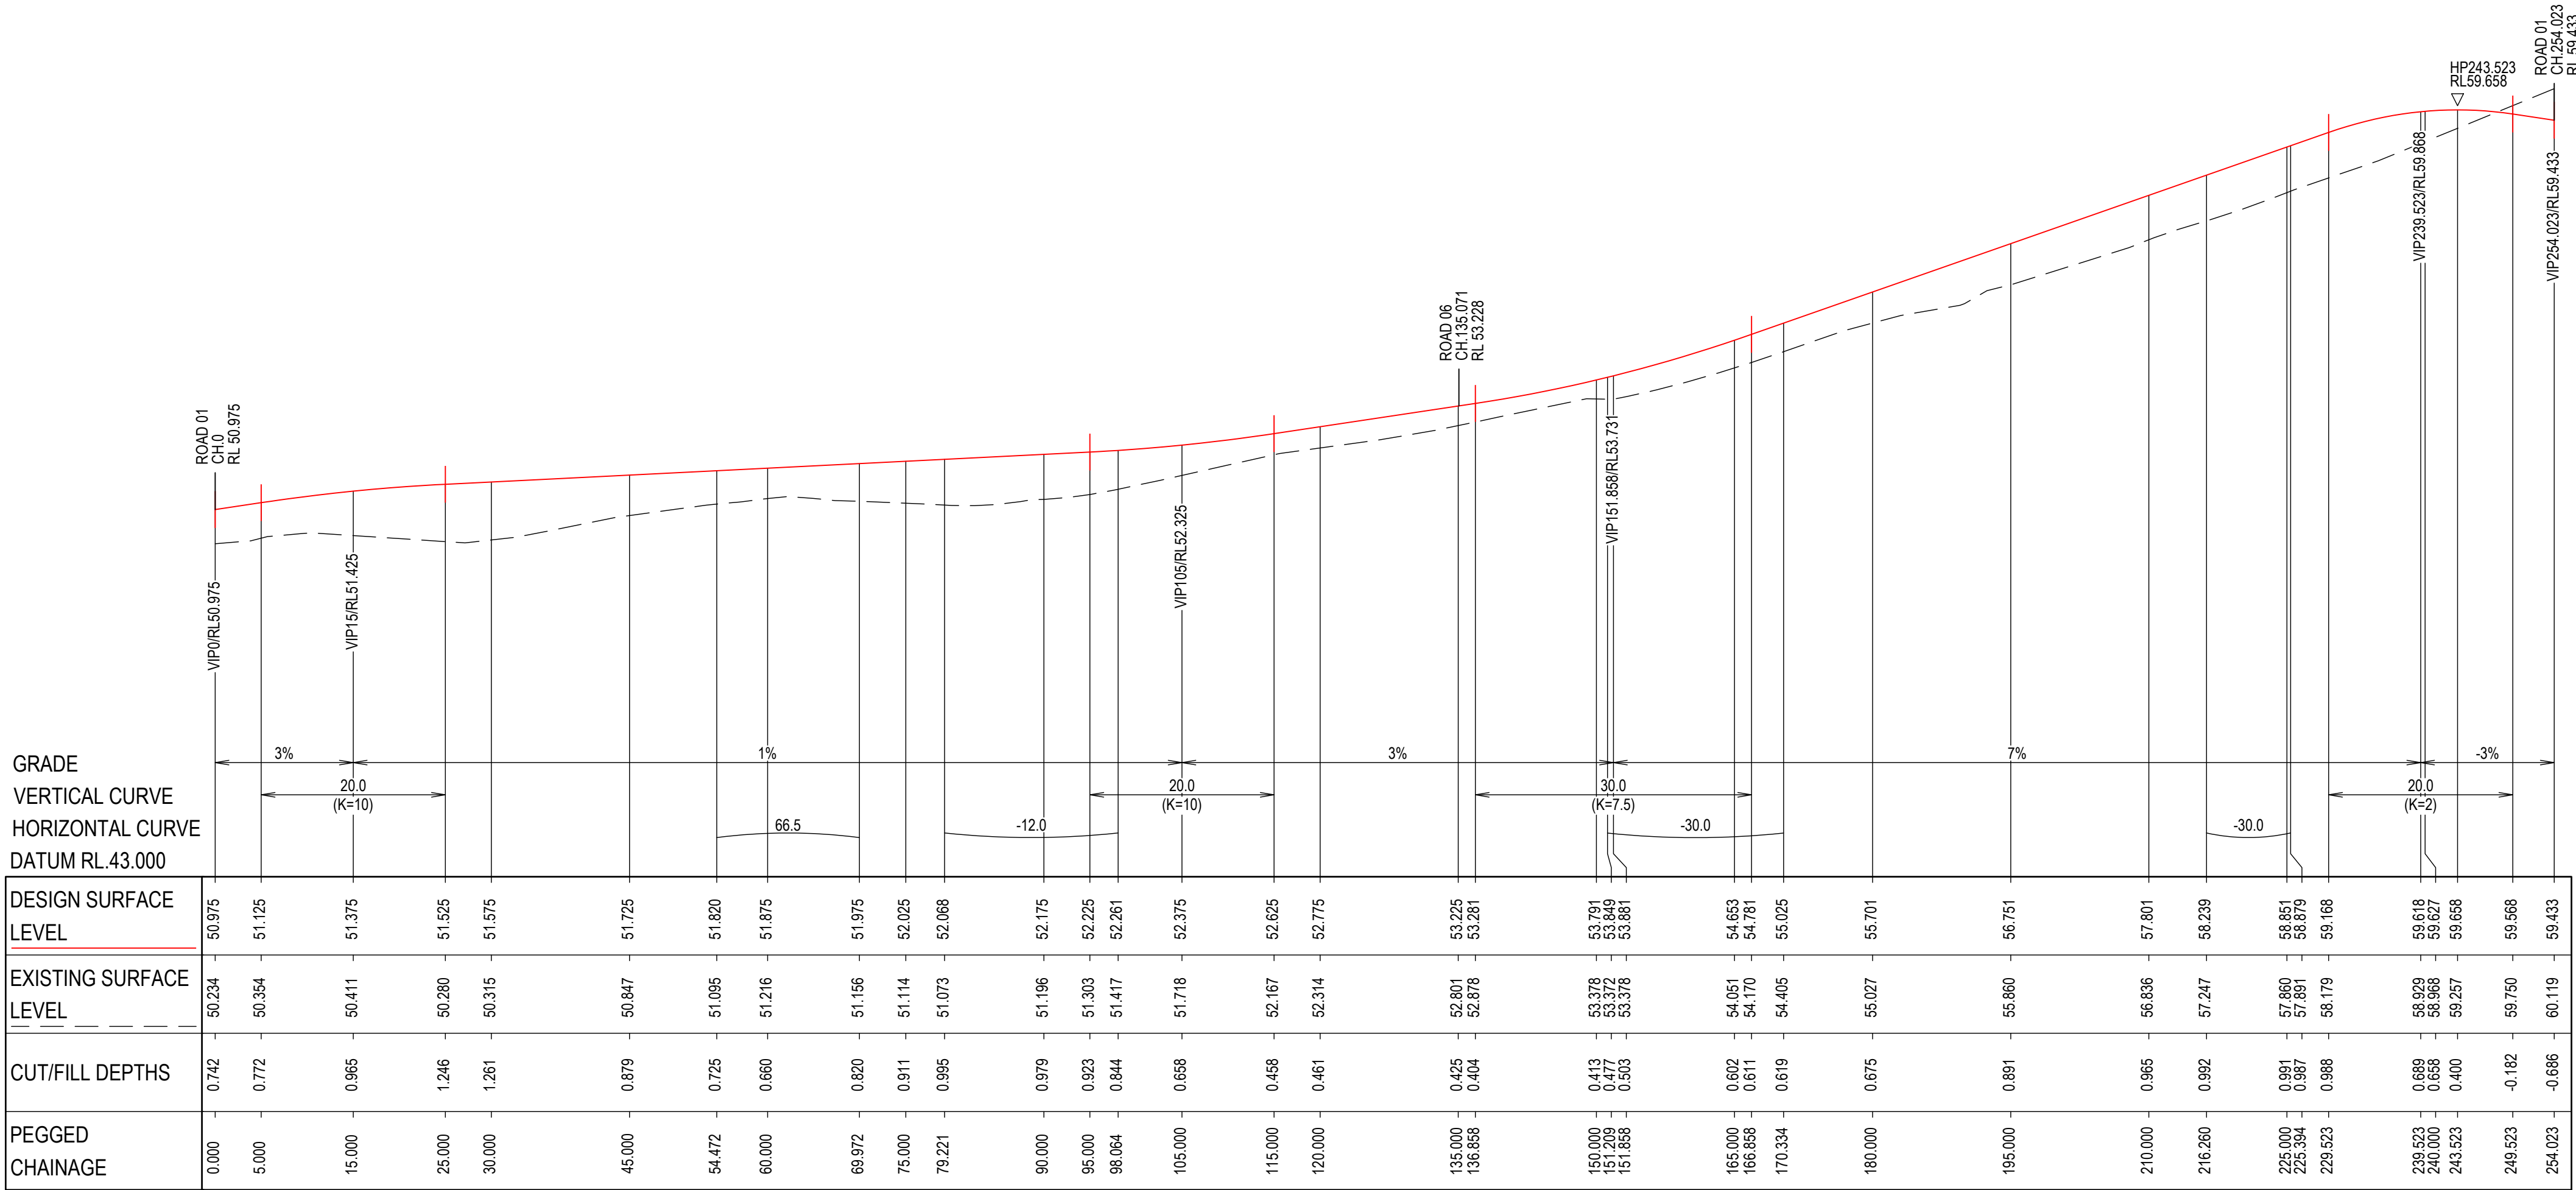

LONGITUDINAL SECTION - ROAD 05

Matthew Phillips, 31/10/2025 10:09 AM

REV	DATE	DESCRIPTION	AMD BY	APP BY
2	31.10.25	ISSUED FOR APPROVAL	M.A.J.P.	T.J.H.
1	06.12.24	ISSUED FOR APPROVAL	M.A.J.P.	T.J.H.

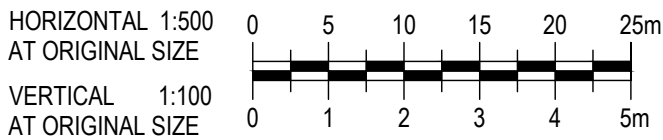

DRAWN: J.BADI	DESIGNED: M.PHILLIPS
DRAFT CHECK: M.PHILLIPS	DESIGN CHECK: S.WEATHERBY
APPROVED:	T.HOWE

559 ANAMBAH ROAD GOSFORTH CONCEPT & STAGE 1 DEVELOPMENT APPLICATION LONGITUDINAL SECTIONS ROAD 05			
DRAWING NUMBER MKR00884-10-C0508	SHEET No. 1 OF 1	ORIG. SIZE A1	REVISION 2



DESIGN SURFACE LEVEL	55.236	55.335	55.476	55.483	55.477	55.335	55.115	54.865	54.619	54.215	53.920	53.785	53.315	53.228	
EXISTING SURFACE LEVEL	56.011	55.911	55.653	55.597	55.584	55.566	55.575	55.296	55.249	54.748	54.058	53.731	52.920	52.804	
CUT/FILL DEPTHS	-0.755	-0.575	-0.177	-0.108	-0.087	-0.230	-0.460	-0.631	-0.629	-0.533	-0.138	0.034	0.394	0.424	
PEGGED CHAINAGE	0.000	2.657	10.190	12.636	13.536	15.000	22.657	30.000	45.000	48.317	60.000	68.825	75.000	90.000	92.911

HOR : 1 IN 500
VERT: 1 IN 100

[illegible]

HORIZONTAL 1:500
AT ORIGINAL SIZE

VERTICAL 1:100
AT ORIGINAL SIZE


The horizontal scale bar is marked from 0 to 25 meters in increments of 5 meters. The vertical scale bar is marked from 0 to 5 meters in increments of 1 meter.

Third.i
COMMUNITIES



DRAWN: J.BADI	DESIGNED: M.PHILLIPS	559 ANAMBAH ROAD GOSFORTH CONCEPT & STAGE 1 DEVELOPMENT APPLICATION LONGITUDINAL SECTIONS ROAD 06			
DRAFT CHECK: M.PHILLIPS	DESIGN CHECK: S.WEATHERBY				
APPROVED: T.HOWE					
FOR INFORMATION		DRAWING NUMBER	SHEET No.	ORIG. SIZE	REVISION
		MKR00884-10-C0509	1 OF 1	A1	2


C:\12dS\data\12DSYNERGY\MKR00884 Thirdi_Anambah_Design_280\02 Design\Drawings\10 DAI\MKR00884-10-C0500.dwg

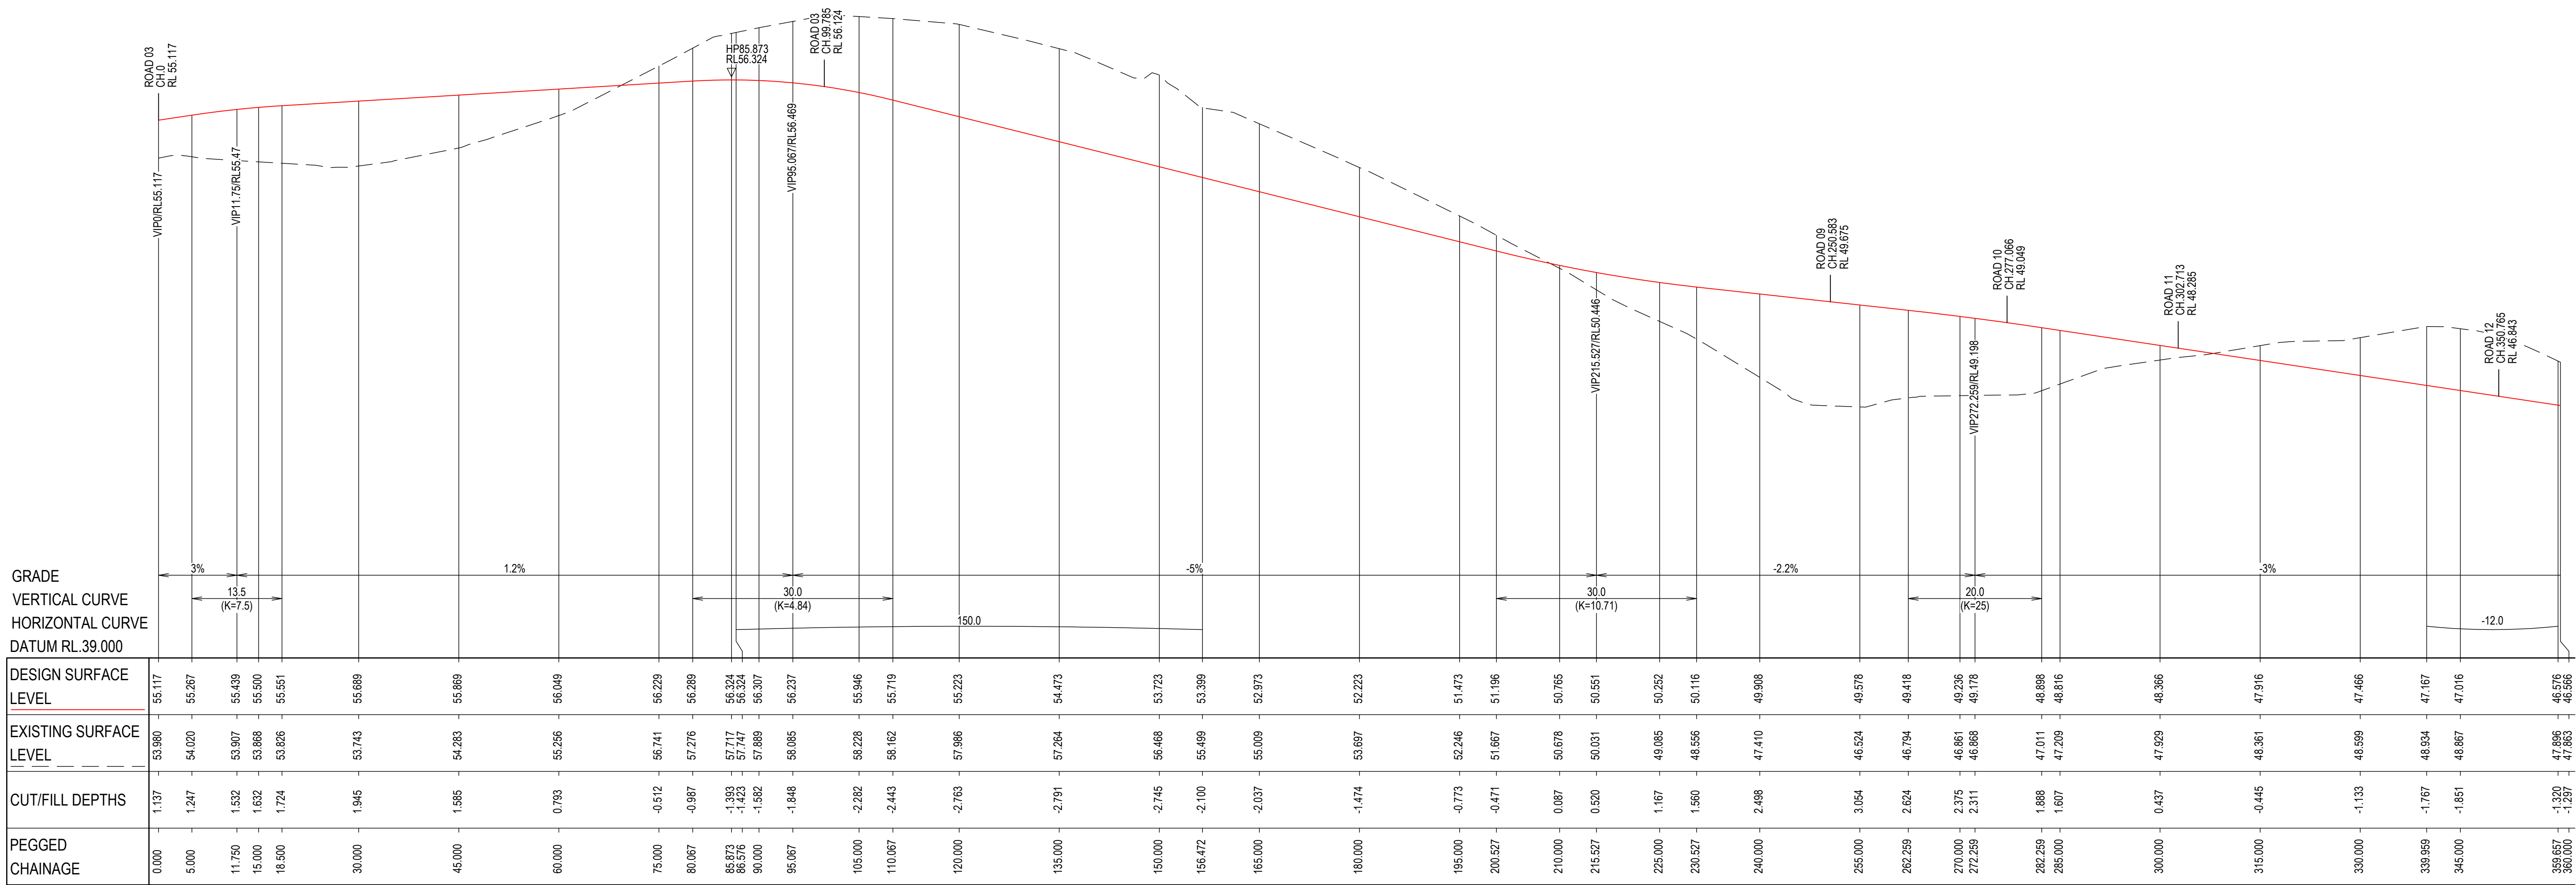

LONGITUDINAL SECTION - ROAD 07


Matthew Phillips, 31/10/2025 10:09 AM

REV	DATE	DESCRIPTION	AMD BY	APP BY
2	31.10.25	ISSUED FOR APPROVAL	M.A.J.P.	T.J.H.
1	06.12.24	ISSUED FOR APPROVAL	M.A.J.P.	T.J.H.

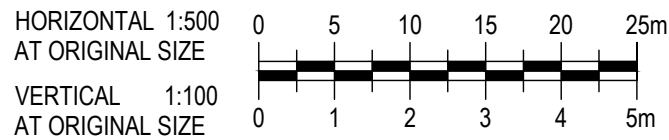

DRAWN: J.BADI	DESIGNED: M.PHILLIPS
DRAFT CHECK: M.PHILLIPS	DESIGN CHECK: S.WEATHERBY
APPROVED:	T.HOWE


559 ANAMBAH ROAD GOSFORTH CONCEPT & STAGE 1 DEVELOPMENT APPLICATION LONGITUDINAL SECTIONS ROAD 07			
DRAWING NUMBER MKR00884-10-C0510	SHEET No. 1 OF 3	ORIG. SIZE A1	REVISION 2

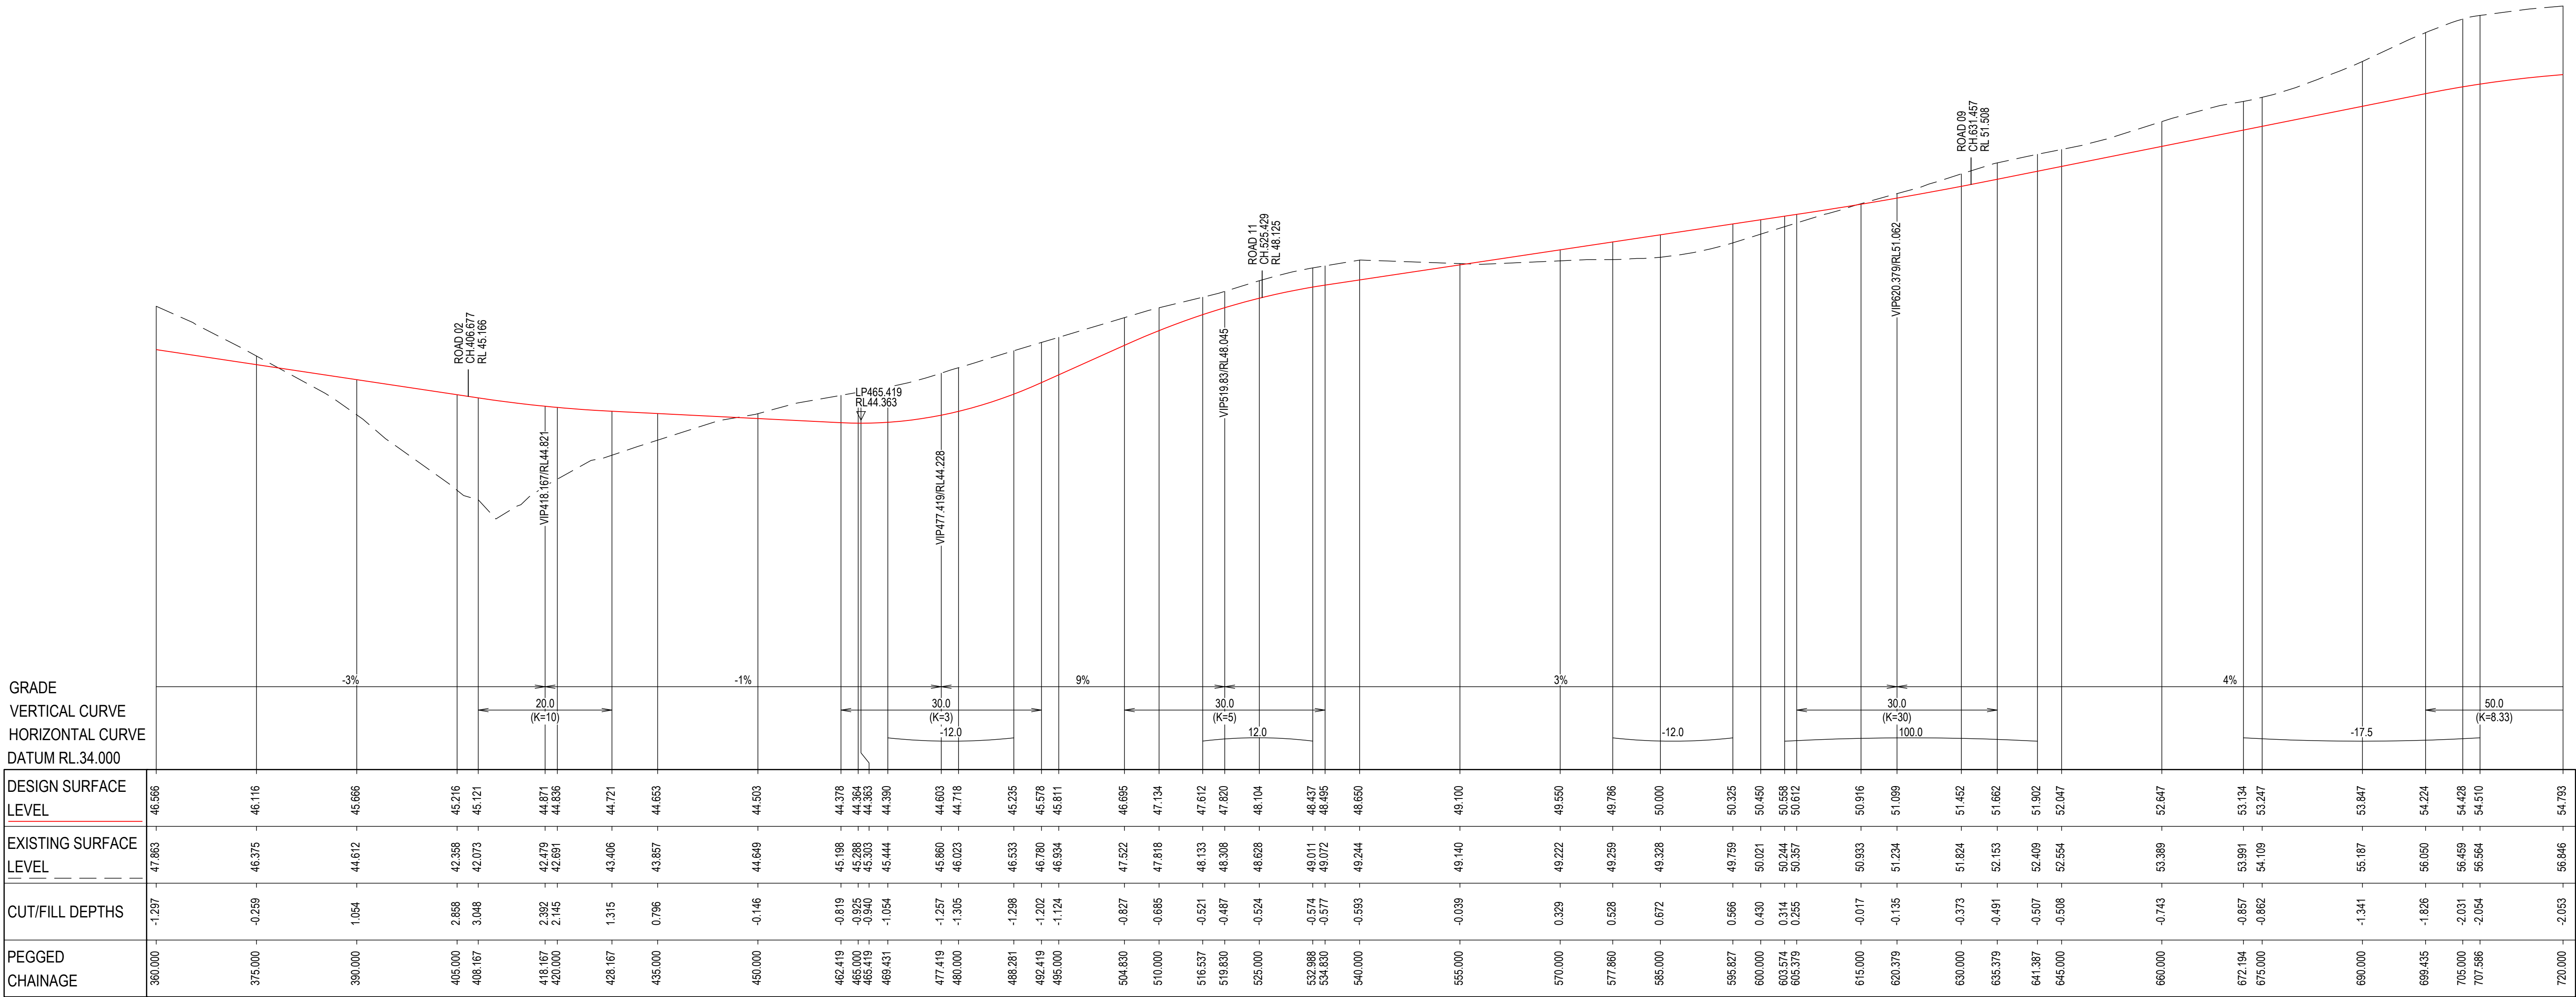

LONGITUDINAL SECTION - ROAD 07

Matthew Phillips, 31/10/2025 10:09 AM


REV	DATE	DESCRIPTION	AMD BY	APP BY
2	31.10.25	ISSUED FOR APPROVAL	M.A.J.P.	T.J.H.
1	06.12.24	ISSUED FOR APPROVAL	M.A.J.P.	T.J.H.

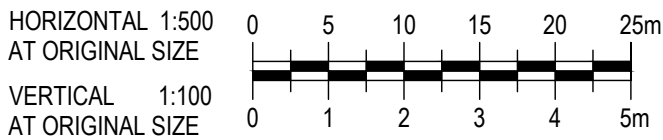

DRAWN: J.BADI	DESIGNED: M.PHILLIPS
DRAFT CHECK: M.PHILLIPS	DESIGN CHECK: S.WEATHERBY
APPROVED:	T.HOWE

FOR INFORMATION	DRAWING NUMBER MKR00884-10-C0511	SHEET No. 2 OF 3	ORIG. SIZE A1	REVISION 2
-----------------	-------------------------------------	---------------------	------------------	---------------

559 ANAMBAH ROAD GOSFORTH
CONCEPT & STAGE 1 DEVELOPMENT APPLICATION
LONGITUDINAL SECTIONS
ROAD 07

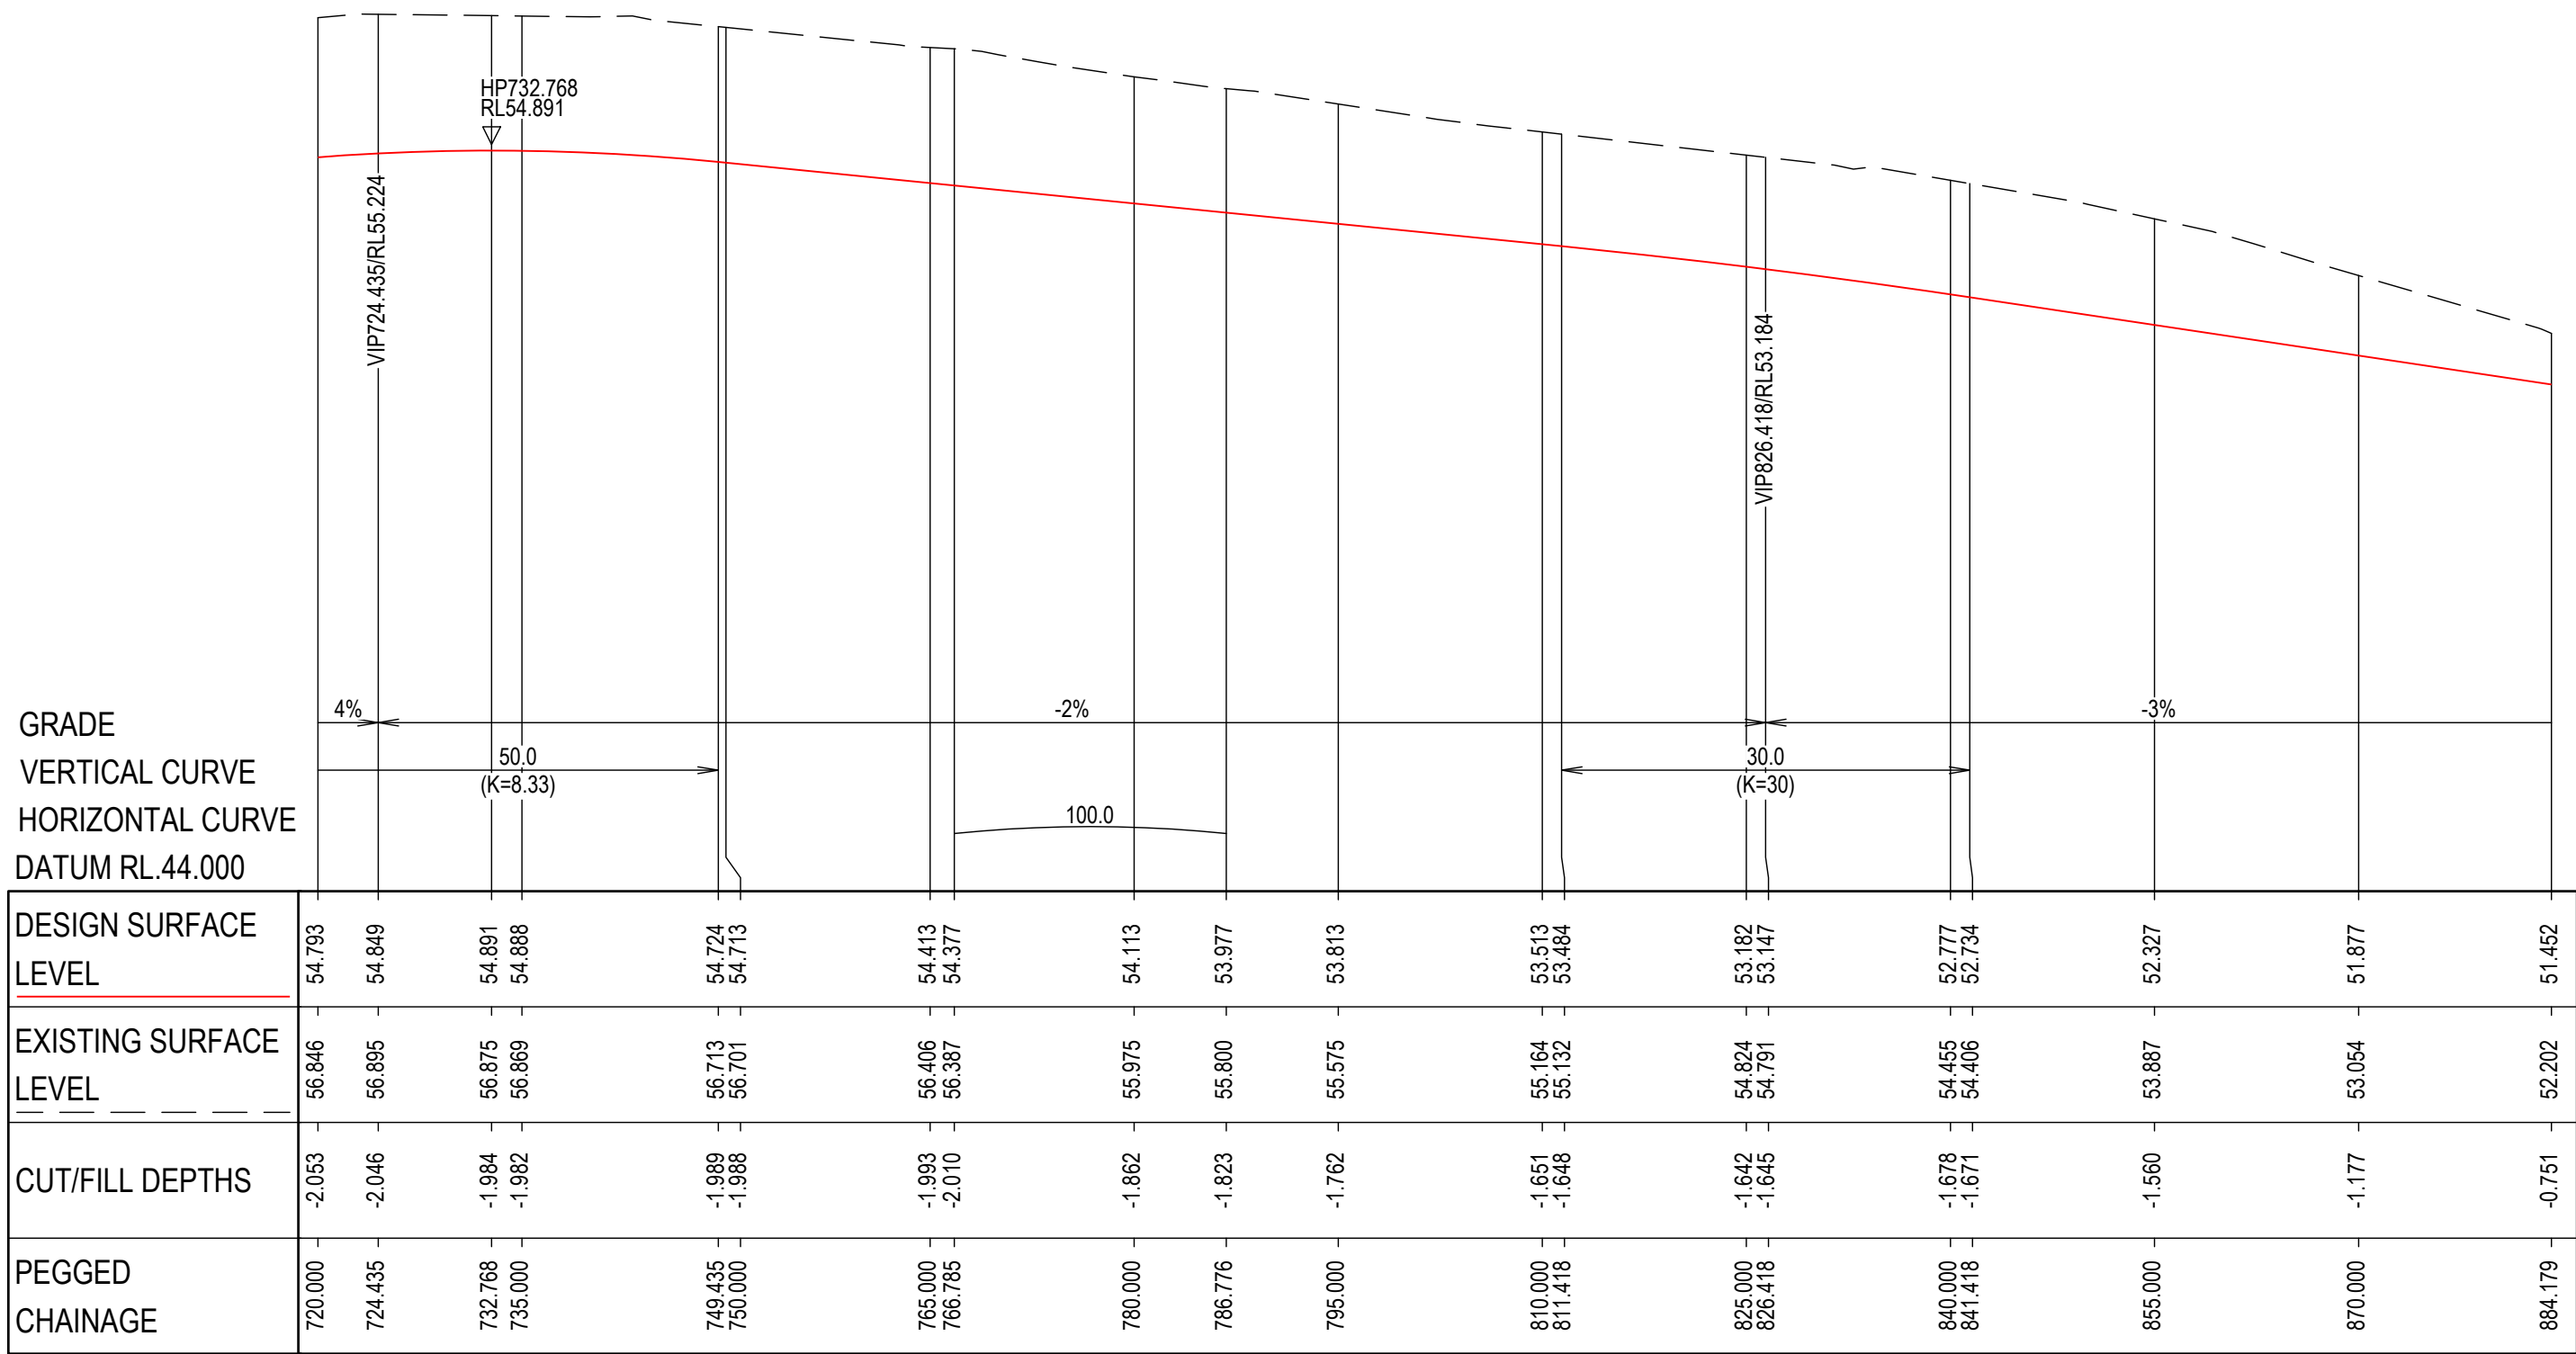


HOR : 1 IN 500
VERT: 1 IN 100

LONGITUDINAL SECTION - ROAD 07

Matthew Phillips, 31/10/2025 10:09 AM

REV	DATE	DESCRIPTION	AMD BY	APP BY
2	31.10.25	ISSUED FOR APPROVAL	M.A.J.P.	T.J.H.
1	06.12.24	ISSUED FOR APPROVAL	M.A.J.P.	T.J.H.

HORIZONTAL 1:500
AT ORIGINAL SIZE
VERTICAL 1:100
AT ORIGINAL SIZE

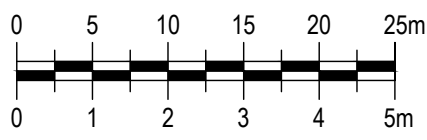

DRAWN: J.BADI	DESIGNED: M.PHILLIPS
DRAFT CHECK: M.PHILLIPS	DESIGN CHECK: S.WEATHERBY
APPROVED:	T.HOWE

FOR INFORMATION	DRAWING NUMBER MKR00884-10-C0512	SHEET No. 3 OF 3	ORIG. SIZE A1	REVISION 2
-----------------	-------------------------------------	---------------------	------------------	---------------

559 ANAMBAH ROAD GOSFORTH
CONCEPT & STAGE 1 DEVELOPMENT APPLICATION
LONGITUDINAL SECTIONS
ROAD 07



2	31.10.25	ISSUED FOR APPROVAL		M.A.J.P.	T.J.H.
1	06.12.24	ISSUED FOR APPROVAL		M.A.J.P.	T.J.H.
REV	DATE	DESCRIPTION		AMD BY	APP BY

HORIZONTAL 1:500
AT ORIGINAL SIZE

VERTICAL 1:100
AT ORIGINAL SIZE

0 5 10 15 20 25m


0 1 2 3 4 5m

Third.i


COMMUNITIES





DRAWN: J.BADI	DESIGNED: M.PHILLIPS	559 ANAMBAH ROAD GOSFORTH CONCEPT & STAGE 1 DEVELOPMENT APPLICATION LONGITUDINAL SECTIONS ROAD 08			
DRAFT CHECK: M.PHILLIPS	DESIGN CHECK: S.WEATHERBY				
APPROVED:	T.HOWE				
FOR INFORMATION		DRAWING NUMBER	SHEET No.	ORIG. SIZE	REVISION
		MKR00884-10-C0513	1 OF 1	A1	2

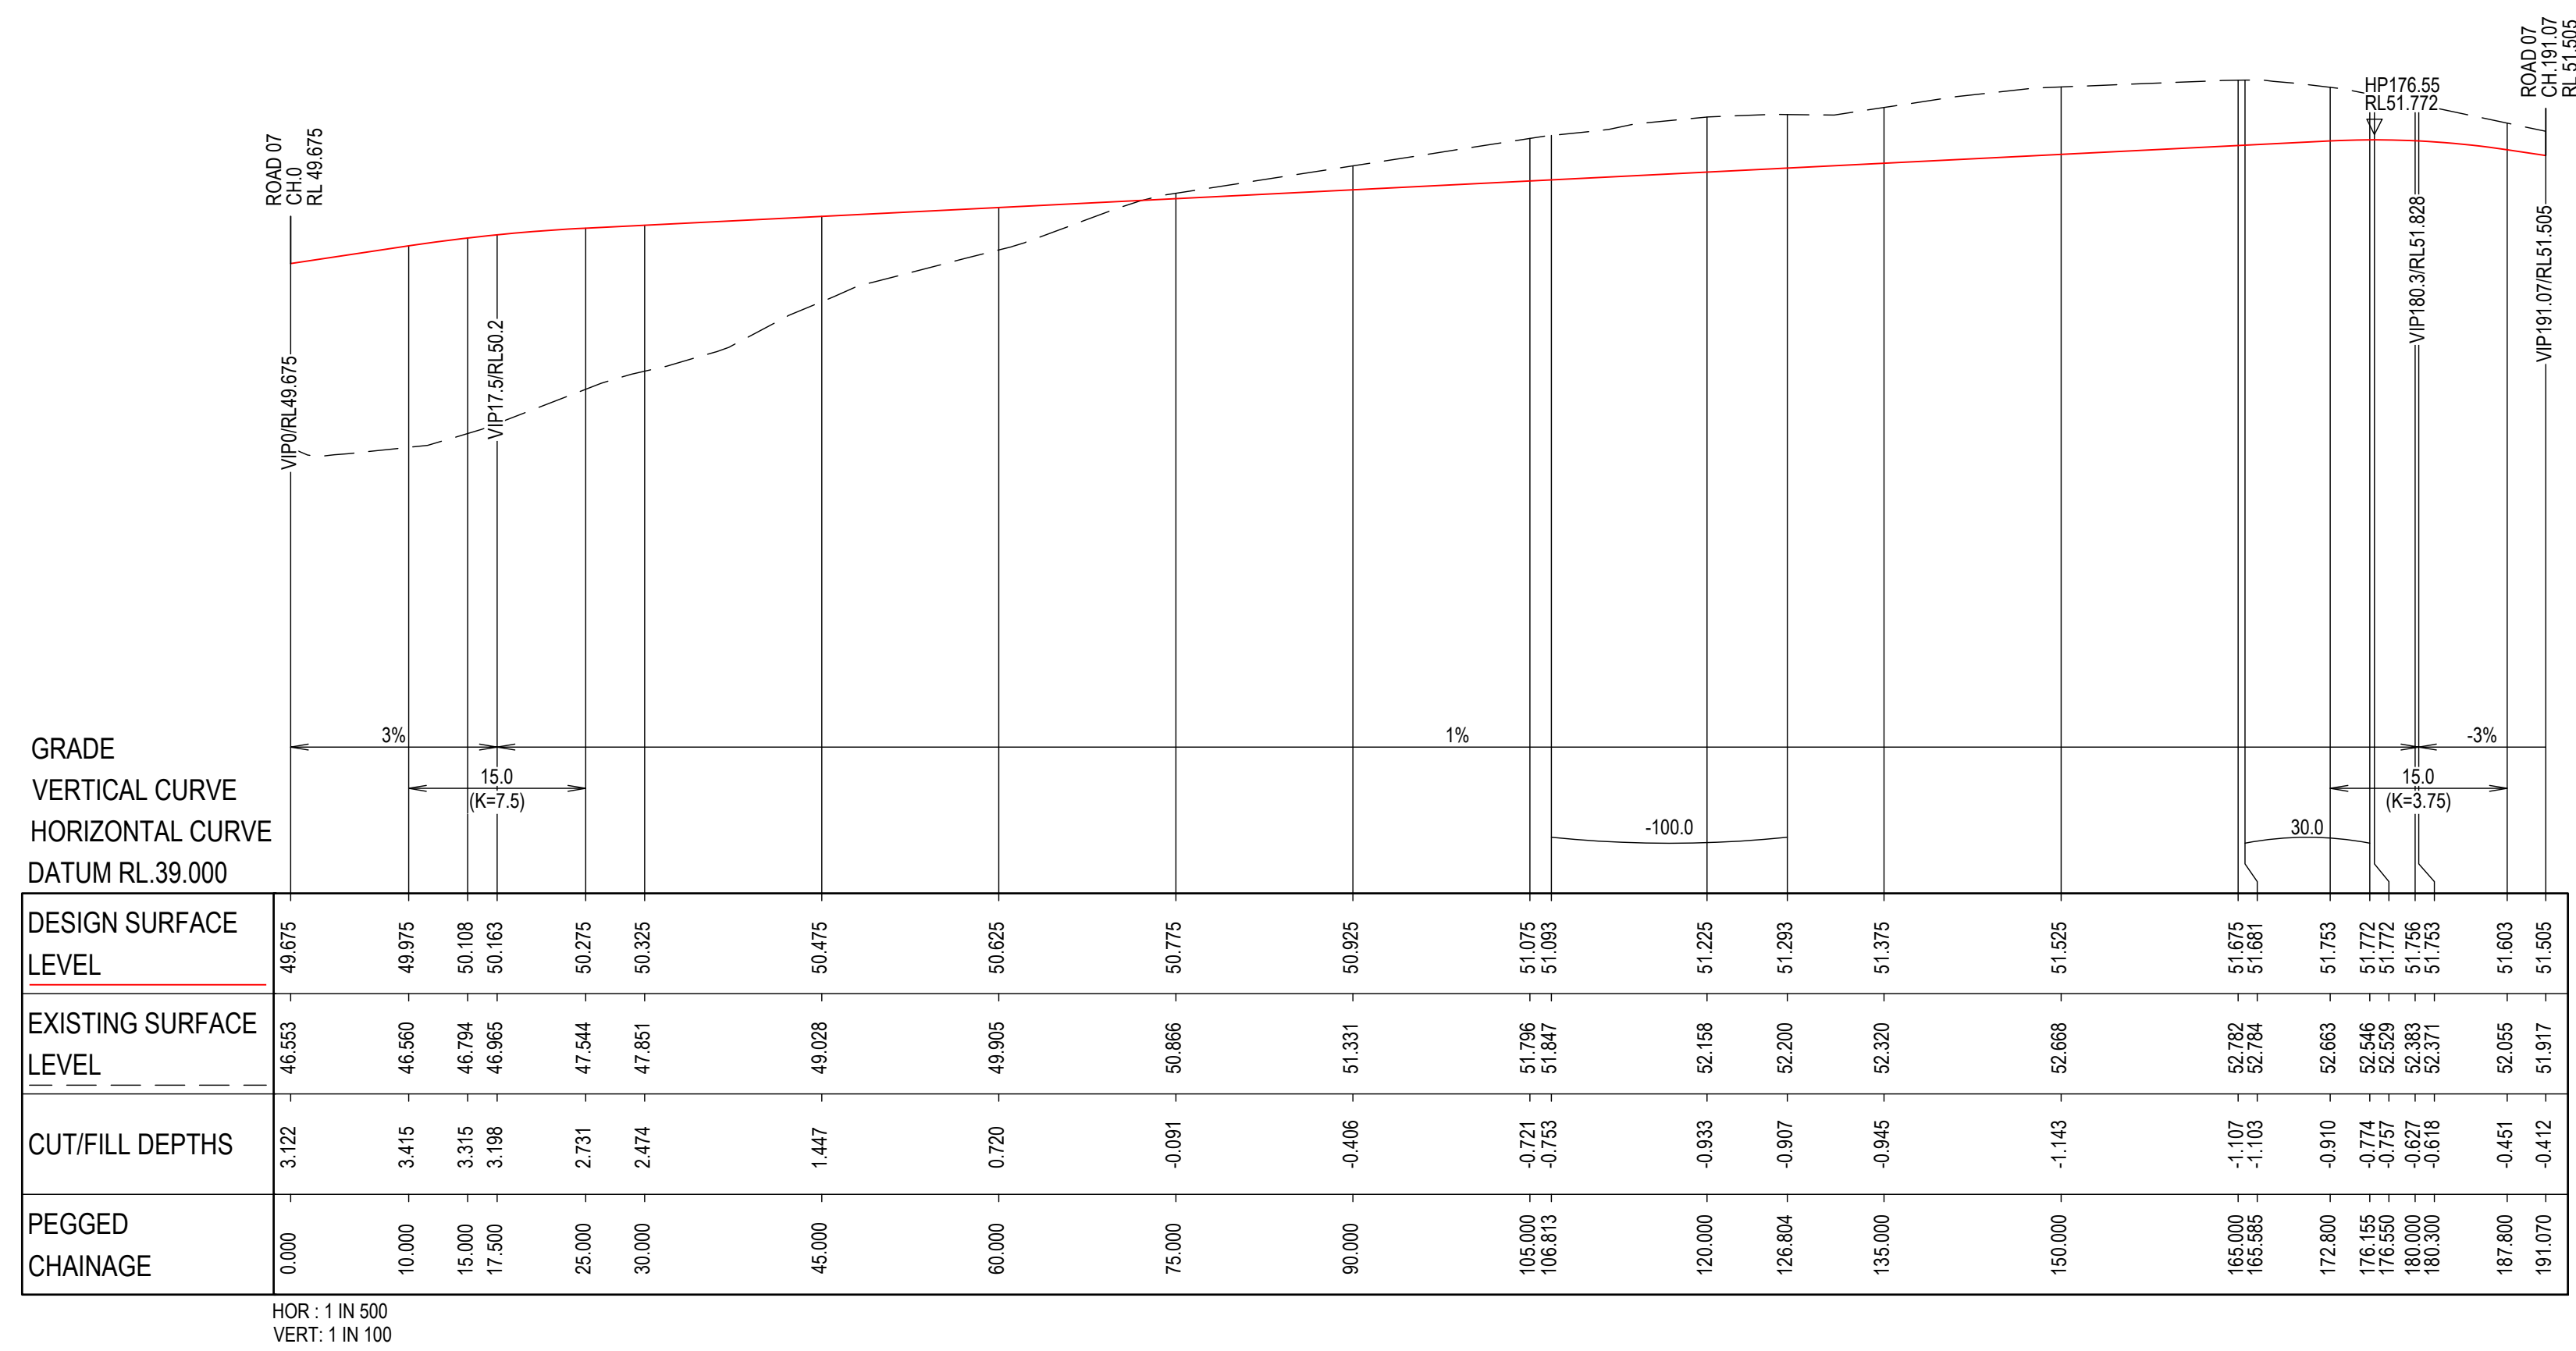

2	31.10.25	ISSUED FOR APPROVAL		M.A.J.P.	T.J.H.
1	06.12.24	ISSUED FOR APPROVAL		M.A.J.P.	T.J.H.
REV	DATE	DESCRIPTION		AMD BY	APP BY

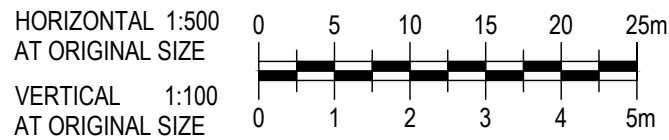



DRAWN: J.BADI	DESIGNED: M.PHILLIPS	559 ANAMBAH ROAD GOSFORTH CONCEPT & STAGE 1 DEVELOPMENT APPLICATION LONGITUDINAL SECTIONS ROAD 09			
DRAFT CHECK: M.PHILLIPS	DESIGN CHECK: S.WEATHERBY				
APPROVED:	T.HOWE				
FOR INFORMATION		DRAWING NUMBER	SHEET No.	ORIG. SIZE	REVISION
		MKR00884-10-C0514	1 OF 1	A1	2

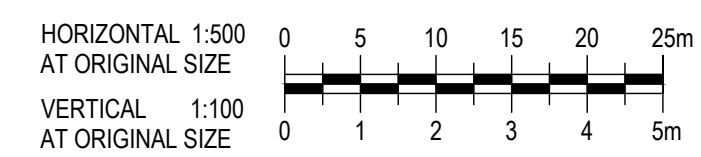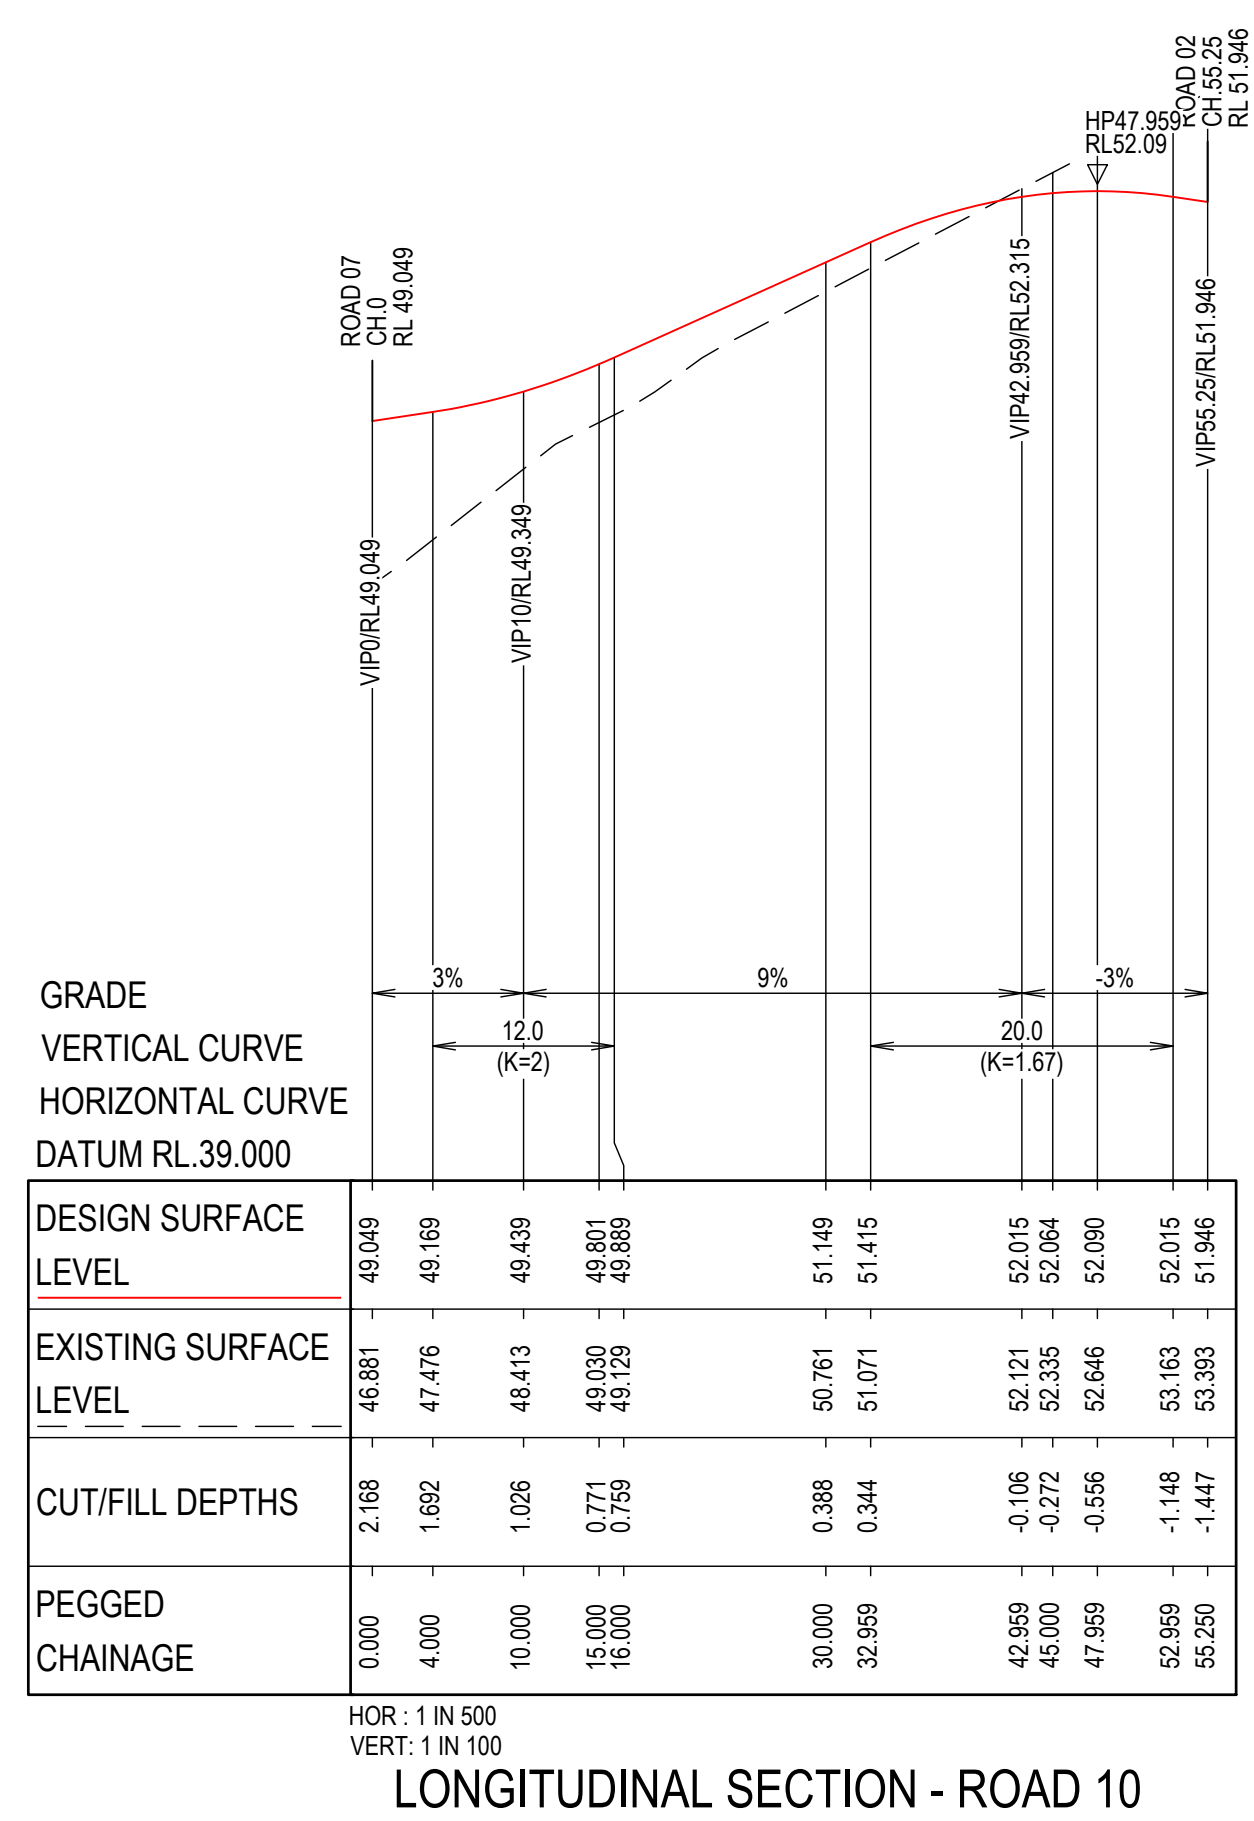



DRAWN: J.BADI		DESIGNED: M.PHILLIPS		559 ANAMBAH ROAD GOSFORTH CONCEPT & STAGE 1 DEVELOPMENT APPLICATION LONGITUDINAL SECTIONS ROAD 11	
DRAFT CHECK: M.PHILLIPS		DESIGN CHECK: S.WEATHERBY			
APPROVED: T.HOWE					
FOR INFORMATION		DRAWING NUMBER MKR00884-10-C0516	SHEET No. 1 OF 1	ORIG. SIZE A1	REVISION 2

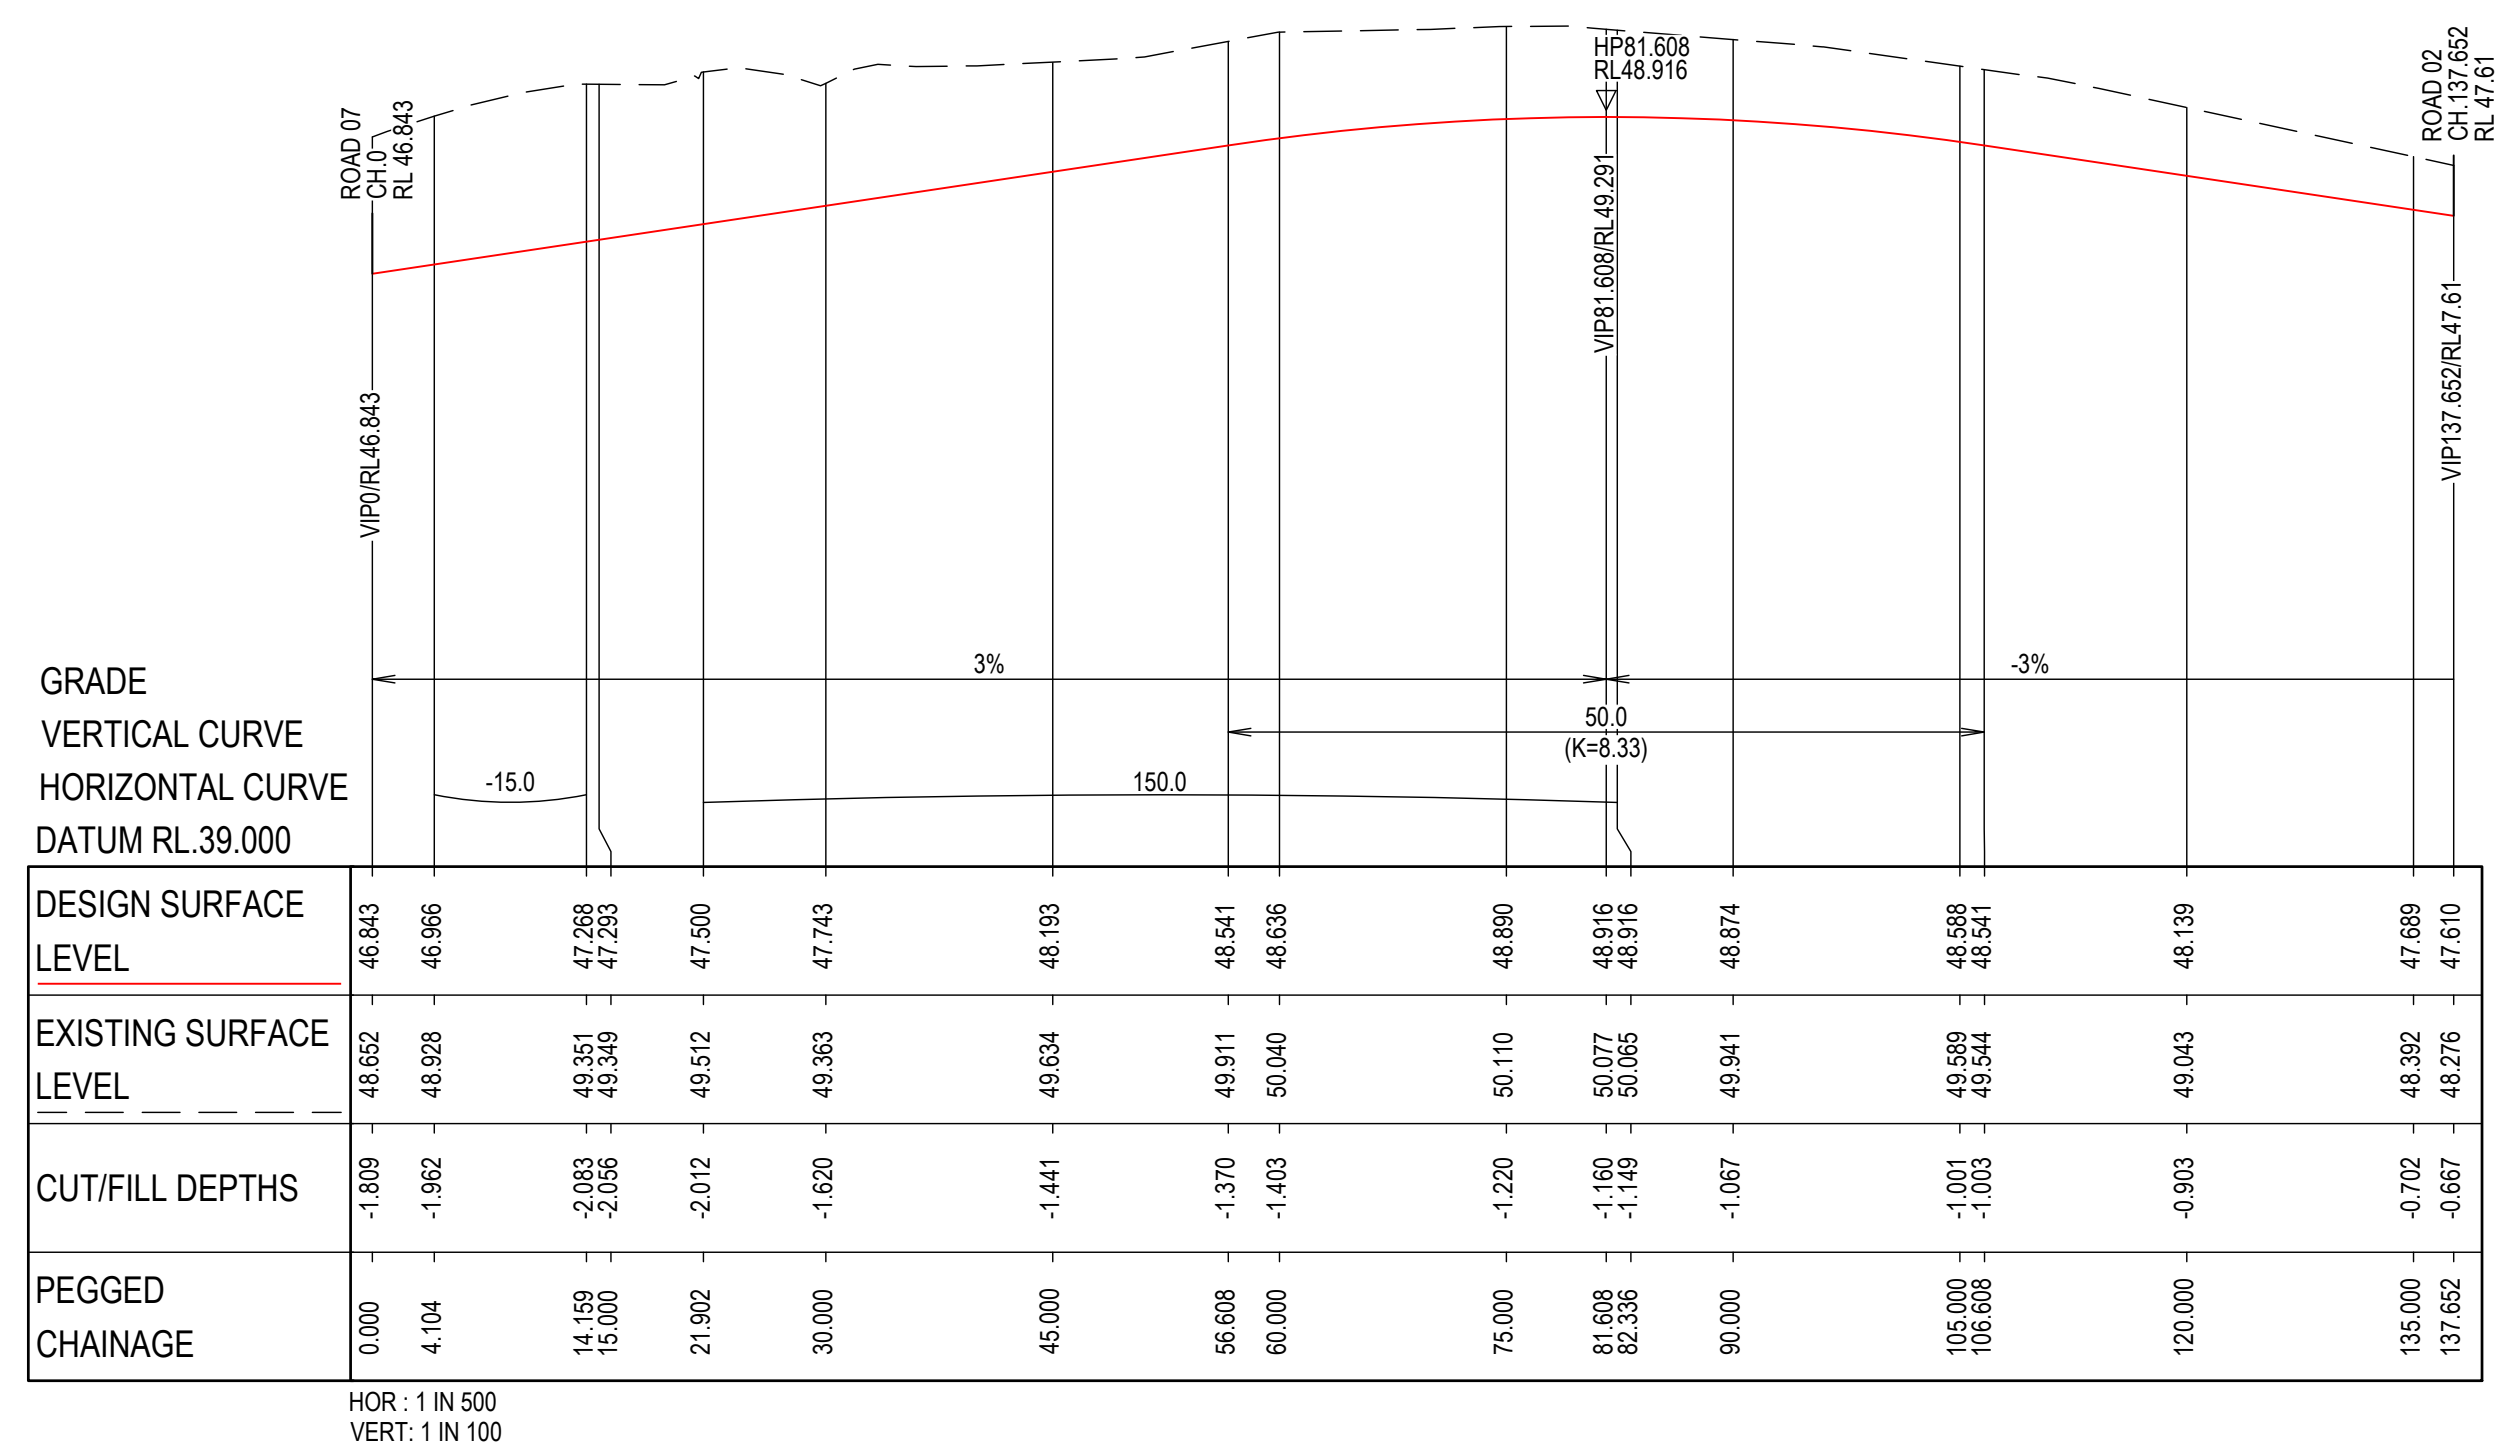
[illegible]

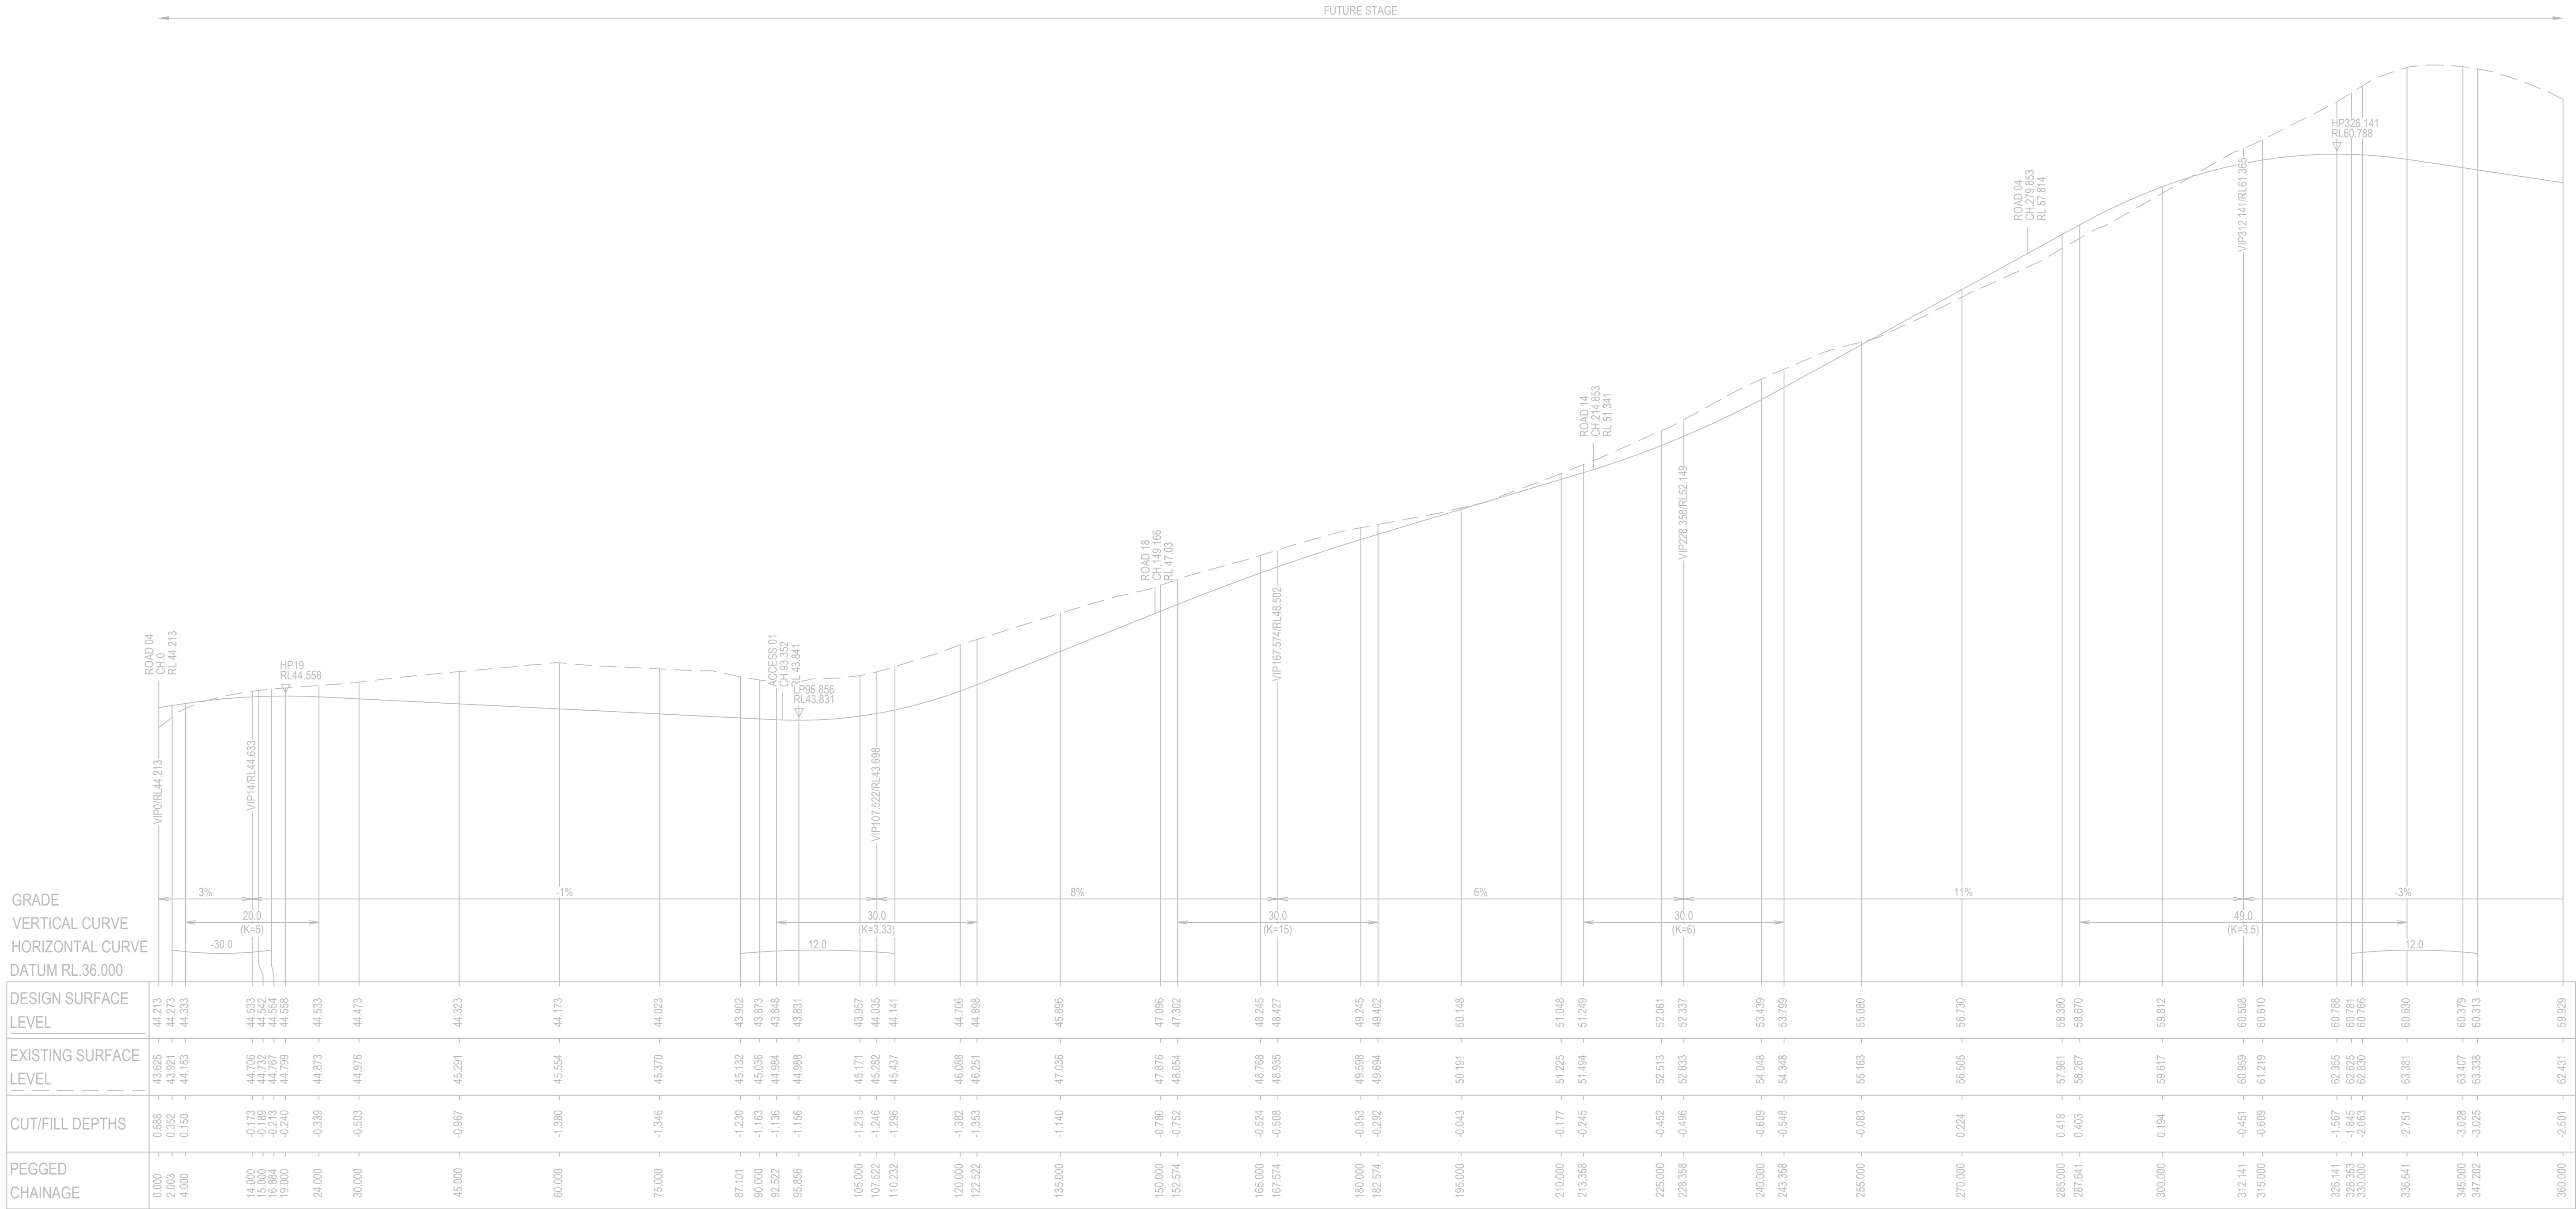

LONGITUDINAL SECTION - ROAD 13


Matthew Phillips, 31/10/2025 10:10 AM

2	31.10.25	ISSUED FOR APPROVAL	M.A.J.P.	T.J.H.
1	06.12.24	ISSUED FOR APPROVAL	M.A.J.P.	T.J.H.
REV	DATE	DESCRIPTION	AMD BY	APP BY

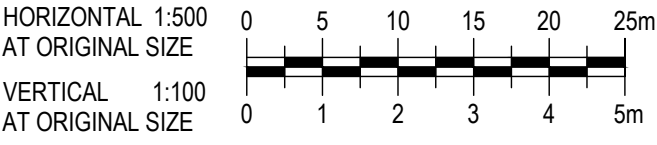

DRAWN: J.BADI	DESIGNED: M.PHILLIPS
DRAFT CHECK: M.PHILLIPS	DESIGN CHECK: S.WEATHERBY
APPROVED:	T.HOWE
FOR INFORMATION	


559 ANAMBAH ROAD GOSFORTH CONCEPT & STAGE 1 DEVELOPMENT APPLICATION LONGITUDINAL SECTIONS ROAD 13			
DRAWING NUMBER MKR00884-10-C0518	SHEET No. 1 OF 2	ORIG. SIZE A1	REVISION 2

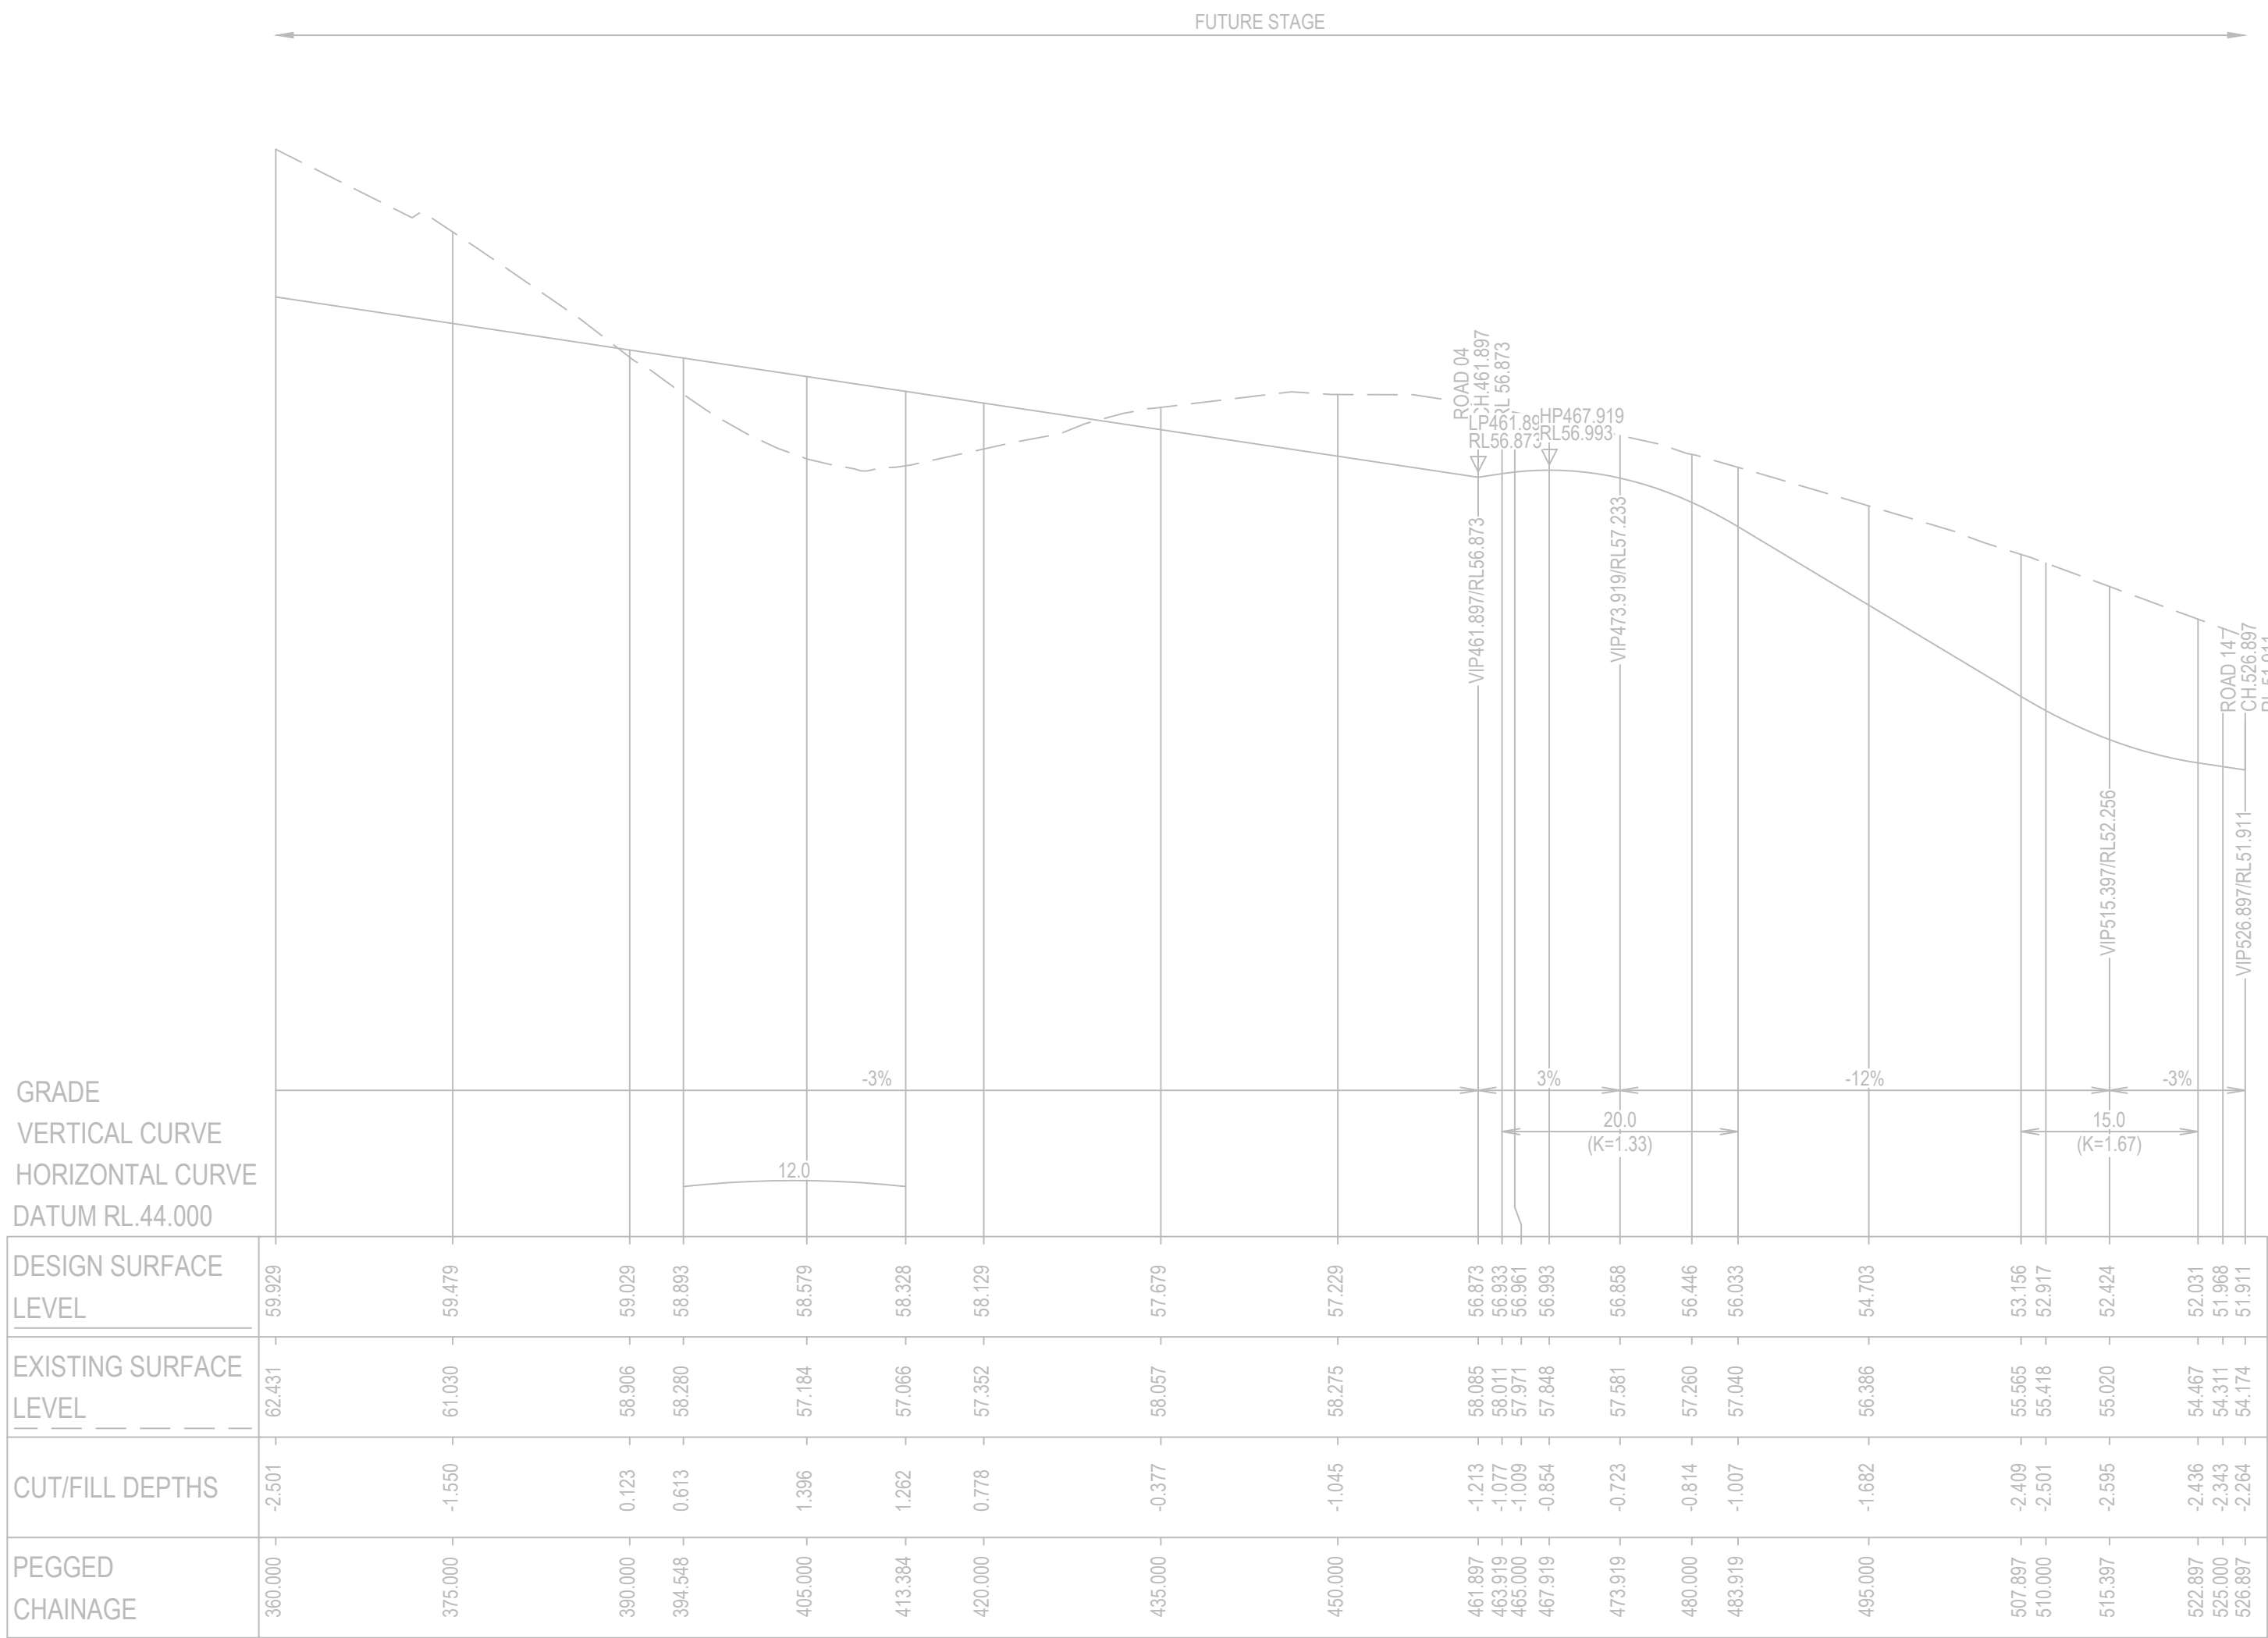

LONGITUDINAL SECTION - ROAD 13

Matthew Phillips, 31/10/2025 10:10 AM

2	31.10.25	ISSUED FOR APPROVAL	M.A.J.P.	T.J.H.	
1	06.12.24	ISSUED FOR APPROVAL	M.A.J.P.	T.J.H.	
REV	DATE	DESCRIPTION	AMD BY	APP BY	

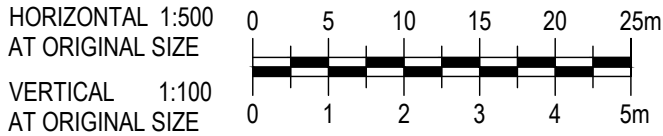

DRAWN: J.BADI	DESIGNED: M.PHILLIPS
DRAFT CHECK: M.PHILLIPS	DESIGN CHECK: S.WEATHERBY
APPROVED:	T.HOWE

FOR INFORMATION

559 ANAMBAH ROAD GOSFORTH CONCEPT & STAGE 1 DEVELOPMENT APPLICATION LONGITUDINAL SECTIONS ROAD 13			
DRAWING NUMBER	SHEET No.	ORIG. SIZE	REVISION
MKR00884-10-C0519	2 OF 2	A1	2



DESIGN SURFACE LEVEL	EXISTING SURFACE LEVEL	CUT/FILL DEPTHS	PEGGED CHAINAGE
	51.936	-1.218	0.000
	51.168	-1.931	15.000
	51.618	-2.294	30.000
	52.068	-2.238	45.000
	52.338	-2.037	53.991
	52.473	-1.895	60.000
	52.518	-1.822	65.991
	52.416	-1.615	75.000
	52.338	-1.570	77.991
	51.978	-1.437	90.000
	51.528	-0.814	105.000
	51.341	-0.273	111.226

HOR : 1 IN 500
VERT: 1 IN 100

2	31.10.25	ISSUED FOR APPROVAL				M.A.J.P.	T.J.H.
1	06.12.24	ISSUED FOR APPROVAL				M.A.J.P.	T.J.H.
REV	DATE	DESCRIPTION				AMD BY	APP BY

HORIZONTAL 1:500
AT ORIGINAL SIZE

VERTICAL 1:100
AT ORIGINAL SIZE


0 5 10 15 20 25m

0 1 2 3 4 5m



DRAWN: J.BADI	DESIGNED: M.PHILLIPS	559 ANAMBAH ROAD GOSFORTH CONCEPT & STAGE 1 DEVELOPMENT APPLICATION LONGITUDINAL SECTIONS ROAD 14			
DRAFT CHECK: M.PHILLIPS	DESIGN CHECK: S.WEATHERBY				
APPROVED: T.HOWE					
FOR INFORMATION		DRAWING NUMBER MKR00884-10-C0520	SHEET No. 1 OF 1	ORIG. SIZE A1	REVISION 2

GRADE
VERTICAL CURVE
HORIZONTAL CURVE
DATUM RL.36.000

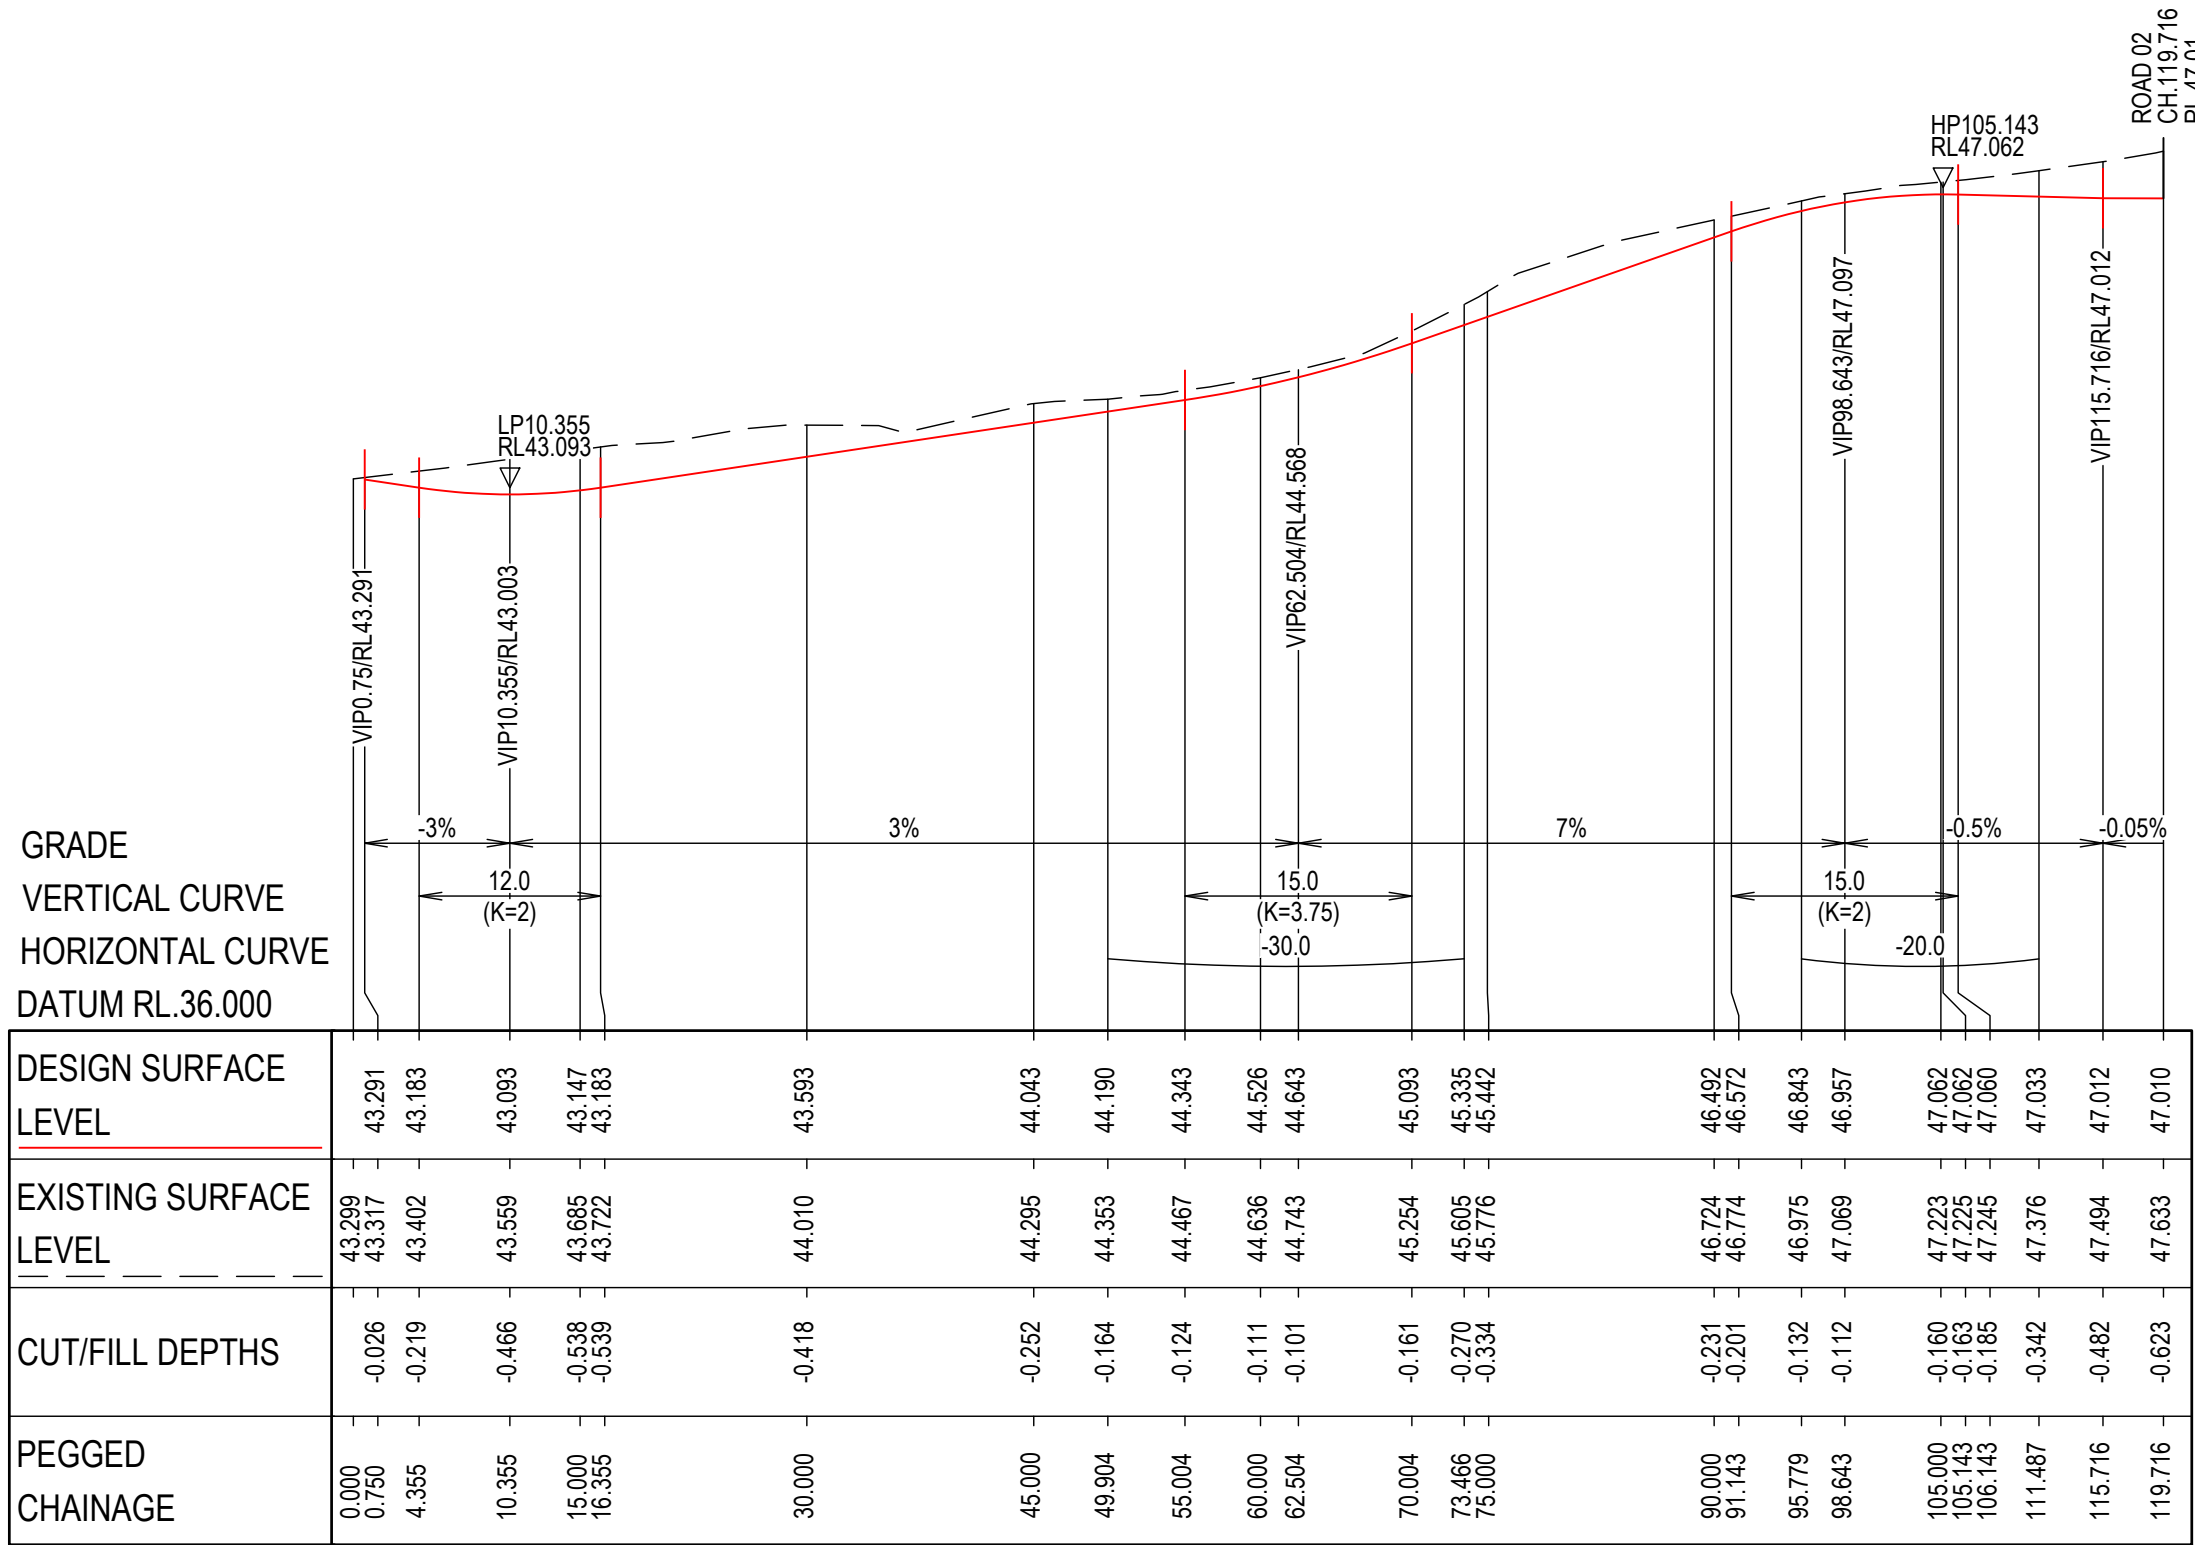


HOR : 1 IN 500
VERT: 1 IN 100


LONGITUDINAL SECTION - ROAD 15

Matthew Phillips, 31/10/2025 10:10 AM

REV	DATE	DESCRIPTION	AMD BY	APP BY
2	31.10.25	ISSUED FOR APPROVAL	M.A.J.P.	T.J.H.
1	06.12.24	ISSUED FOR APPROVAL	M.A.J.P.	T.J.H.

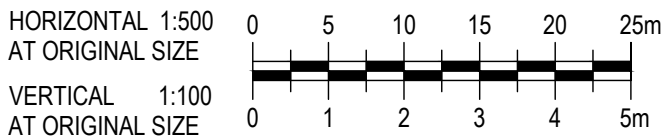

DRAWN: J.BADI	DESIGNED: M.PHILLIPS	559 ANAMBAH ROAD GOSFORTH CONCEPT & STAGE 1 DEVELOPMENT APPLICATION LONGITUDINAL SECTIONS ROAD 15			
DRAFT CHECK: M.PHILLIPS	DESIGN CHECK: S.WEATHERBY				
APPROVED:	T.HOWE				
FOR INFORMATION		DRAWING NUMBER MKR00884-10-C0521	SHEET No. 1 OF 1	ORIG. SIZE A1	REVISION 2

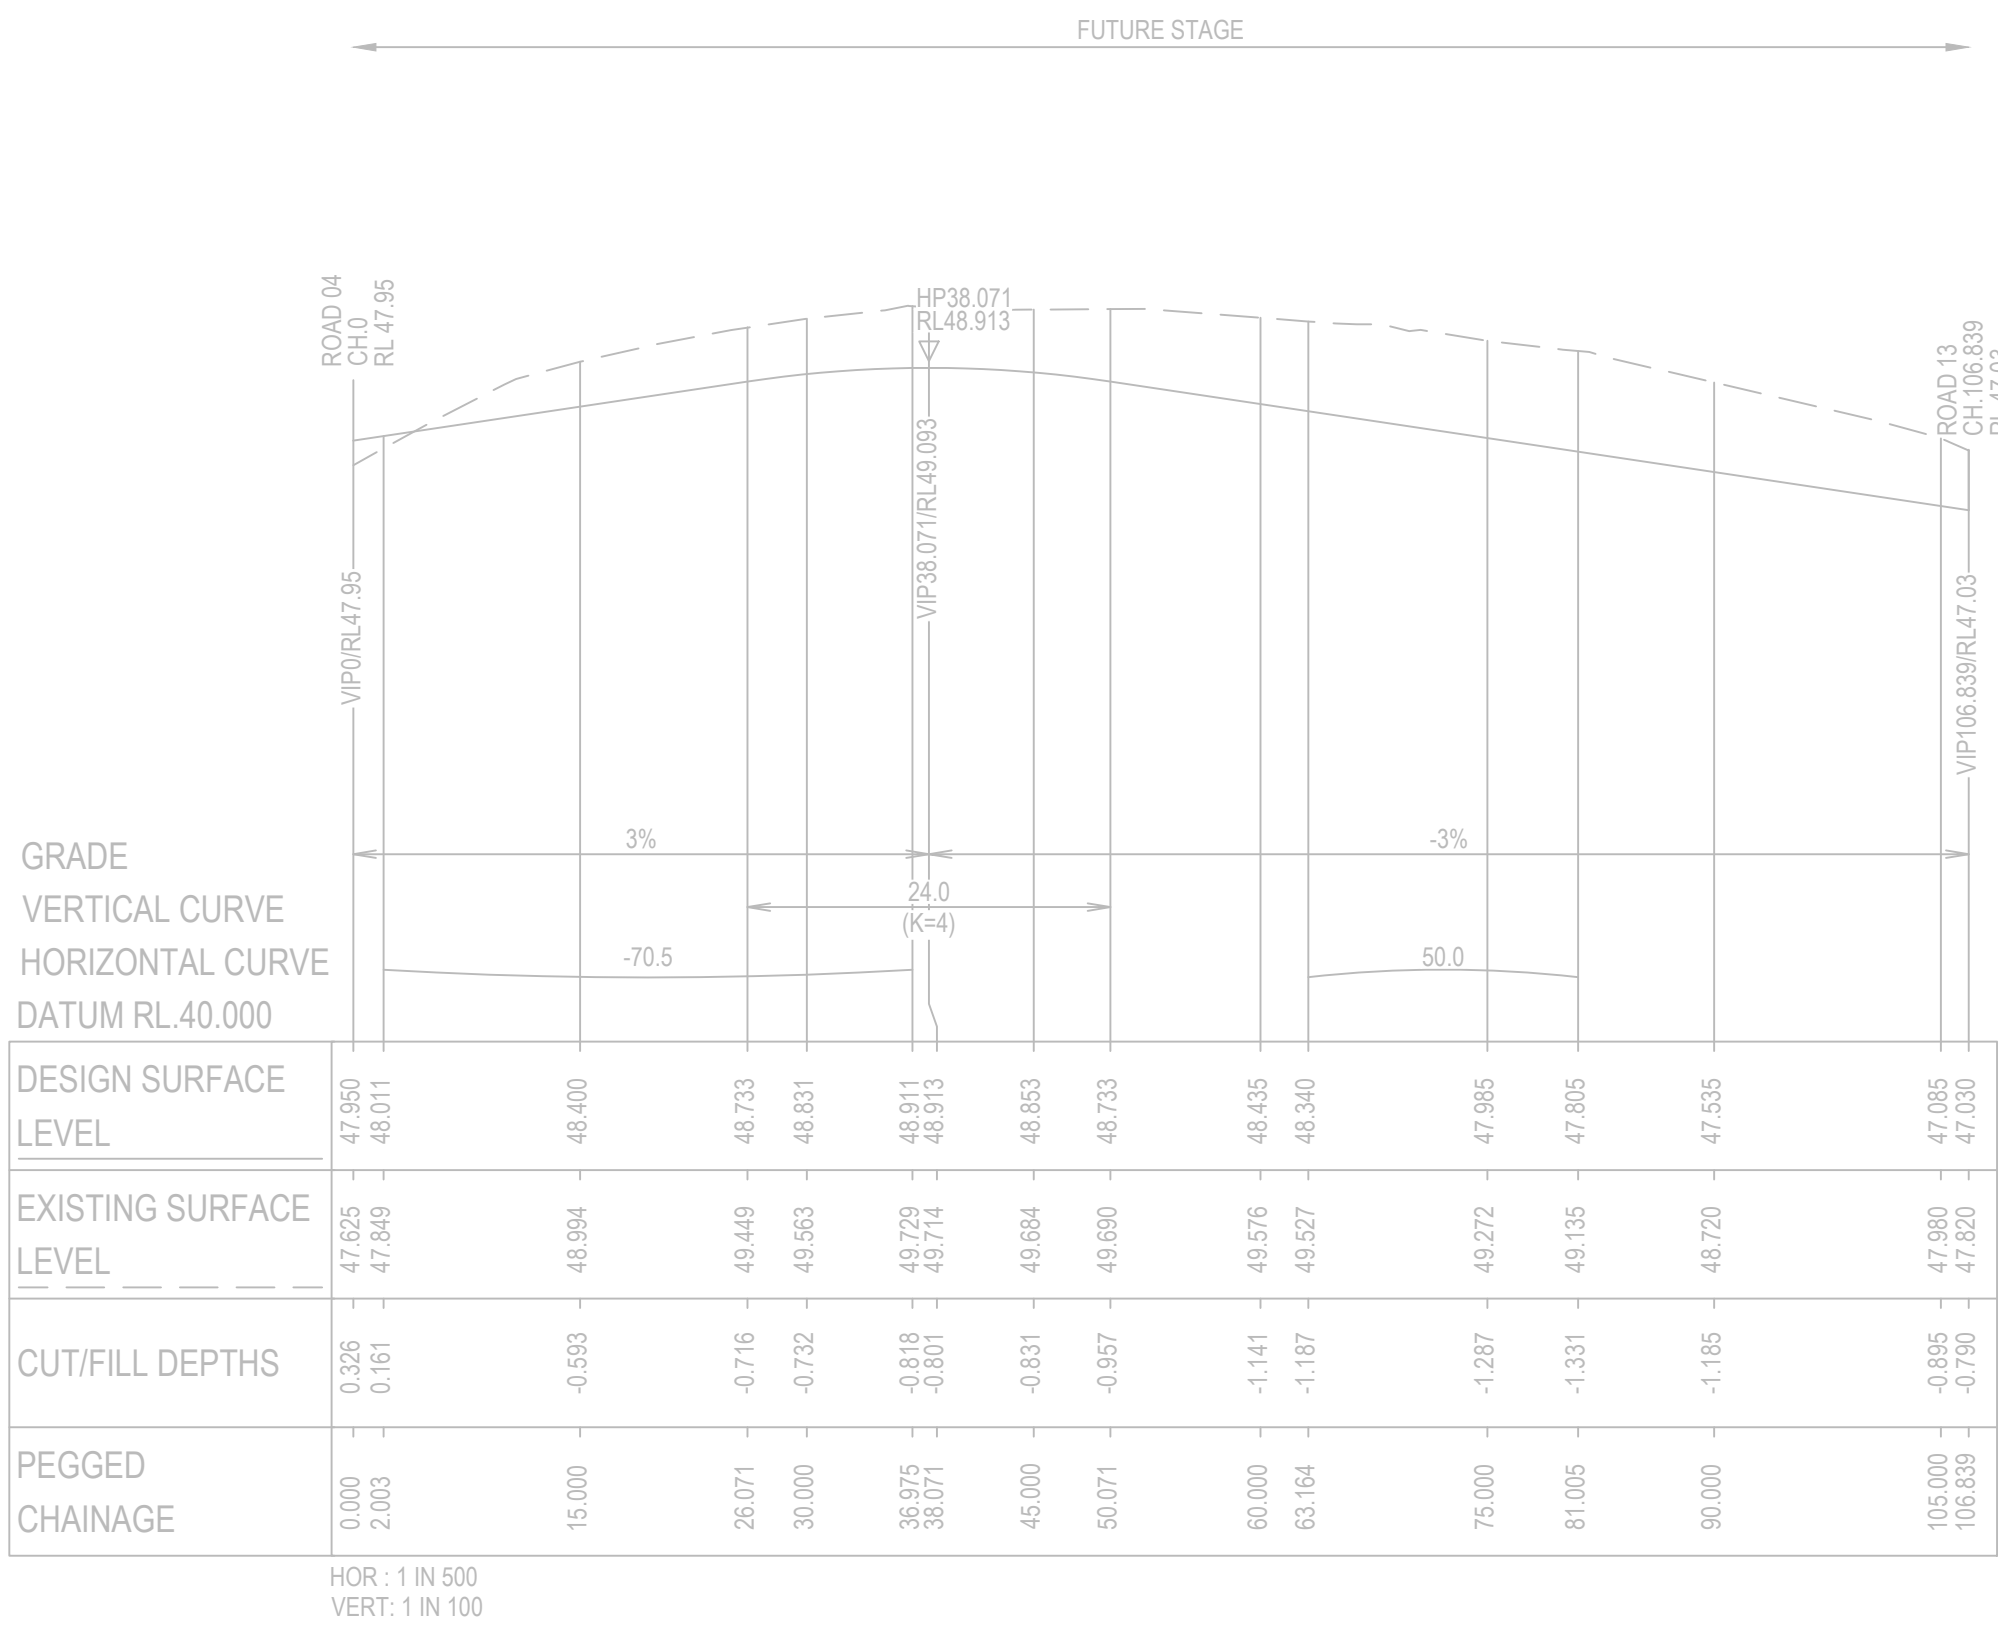


LONGITUDINAL SECTION - ROAD 18


Matthew Phillips, 31/10/2025 10:10 AM


2	31.10.25	ISSUED FOR APPROVAL		M.A.J.P.	T.J.H.
1	06.12.24	ISSUED FOR APPROVAL		M.A.J.P.	T.J.H.
REV	DATE	DESCRIPTION		AMD BY	APP BY

HORIZONTAL 1:500
AT ORIGINAL SIZE
VERTICAL 1:100
AT ORIGINAL SIZE

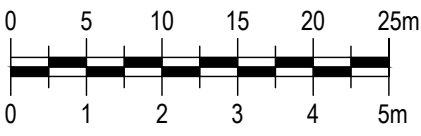

DRAWN: J.BADI	DESIGNED: M.PHILLIPS	559 ANAMBAH ROAD GOSFORTH CONCEPT & STAGE 1 DEVELOPMENT APPLICATION LONGITUDINAL SECTIONS ROAD 18			
DRAFT CHECK: M.PHILLIPS	DESIGN CHECK: S.WEATHERBY				
APPROVED:	T.HOWE				
FOR INFORMATION		DRAWING NUMBER MKR00884-10-C0522	SHEET No. 1 OF 1	ORIG. SIZE A1	REVISION 2

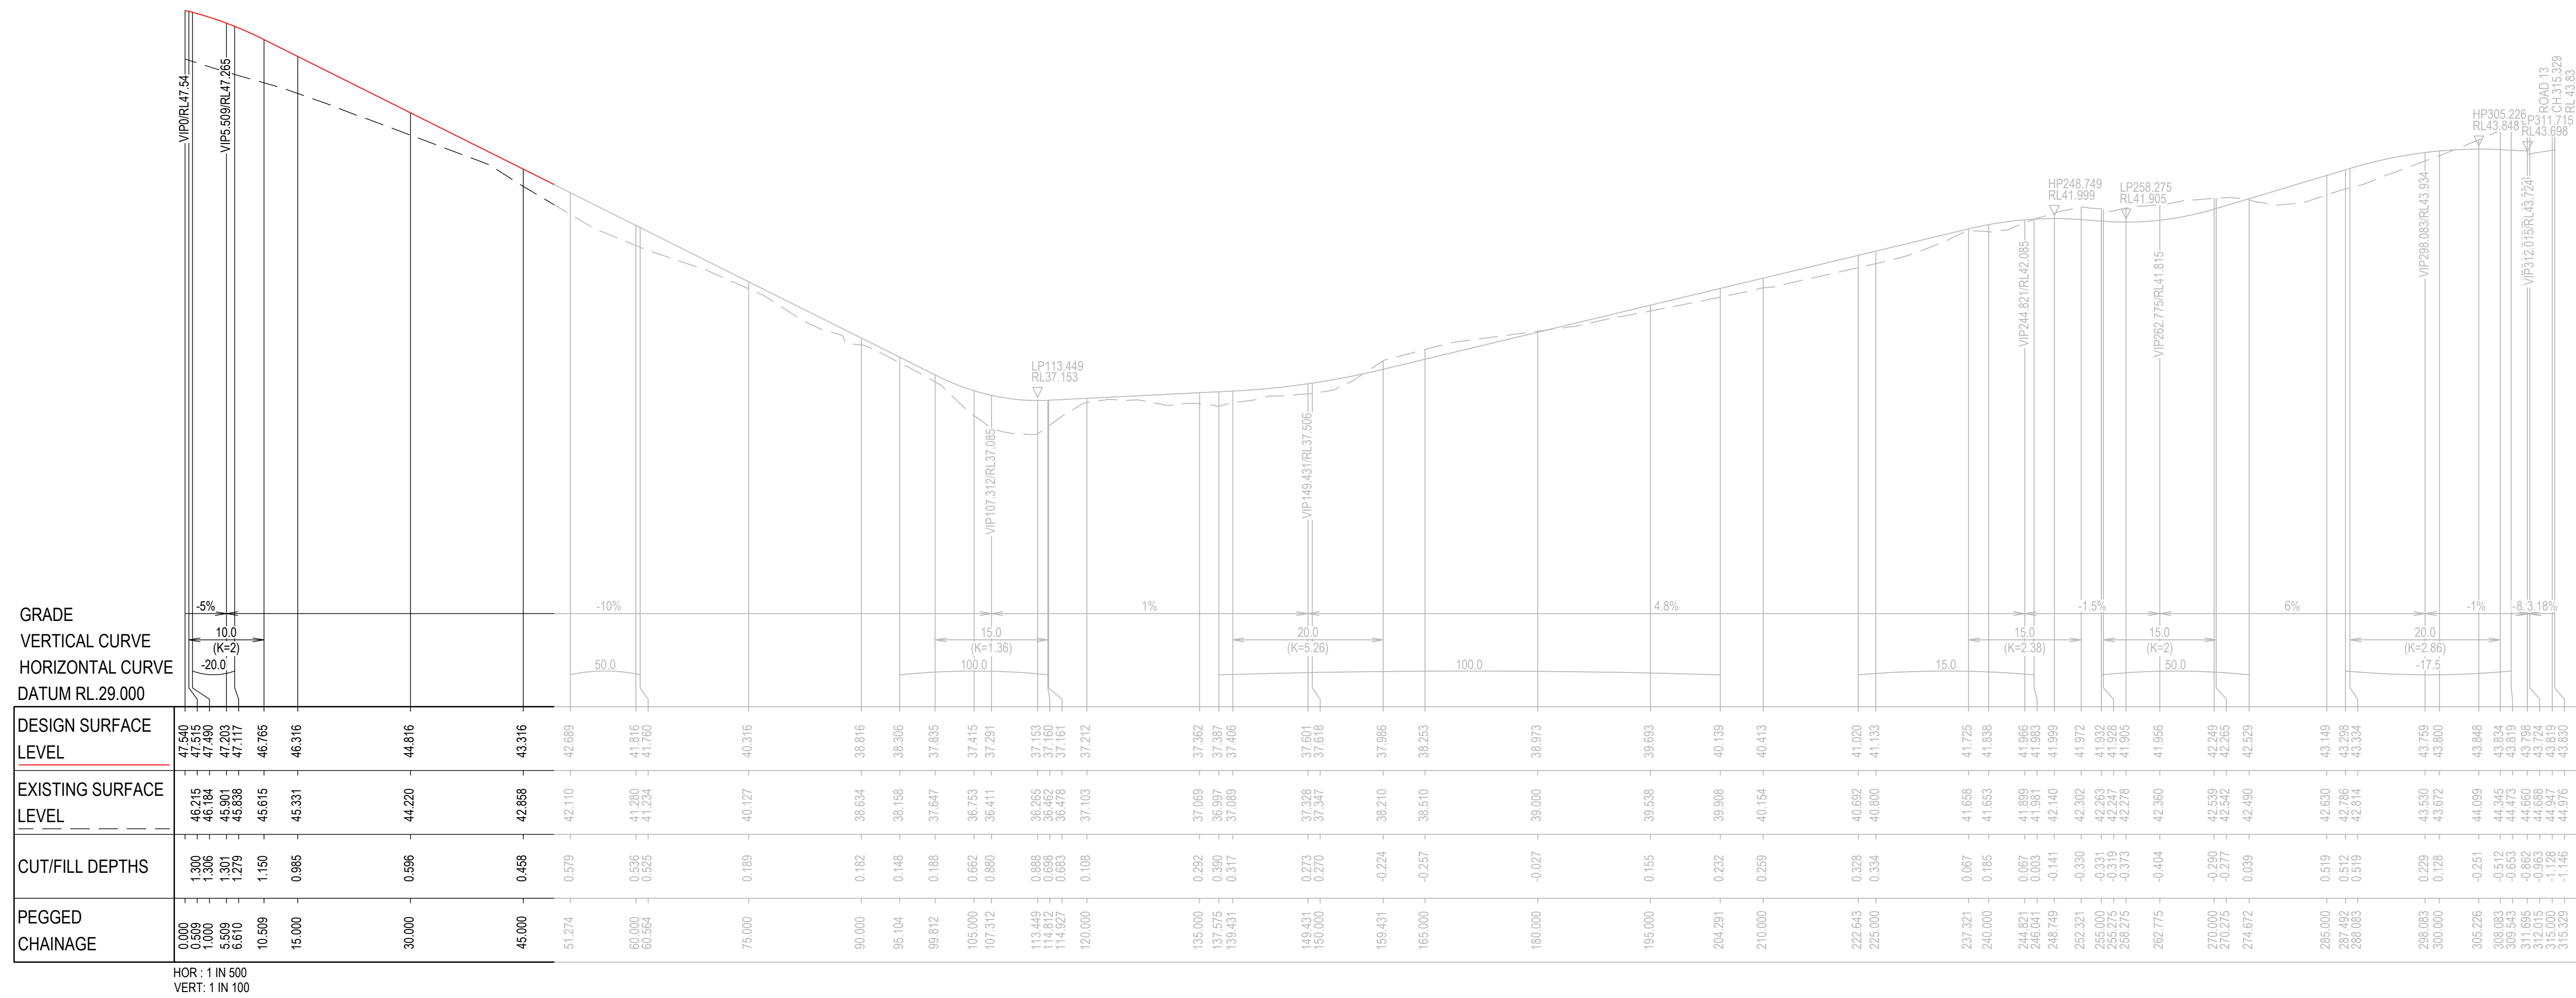

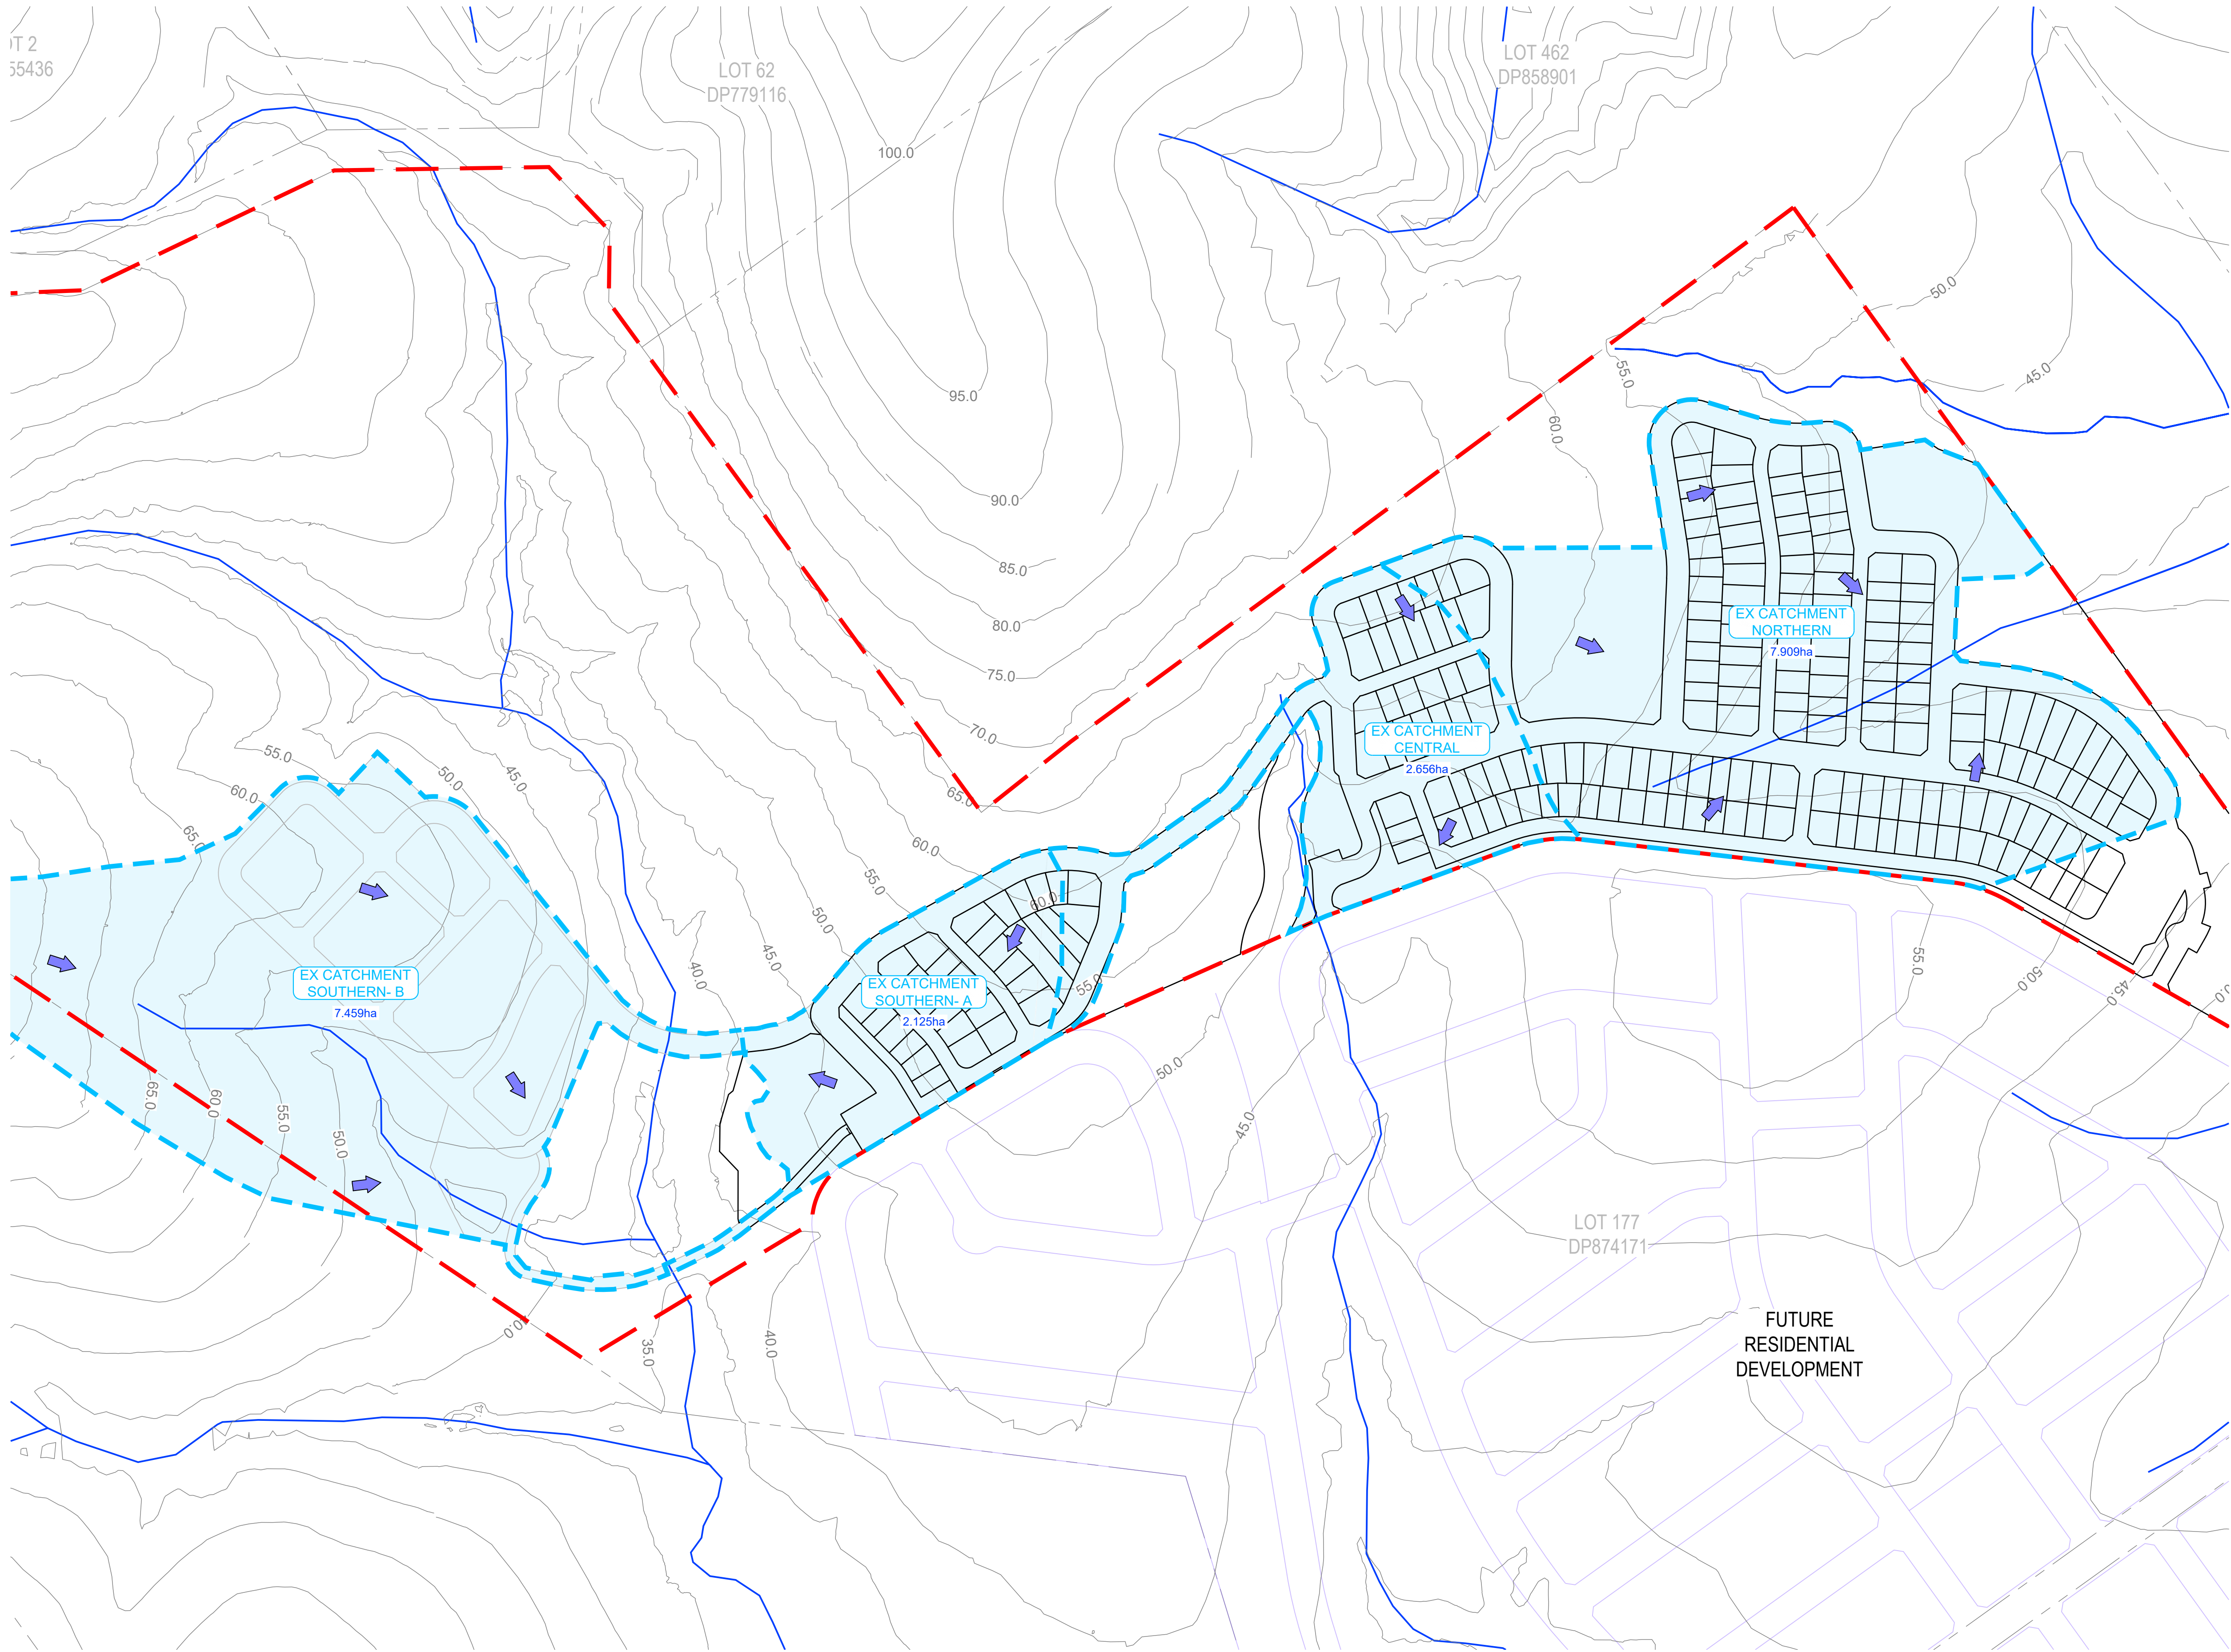

PROPOSED

—

EXISTING

FUTURE DEVELOPMENT

LEGEND

SITE BOUNDARY

LOT BOUNDARY

CATCHMENT

CATCHMENT FLOW DIRECTION


LOT BOUNDARY

CONTOURS (5.0m)

WATER COURSE

LOT BOUNDARY

2	31.10.25	ISSUED FOR APPROVAL	M.A.J.P. T.J.H.
1	06.12.24	ISSUED FOR APPROVAL	M.A.J.P. T.J.H.
REV	DATE	DESCRIPTION	AMD BY APP BY

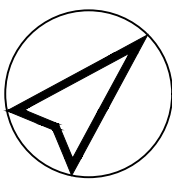


Third.i
COMMUNITIES



DRAWN: J.BADI	DESIGNED: M.PHILLIPS
DRAFT CHECK: M.PHILLIPS	DESIGN CHECK: S.WEATHERBY
APPROVED:	T.HOWE
FOR INFORMATION	

559 ANAMBAH ROAD GOSFORTH
CONCEPT & STAGE 1 DEVELOPMENT APPLICATION
STORMWATER CATCHMENT PLAN
EXISTING SCENARIO

DRAWING NUMBER MKR00884-10-C0900	SHEET No.	ORIG. SIZE A1	REVISION 2
-------------------------------------	-----------	------------------	---------------

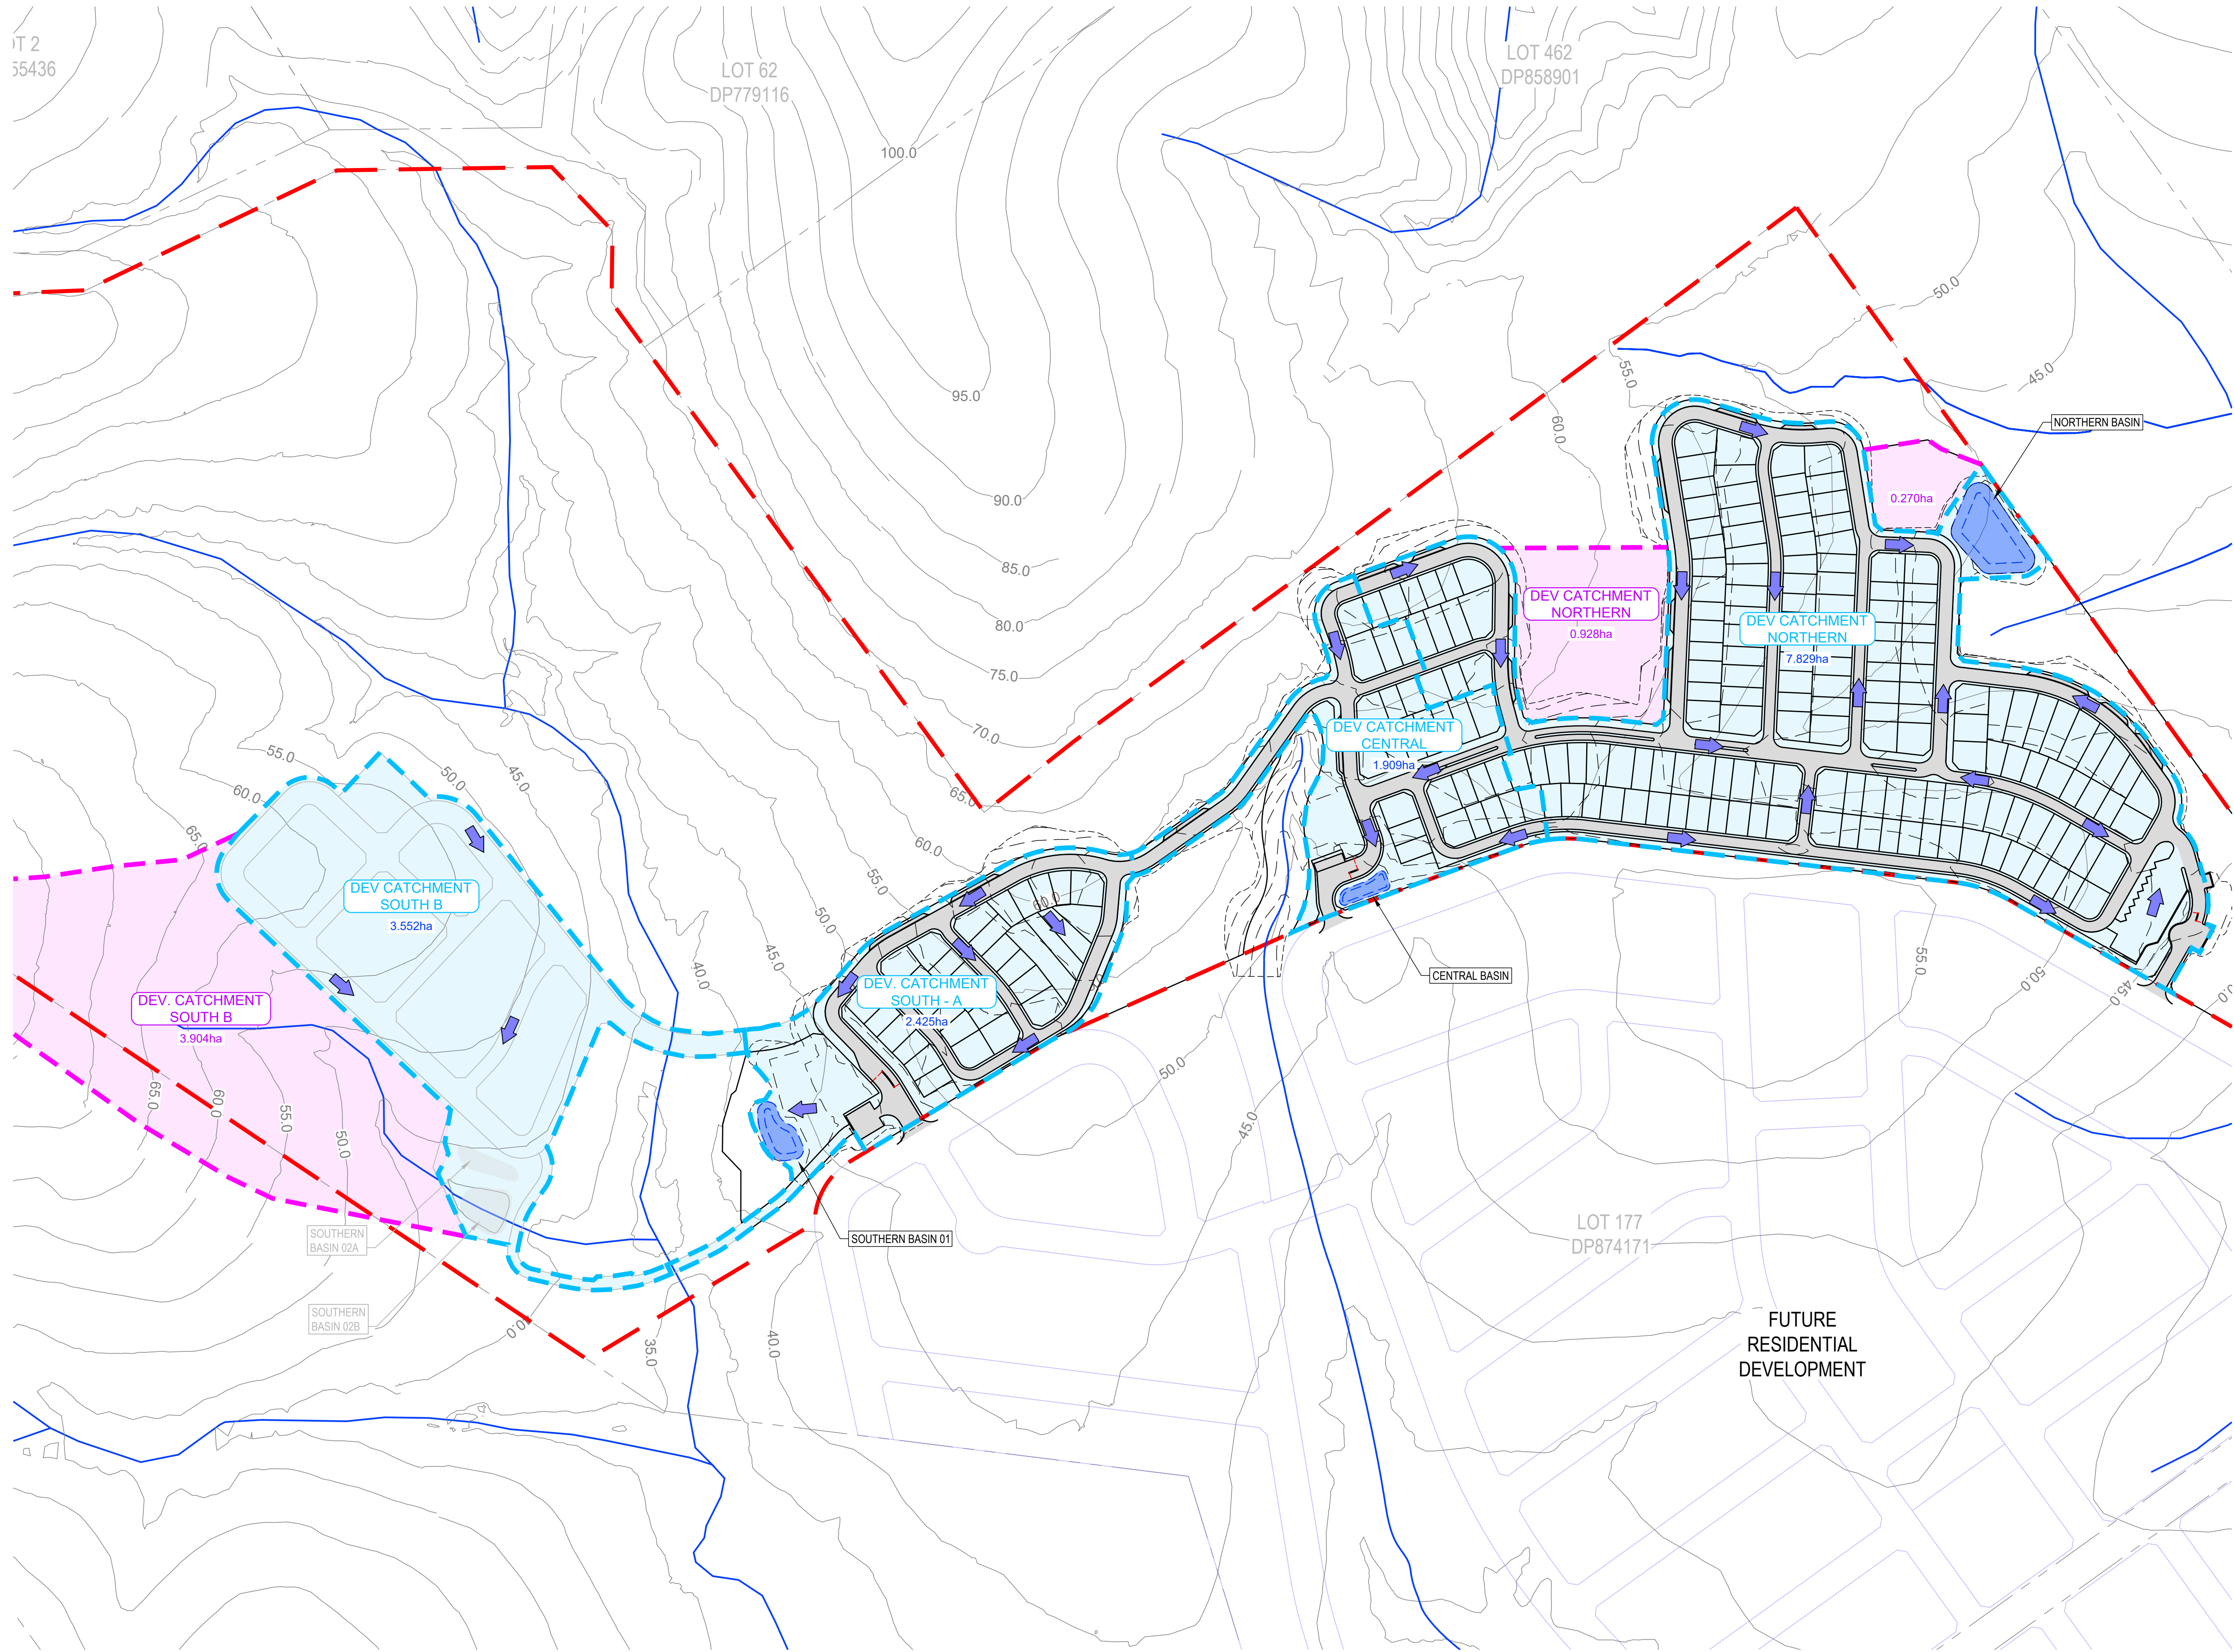

PROPOSED

— SITE BOUNDARY

— LOT BOUNDARY

--- 7.0 --- CONTOURS (2.0m)

--- CATCHMENT

--- EXTERNAL CATCHMENT

--- BASIN EXTENTS

➡ CATCHMENT FLOW DIRECTION

EXISTING

--- LOT BOUNDARY



--- 7.0 --- CONTOURS (5.0m)

— WATER COURSE

FUTURE DEVELOPMENT

--- LOT BOUNDARY

2	31.10.25	ISSUED FOR APPROVAL	M.A.J.P. T.J.H.
1	06.12.24	ISSUED FOR APPROVAL	M.A.J.P. T.J.H.
REV	DATE	DESCRIPTION	AMD BY APP BY

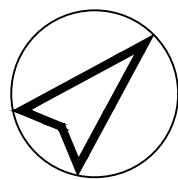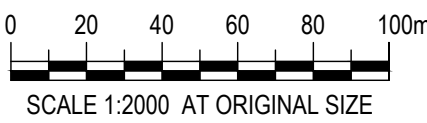


Third.i
COMMUNITIES



DRAWN: J.BADI	DESIGNED: M.PHILLIPS
DRAFT CHECK: M.PHILLIPS	DESIGN CHECK: S.WEATHERBY
APPROVED:	T.HOWE
FOR INFORMATION	

559 ANAMBAH ROAD GOSFORTH
CONCEPT & STAGE 1 DEVELOPMENT APPLICATION
STORMWATER CATCHMENT PLAN
DEVELOPED SCENARIO

DRAWING NUMBER MKR00884-10-C0901	SHEET No.	ORIG. SIZE A1	REVISION 2
-------------------------------------	-----------	------------------	---------------

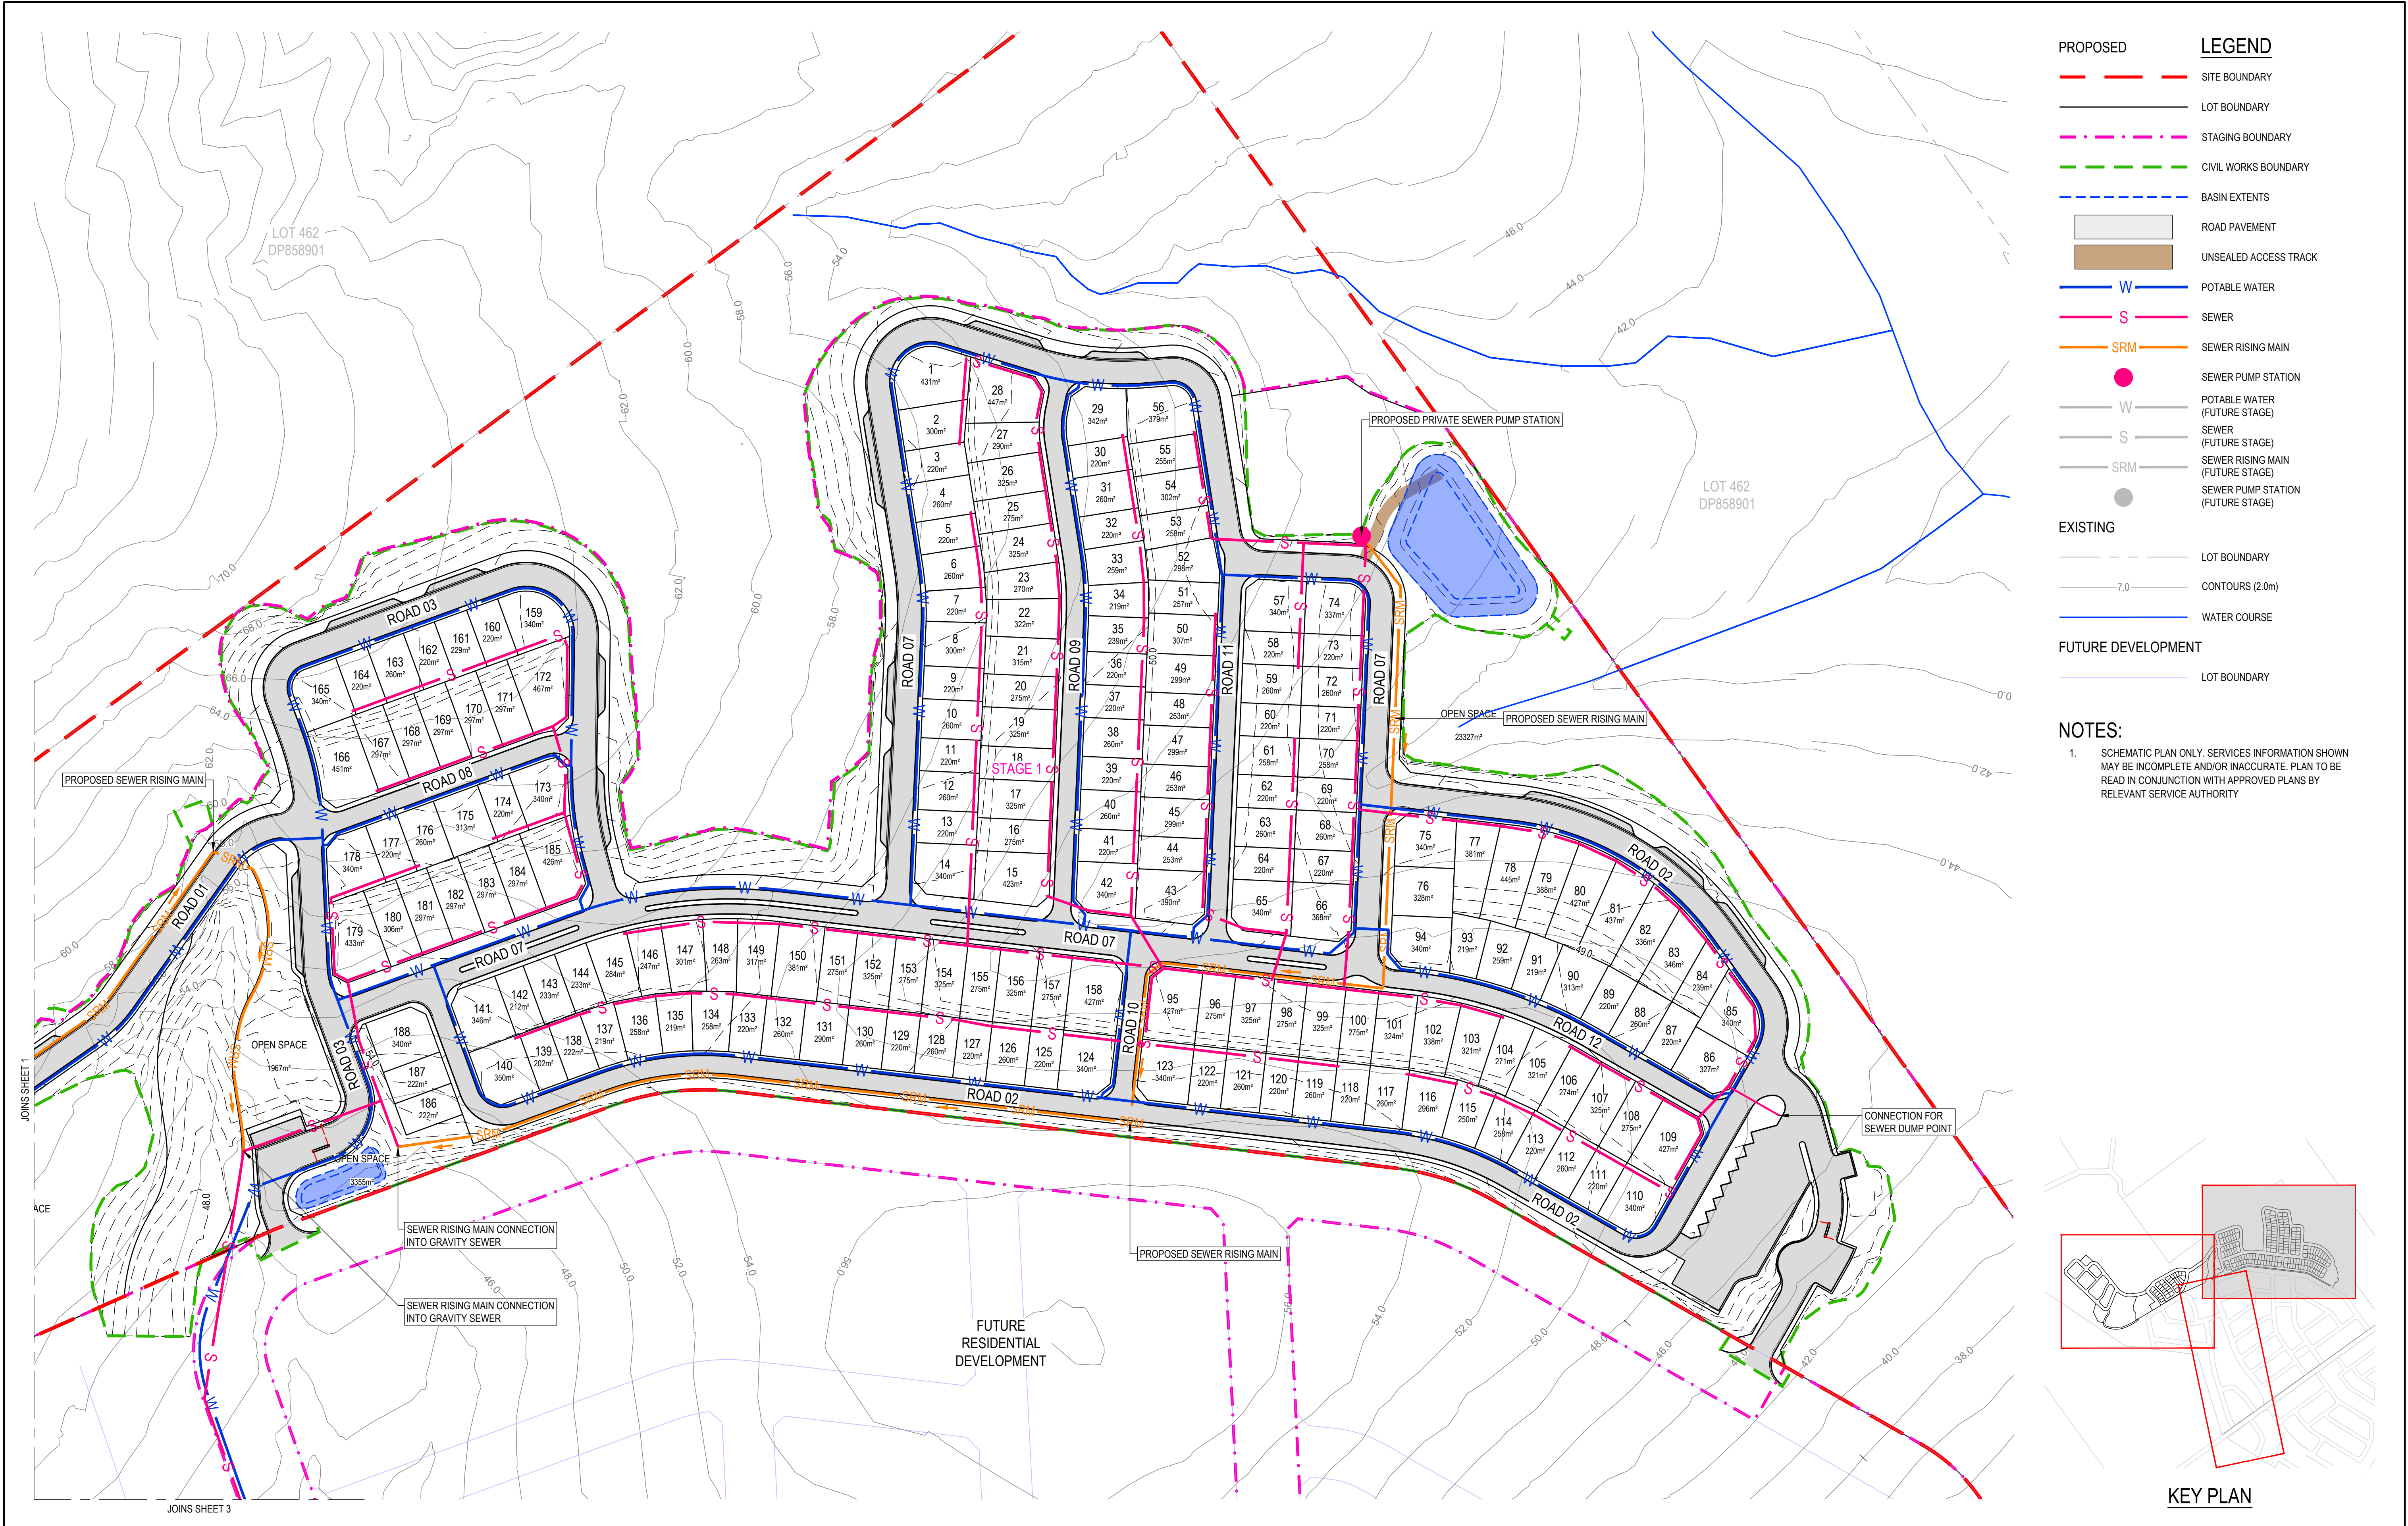

PROPOSED

LEGEND

SITE BOUNDARY

LOT BOUNDARY

STAGING BOUNDARY

CIVIL WORKS BOUNDARY

BASIN EXTENTS

ROAD PAVEMENT

UNSEALED ACCESS TRACK

POTABLE WATER

SEWER

SEWER RISING MAIN

SEWER PUMP STATION

POTABLE WATER (FUTURE STAGE)

SEWER (FUTURE STAGE)

SEWER RISING MAIN (FUTURE STAGE)

SEWER PUMP STATION (FUTURE STAGE)

EXISTING

LOT BOUNDARY

CONTOURS (2.0m)


WATER COURSE

FUTURE DEVELOPMENT

LOT BOUNDARY

NOTES:

1. SCHEMATIC PLAN ONLY. SERVICES INFORMATION SHOWN MAY BE INCOMPLETE AND/OR INACCURATE. PLAN TO BE READ IN CONJUNCTION WITH APPROVED PLANS BY RELEVANT SERVICE AUTHORITY

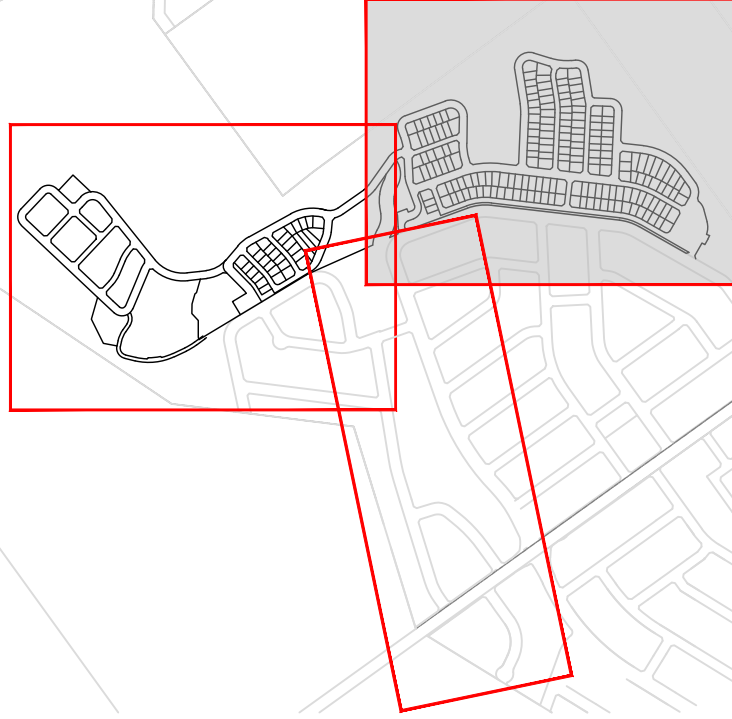

KEY PLAN

2

31.10.25

ISSUED FOR APPROVAL

M.A.J.P. T.J.H.

1

06.12.24

ISSUED FOR APPROVAL

M.A.J.P. T.J.H.

REV

DATE

DESCRIPTION

AMD BY APP BY

0 10 20 30 40 50m

SCALE 1:1000 AT ORIGINAL SIZE

Third.i

COMMUNITIES

MAKER

CONSULTING SERVICES

DRAWN:
J.BADI

DESIGNED:
M.PHILLIPS

DRAFT CHECK:
M.PHILLIPS

DESIGN CHECK:
S.WEATHERBY

APPROVED:

T.HOWE

FOR INFORMATION


559 ANAMBAH ROAD GOSFORTH
CONCEPT & STAGE 1 DEVELOPMENT APPLICATION
CONCEPTUAL SERVICING
LAYOUT PLAN

DRAWING NUMBER
MKR00884-10-C1301

SHEET No.
2 OF 3

ORIG. SIZE
A1

REVISION
2

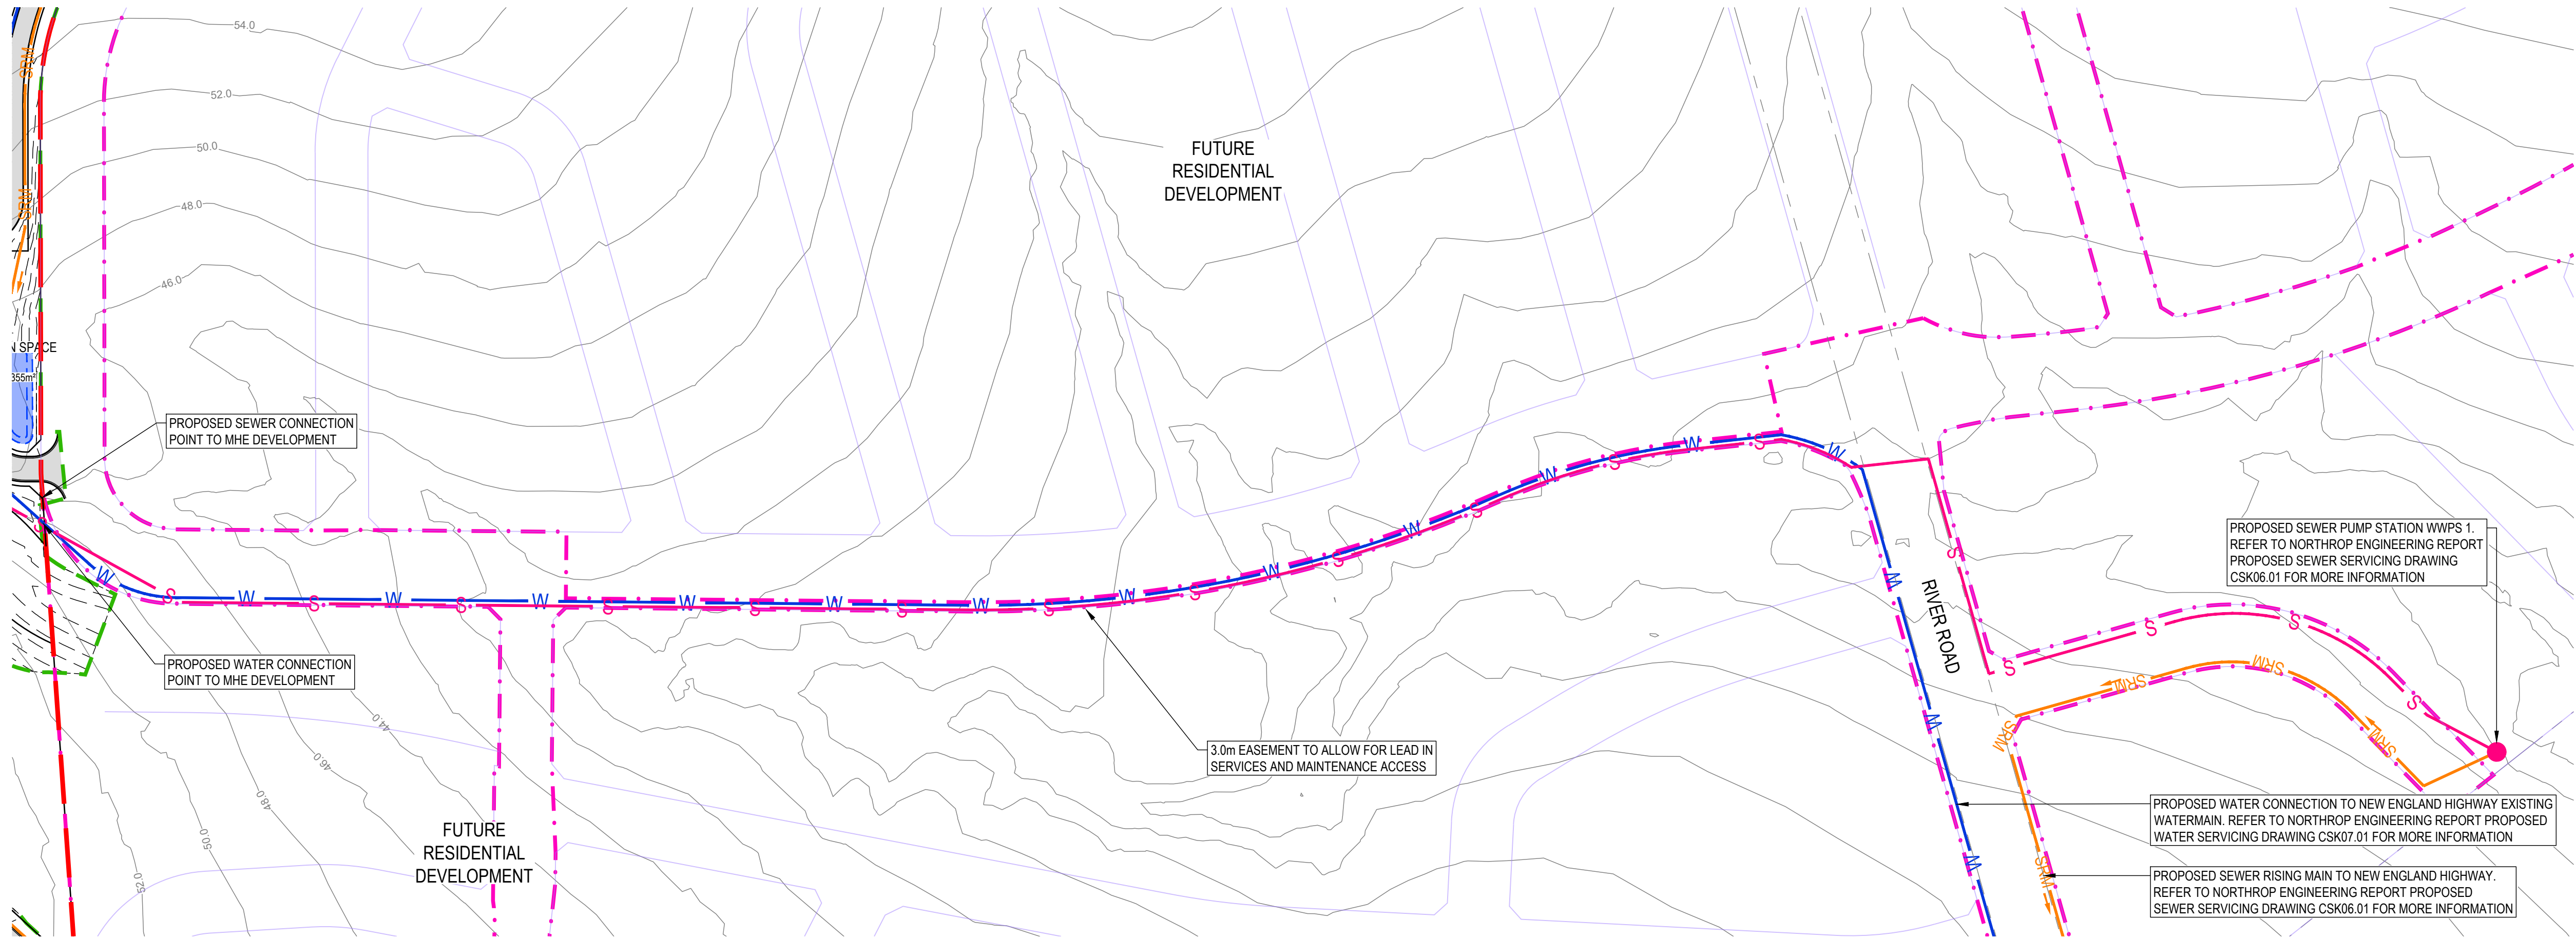

PROPOSED

— SITE BOUNDARY

— LOT BOUNDARY

- · - · - STAGING BOUNDARY

- - - CIVIL WORKS BOUNDARY

- - - BASIN EXTENTS

ROAD PAVEMENT

UNSEALED ACCESS TRACK

W POTABLE WATER

S SEWER

SRM SEWER RISING MAIN

SEWER PUMP STATION

W POTABLE WATER (FUTURE STAGE)

S SEWER (FUTURE STAGE)

SRM SEWER RISING MAIN (FUTURE STAGE)

SEWER PUMP STATION (FUTURE STAGE)

EXISTING

- - - LOT BOUNDARY

- 7.0 - CONTOURS (2.0m)

— WATER COURSE


FUTURE DEVELOPMENT

- - - LOT BOUNDARY

LEGEND


NOTES:

1. SCHEMATIC PLAN ONLY. SERVICES INFORMATION SHOWN MAY BE INCOMPLETE AND/OR INACCURATE. PLAN TO BE READ IN CONJUNCTION WITH APPROVED PLANS BY RELEVANT SERVICE AUTHORITY

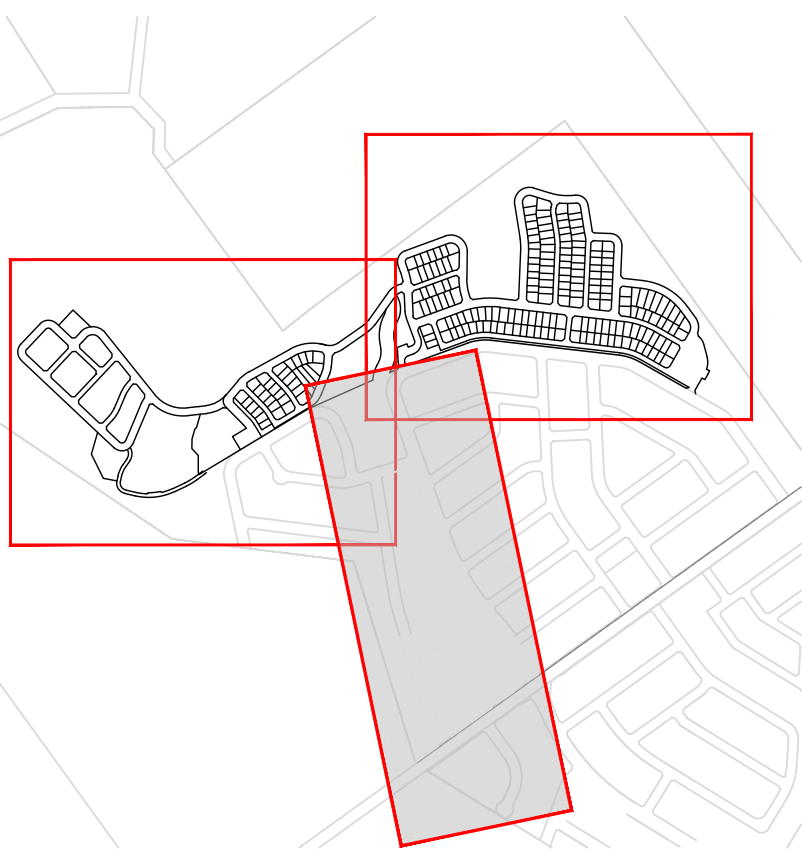

KEY PLAN

REV	DATE	DESCRIPTION	AMD BY	APP BY
2	31.10.25	ISSUED FOR APPROVAL	M.A.J.P.	T.J.H.
1	06.12.24	ISSUED FOR APPROVAL	M.A.J.P.	T.J.H.

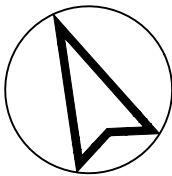

Third.i
COMMUNITIES



DRAWN: J.BADI	DESIGNED: M.PHILLIPS
DRAFT CHECK: M.PHILLIPS	DESIGN CHECK: S.WEATHERBY
APPROVED:	T.HOWE
FOR INFORMATION	

559 ANAMBAH ROAD GOSFORTH
CONCEPT & STAGE 1 DEVELOPMENT APPLICATION
CONCEPTUAL SERVICING
LAYOUT PLAN

DRAWING NUMBER	SHEET No.	ORIG. SIZE	REVISION
MKR00884-10-C1302	3 OF 3	A1	2



- PROPOSED

SITE BOUNDARY

CIVIL WORKS BOUNDARY

LOT BOUNDARY

ROAD PAVEMENT

UNSEALED ACCESS TRACK
- EXISTING

LOT BOUNDARY

7.0

CONTOURS (1.0m)

WATER COURSE

RIPARIAN ZONE INNER BOUNDARY

RIPARIAN ZONE OUTER BOUNDARY

FARM DAM TO BE REMOVED

VEGETATION (TO BE RETAINED)


VEGETATION (TO BE REMOVED)

TREE (TO BE RETAINED)

TREE (TO BE REMOVED)

HOLLOW BEARING TREES
- FUTURE DEVELOPMENT



LOT BOUNDARY

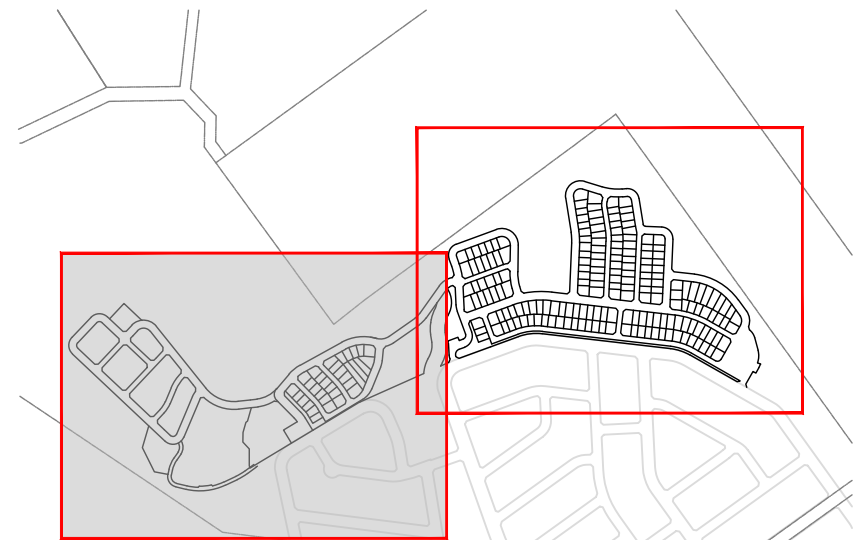

KEY PLAN

Matthew Phillips, 31/10/2025 10:11 AM

REV	DATE	DESCRIPTION	AMD BY	APP BY
2	31.10.25	ISSUED FOR APPROVAL	M.A.J.P.	T.J.H.
1	06.12.24	ISSUED FOR APPROVAL	M.A.J.P.	T.J.H.

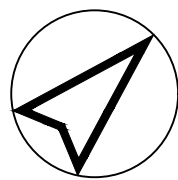 

Third.i
COMMUNITIES



DRAWN: J.BADI	DESIGNED: M.PHILLIPS
DRAFT CHECK: M.PHILLIPS	DESIGN CHECK: S.WEATHERBY
APPROVED:	T.HOWE

FOR INFORMATION

559 ANAMBAH ROAD GOSFORTH
CONCEPT & STAGE 1 DEVELOPMENT APPLICATION
VEGETATION REMOVAL PLAN

DRAWING NUMBER	SHEET No.	ORIG. SIZE	REVISION
MKR00884-10-C1400	1 OF 2	A1	2



PROPOSED

SITE BOUNDARY

CIVIL WORKS BOUNDARY

LOT BOUNDARY

ROAD PAVEMENT

UNSEALED ACCESS TRACK

EXISTING

LOT BOUNDARY

7.0

CONTOURS (1.0m)

WATER COURSE

RIPARIAN ZONE INNER BOUNDARY

RIPARIAN ZONE OUTER BOUNDARY

FARM DAM TO BE REMOVED

VEGETATION (TO BE RETAINED)

VEGETATION (TO BE REMOVED)


TREE (TO BE RETAINED)

TREE (TO BE REMOVED)

HOLLOW BEARING TREES



FUTURE DEVELOPMENT

LOT BOUNDARY

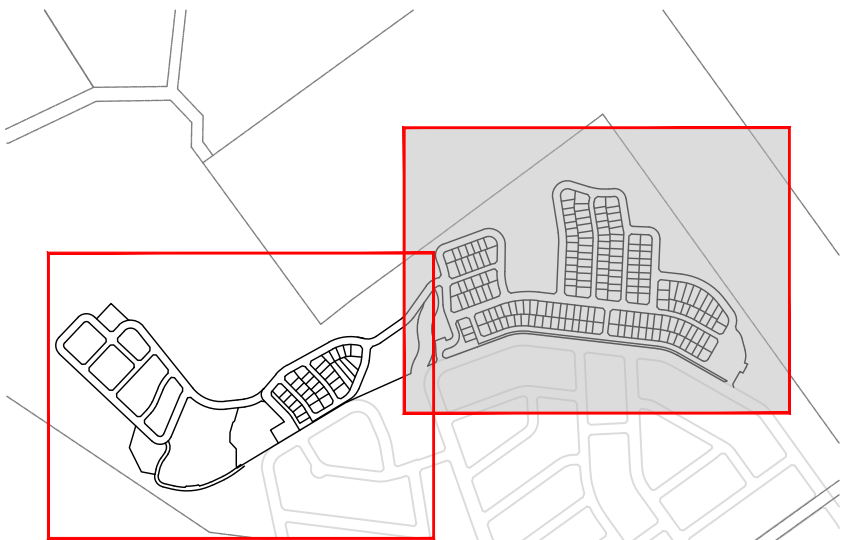

KEY PLAN

REV	DATE	DESCRIPTION	AMD BY	APP BY
2	31.10.25	ISSUED FOR APPROVAL	M.A.J.P.	T.J.H.
1	06.12.24	ISSUED FOR APPROVAL	M.A.J.P.	T.J.H.

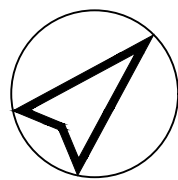 

Third.i
COMMUNITIES



DRAWN: J.BADI	DESIGNED: M.PHILLIPS
DRAFT CHECK: M.PHILLIPS	DESIGN CHECK: S.WEATHERBY
APPROVED:	T.HOWE

FOR INFORMATION

559 ANAMBAH ROAD GOSFORTH
CONCEPT & STAGE 1 DEVELOPMENT APPLICATION
VEGETATION REMOVAL PLAN

DRAWING NUMBER	SHEET No.	ORIG. SIZE	REVISION
MKR00884-10-C1401	2 OF 2	A1	2

EROSION AND SEDIMENT CONTROL NOTES

1. THE CONTRACTOR SHALL INSTALL AND MAINTAIN SOIL EROSION AND SEDIMENT CONTROL MEASURES IN ACCORDANCE WITH LOCAL COUNCIL'S DEVELOPMENT CONTROL PLAN FOR ENVIRONMENTAL MANAGEMENT AND WITH THE 'MANAGING URBAN STORMWATER' (4th EDITION, MARCH 2004) BY THE NSW DEPARTMENT OF HOUSING.
2. ALL EROSION CONTROL DEVICES ARE TO BE MAINTAINED/REPAIRED DAILY.
3. GRADE FINISHED SURFACE TO SHED WATER EVENLY WITHOUT CHANNELLING (UNTIL PIPED STORMWATER SYSTEM IS ADDED IN LATER STAGE).
4. THE PLACEMENT OF EROSION AND SEDIMENT CONTROL MEASURES MAY VARY DEPENDENT UPON THE CONSTRUCTION TECHNIQUE AND PROGRAM.
5. SEDIMENT AND EROSION CONTROL DEVICES TO BE INSTALLED AND FULLY OPERATIONAL PRIOR TO STRIPPING OF SITE TOPSOIL.
6. STOCK PILES/ S TO BE LOCATED AWAY FROM DRAINAGE LINES AND SURFACE FLOW PATHS. CONTOURED STRIATIONS OR FURROWS TO BE PROVIDED TO STOCK PILES TO MINIMISE EROSION.
7. STABILISED CONSTRUCTION ENTRANCE TO BE CONSTRUCTED PRIOR TO ACCESS TO SITE BY CONSTRUCTION VEHICLES. AGGREGATE TO BE TURNED WHEN SEDIMENT BUILDS UP AND RENEWED WEEKLY OR WHEN REQUIRED.
8. WHERE STORMWATER DRAINAGE IS INSTALLED TO INTERNAL ROADWORKS, PROVIDE GRATED SUMP FILTER.
9. CONTRACTOR IS TO ESTABLISH A MAINTENANCE PROGRAM FOR SEDIMENT & EROSION CONTROL DEVICES TO ENSURE INSPECTION AFTER SIGNIFICANT RAINFALL AND THAT ANY REPAIRS NECESSARY ARE QUICKLY ATTENDED TO.
10. ALL NEW CONSTRUCTION WORK MUST BE CONTAINED WITHIN THE SITE EXCEPT FOR APPROVED SERVICE CONNECTIONS AND ROADWORKS.
11. REMOVE ANY SOIL FROM ROADS ADJACENT TO THE SITE AT THE END OF EACH DAY.
12. NO STORAGE OF CONSTRUCTION MATERIALS, PARKING OF VEHICLES NOR EQUIPMENT PERMITTED OUTSIDE SITE.
13. NO SITE SHEDS, STORAGE SHEDS, SITE AMENITIES TO BE ERRECTED OUTSIDE OF SITE.
14. PROVIDE KERBSIDE FILTER ROLL TO EXISTING SUMPS / STORMWATER INLETS WITHIN AND ADJACENT TO THE SITE AND ANY ADDITIONAL LOCATIONS AS DETAILED.
15. KERBSIDE FILTER ROLLS TO BE REMOVED, CLEANED AND REINSTATED ON A WEEKLY BASIS AT A MINIMUM. TRAPPED SEDIMENT ABOUT SUMPS IS ALSO TO BE REMOVED. CLEANING IS ALSO TO TAKE PLACE IMMEDIATELY AFTER PERIODS OF RAINFALL DURING CONSTRUCTION.
16. ALL SERVICE TRENCHES TO BE BACKFILLED WITHIN 24 HOURS OF INSPECTION.
17. THE SITE FOREMAN IS TO CONTACT COUNCIL TO DISCUSS ANY MAJOR CHANGES TO SEDIMENT AND EROSION CONTROLS ON SITE PRIOR TO IMPLEMENTING THE CHANGES.
18. THE SITE FOREMAN WILL ENSURE CONTRACTORS ACCESS AND EXIT THE SITE USING ONLY APPROVED STABILISED ACCESS/EXIT POINTS AS DETAILED ON ENDORSED SEDIMENT AND EROSION CONTROL PLANS.
19. THE CONTRACTOR TO LIMIT STRIPPING OF TOPSOIL AND REMOVAL OF VEGETATION TO AREAS ESSENTIAL FOR UNDERTAKING THE WORKS.
20. ALL STOCKPILES TO BE STABILISED WITHIN 14 DAYS
21. PROVIDE 300mm WIDE TURF STRIP BEHIND ALL KERB
22. ALL DISTURBED AREAS TO BE HYDROMULCH STABILISED OR VEGETATED IN ACCORDANCE WITH APPROVED LANDSCAPE PLANS AS SOON AS PRACTICAL FOLLOWING COMPLETION OF GRADING.
23. THE CONTRACTOR SHALL LIMIT VEHICLES AND PLANT MOVEMENT TO PARKING AREAS AND ACCESS ROUTES AS APPROVED OR ONLY IN AREAS WHERE WORK IS PROCEEDING.
24. CONTRACTOR TO RETAIN A COPY OF THE APPROVED "EROSION AND SEDIMENT CONTROL PLAN" DURING LAND DEVELOPMENT IN THE SITE OFFICE.
25. SILT FENCES TO BE PLACED AROUND ALL STOCK PILES ON THE LOWER SIDE.
26. DIVERSION SWALES, IF APPLICABLE, MUST BE STABLE BEFORE RECEIVING STORMWATER FLOWS FROM UPSTREAM.

DUST MANAGEMENT

- WHERE CONSTRUCTION WORK GENERATES DUST, ALL REASONABLE AND PRACTICABLE MEASURES SHOULD BE TAKEN TO MINIMISE THAT DUST. THIS CAN OFTEN BE ACHIEVED BY:
1. STRIPPING AREAS PROGRESSIVELY AND ONLY WHERE IT IS NECESSARY FOR WORKS TO OCCUR.
 2. EMPLOYING STABILISING METHODS SUCH AS MATTING, GRASSING OR MULCH.
 3. DAMPENING THE GROUND WITH A LIGHT WATER SPRAY.
 4. ROUGHENING SURFACE OF EXPOSED SOIL.
 5. COVERING STOCKPILES AND LOCATING THEM WHERE THEY ARE PROTECTED FROM THE WIND.
 6. RESTRICTING VEHICLE MOVEMENTS.
 7. ALL LOADS TO BE COVERED WHEN TRANSPORTING MATERIAL OFF SITE.
 8. CONSTRUCTING WIND BREAKS SUCH AS WIND FENCES.
 9. A WATER CART OR SUFFICIENT WATER SPRAYS SHALL BE MADE AVAILABLE AT ALL TIMES. IN ADVERSE CONDITIONS WHEN DUST CANNOT BE ADEQUATELY CONTROLLED, WORKS WILL CEASE IN THESE AREAS UNTIL CONDITIONS IMPROVE.
 10. WATER SHALL BE APPLIED TO SUPPRESS DUST FROM OPEN EARTHWORKS AS WELL AS UNPROTECTED STOCKPILES.
 11. AREAS OF COMPLETED EARTHWORKS SHALL BE PROGRESSIVELY REHABILITATED WITH DRYLAND GRASS AND FENCED OFF AS SOON AS PRACTICABLE TO PREVENT FURTHER EROSION.
 12. ALL WORK TO STOP IF DUST CONTINUES TO LEAVE SITE WHEN ALL ABOVE METHODS HAVE BEEN UNDERTAKEN eg. WINDS OVER 10m/s FOR A PERIOD GREATER THAN 10 MINUTES.

NOISE & DISRUPTION

- ENSURE ALL CONSTRUCTION WORK THAT GENERATES NOISE IS MANAGED IN ACCORDANCE WITH THE EPA INTERIM CONSTRUCTION NOISE GUIDELINES
- IN ADDITION:
1. SCHEDULE NOISY ACTIVITIES FOR THE LEAST SENSITIVE TIMES OF THE DAY SUCH AS MID-MORNING OR MID-AFTERNOON
 2. SELECT MACHINERY THAT PRODUCES LESS NOISE; AND ENSURE MACHINERY IS WELL MAINTAINED

DISPOSAL OF SPOIL

- BEFORE DISPOSAL OF SPOIL OFF SITE, THE FOLLOWING INFORMATION MUST BE PROVIDED TO THE SUPERINTENDENT
1. WHERE WILL SPOIL ORIGINATE FROM.
 2. WHO IS DISPOSING OF THE SPOIL.
 3. WHERE THE SPOIL WILL BE TAKEN.
 4. THE AMOUNT OF SPOIL TO BE TAKEN AWAY.
 5. DESCRIPTION OF THE TYPE OF SPOIL TAKEN AWAY.
 6. DETAILS OF HOW RECORDS WILL BE KEPT; AND
 7. TIME FRAME TO COMPLETE WORKS

SPOIL MAY BE TAKEN TO AN APPROVED LANDFILL SITE WITHOUT APPROVAL. HOWEVER, IF THE SPOIL IS TAKEN TO AN AREA OTHER THAN APPROVED LANDFILL SITE, ENSURE THE ACCEPTOR OF THE SPOIL IS AWARE OF THE REQUIREMENTS SETOUT IN SECTION 8.2 OF THE ENVIRONMENT PROTECTION GUIDELINES FOR CONSTRUCTION AND LAND DEVELOPMENT IN THE ACT.

TOPSOIL MANAGEMENT

TOPSOIL SHALL BE STOCKPILED SEPARATED FROM GENERAL EXCAVATED MATERIAL

TREES

- THE TREES IDENTIFIED FOR RETENTION SHALL BE PROTECTED BY THE FOLLOWING MEASURES:
1. PROTECTIVE FENCING CONSTRUCTED OF 1.8m HIGH CHAIN WIRE MESH SUPPORTED BY ROBUST POSTS SHALL BE INSTALLED AT A MINIMUM RADIUS OF 3m FROM THE TRUNK OF EACH TREE. THIS FENCING SHALL BE INSTALLED PRIOR TO THE COMMENCEMENT OF ANY WORKS AND REMAIN IN PLACE UNTIL ALL WORKS ARE COMPLETED. SIGNAGE SHALL BE ERRECTED ON THE FENCE WITH THE FOLLOWING WORDS CLEARLY DISPLAYED "TREE PROTECTION ZONE. DO NOT ENTER."
 2. THE TREE PROTECTION ZONE WITHIN THE PROTECTIVE FENCING SHALL BE MULCHED WITH A MAXIMUM DEPTH 75mm OF SUITABLE ORGANIC MULCH (WOOD CHIPS OR COMPOST LEAF CHIP MULCH) AND KEPT REGULARLY WATERED FOR THE DURATION OF THE WORKS.
 3. NO DEVELOPMENT OR ASSOCIATED ACTIVITY IS PERMITTED WITHIN THE FENCED TREE PROTECTION ZONE FOR THE DURATION OF THE WORKS.
 4. ANY APPROVED WORKS WITHIN THIS TREE PROTECTION ZONE SHALL BE UNDER THE DIRECTION OF AND TO THE SATISFACTION OF, A SUITABLY QUALIFIED AND EXPERIENCED ARBORIST.

HOURS OF OPERATION

- SITE WORKS TO BE CONDUCTED ONLY BETWEEN THE FOLLOWING HOURS:
- WEEKDAYS 7.00am TO 6.00pm
 - SATURDAYS 8.00am TO 1.00pm
 - NO WORK ON SUNDAYS OR PUBLIC HOLIDAYS

MAINTENANCE SCHEDULE


- WEEKLY:
1. TURN OVER STABILISED CONSTRUCTION ENTRY MATERIAL AND RENEW WHEN REQUIRED.
 2. CHECK AND REINSTATE SILT CONTROL FENCES

DAILY:

1. SWEEP AND REMOVE DIRT AND ANY OTHER BUILDING MATERIAL FROM GUTTERS, FOOTPATHS OR ROADWAYS ADJACENT TO THE SITE BY CLOSE OF BUSINESS AND PRIOR TO RAIN AND WHEN REQUIRED. ALL NECESSARY STEPS SHOULD BE TAKEN THAT ARE PRACTICAL AND REASONABLE TO MINIMISE DUST POLLUTION ON LAND DEVELOPMENT AND CONSTRUCTION SITE.

DURING/AFTER WET WEATHER:


1. LIMIT CONSTRUCTION VEHICLE ACCESS TO SITE DURING AND IMMEDIATELY FOLLOWING WET WEATHER.
2. CONTRACTOR TO ENSURE THE EXISTING CULVERTS AND CHANNELS REMAIN FREE FROM ANY OBSTRUCTION DURING CONSTRUCTION AND DURING INCLEMENT WEATHER SO THAT NO FLOODING OCCURS UPSTREAM AND INTO ANY NEIGHBORING PROPERTIES

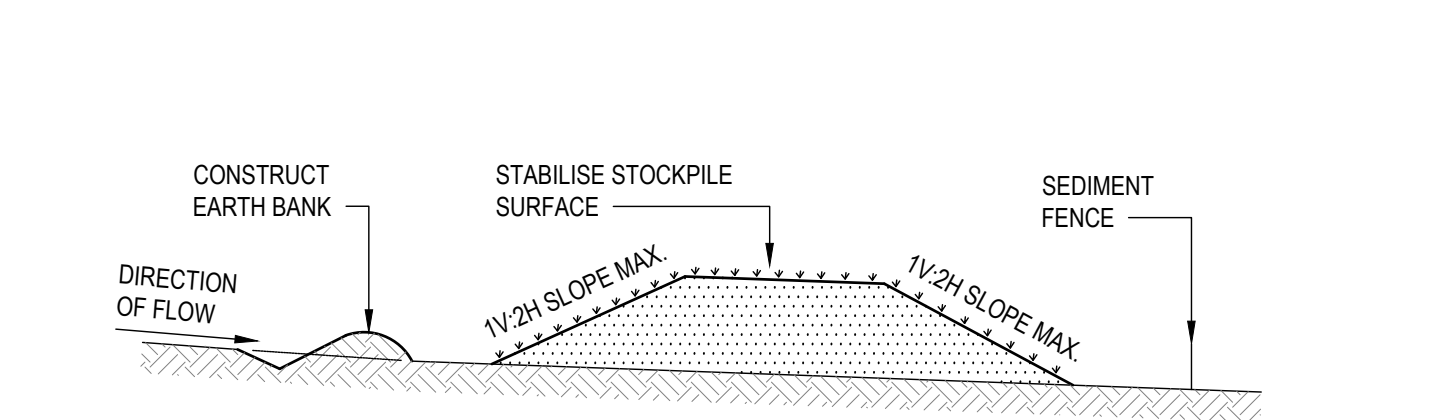


GENERAL CONSTRUCTION NOTES

1. LOCATE STOCKPILE AT LEAST 5m FROM EXISTING VEGETATION, CONCENTRATED WATER FLOWS, ROADS AND HAZARD AREAS
2. CONSTRUCT ON THE CONTOUR AS A LOW, FLAT, ELONGATED MOUND
3. WHERE THERE IS SUFFICIENT AREA TOPSOIL STOCKPILES SHALL BE LESS THAN 2m IN HEIGHT
4. REHABILITATE IN ACCORDANCE WITH THE SWMP/ESCP
5. CONSTRUCT EARTH BANK (SD 5-2) ON THE UPSLOPE SIDE TO DIVERT RUN OFF AROUND THE STOCKPILE AND A SEDIMENT FENCE (SD 6-7) 1 TO 2m DOWNSLOPE OF STOCKPILE

STOCKPILES SD 4-1
NTS

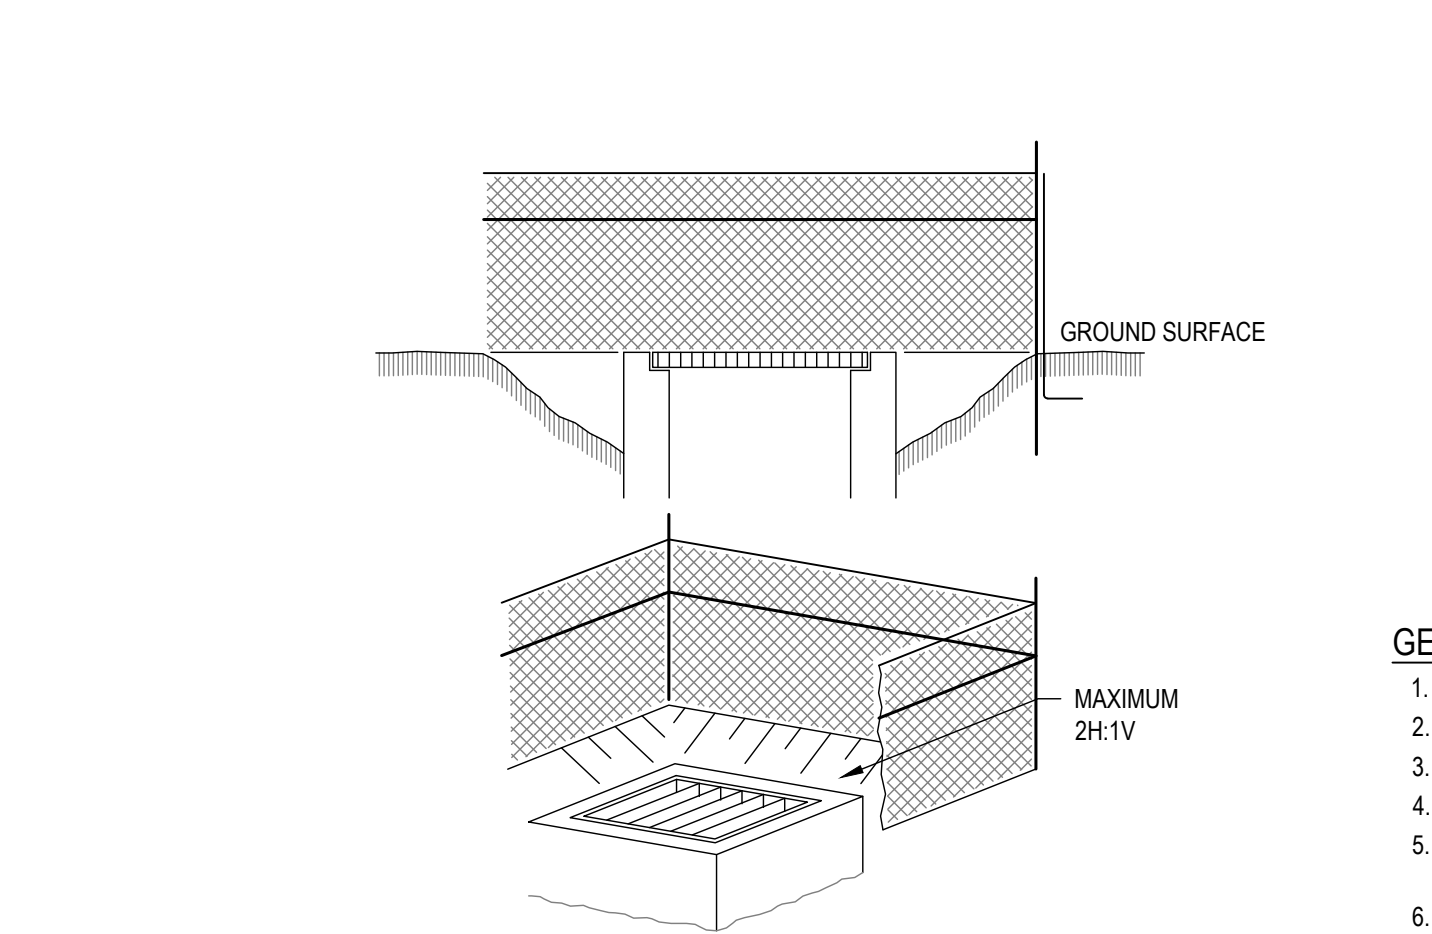




SURFACE INLET PIT PROTECTION
NTS

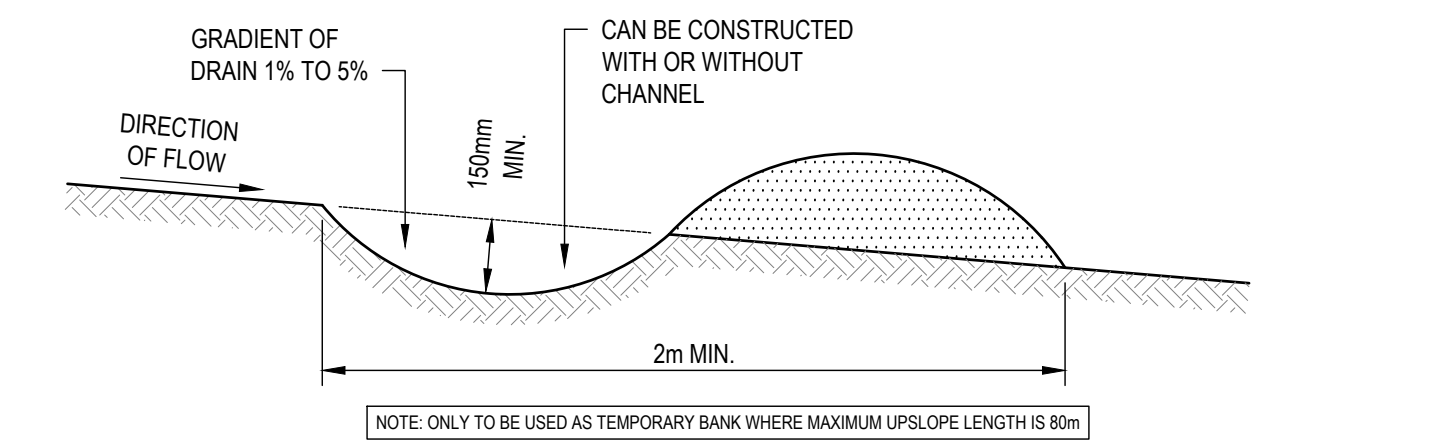

GENERAL CONSTRUCTION NOTES

1. CONSTRUCT WITH GRADIENT OF 1% TO 5%
2. AVOID REMOVING TREES AND SHRUBS IF POSSIBLE
3. DRAINS TO BE CIRCULAR, PARABOLIC OR TRAPEZOIDAL CROSS SECTION NOT V-SHAPED
4. EARTH BANKS TO BE ADEQUATELY COMPACTED IN ORDER TO PREVENT FAILURE
5. PERMANENT OR TEMPORARY STABILISATION OF THE EARTH BANK TO BE COMPLETED WITHIN 10 DAYS OF CONSTRUCTION
6. ALL OUTLETS FROM DISTURBED LANDS ARE TO FEED INTO A SEDIMENT BASIN OR SIMILAR
7. DISCHARGE RUNOFF COLLECTED FROM UNDISTURBED LANDS ONTO EITHER A STABILISED OR AN UNDISTURBED DISPOSAL SITE WITHIN THE SAME SUBCATCHMENT AREA FROM WHICH THE WATER ORIGINATED
8. COMPACT BANK WITH A SUITABLE IMPLEMENT IN SITUATIONS WHERE THEY ARE REQUIRED TO FUNCTION FOR MORE THAN FIVE DAYS
9. EARTH BANKS TO BE FREE OF PROJECTIONS OR OTHER IRREGULARITIES THAT WILL IMPEDED NORMAL FLOW




EARTH BANK (LOW FLOW) SD 5-2
NTS

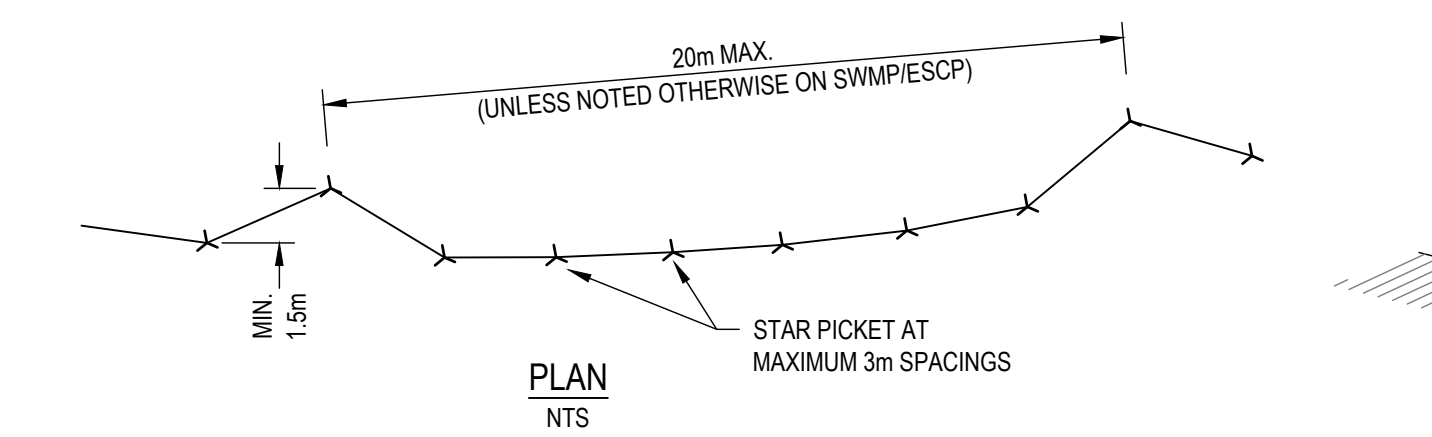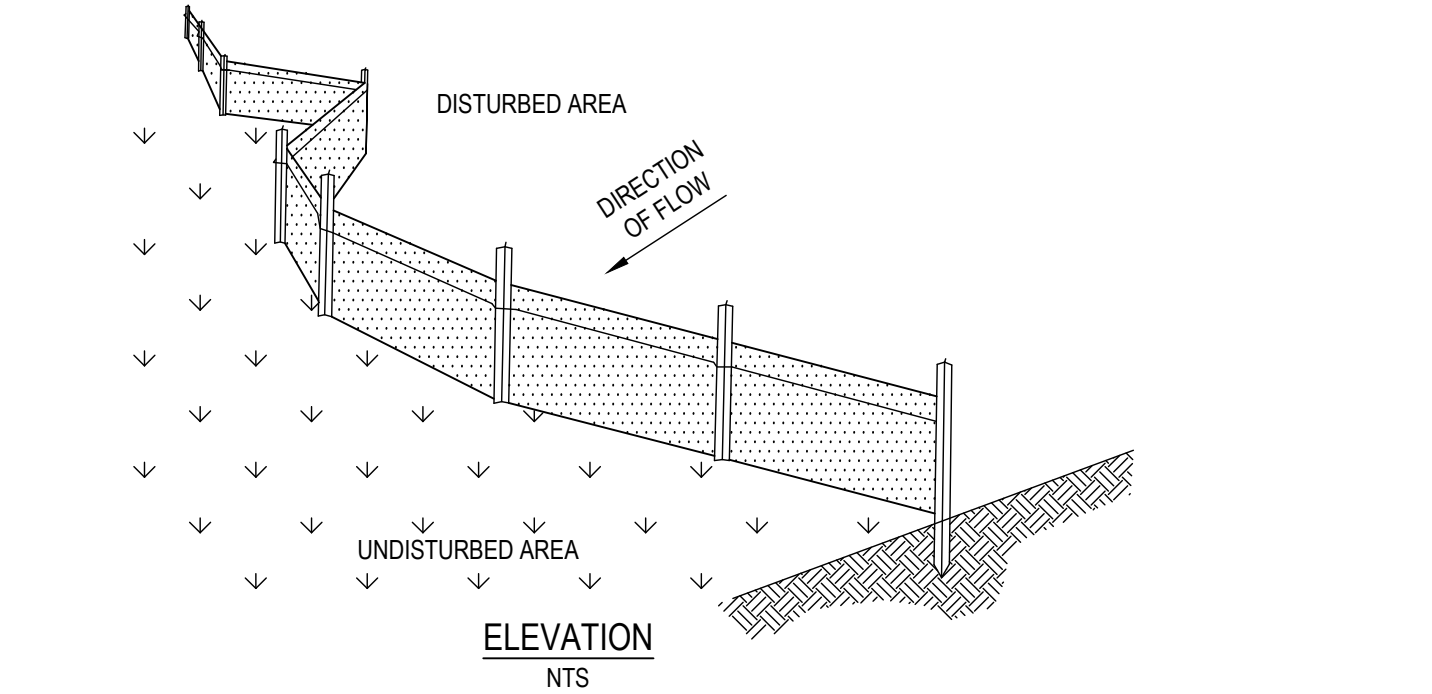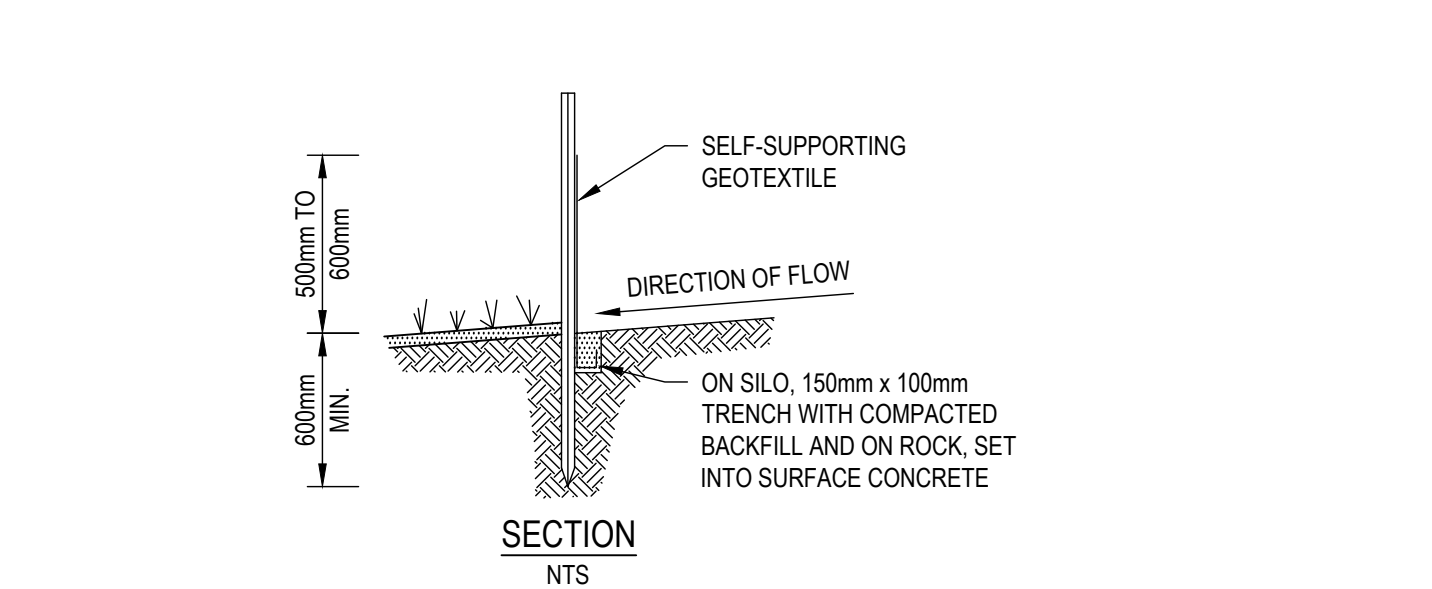

GENERAL CONSTRUCTION NOTES

1. CONSTRUCTION SEDIMENT FENCES AS CLOSE AS POSSIBLE TO PARALLEL TO THE CONTOURS OF THE SITE
2. DIVE 1.5m LONG STAR PICKETS INTO GROUND, 3m APART
3. DIG A 150mm DEEP TRENCH ALONG THE UPSLOPE LINE OF THE FENCE FOR THE BOTTOM OF THE FABRIC TO BE ENTRENCHED
4. BACKFILL TRENCH OVER BASE OF FABRIC
5. FIX SELF-SUPPORTING GEOTEXTILE TO UPSLOPE SIDE OF POSTS WITH WIRE TIES OR AS RECOMMENDED BY GEOTEXTILE MANUFACTURER
6. JOIN SECTIONS OF FABRIC AT A SUPPORT POST WITH A 150mm OVERLAP

SEDIMENT FENCE SD 6-7
NTS

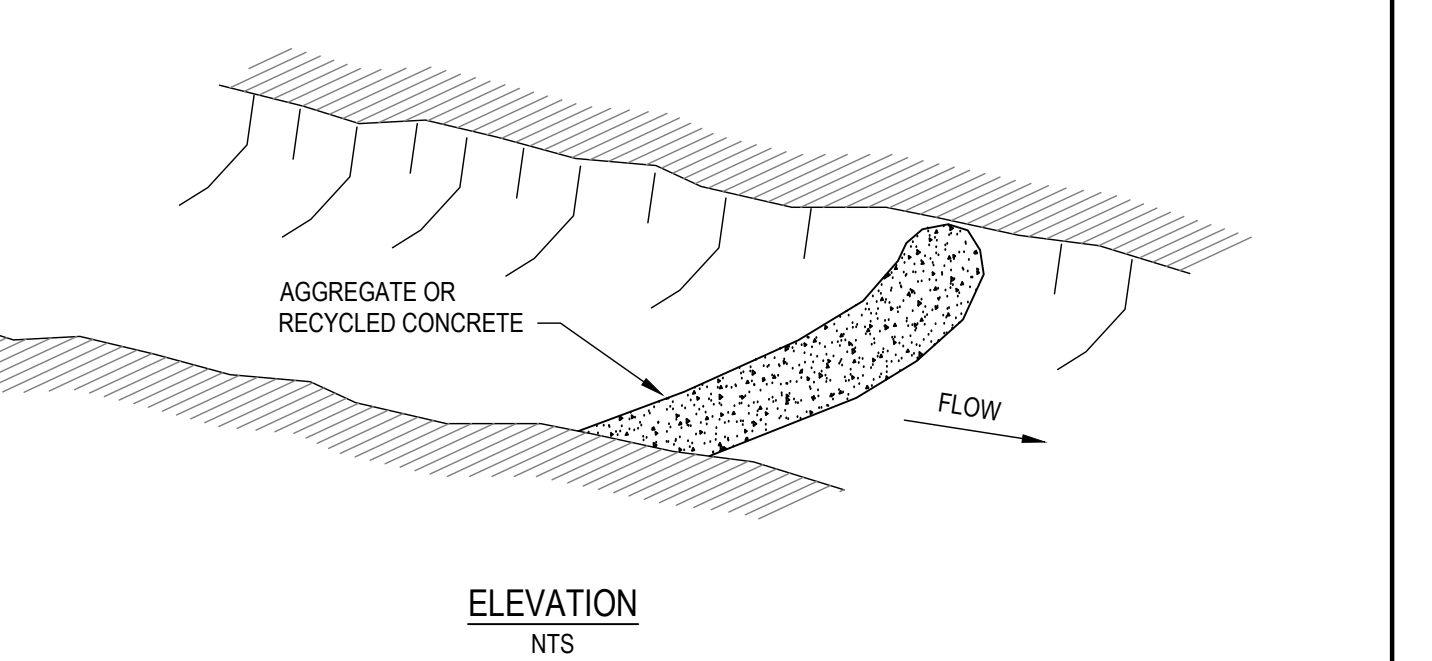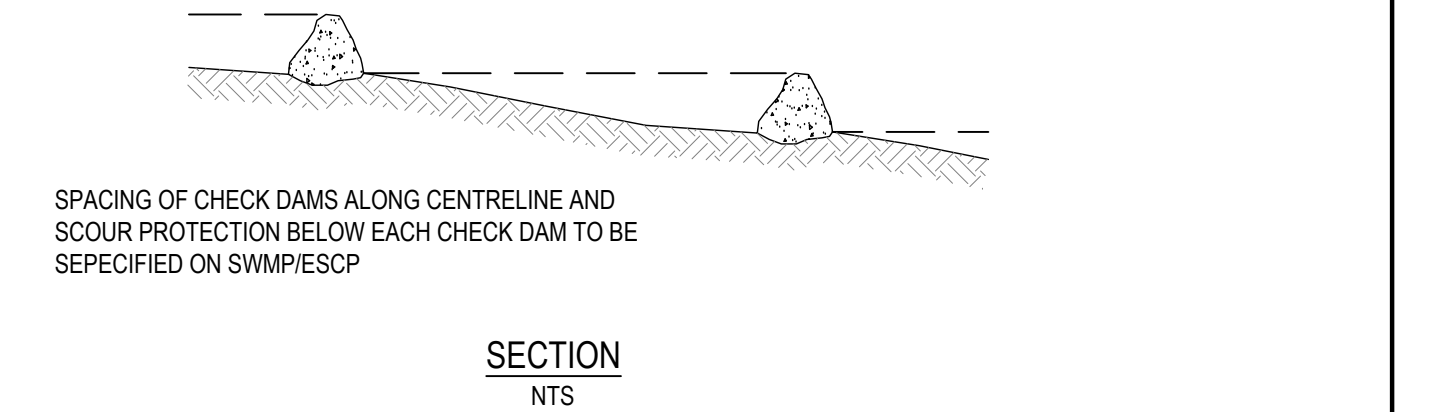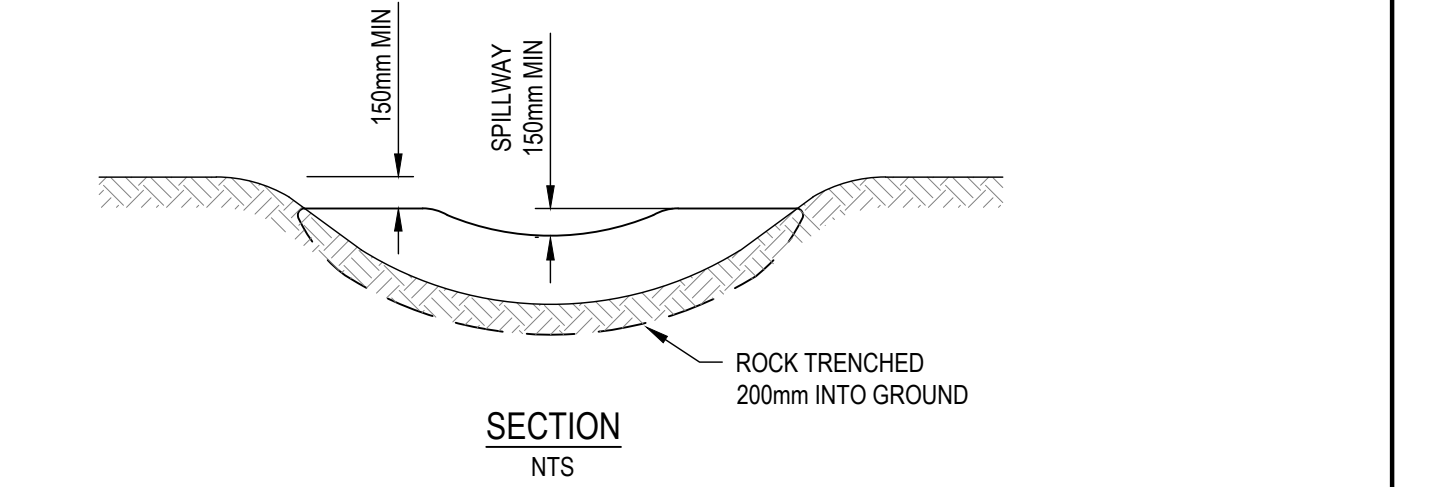


GENERAL CONSTRUCTION NOTES

1. TRENCH STRUCTURE 200mm INTO GROUND SURFACE WHEREVER THE STRUCTURE CONTACTS THE GULLY BASE. FILL TRENCHES TO 100mm ABOVE GROUND SURFACE TO REDUCE RISK OF UNDERCUTTING.
2. ENSURE HEIGHT OF SPILLWAY IS LESS THAN 1m ABOVE THE GULLY FLOOR.
3. SPACE CHECKS SO THE TOE OF THE UPSTREAM DAM IS LEVEL WITH THE SPILLWAY OF THE NEXT DOWNSTREAM DAM.

ROCK CHECK DAM SD 5-4
NTS

2	31.10.25	ISSUED FOR APPROVAL		M.A.J.P.	T.J.H.
1	06.12.24	ISSUED FOR APPROVAL		M.A.J.P.	T.J.H.
REV	DATE	DESCRIPTION		AMD BY	APP BY

DRAWN: J.PHILLIPS	DESIGNED: M.PHILLIPS	559 ANAMBAH ROAD GOSFORTH CONCEPT & STAGE 1 DEVELOPMENT APPLICATION SOIL AND WATER MANAGEMENT NOTES & TYPICAL DETAILS			
DRAFT CHECK: M.PHILLIPS	DESIGN CHECK: S.WEATHERBY				
APPROVED:	T.HOWE				
FOR INFORMATION		DRAWING NUMBER MKR00884-10-C1500	SHEET No.	ORIG. SIZE A1	REVISION 2

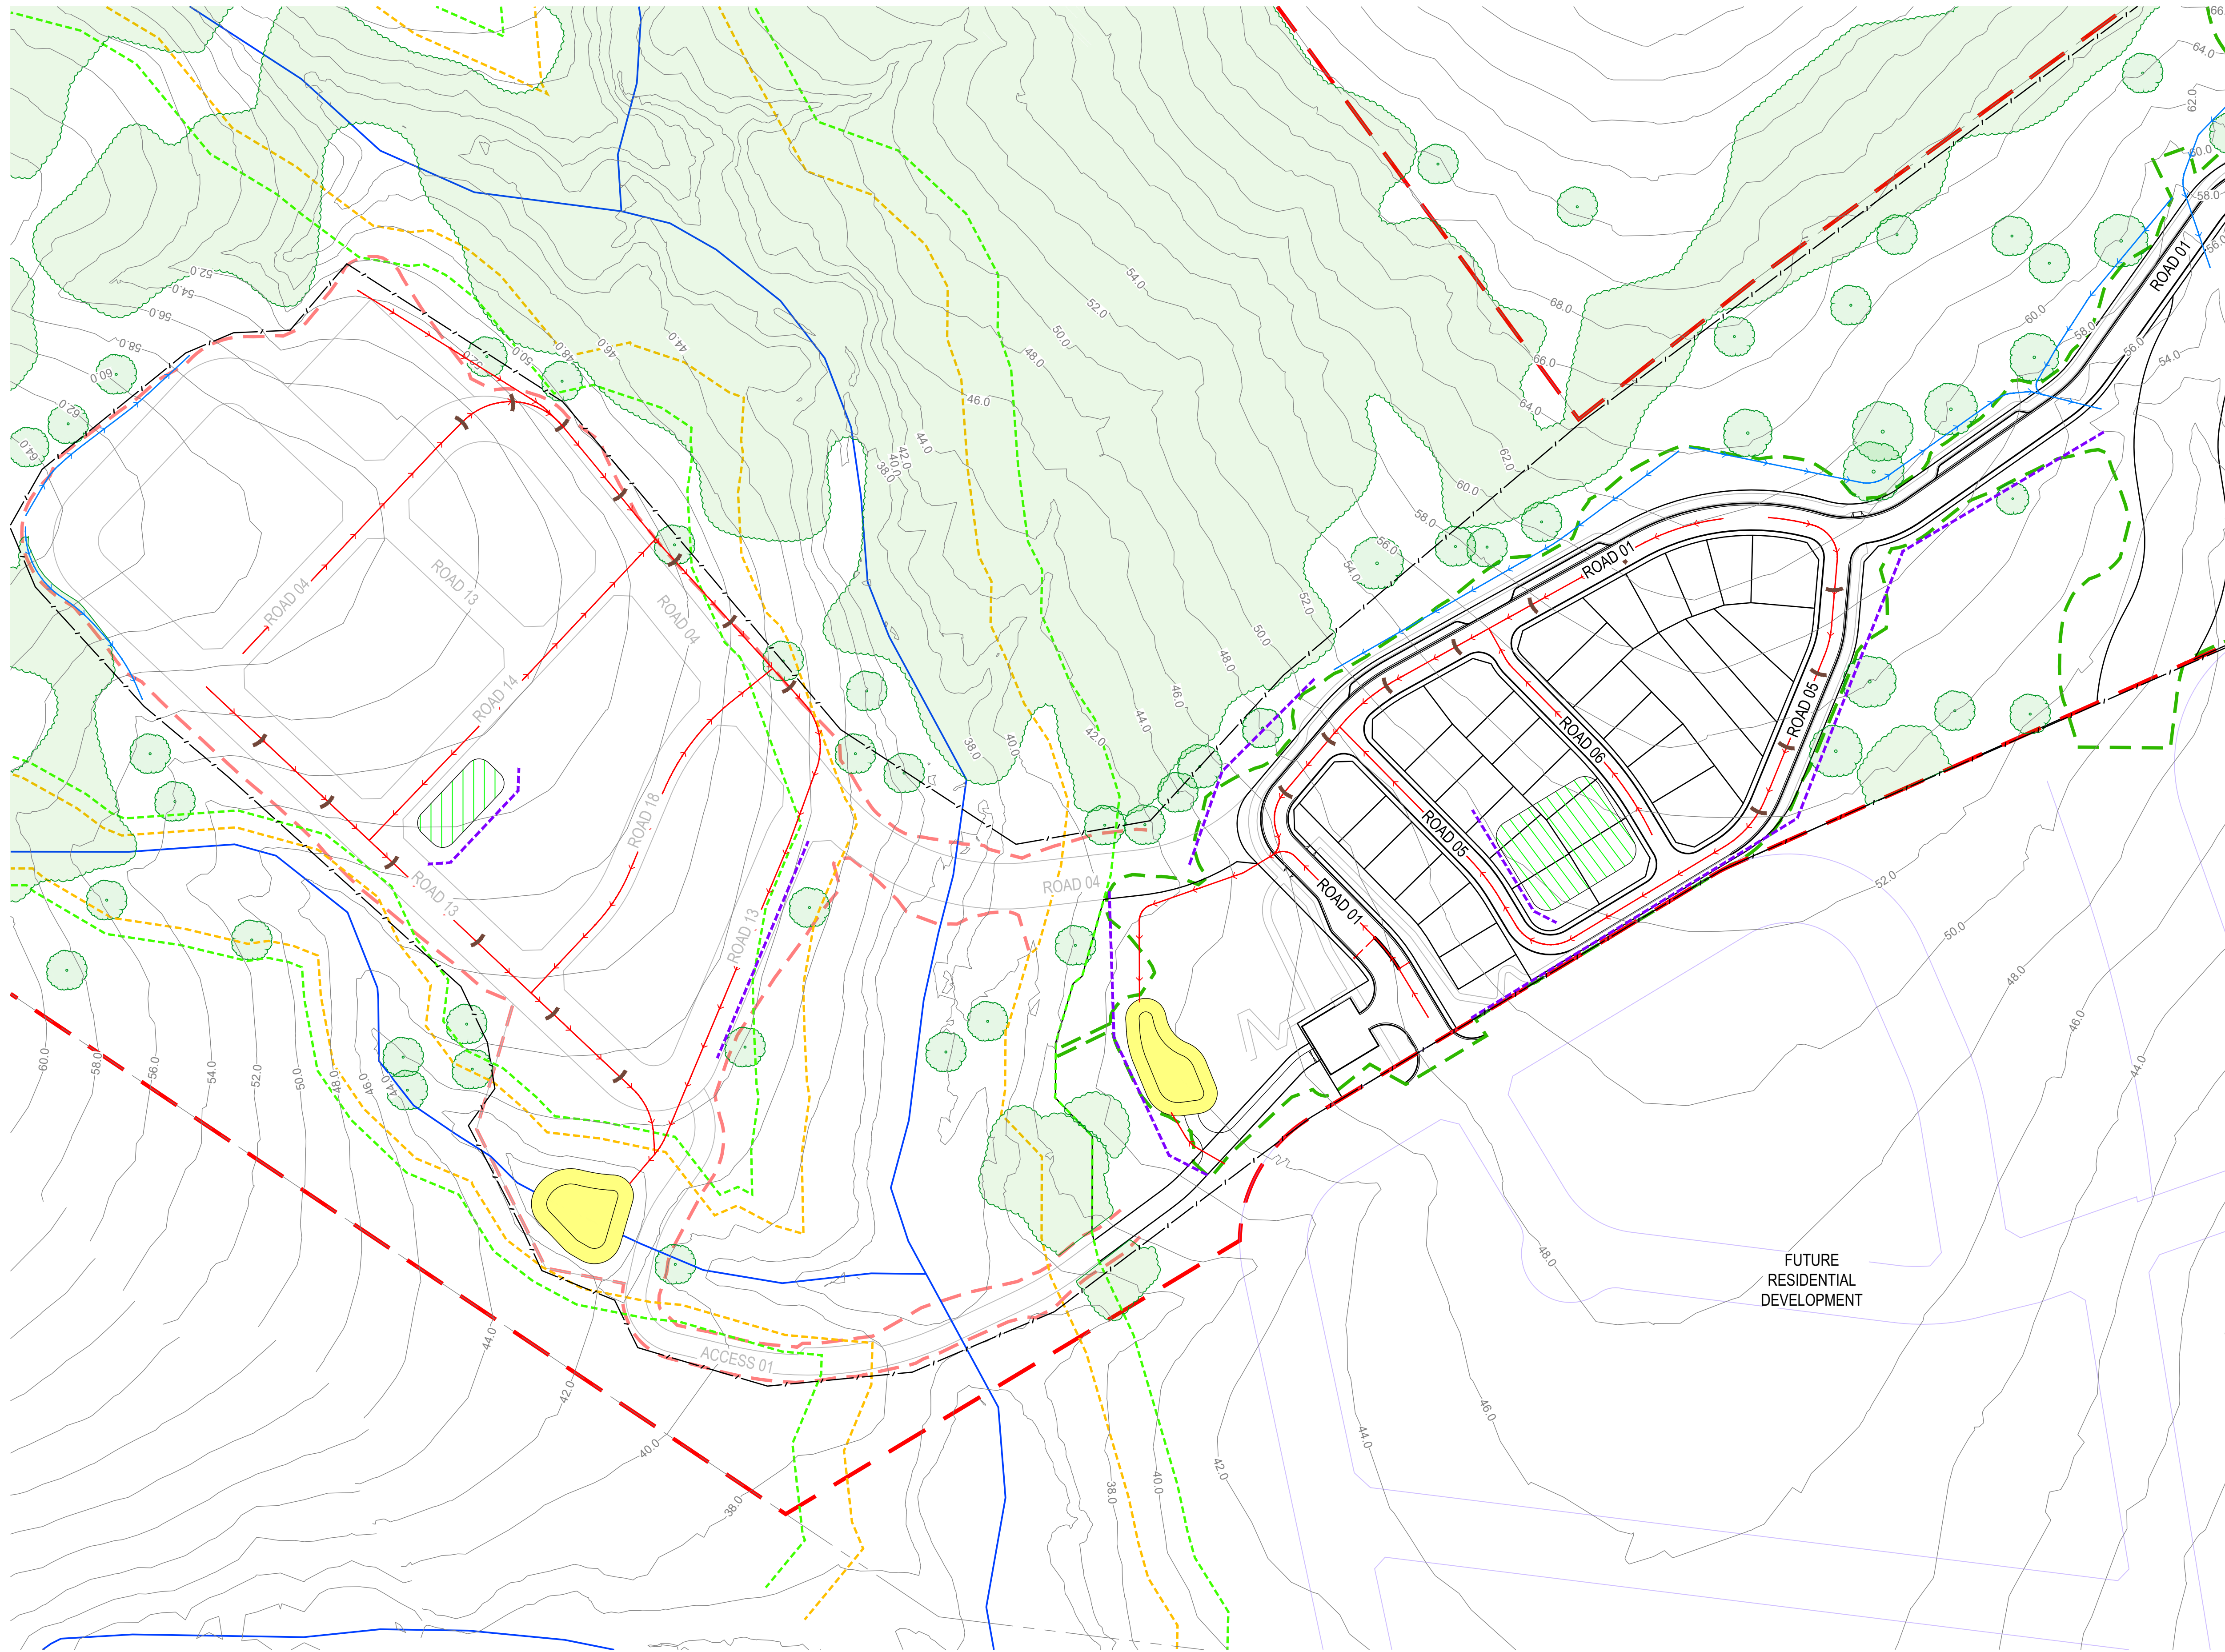

PROPOSED

LEGEND

SITE BOUNDARY

OPEN DRAIN

CUT-OFF DRAIN

SEDIMENT FENCE

TEMPORARY FENCING

SEDIMENT BASIN

SITE STOCKPILE

SHAKER GRID

STABILIZED SITE ACCESS

SITE COMPOUND

CHECK DAM

EXISTING

LOT BOUNDARY

CONTOURS (2.0m)

WATER COURSE

RIPARIAN ZONE INNER BOUNDARY

RIPARIAN ZONE OUTER BOUNDARY


VEGETATION (TO BE RETAINED)

TREE (TO BE RETAINED)

FUTURE DEVELOPMENT

LOT BOUNDARY



- NOTES:**
- THE CONTRACTOR SHALL INSTALL AND MAINTAIN SOIL EROSION AND SEDIMENT CONTROL MEASURES IN ACCORDANCE WITH LOCAL COUNCILS DEVELOPMENT CONTROL PLAN FOR ENVIRONMENTAL MANAGEMENT AND WITH THE 'MANAGING URBAN STORMWATER' (4TH EDITION, MARCH 2004) BY THE NSW DEPARTMENT OF HOUSING.
 - ALL EROSION CONTROL DEVICES ARE TO BE MAINTAINED/REPAIRED DAILY.
 - GRADE FINISHED SURFACE TO SHED WATER EVENLY WITHOUT CHANNELING (UNTIL PIPED STORMWATER SYSTEM IS ADDED IN LATER STAGE).
 - THE PLACEMENT OF EROSION AND SEDIMENT CONTROL MEASURES MAY VARY DEPENDANT UPON THE CONSTRUCTION TECHNIQUE AND PROGRAM.

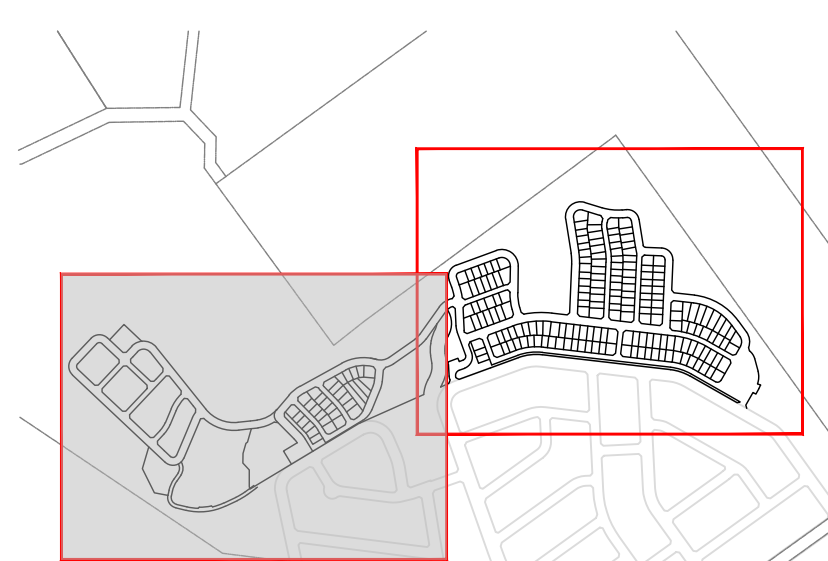

KEY PLAN

Matthew Phillips, 31/10/2025 10:12 AM

REV	DATE	DESCRIPTION	AMD BY	APP BY
2	31.10.25	ISSUED FOR APPROVAL	M.A.J.P.	T.J.H.
1	06.12.24	ISSUED FOR APPROVAL	M.A.J.P.	T.J.H.

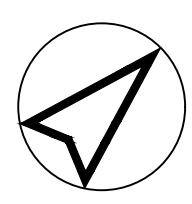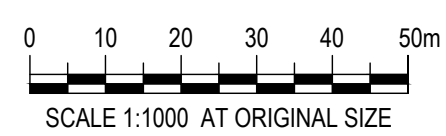


Third.i
COMMUNITIES

MAKER
CONSULTING SERVICES

DRAWN: J.PHILLIPS	DESIGNED: M.PHILLIPS
DRAFT CHECK: M.PHILLIPS	DESIGN CHECK: S.WEATHERBY
APPROVED:	T.HOWE
FOR INFORMATION	

559 ANAMBAH ROAD GOSFORTH CONCEPT & STAGE 1 DEVELOPMENT APPLICATION SOIL AND WATER MANAGEMENT LAYOUT PLAN			
DRAWING NUMBER MKR00884-10-C1510	SHEET No. 1 OF 2	ORIG. SIZE A1	REVISION 2

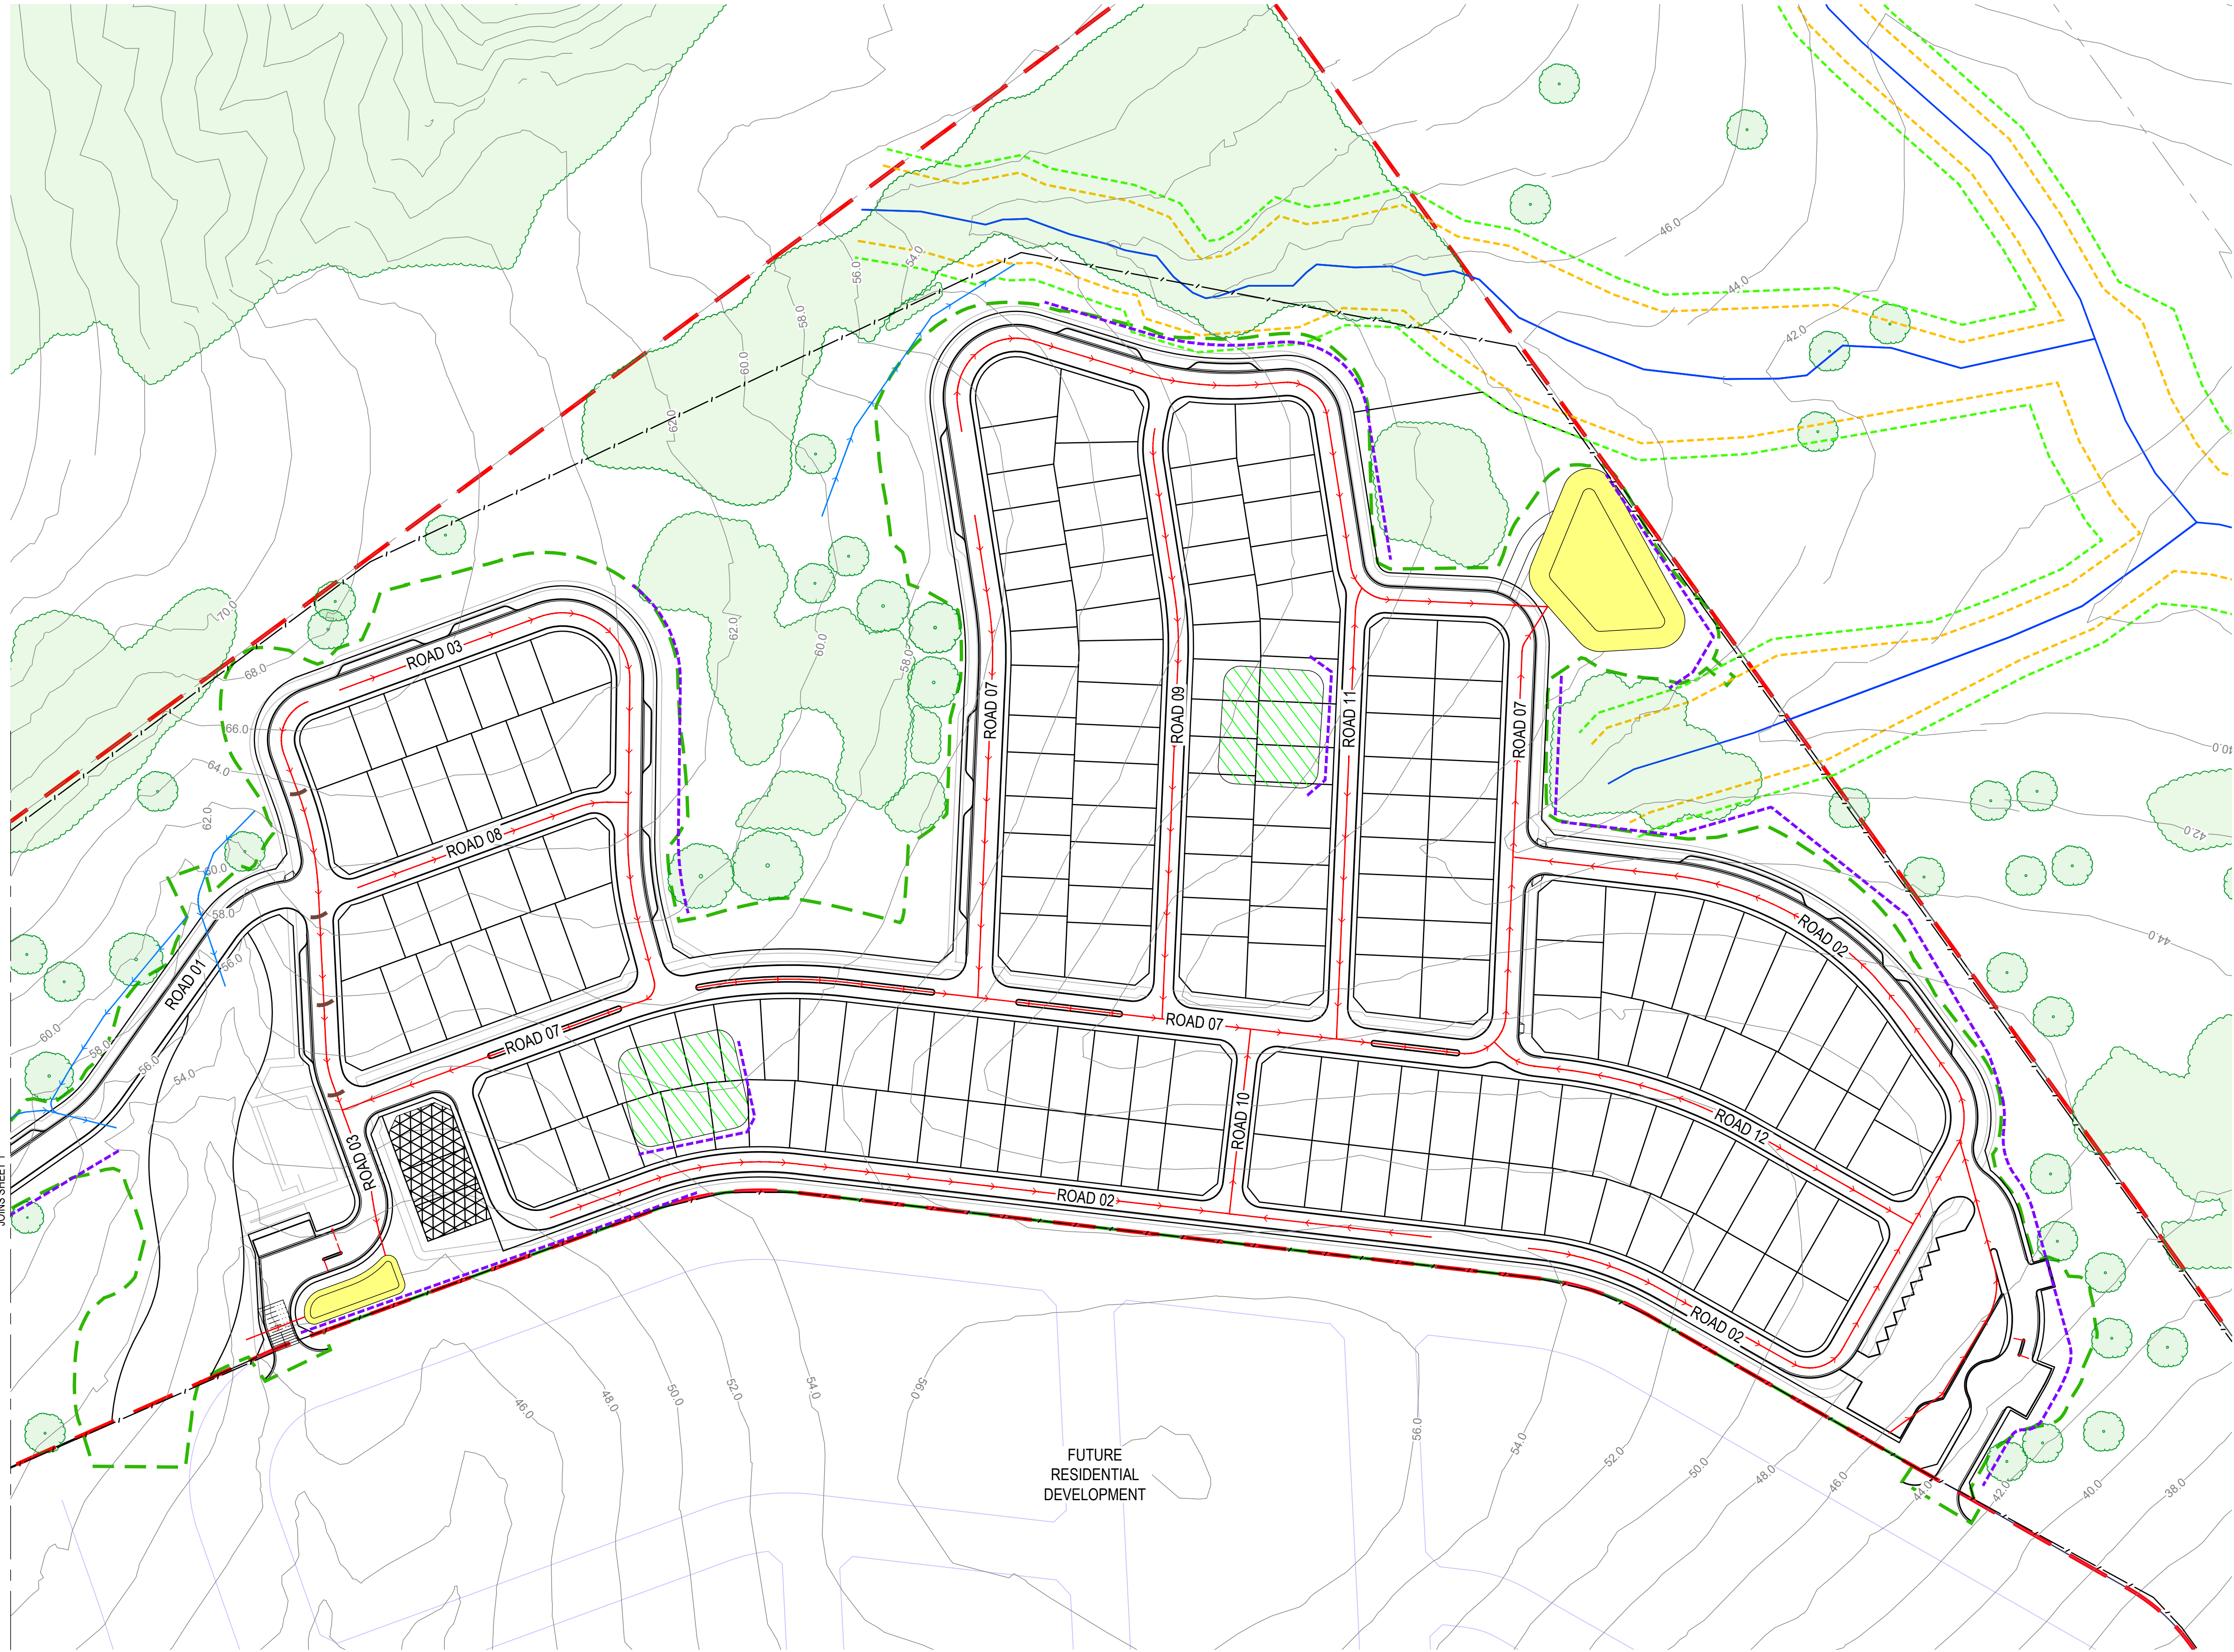

PROPOSED

SITE BOUNDARY

OPEN DRAIN

CUT-OFF DRAIN

SEDIMENT FENCE

TEMPORARY FENCING

SEDIMENT BASIN

SITE STOCKPILE

SHAKER GRID

STABILIZED SITE ACCESS

SITE COMPOUND

CHECK DAM

EXISTING

LOT BOUNDARY

CONTOURS (2.0m)

WATER COURSE

RIPARIAN ZONE INNER BOUNDARY

RIPARIAN ZONE OUTER BOUNDARY

VEGETATION (TO BE RETAINED)

TREE (TO BE RETAINED)

FUTURE DEVELOPMENT

LOT BOUNDARY

LEGEND

1. THE CONTRACTOR SHALL INSTALL AND MAINTAIN SOIL EROSION AND SEDIMENT CONTROL MEASURES IN ACCORDANCE WITH LOCAL COUNCILS DEVELOPMENT CONTROL PLAN FOR ENVIRONMENTAL MANAGEMENT AND WITH THE 'MANAGING URBAN STORMWATER' (4TH EDITION, MARCH 2004) BY THE NSW DEPARTMENT OF HOUSING.



2. ALL EROSION CONTROL DEVICES ARE TO BE MAINTAINED/REPAIRED DAILY.

3. GRADE FINISHED SURFACE TO SHED WATER EVENLY WITHOUT CHANNELING (UNTIL PIPED STORMWATER SYSTEM IS ADDED IN LATER STAGE).

4. THE PLACEMENT OF EROSION AND SEDIMENT CONTROL MEASURES MAY VARY DEPENDANT UPON THE CONSTRUCTION TECHNIQUE AND PROGRAM.

KEY PLAN

2	31.10.25	ISSUED FOR APPROVAL	M.A.J.P. T.J.H.
1	06.12.24	ISSUED FOR APPROVAL	M.A.J.P. T.J.H.
REV	DATE	DESCRIPTION	AMD BY APP BY

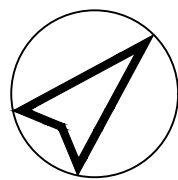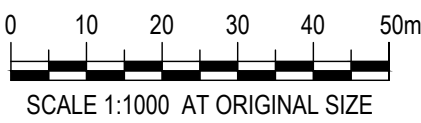

Third.i
COMMUNITIES




DRAWN: J.PHILLIPS
DESIGNED: M.PHILLIPS
DRAFT CHECK: M.PHILLIPS
DESIGN CHECK: S.WEATHERBY
APPROVED: T.HOWE

FOR INFORMATION

559 ANAMBAH ROAD GOSFORTH
CONCEPT & STAGE 1 DEVELOPMENT APPLICATION
SOIL AND WATER MANAGEMENT
LAYOUT PLAN

DRAWING NUMBER	SHEET No.	ORIG. SIZE	REVISION
MKR00884-10-C1511	2 OF 2	A1	2


Matthew Phillips, 31/10/2025 10:12 AM

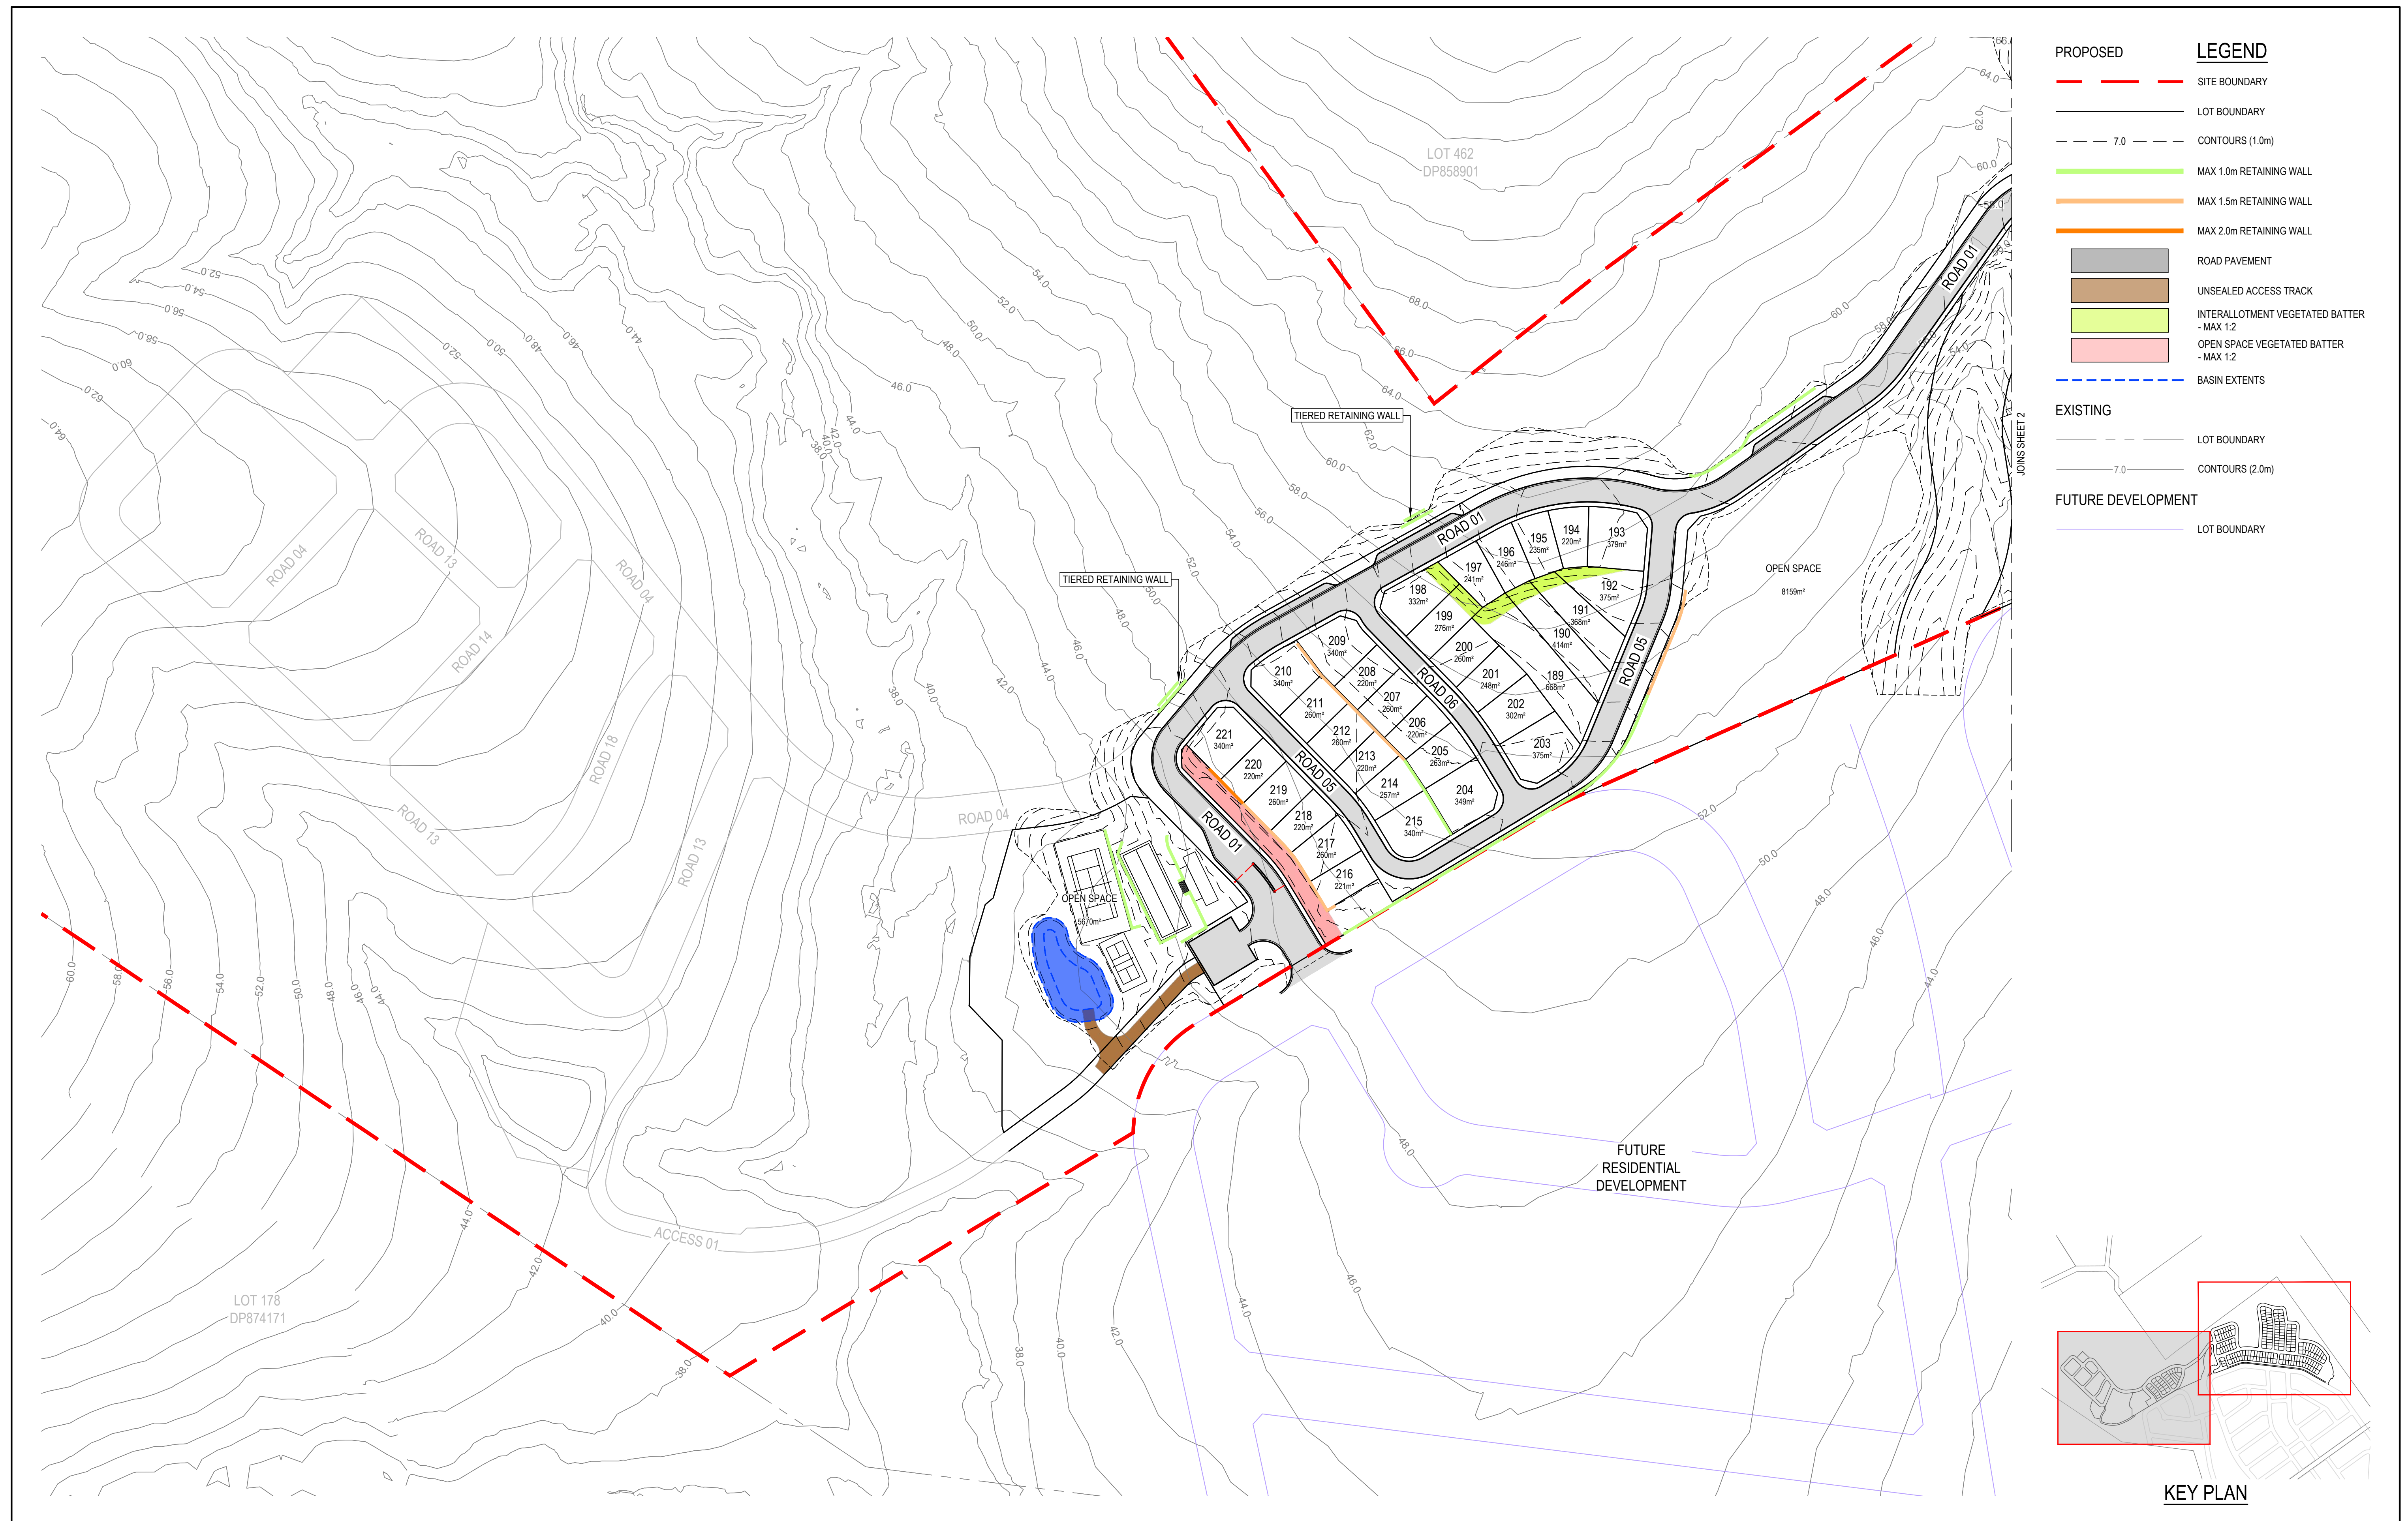[illegible]



KEY PLAN

2	31.10.25	ISSUED FOR APPROVAL		M.A.J.P.	T.J.H.
1	06.12.24	ISSUED FOR APPROVAL		M.A.J.P.	T.J.H.
REV	DATE	DESCRIPTION		AMD BY	APP BY

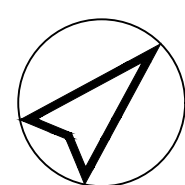


Third.i
COMMUNITIES



DRAWN: J.BADI	DESIGNED: M.PHILLIPS	559 ANAMBAH ROAD GOSFORTH CONCEPT & STAGE 1 DEVELOPMENT APPLICATION RETAINING WALL LAYOUT PLAN			
DRAFT CHECK: M.PHILLIPS	DESIGN CHECK: S.WEATHERBY				
APPROVED:	T.HOWE				
FOR INFORMATION		DRAWING NUMBER	SHEET No.	ORIG. SIZE	REVISION
		MKR00884-10-C1601	2 OF 2	A1	2

C:\12dS\data\12DSYNERGY\MKR00884 Thirdi_Anambah_Design_280\02 Design\Drawings\10 DAWMKR00884-10-C1600.dwg

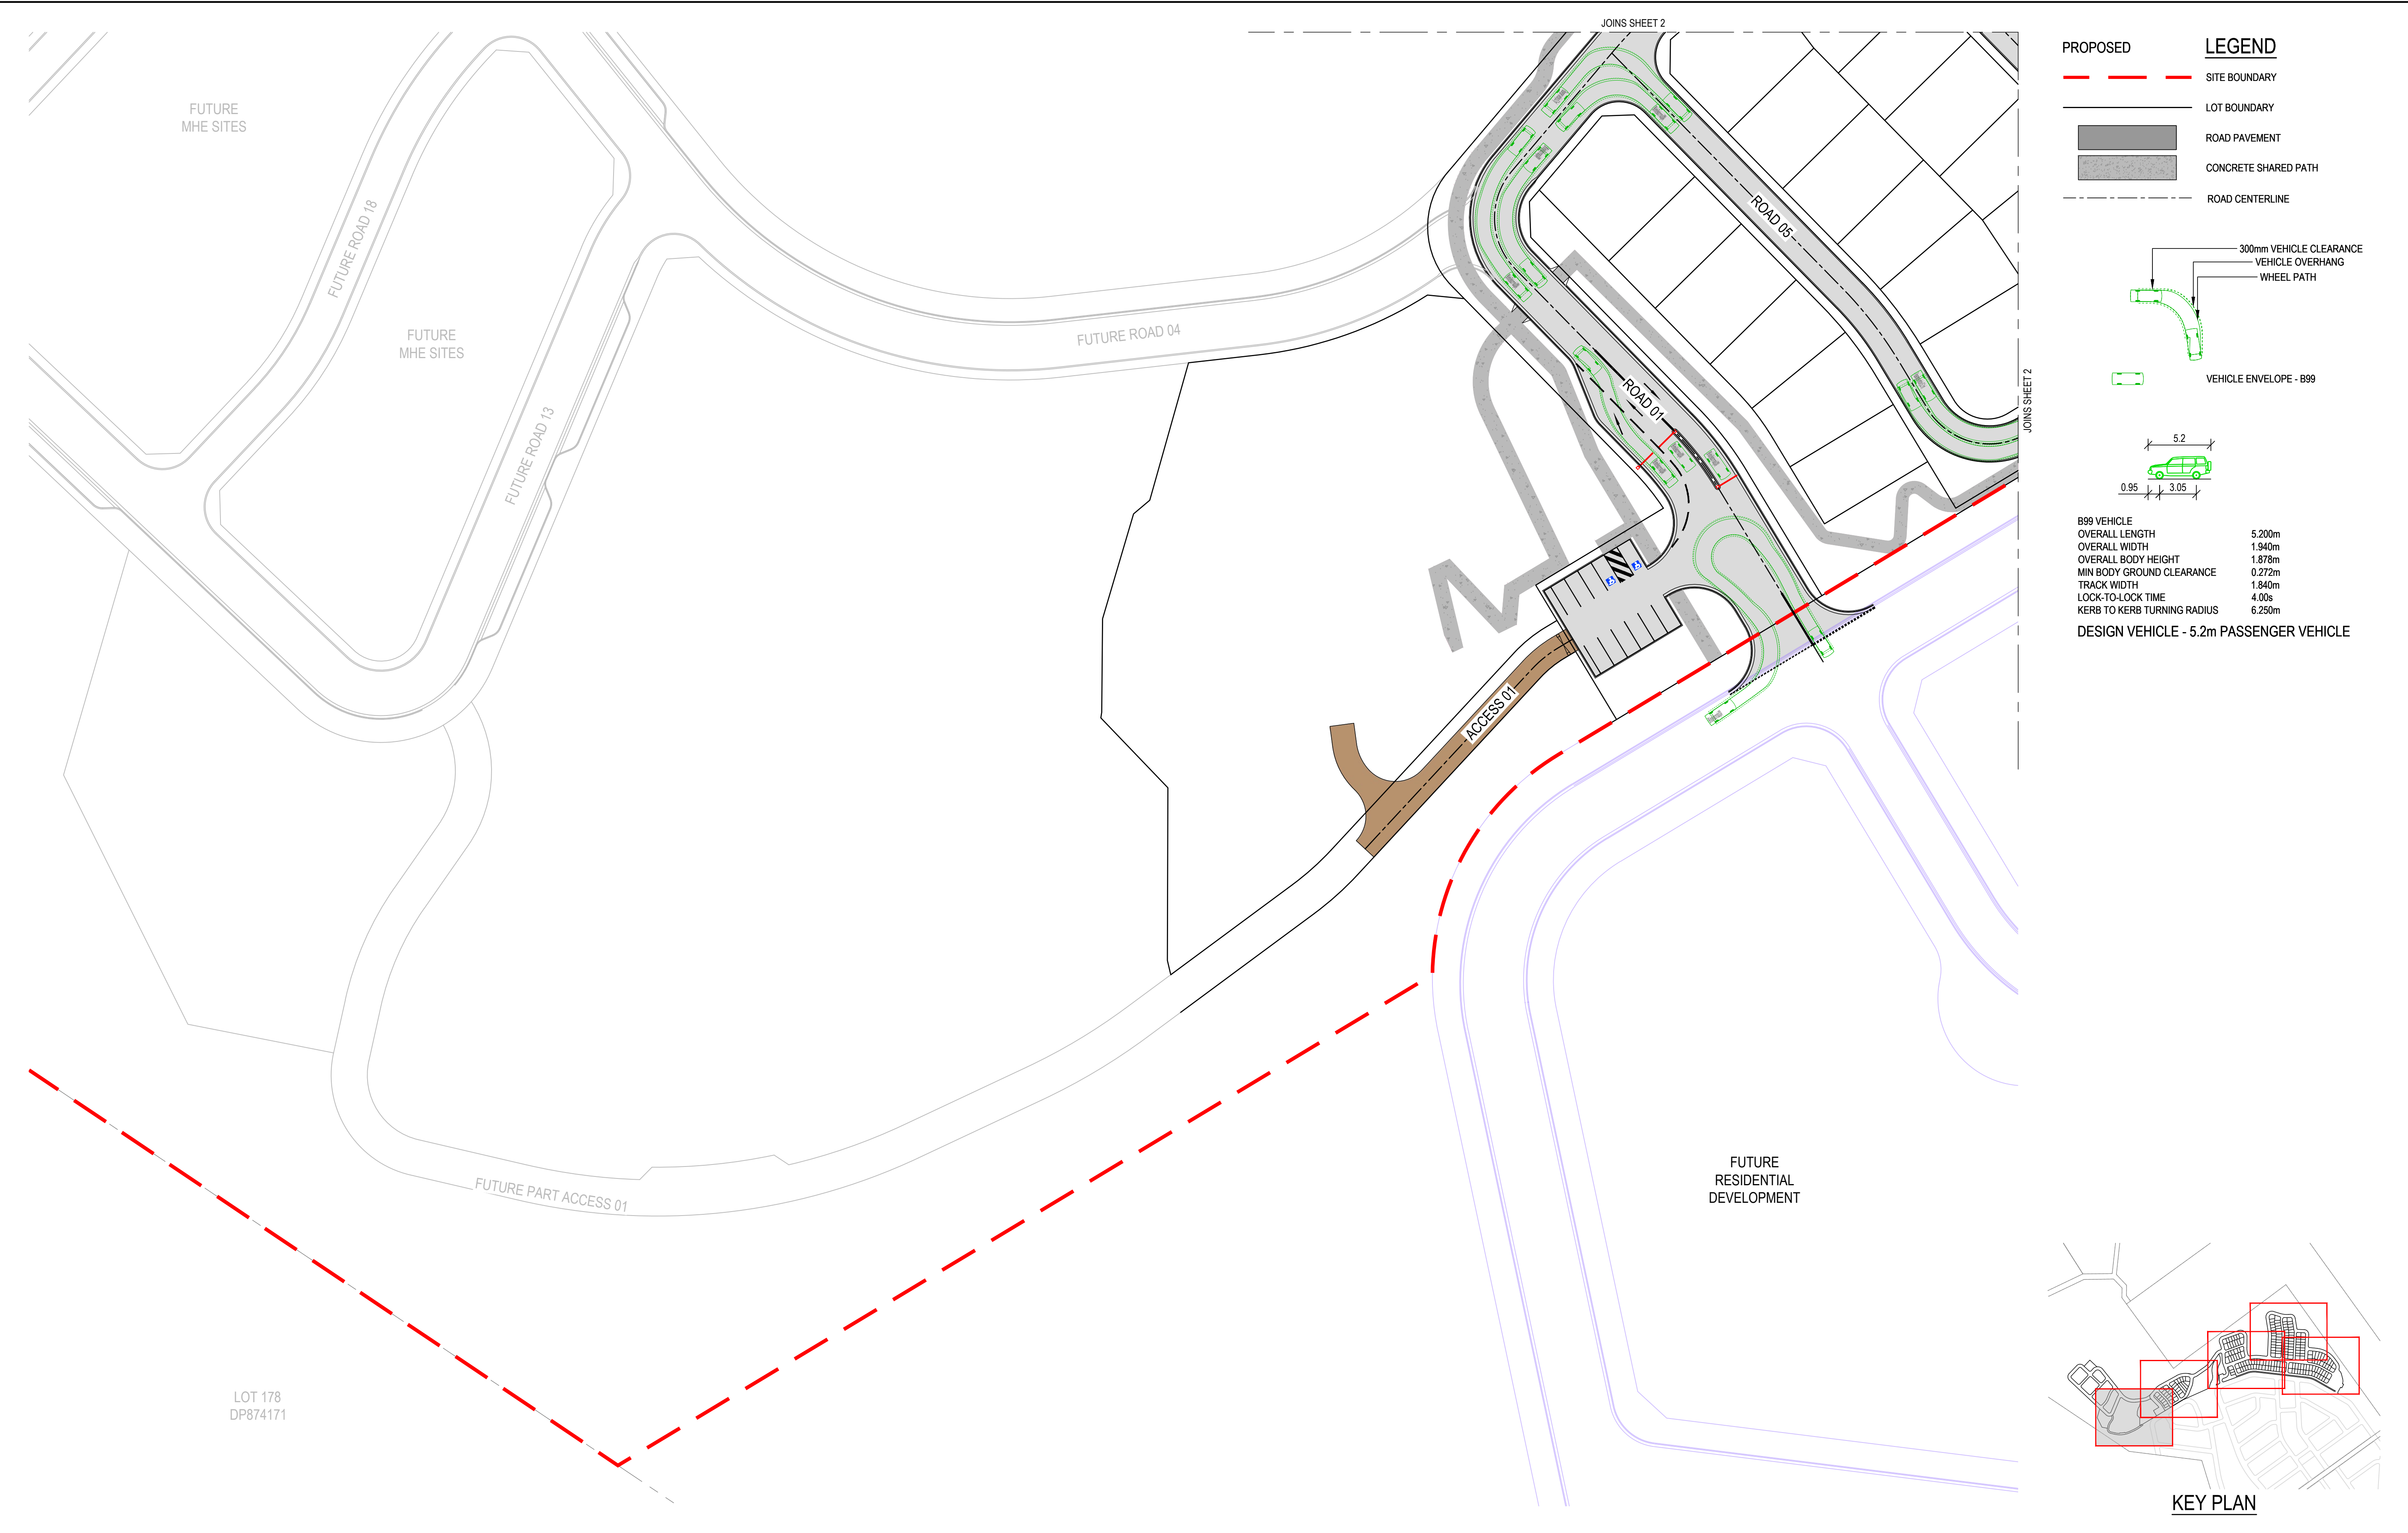

PROPOSED

LEGEND



SITE BOUNDARY

LOT BOUNDARY


ROAD PAVEMENT

CONCRETE SHARED PATH

ROAD CENTERLINE

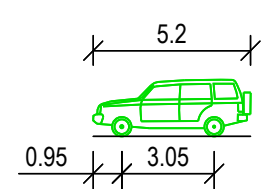
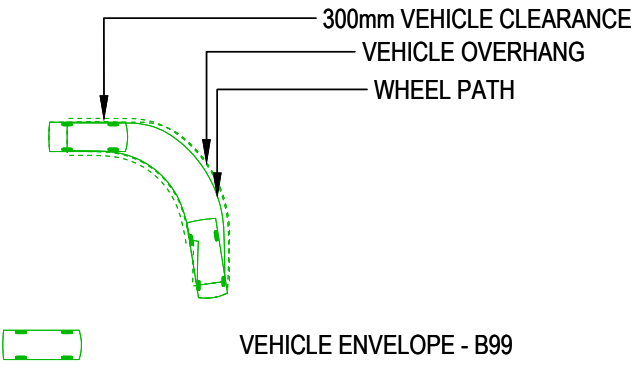


B99 VEHICLE	
OVERALL LENGTH	5.200m
OVERALL WIDTH	1.940m
OVERALL BODY HEIGHT	1.878m
MIN BODY GROUND CLEARANCE	0.272m
TRACK WIDTH	1.840m
LOCK-TO-LOCK TIME	4.00s
KERB TO KERB TURNING RADIUS	6.250m
DESIGN VEHICLE - 5.2m PASSENGER VEHICLE	

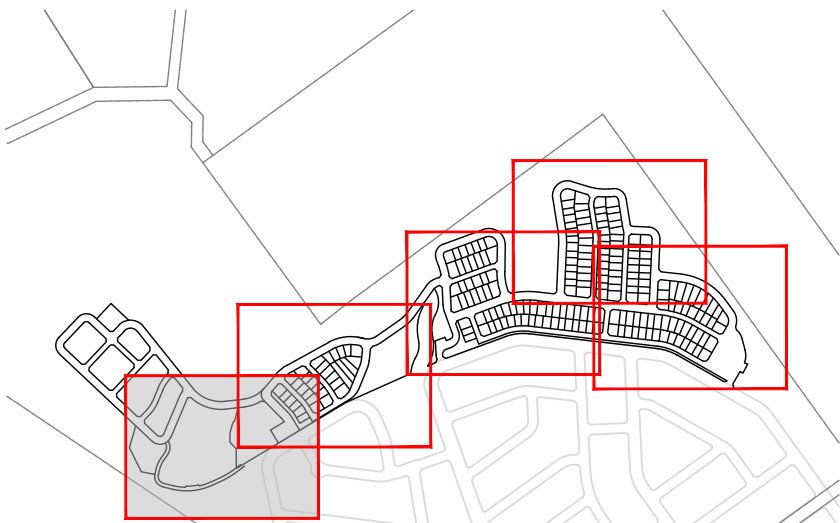

KEY PLAN

REV	DATE	DESCRIPTION	AMD BY	APP BY
2	31.10.25	ISSUED FOR APPROVAL	M.A.J.P.	T.J.H.
1	06.12.24	ISSUED FOR APPROVAL	M.A.J.P.	T.J.H.

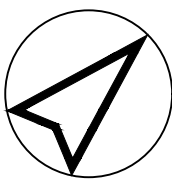 

Third.i
COMMUNITIES



DRAWN: J.PHILLIPS	DESIGNED: M.PHILLIPS
DRAFT CHECK: M.PHILLIPS	DESIGN CHECK: S.WEATHERBY
APPROVED:	T.HOWE

FOR INFORMATION



559 ANAMBAH ROAD GOSFORTH
CONCEPT & STAGE 1 DEVELOPMENT APPLICATION
SWEEP PATHS
DESIGN VEHICLES

DRAWING NUMBER MKR00884-10-C1700	SHEET No. 1 OF 5	ORIG. SIZE A1	REVISION 2
-------------------------------------	---------------------	------------------	---------------


Matthew Phillips, 31/10/2025 10:12 AM



LEGEND	
PROPOSED	
---	SITE BOUNDARY
---	LOT BOUNDARY
█	ROAD PAVEMENT
█	CONCRETE SHARED PATH
---	ROAD CENTERLINE

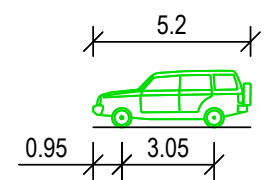
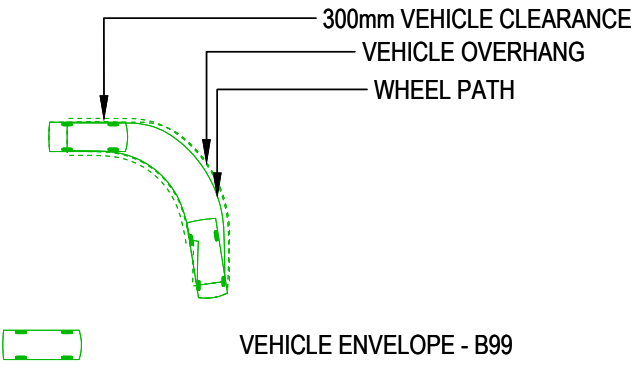


B99 VEHICLE	
OVERALL LENGTH	5.200m
OVERALL WIDTH	1.940m
OVERALL BODY HEIGHT	1.878m
MIN BODY GROUND CLEARANCE	0.272m
TRACK WIDTH	1.840m
LOCK-TO-LOCK TIME	4.00s
KERB TO KERB TURNING RADIUS	6.250m
DESIGN VEHICLE - 5.2m PASSENGER VEHICLE	

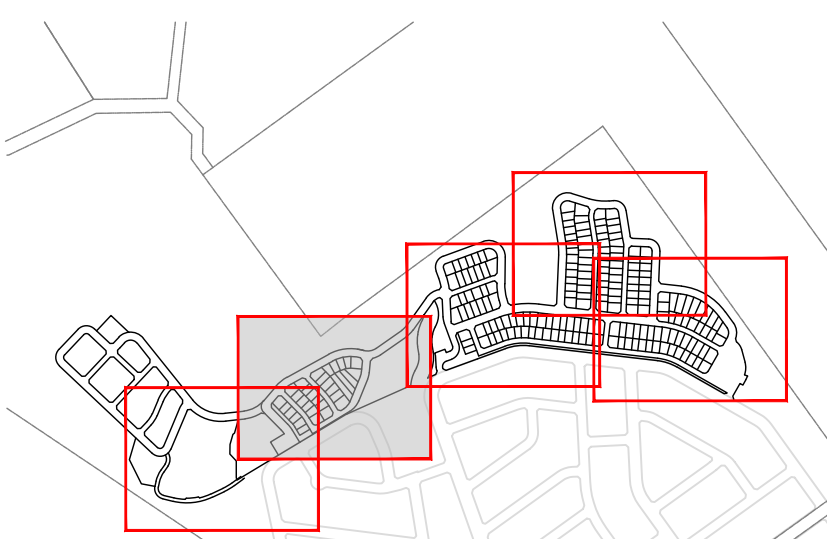

KEY PLAN

REV	DATE	DESCRIPTION	AMD BY	APP BY
2	31.10.25	ISSUED FOR APPROVAL	M.A.J.P.	T.J.H.
1	06.12.24	ISSUED FOR APPROVAL	M.A.J.P.	T.J.H.

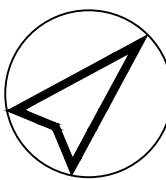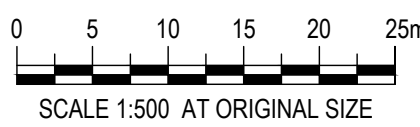


DRAWN: J.PHILLIPS	DESIGNED: M.PHILLIPS
DRAFT CHECK: M.PHILLIPS	DESIGN CHECK: S.WEATHERBY
APPROVED:	T.HOWE



FOR INFORMATION

559 ANAMBAH ROAD GOSFORTH
CONCEPT & STAGE 1 DEVELOPMENT APPLICATION
SWEEP PATHS
DESIGN VEHICLES

DRAWING NUMBER	SHEET No.	ORIG. SIZE	REVISION
MKR00884-10-C1701	2 OF 5	A1	2

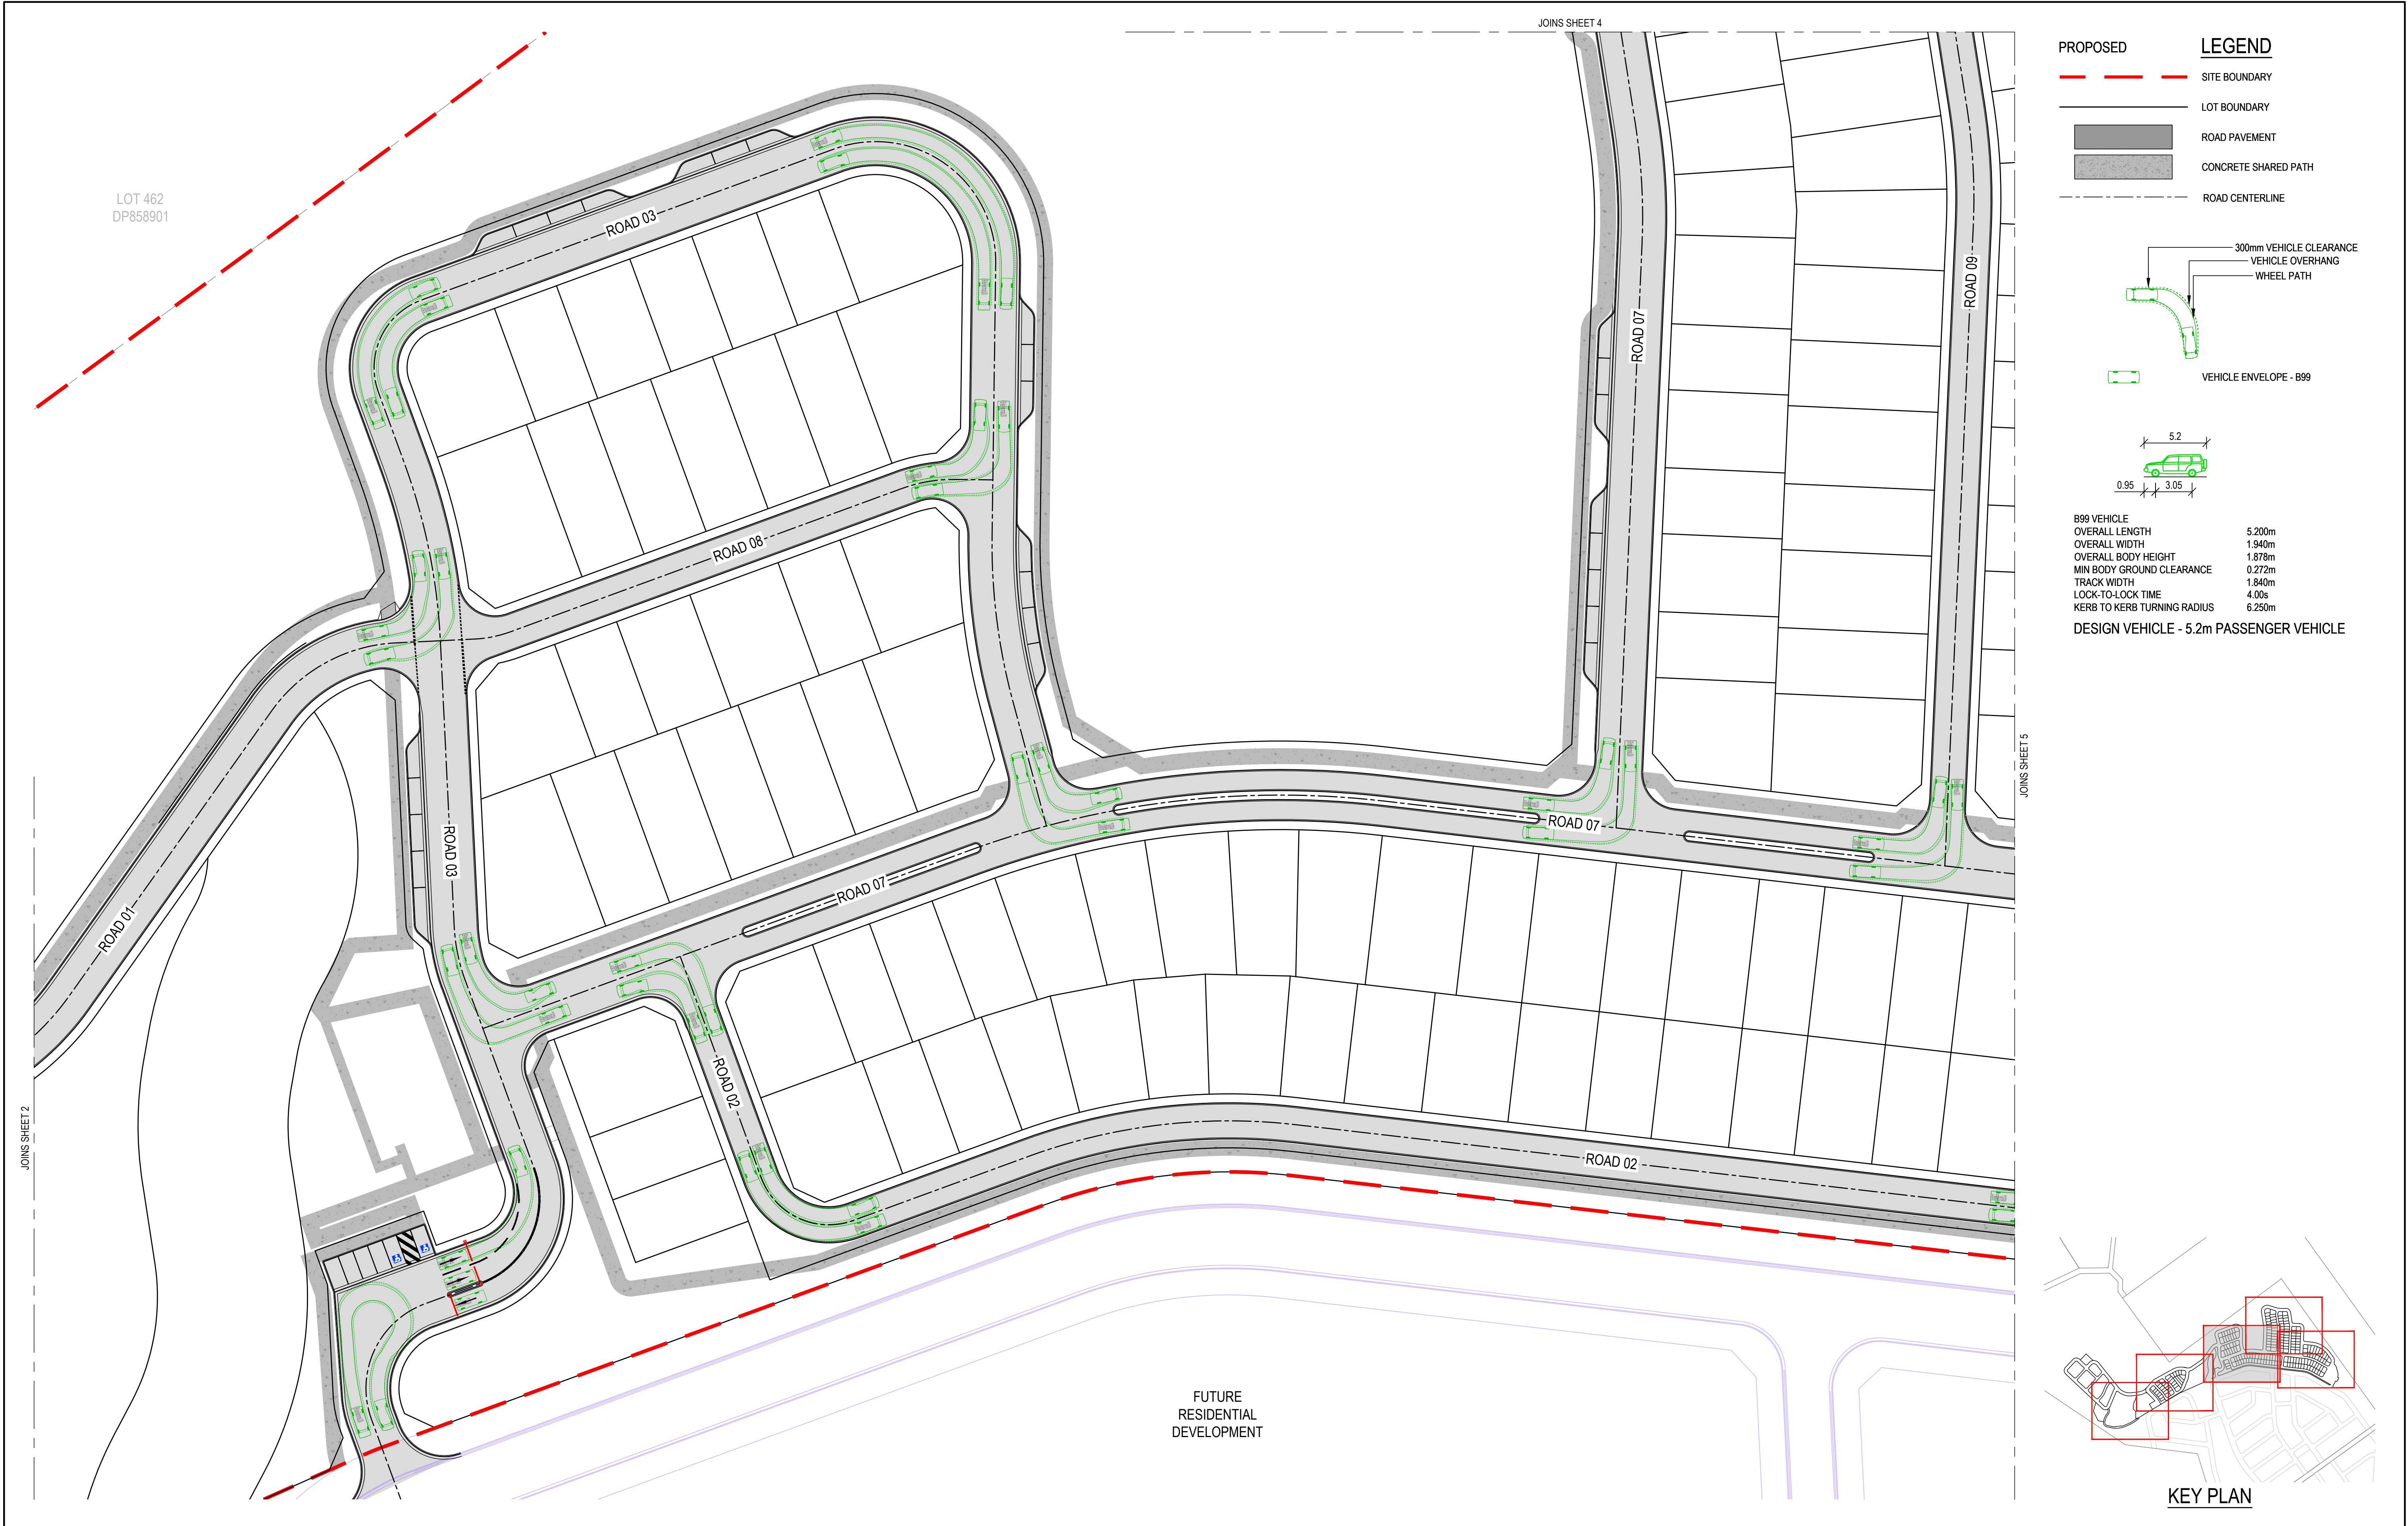

REV	DATE	DESCRIPTION	AMD BY	APP BY
2	31.10.25	ISSUED FOR APPROVAL	M.A.J.P.	T.J.H.
1	06.12.24	ISSUED FOR APPROVAL	M.A.J.P.	T.J.H.

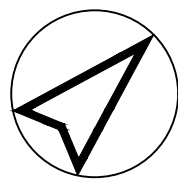 

Third.i
COMMUNITIES



DRAWN: J.PHILLIPS	DESIGNED: M.PHILLIPS
DRAFT CHECK: M.PHILLIPS	DESIGN CHECK: S.WEATHERBY
APPROVED:	T.HOWE

FOR INFORMATION

559 ANAMBAH ROAD GOSFORTH
CONCEPT & STAGE 1 DEVELOPMENT APPLICATION
SWEEP PATHS
DESIGN VEHICLES

DRAWING NUMBER	SHEET No.	ORIG. SIZE	REVISION
MKR00884-10-C1702	3 OF 5	A1	2

C:\125\data\12DSYNERGY\MKR00884 Third_i_Anambah_Design_28002 Design\Drawings\10 DAIMKR00884-10-C1700.dwg

LOT 462
DP858901

PROPOSED

LEGEND

SITE BOUNDARY

LOT BOUNDARY

ROAD PAVEMENT

CONCRETE SHARED PATH

ROAD CENTERLINE

300mm VEHICLE CLEARANCE

VEHICLE OVERHANG

WHEEL PATH

VEHICLE ENVELOPE - B99

5.2

0.95

3.05

B99 VEHICLE

OVERALL LENGTH

OVERALL WIDTH

OVERALL BODY HEIGHT

MIN BODY GROUND CLEARANCE

TRACK WIDTH

LOCK-TO-LOCK TIME

KERB TO KERB TURNING RADIUS

5.200m

1.940m

1.878m



0.272m

1.840m

4.00s



6.250m

DESIGN VEHICLE - 5.2m PASSENGER VEHICLE

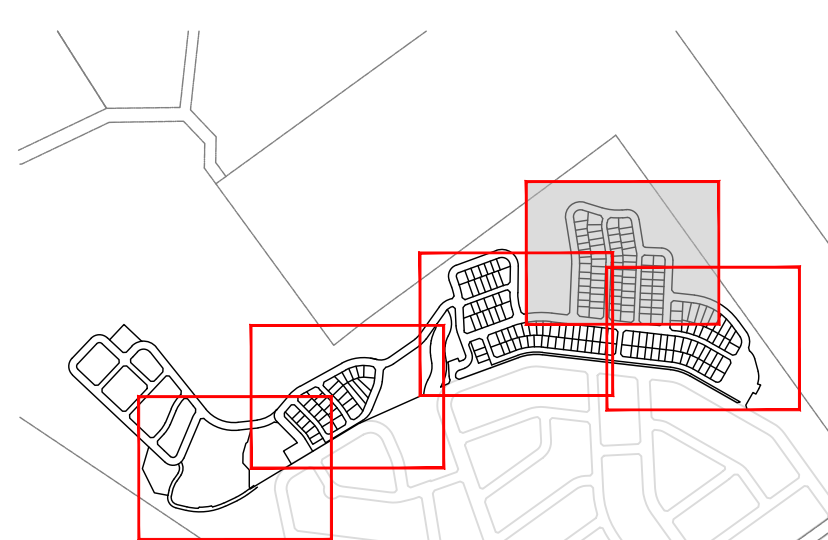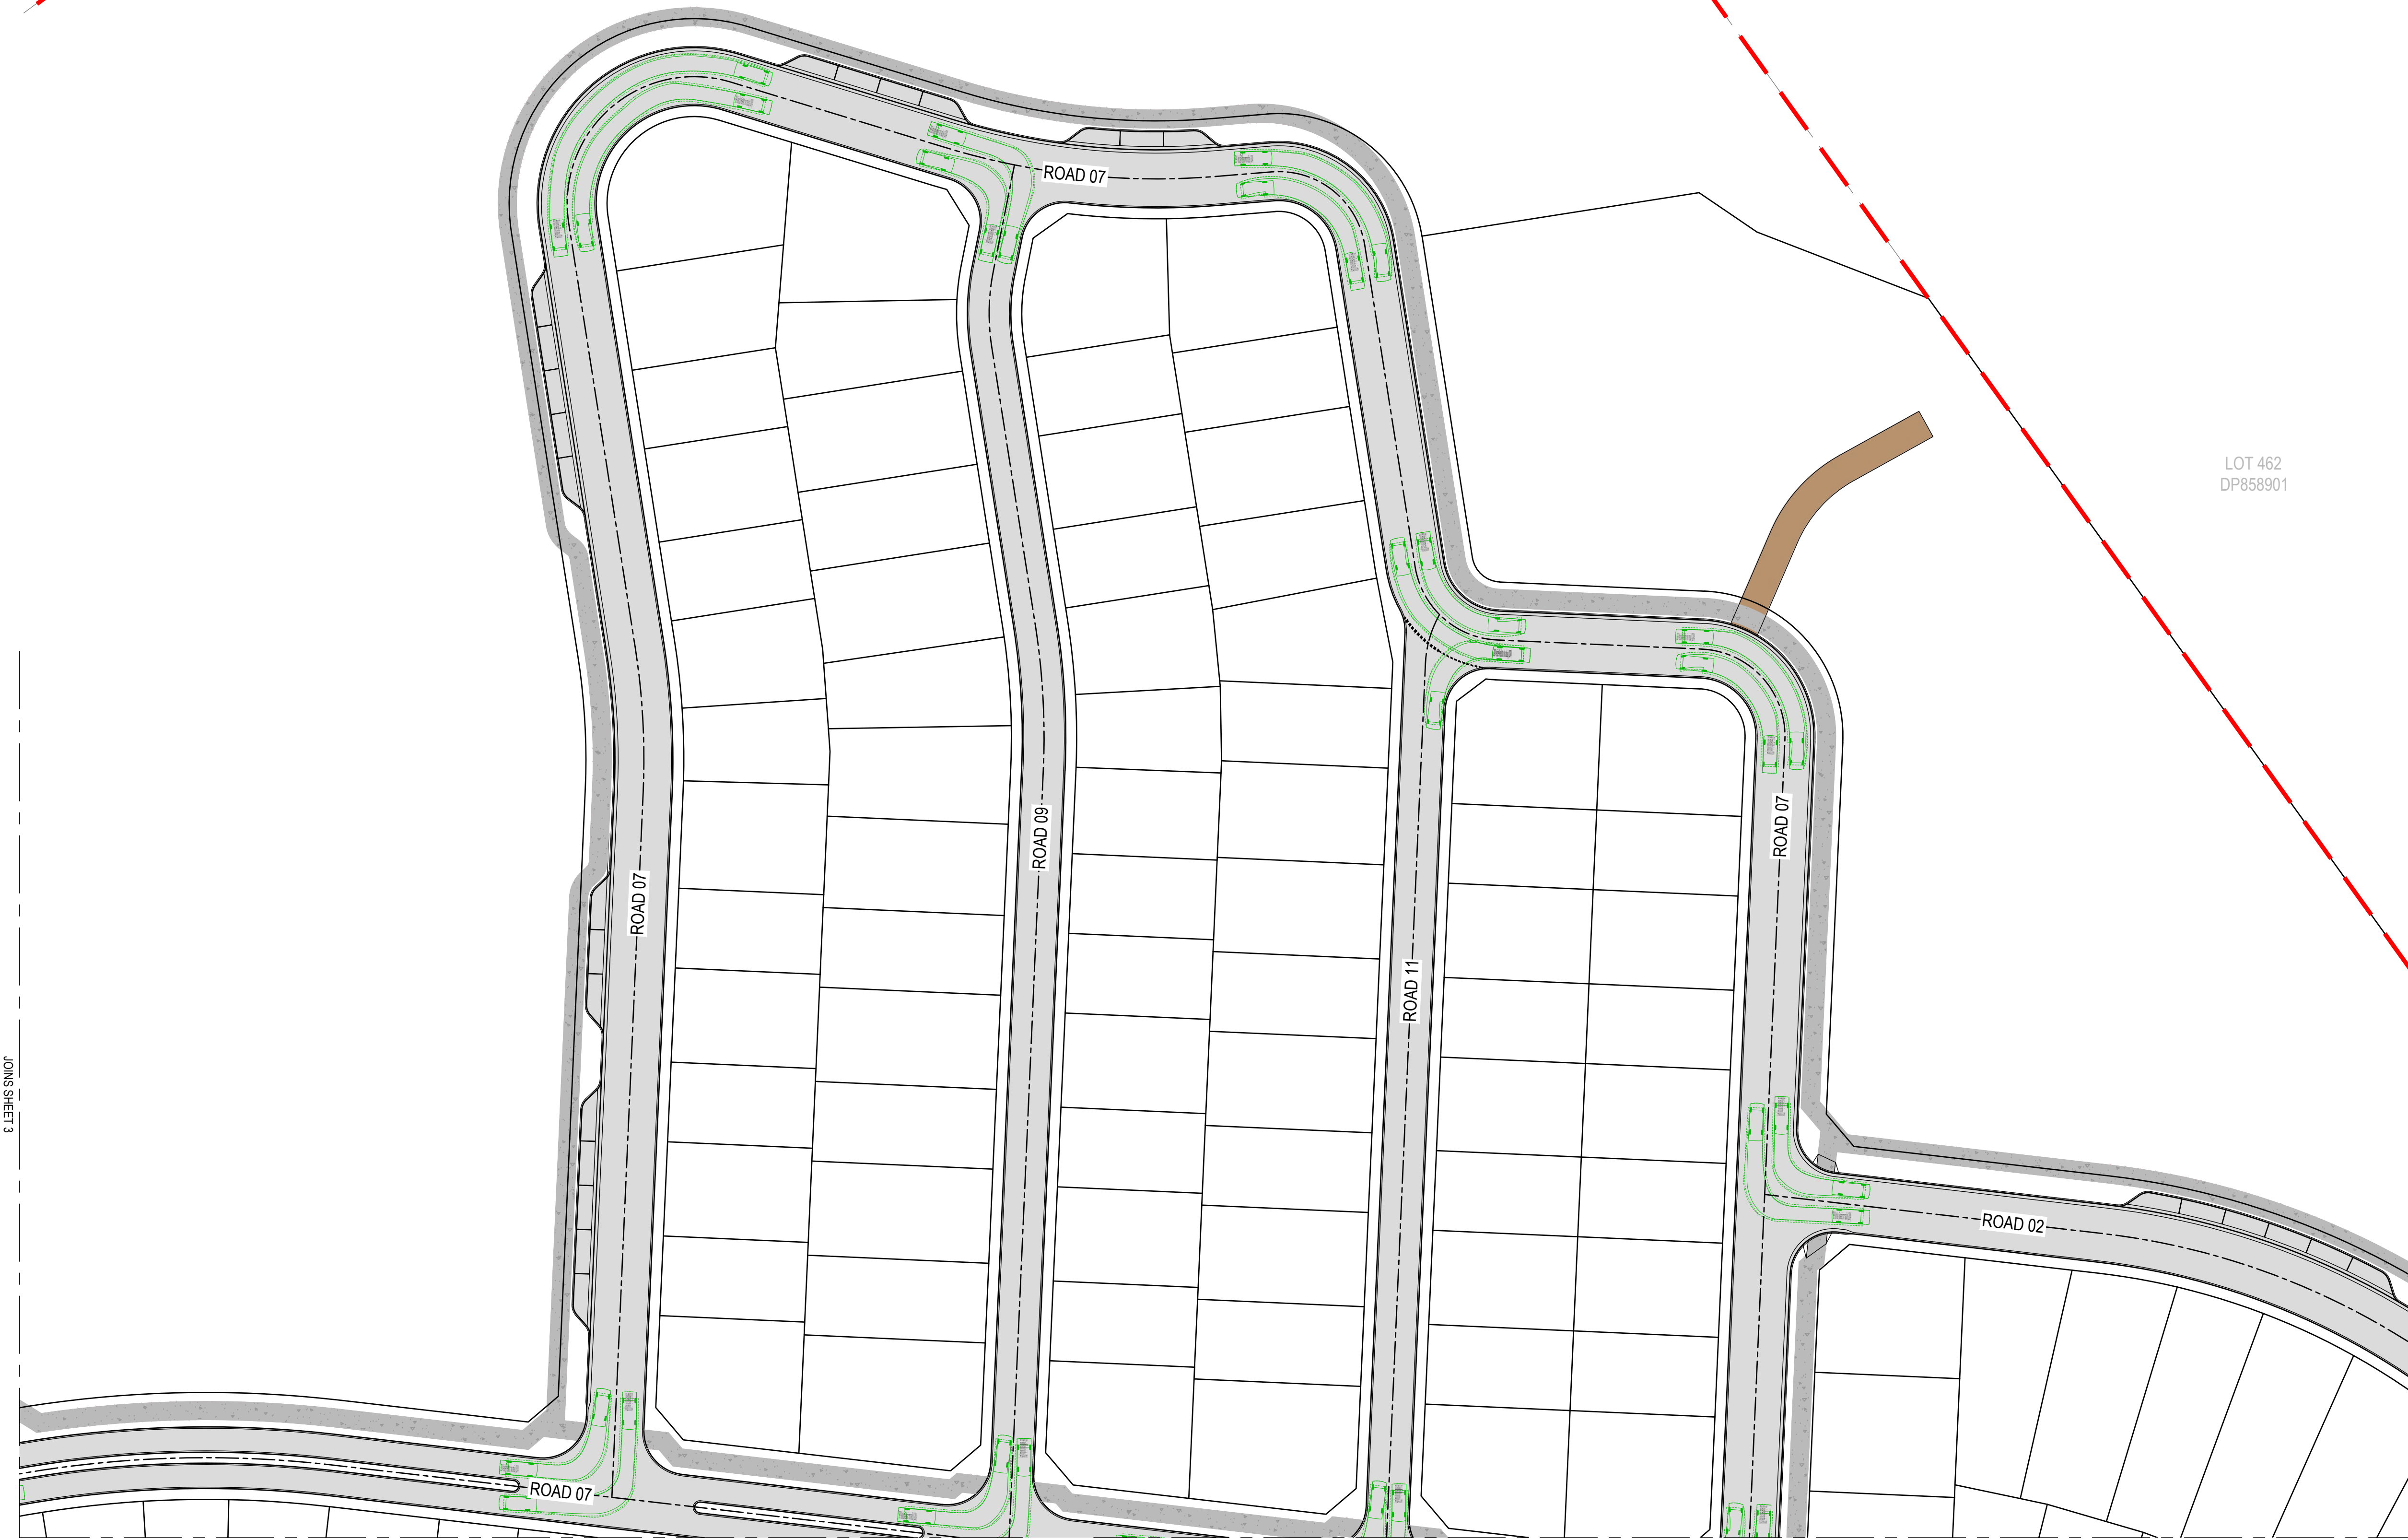

KEY PLAN

REV	DATE	DESCRIPTION	AMD BY	APP BY
2	31.10.25	ISSUED FOR APPROVAL	M.A.J.P.	T.J.H.
1	06.12.24	ISSUED FOR APPROVAL	M.A.J.P.	T.J.H.

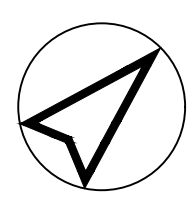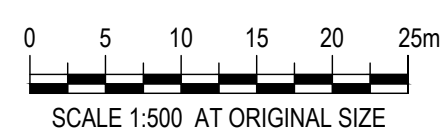


Third.i
COMMUNITIES





DRAWN: J.PHILLIPS	DESIGNED: M.PHILLIPS
DRAFT CHECK: M.PHILLIPS	DESIGN CHECK: S.WEATHERBY
APPROVED:	T.HOWE
FOR INFORMATION	

559 ANAMBAH ROAD GOSFORTH CONCEPT & STAGE 1 DEVELOPMENT APPLICATION SWEEP PATHS DESIGN VEHICLES			
DRAWING NUMBER MKR00884-10-C1703	SHEET No. 4 OF 5	ORIG. SIZE A1	REVISION 2

Matthew Phillips, 31/10/2025 10:13 AM

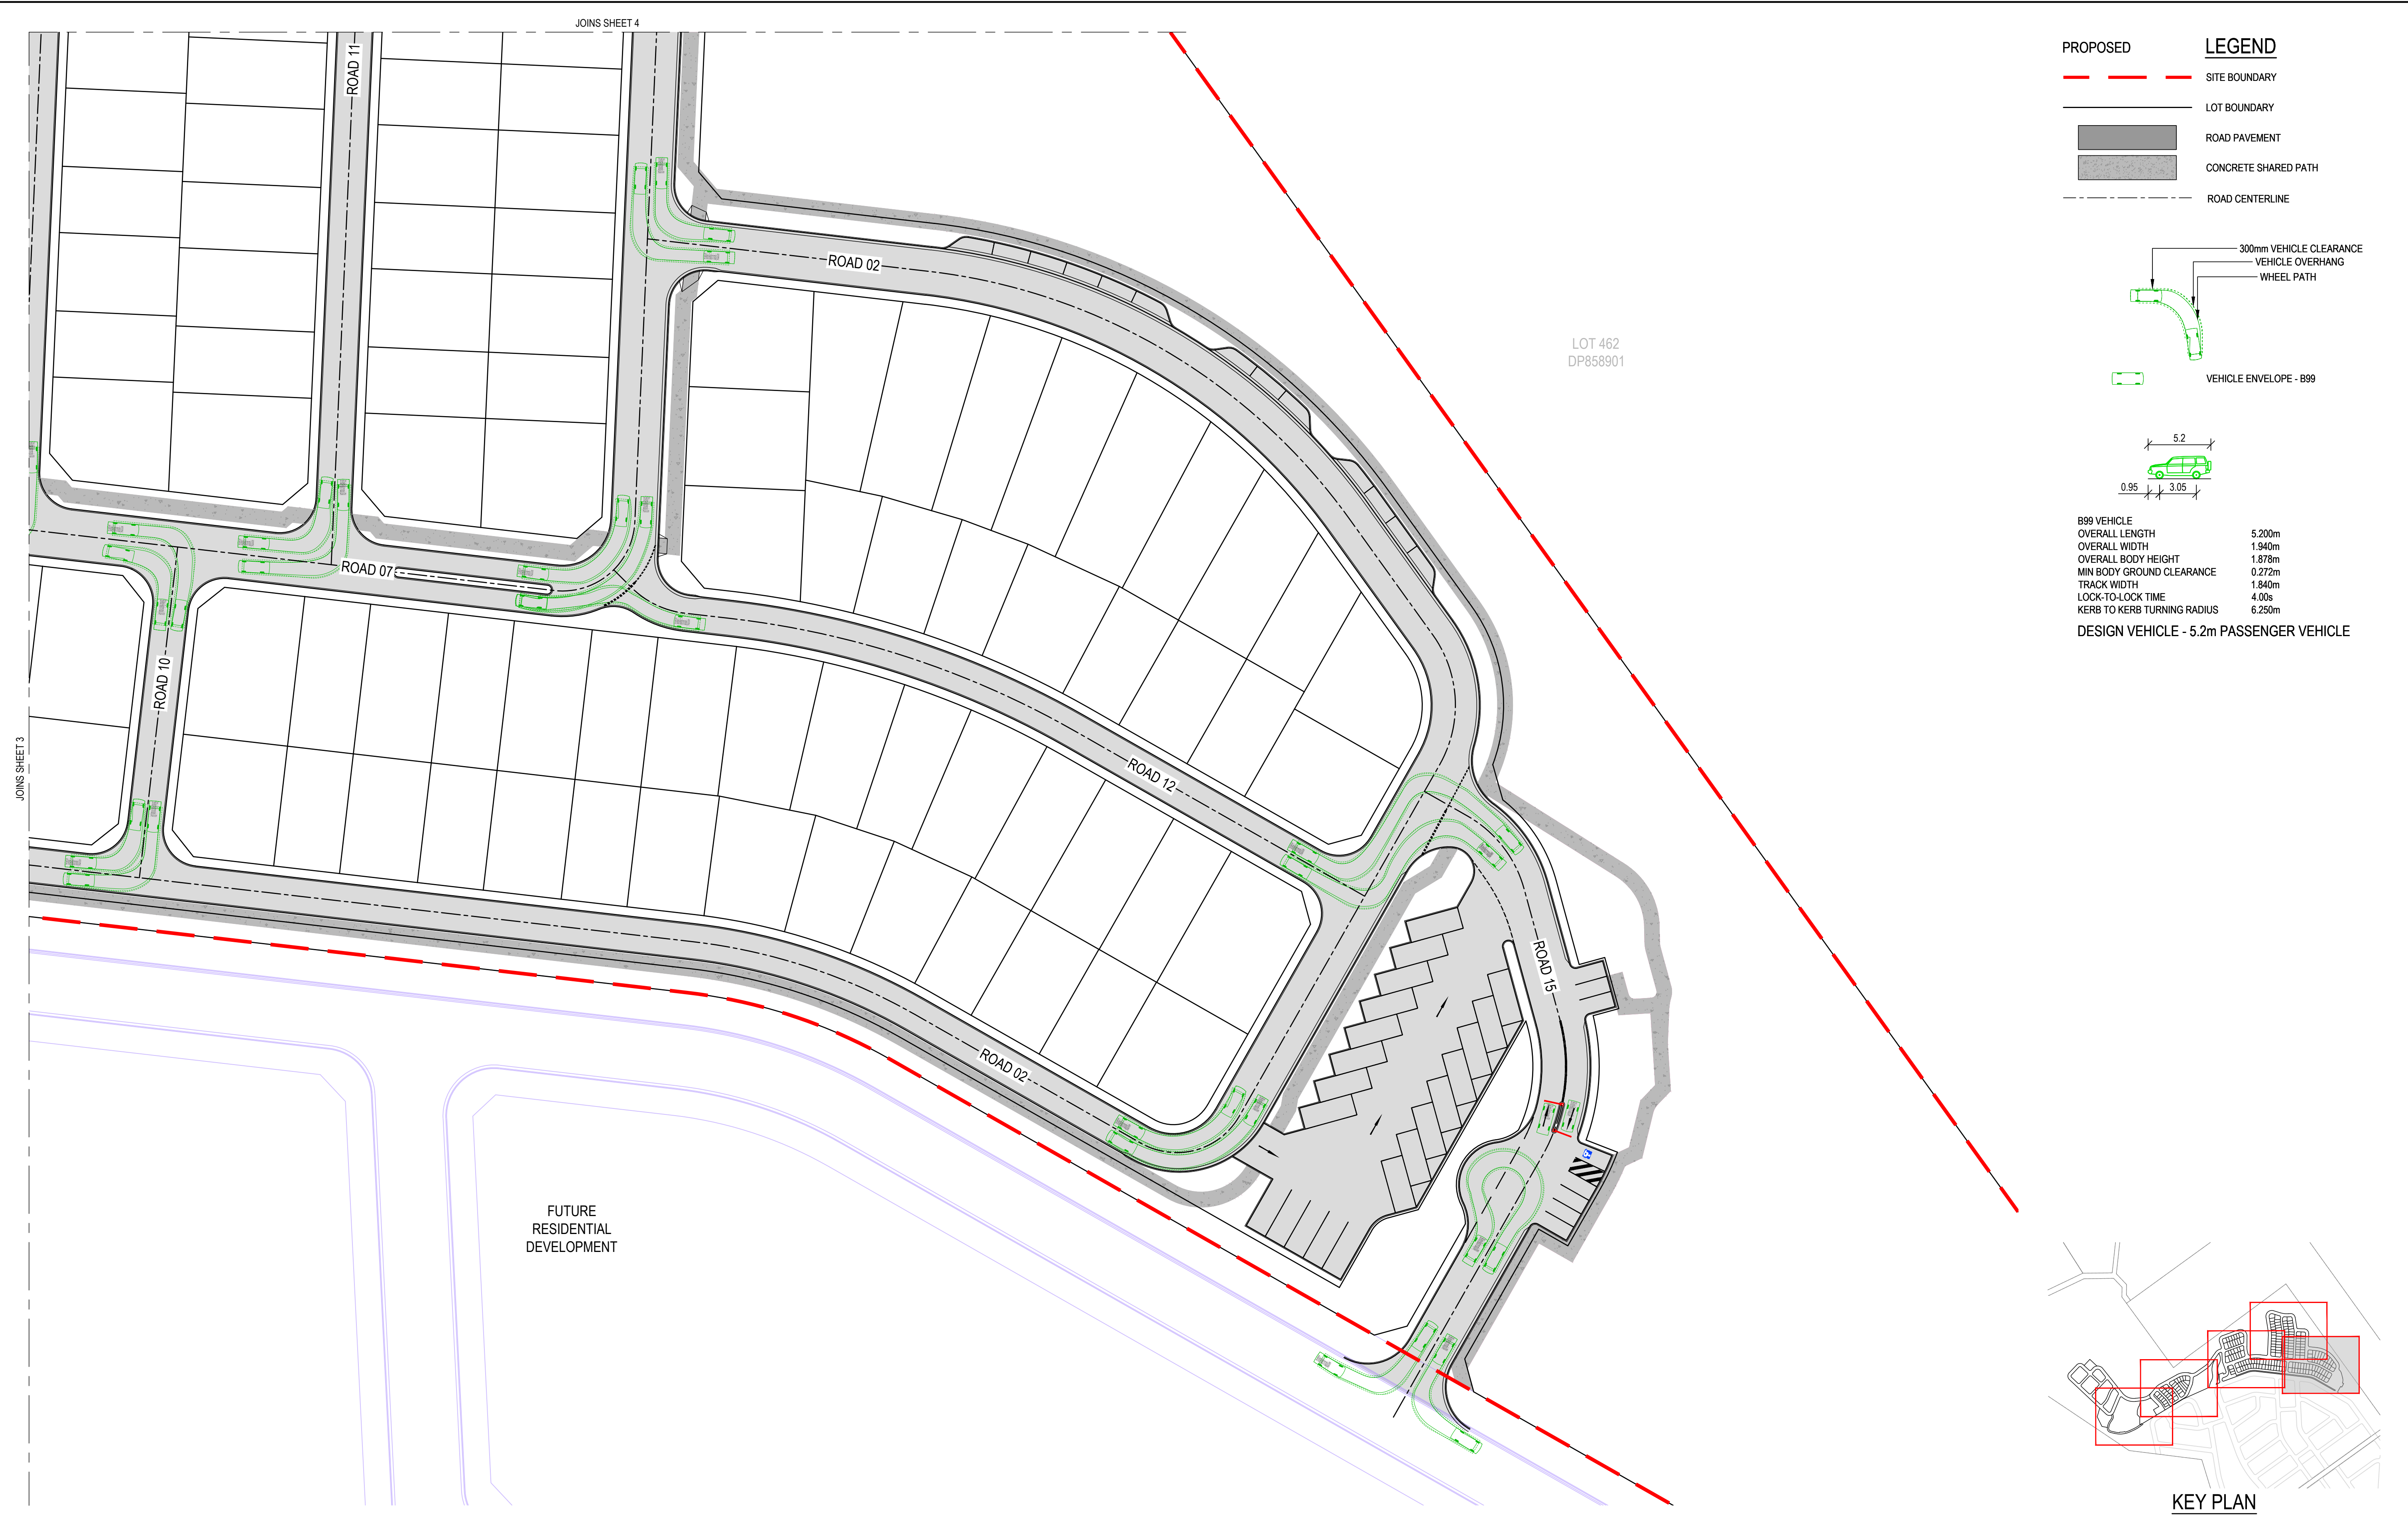

REV	DATE	DESCRIPTION	AMD BY	APP BY
2	31.10.25	ISSUED FOR APPROVAL	M.A.J.P.	T.J.H.
1	06.12.24	ISSUED FOR APPROVAL	M.A.J.P.	T.J.H.

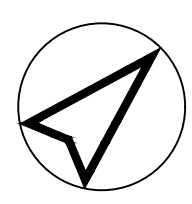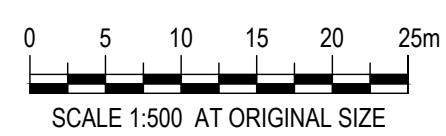


Third.i
COMMUNITIES



DRAWN: J.PHILLIPS	DESIGNED: M.PHILLIPS
DRAFT CHECK: M.PHILLIPS	DESIGN CHECK: S.WEATHERBY
APPROVED:	T.HOWE

559 ANAMBAH ROAD GOSFORTH CONCEPT & STAGE 1 DEVELOPMENT APPLICATION SWEEP PATHS DESIGN VEHICLES			
DRAWING NUMBER MKR00884-10-C1704	SHEET No. 5 OF 5	ORIG. SIZE A1	REVISION 2

C:\125\data\120SYNERGY\MKR00884 Third_i_Anambah_Design_280\02 Design\Drawings\10 DAIMKR00884-10-C1700.dwg

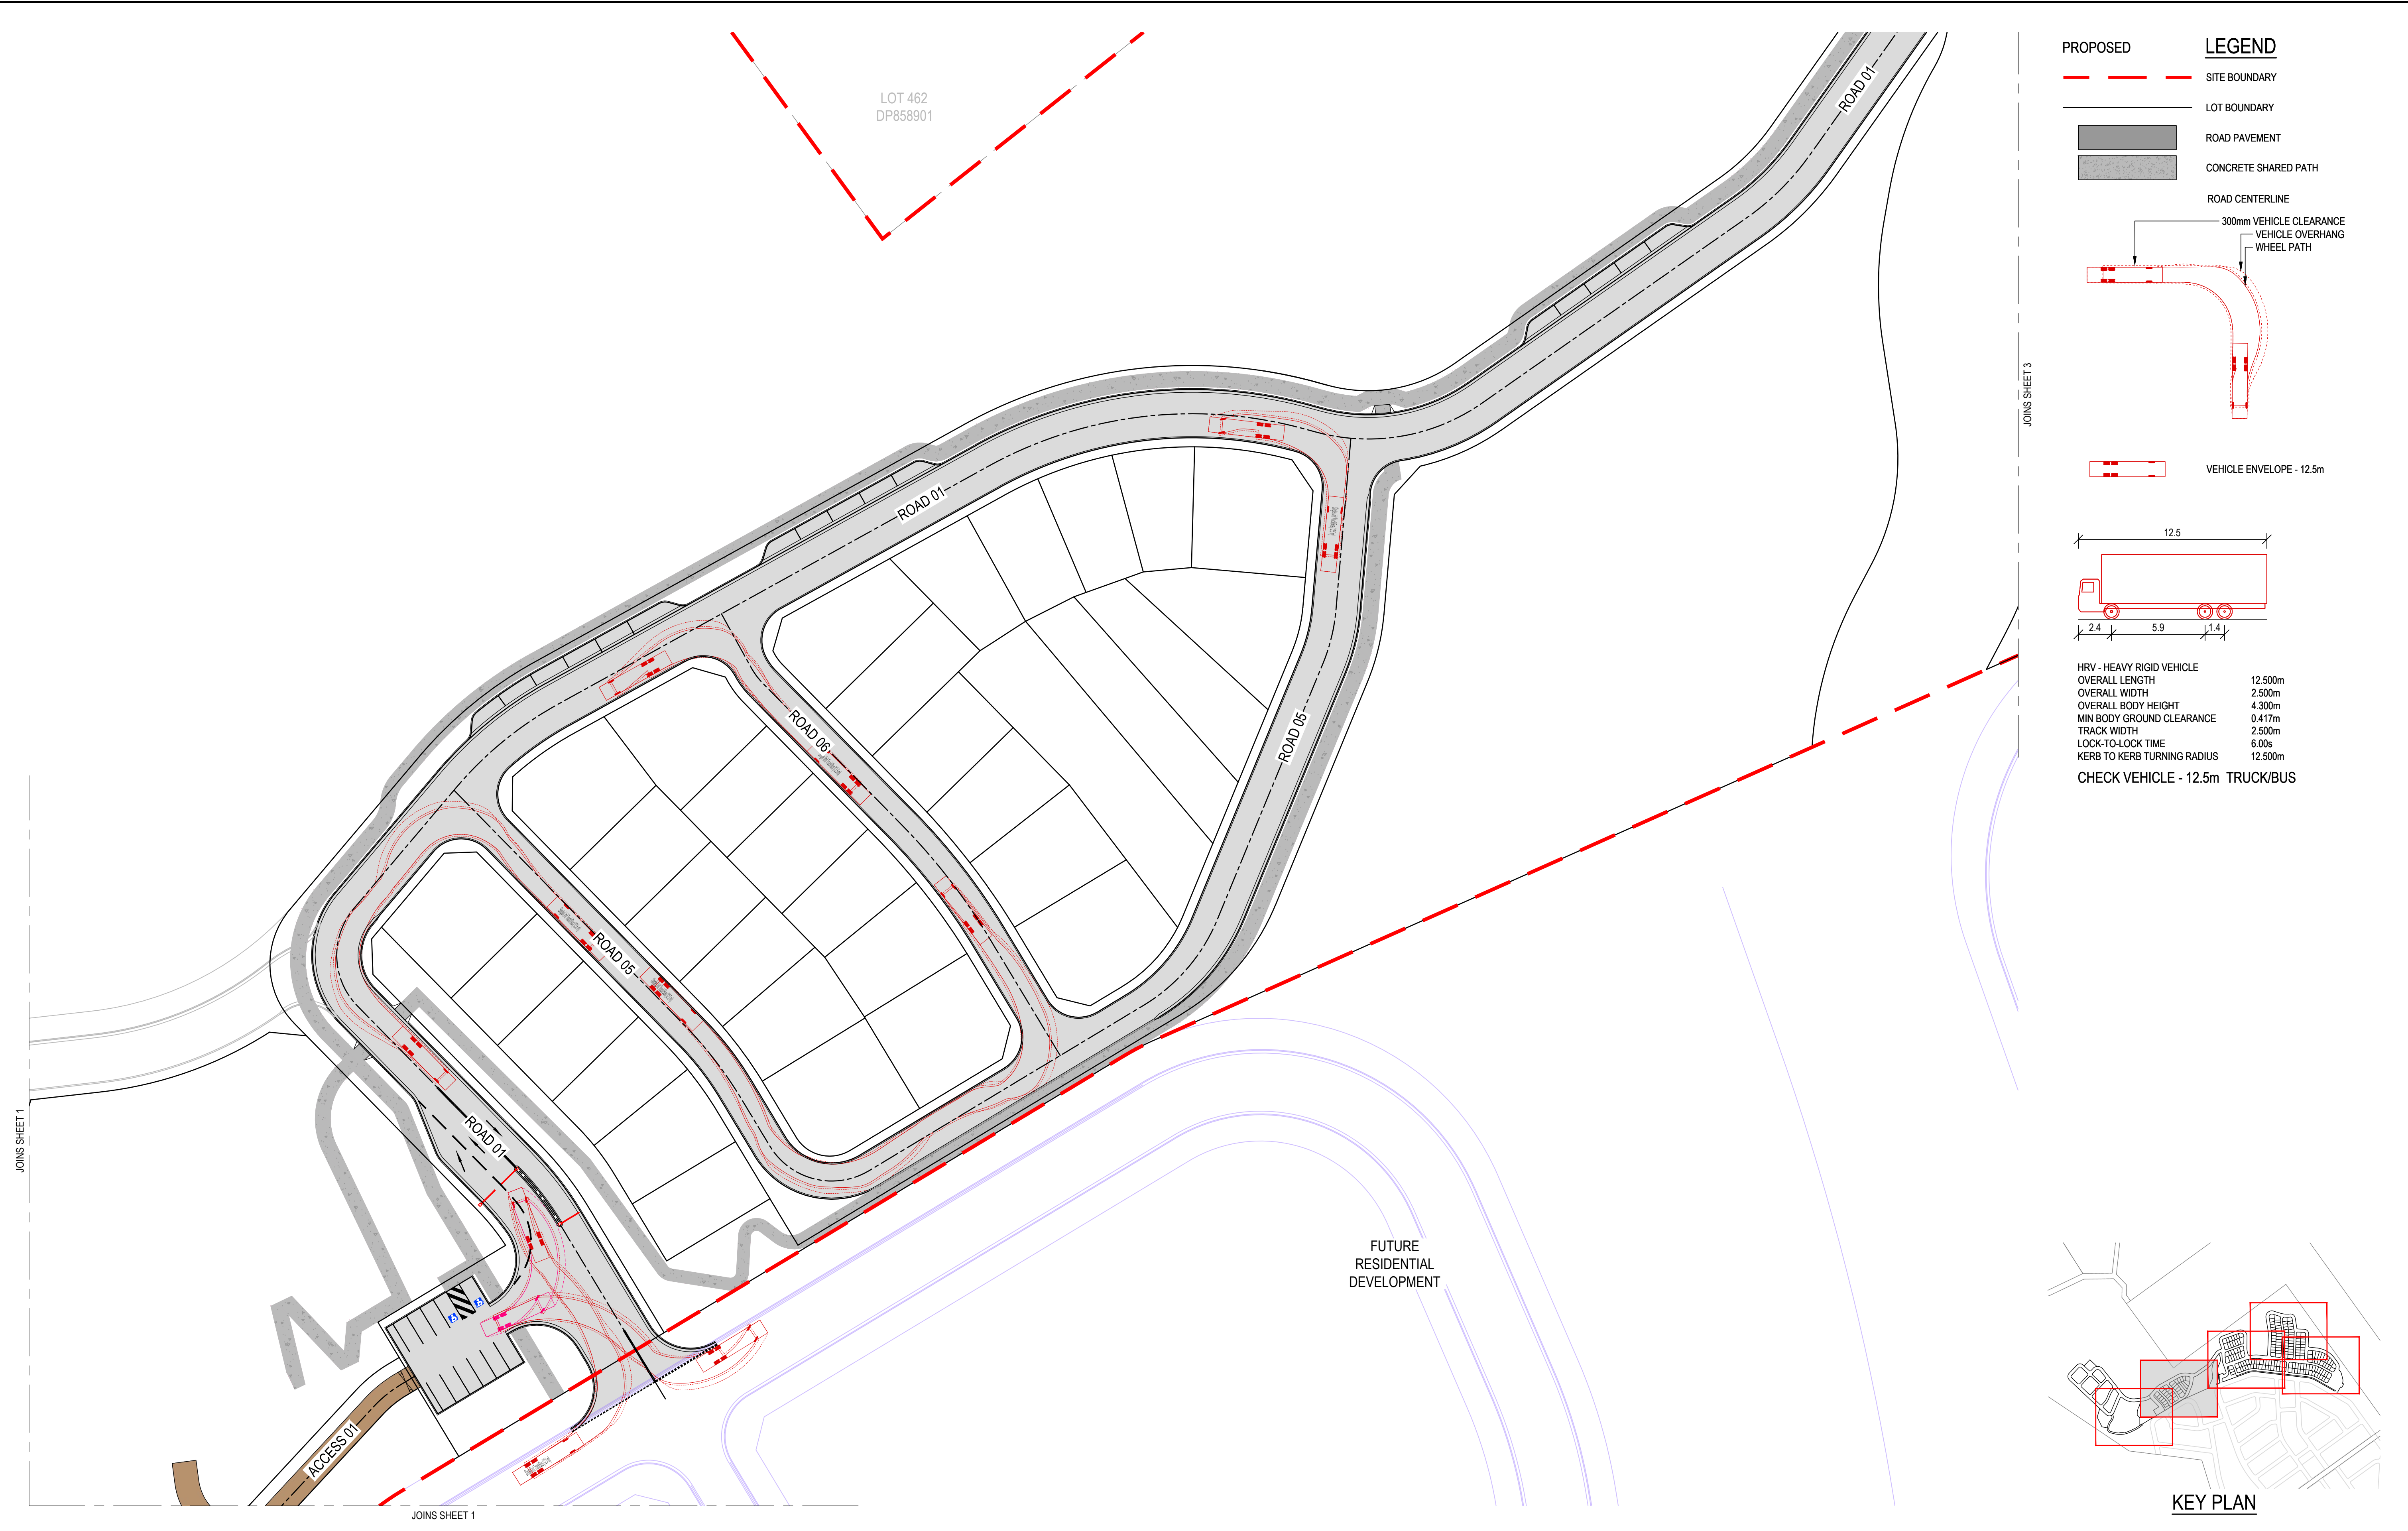

PROPOSED

LEGEND

SITE BOUNDARY

LOT BOUNDARY

ROAD PAVEMENT

CONCRETE SHARED PATH

ROAD CENTERLINE

300mm VEHICLE CLEARANCE

VEHICLE OVERHANG

WHEEL PATH

VEHICLE ENVELOPE - 12.5m

12.5

2.4

5.9

1.4

HRV - HEAVY RIGID VEHICLE

OVERALL LENGTH 12.500m

OVERALL WIDTH 2.500m

OVERALL BODY HEIGHT 4.300m

MIN BODY GROUND CLEARANCE 0.417m

TRACK WIDTH 2.500m



LOCK-TO-LOCK TIME 6.00s

KERB TO KERB TURNING RADIUS 12.500m

CHECK VEHICLE - 12.5m TRUCK/BUS

KEY PLAN

REV	DATE	DESCRIPTION	AMD BY	APP BY
2	31.10.25	ISSUED FOR APPROVAL	M.A.J.P.	T.J.H.
1	06.12.24	ISSUED FOR APPROVAL	M.A.J.P.	T.J.H.

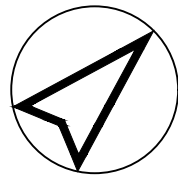 


Third.i
COMMUNITIES



DRAWN: J.PHILLIPS	DESIGNED: M.PHILLIPS
DRAFT CHECK: M.PHILLIPS	DESIGN CHECK: S.WEATHERBY
APPROVED:	T.HOWE
FOR INFORMATION	

559 ANAMBH ROAD GOSFORTH CONCEPT & STAGE 1 DEVELOPMENT APPLICATION SWEEP PATHS CHECK VEHICLES			
DRAWING NUMBER MKR00884-10-C1706	SHEET No. 2 OF 5	ORIG. SIZE A1	REVISION 2

C:\125\data\12DSYNERGY\MKR00884 Third_i_Anambah_Design_28002 Design\Drawings\10 DAIMKR00884-10-C1700.dwg

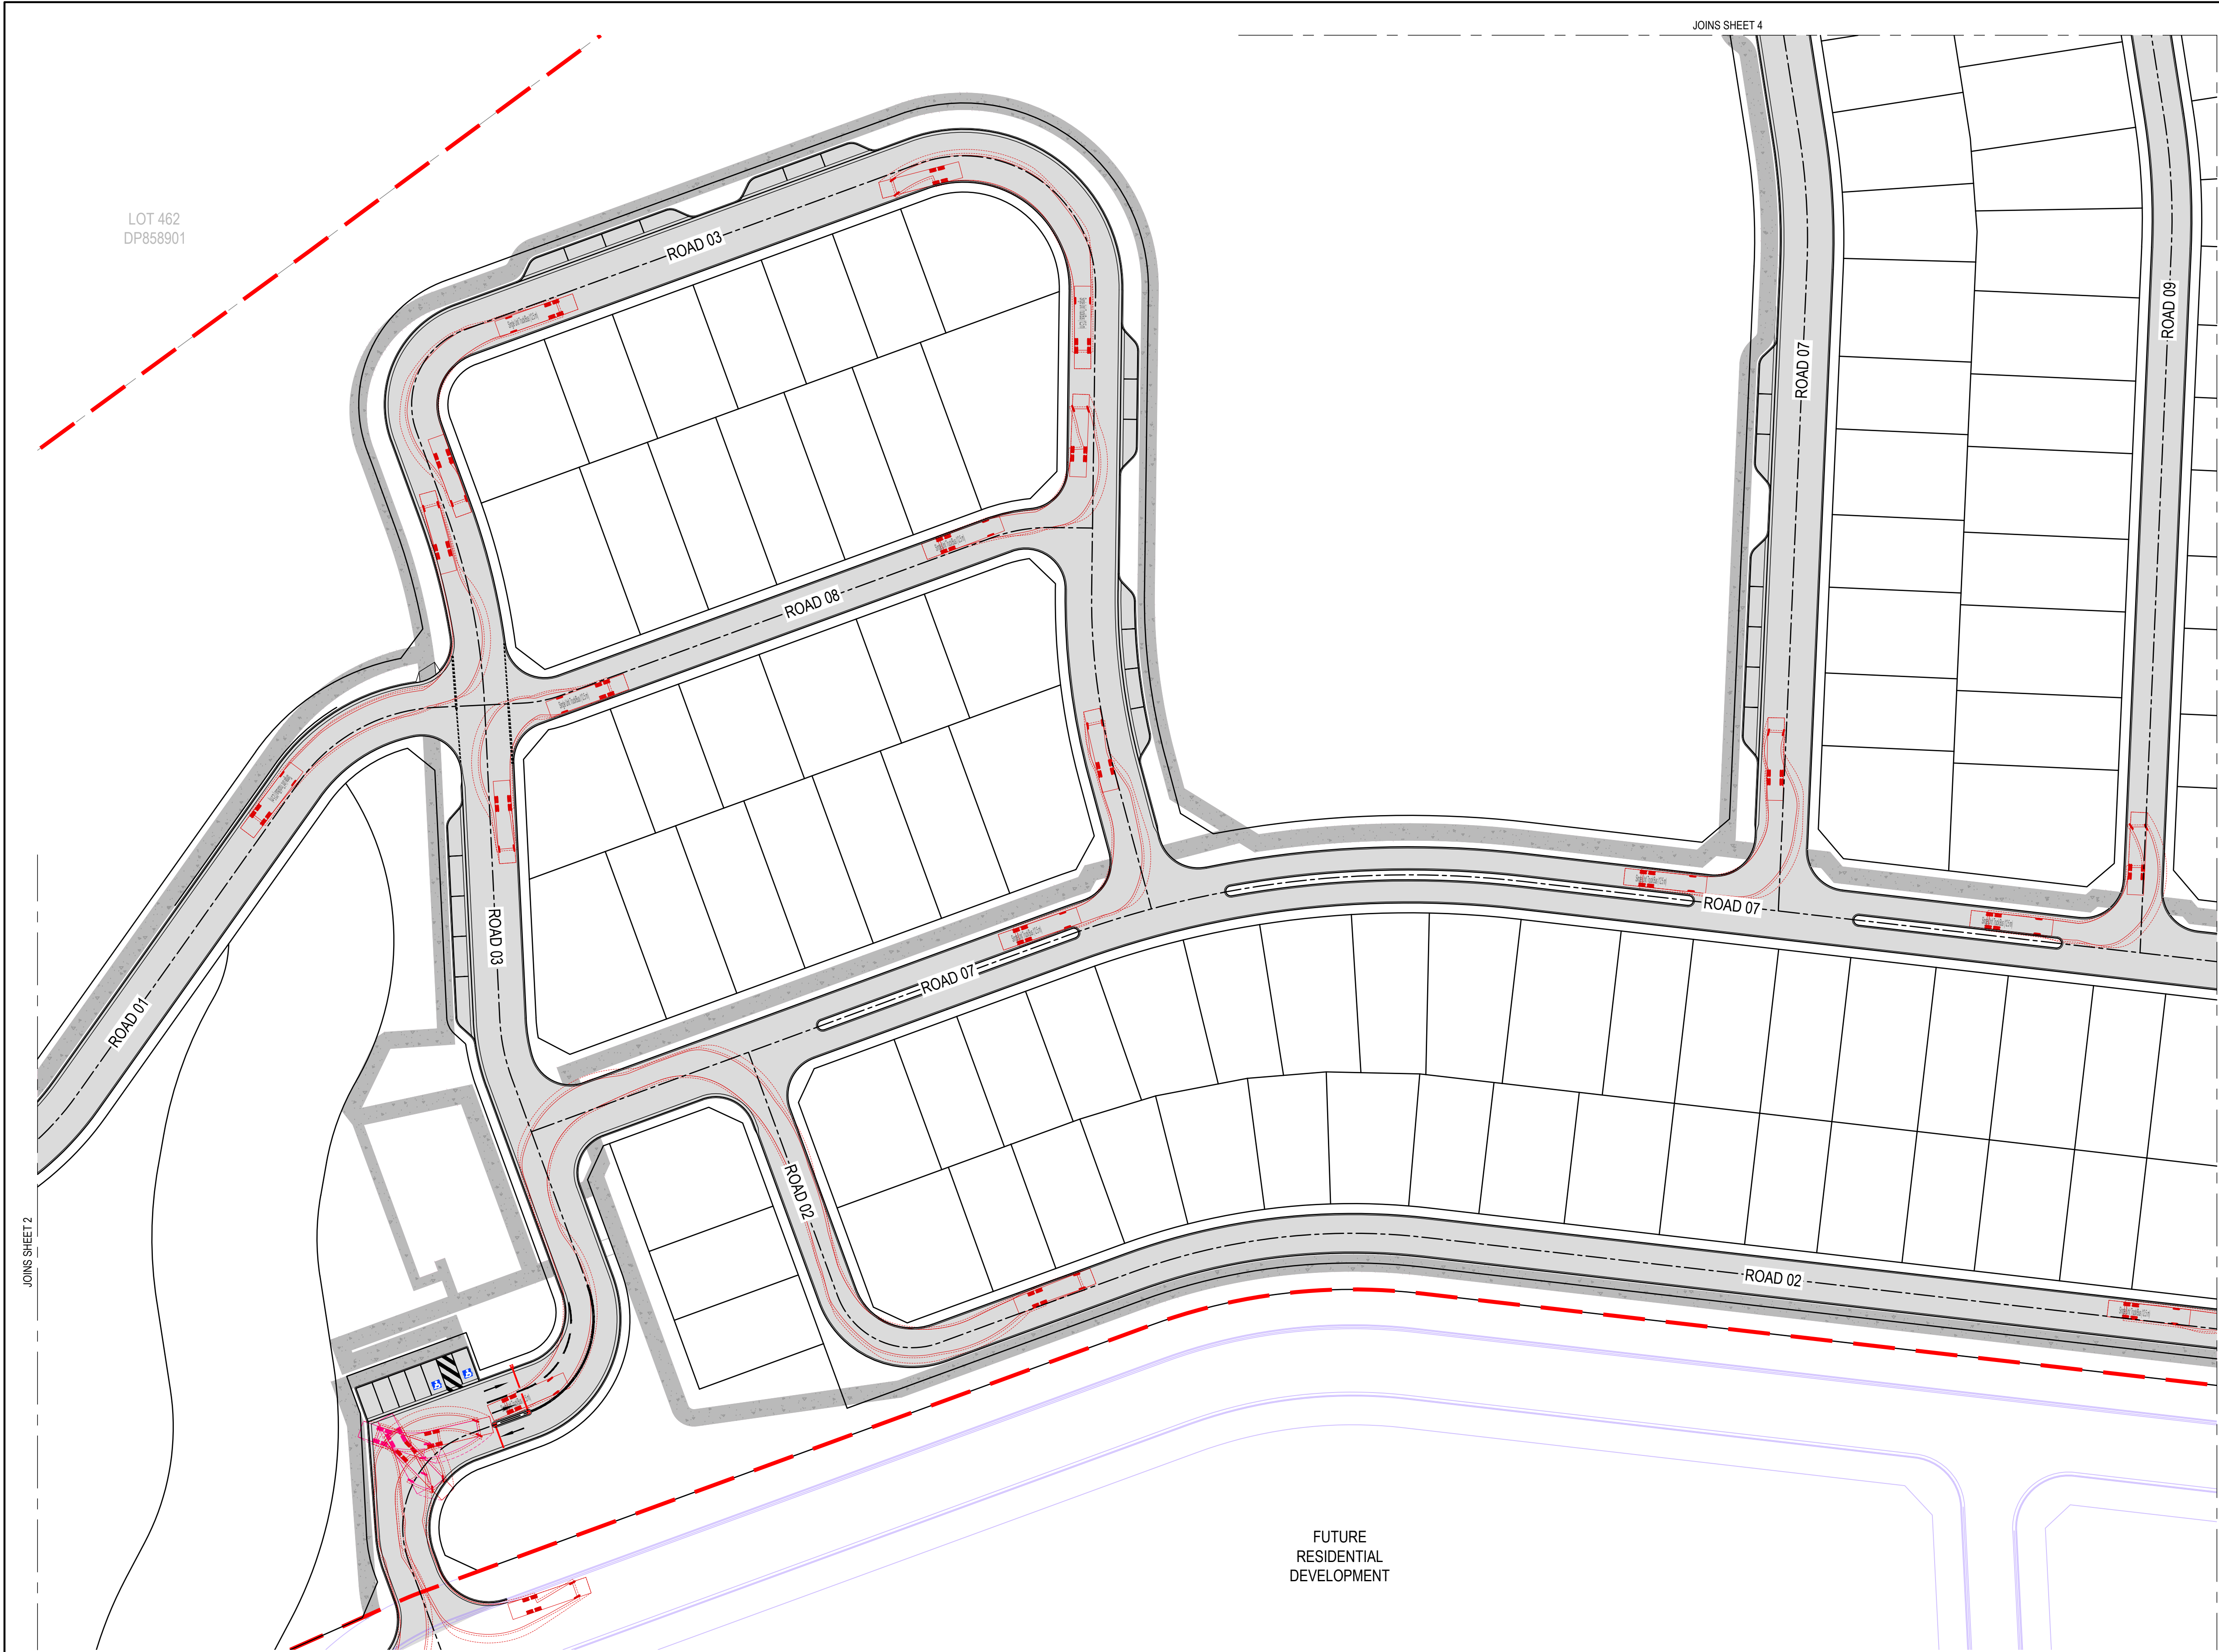

PROPOSED

LEGEND

SITE BOUNDARY

LOT BOUNDARY

ROAD PAVEMENT

CONCRETE SHARED PATH

ROAD CENTERLINE

300mm VEHICLE CLEARANCE

VEHICLE OVERHANG

WHEEL PATH

VEHICLE ENVELOPE - 12.5m

12.5

2.4

5.9

1.4

HRV - HEAVY RIGID VEHICLE

OVERALL LENGTH

12.500m

OVERALL WIDTH

2.500m

OVERALL BODY HEIGHT

4.300m

MIN BODY GROUND CLEARANCE

0.417m

TRACK WIDTH

2.500m


LOCK-TO-LOCK TIME

6.00s

KERB TO KERB TURNING RADIUS



12.500m

CHECK VEHICLE - 12.5m TRUCK/BUS

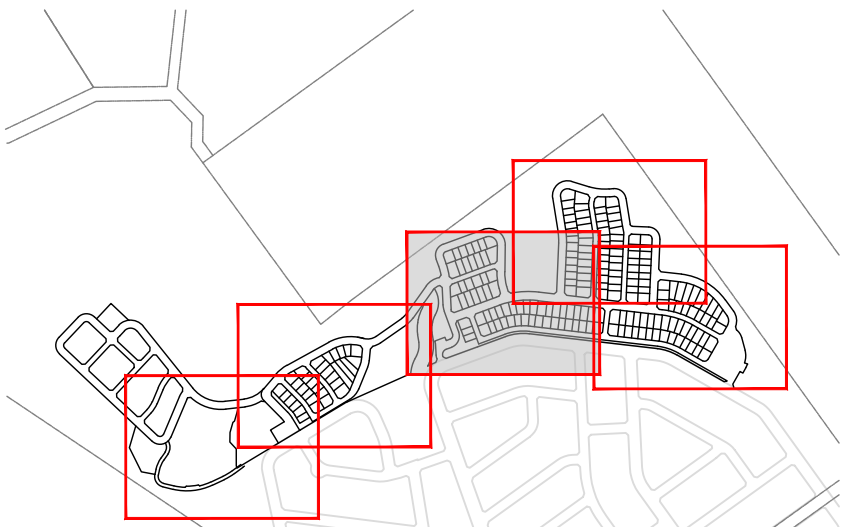

KEY PLAN

REV	DATE	DESCRIPTION	AMD BY	APP BY
2	31.10.25	ISSUED FOR APPROVAL	M.A.J.P.	T.J.H.
1	06.12.24	ISSUED FOR APPROVAL	M.A.J.P.	T.J.H.

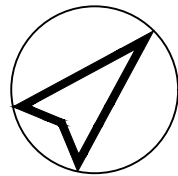 

DRAWN: J.PHILLIPS	DESIGNED: M.PHILLIPS
DRAFT CHECK: M.PHILLIPS	DESIGN CHECK: S.WEATHERBY
APPROVED:	T.HOWE
FOR INFORMATION	

559 ANAMBAH ROAD GOSFORTH CONCEPT & STAGE 1 DEVELOPMENT APPLICATION SWEEP PATHS CHECK VEHICLES			
DRAWING NUMBER MKR00884-10-C1707	SHEET No. 3 OF 5	ORIG. SIZE A1	REVISION 2

LOT 462
DP858901

PROPOSED

LEGEND

SITE BOUNDARY

LOT BOUNDARY

ROAD PAVEMENT

CONCRETE SHARED PATH


ROAD CENTERLINE

300mm VEHICLE CLEARANCE


VEHICLE OVERHANG

WHEEL PATH

VEHICLE ENVELOPE - 12.5m

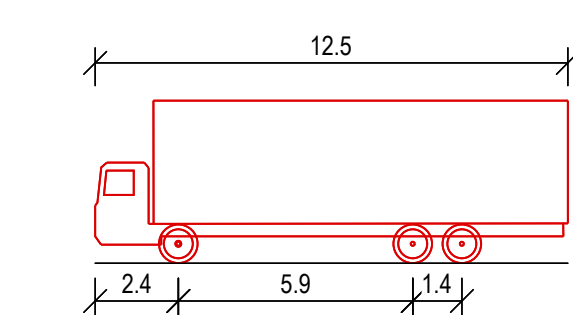



HRV - HEAVY RIGID VEHICLE	
OVERALL LENGTH	12.500m
OVERALL WIDTH	2.500m
OVERALL BODY HEIGHT	4.300m
MIN BODY GROUND CLEARANCE	0.417m
TRACK WIDTH	2.500m
LOCK-TO-LOCK TIME	6.00s
KERB TO KERB TURNING RADIUS	12.500m
CHECK VEHICLE - 12.5m TRUCK/BUS	

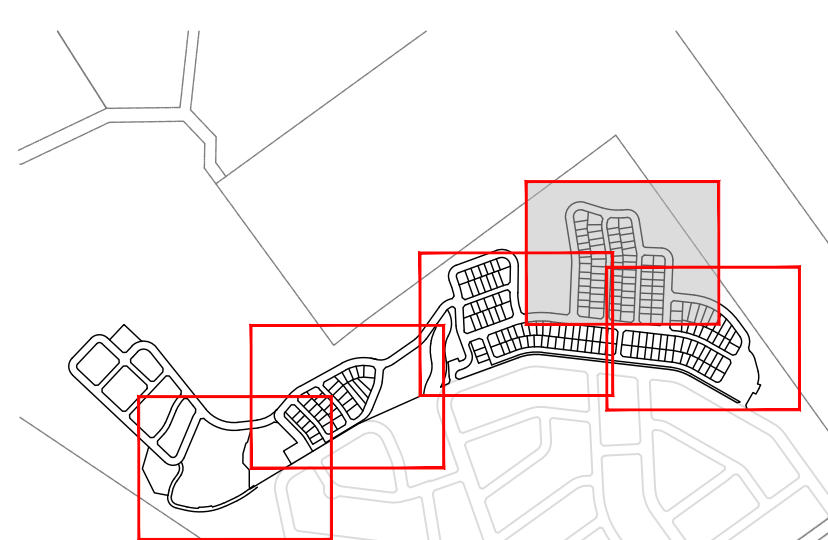

KEY PLAN

Matthew Phillips, 31/10/2025 10:13 AM

REV	DATE	DESCRIPTION	AMD BY	APP BY
2	31.10.25	ISSUED FOR APPROVAL	M.A.J.P.	T.J.H.
1	06.12.24	ISSUED FOR APPROVAL	M.A.J.P.	T.J.H.

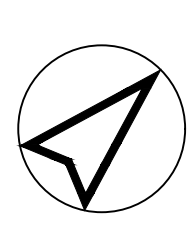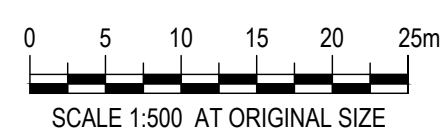


Third.i
COMMUNITIES





DRAWN: J.PHILLIPS	DESIGNED: M.PHILLIPS
DRAFT CHECK: M.PHILLIPS	DESIGN CHECK: S.WEATHERBY
APPROVED:	T.HOWE
FOR INFORMATION	

559 ANAMBAH ROAD GOSFORTH CONCEPT & STAGE 1 DEVELOPMENT APPLICATION SWEEP PATHS CHECK VEHICLES			
DRAWING NUMBER MKR00884-10-C1708	SHEET No. 4 OF 5	ORIG. SIZE A1	REVISION 2

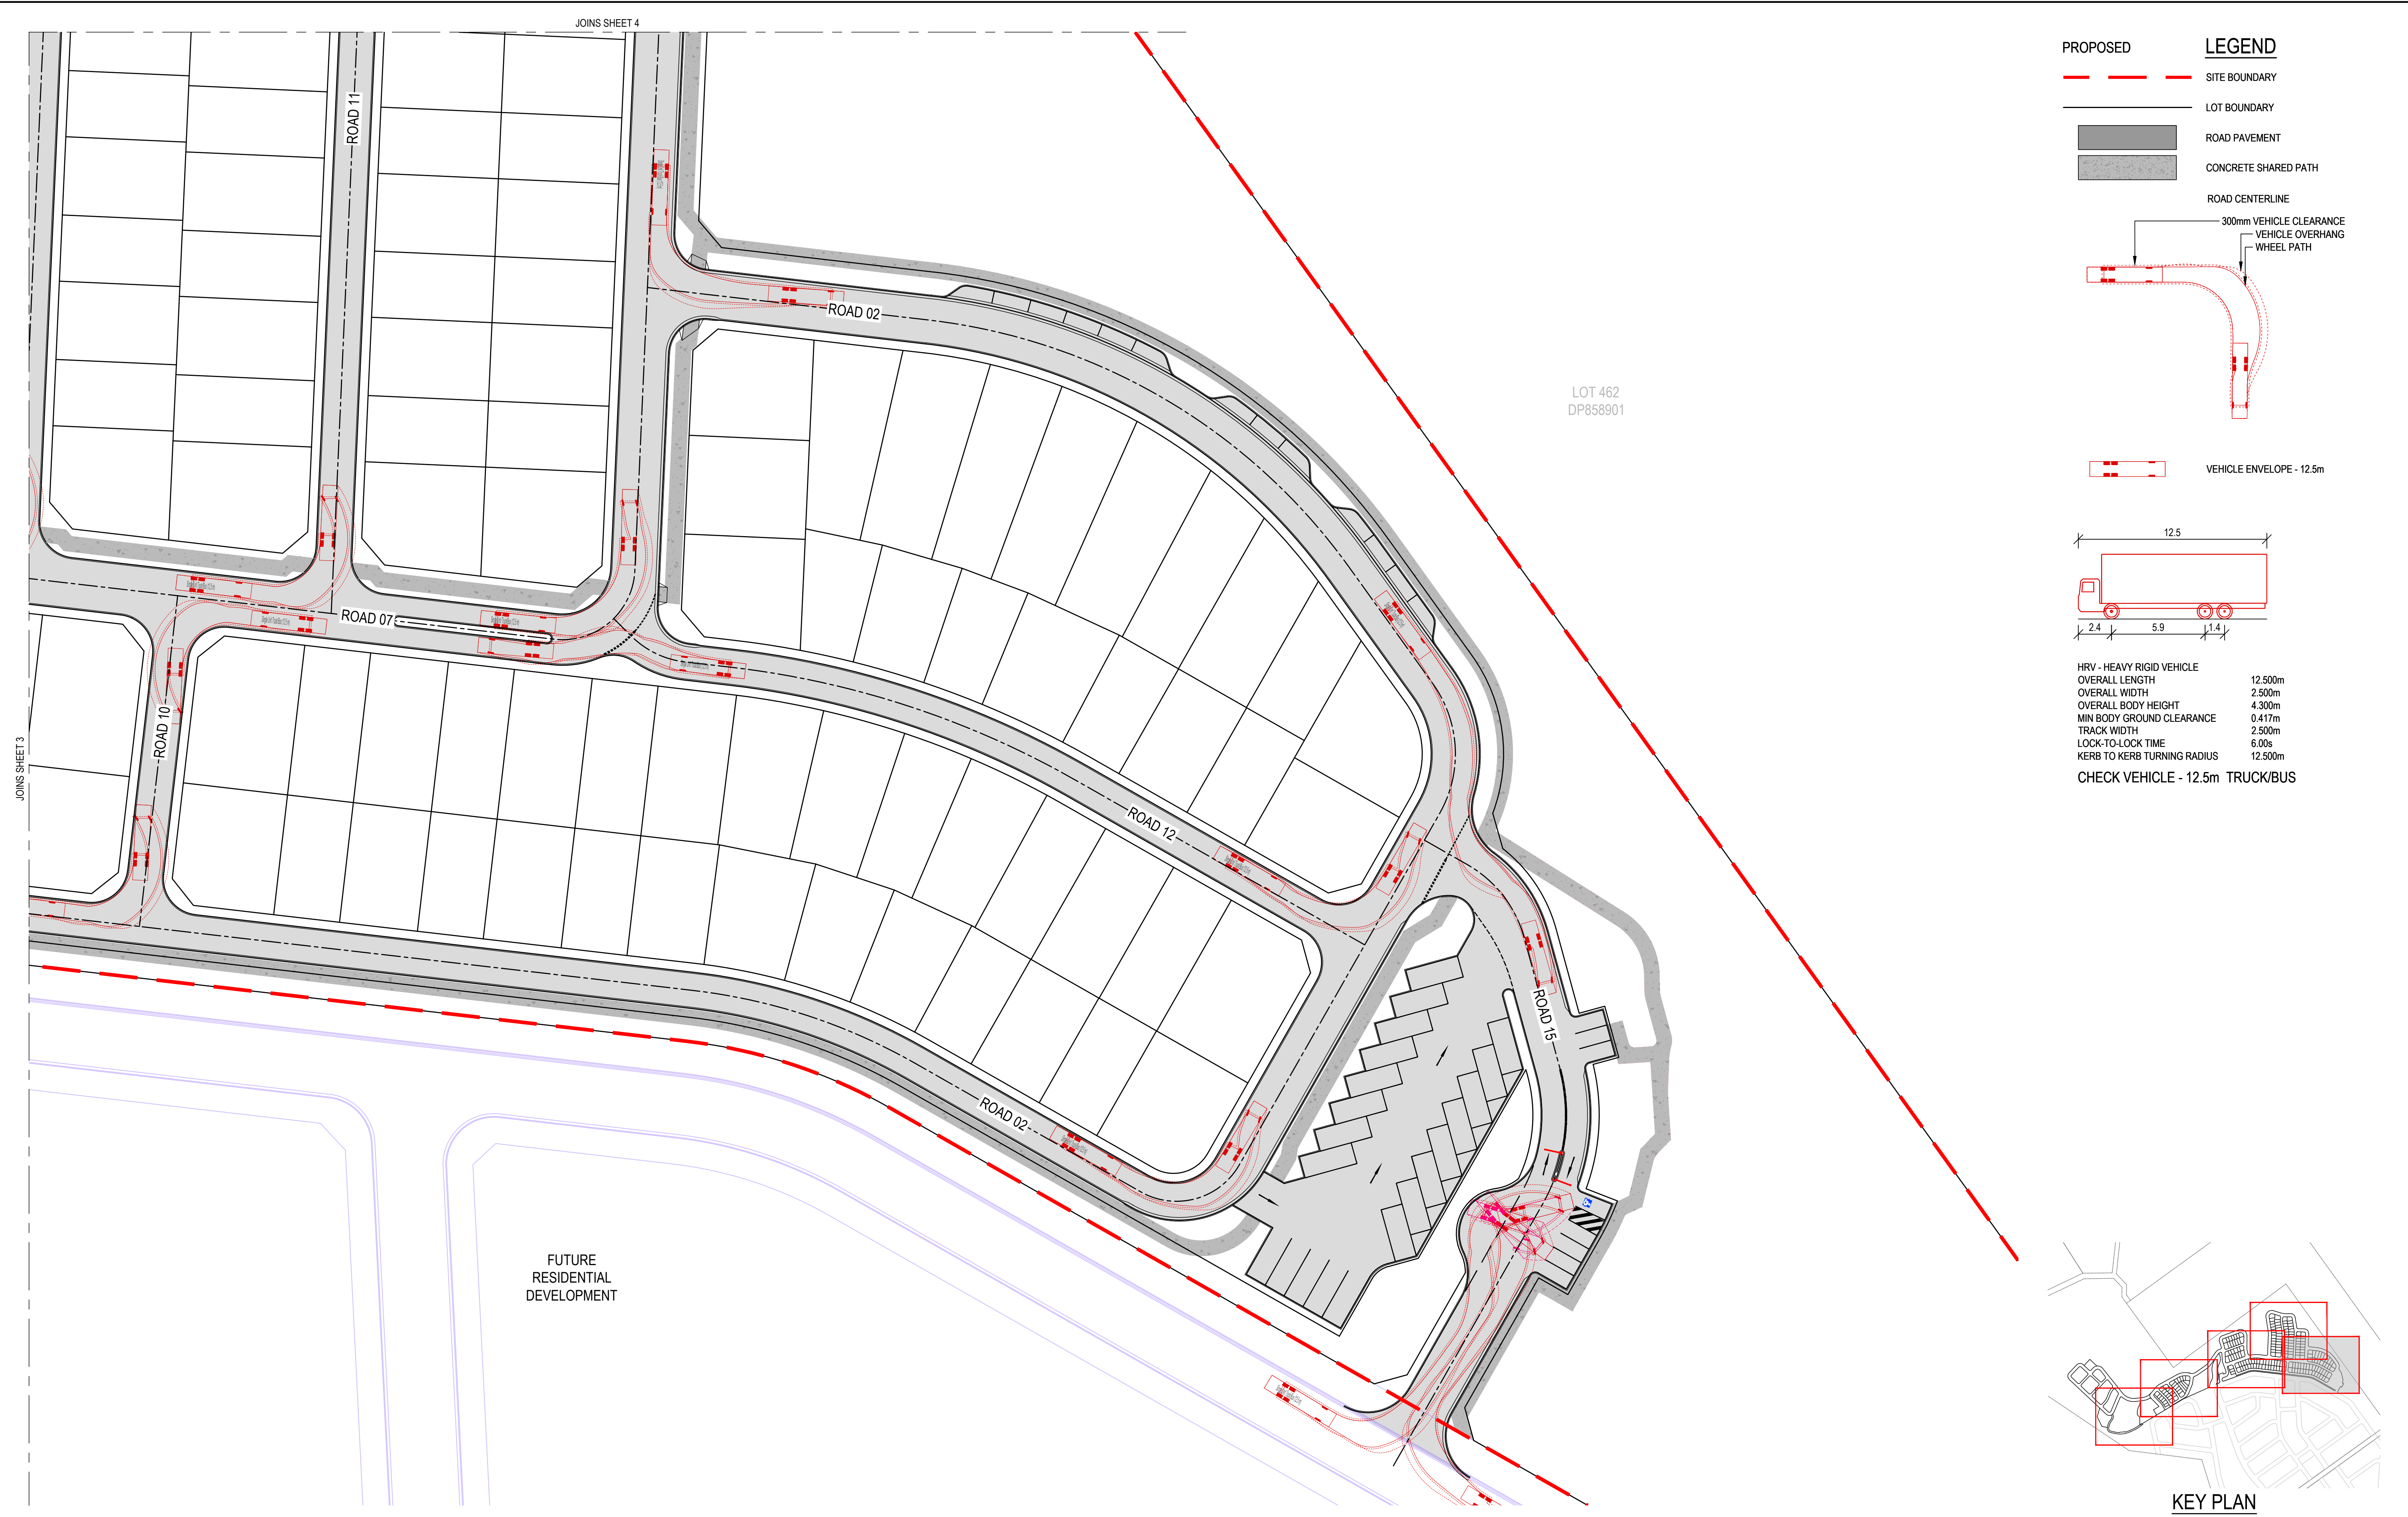


REV	DATE	DESCRIPTION	AMD BY	APP BY
2	31.10.25	ISSUED FOR APPROVAL	M.A.J.P.	T.J.H.
1	06.12.24	ISSUED FOR APPROVAL	M.A.J.P.	T.J.H.

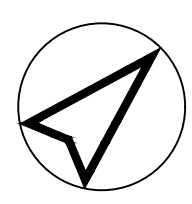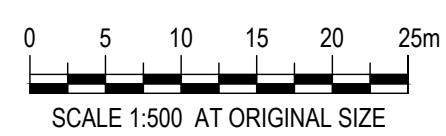


DRAWN: J.PHILLIPS	DESIGNED: M.PHILLIPS	559 ANAMBAH ROAD GOSFORTH CONCEPT & STAGE 1 DEVELOPMENT APPLICATION SWEEP PATHS CHECK VEHICLES			
DRAFT CHECK: M.PHILLIPS	DESIGN CHECK: S.WEATHERBY				
APPROVED:	T.HOWE				
FOR INFORMATION		DRAWING NUMBER MKR00884-10-C1709	SHEET No. 5 OF 5	ORIG. SIZE A1	REVISION 2

Matthew Phillips, 31/10/2025 10:13 AM

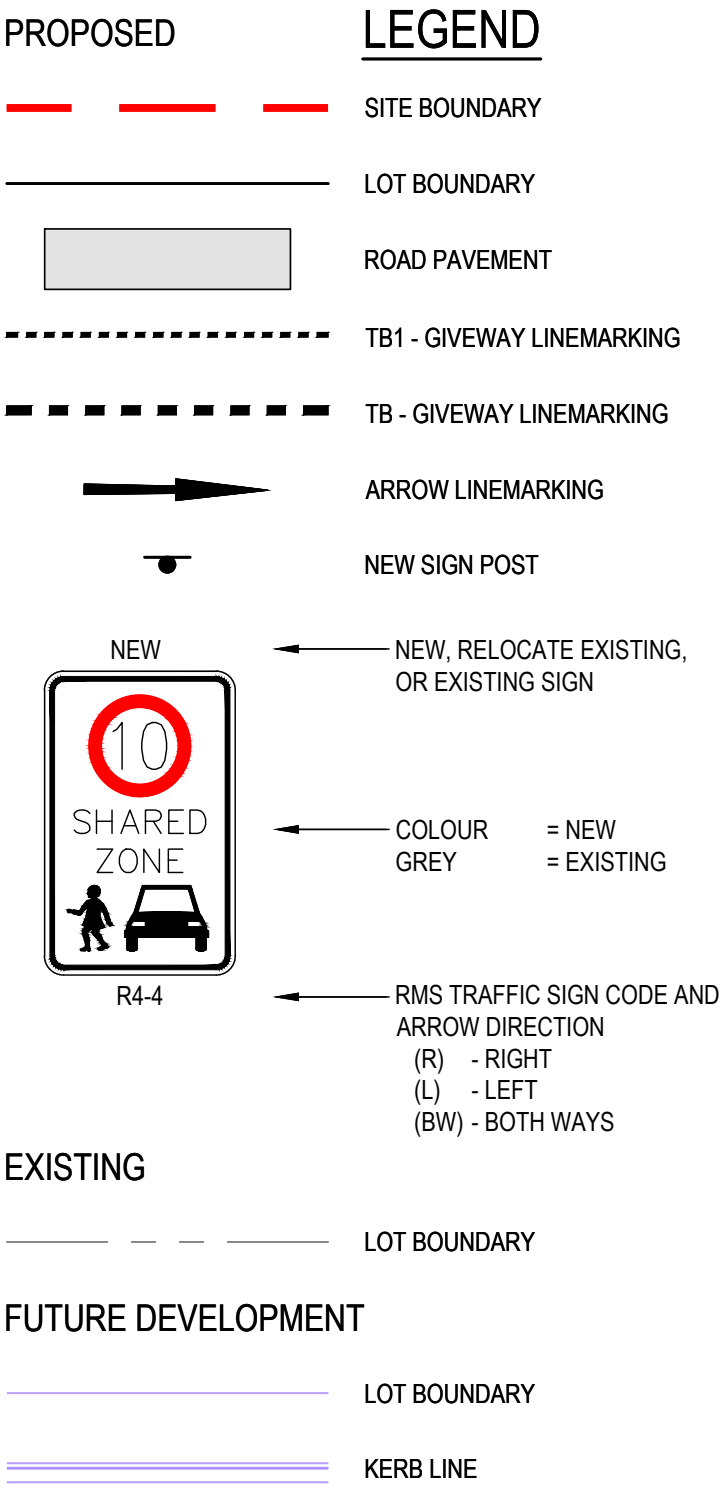

DRAWING NUMBER	SHEET No.	ORIG. SIZE	REVISION
MKR00884-10-C1800	1 OF 2	A1	2

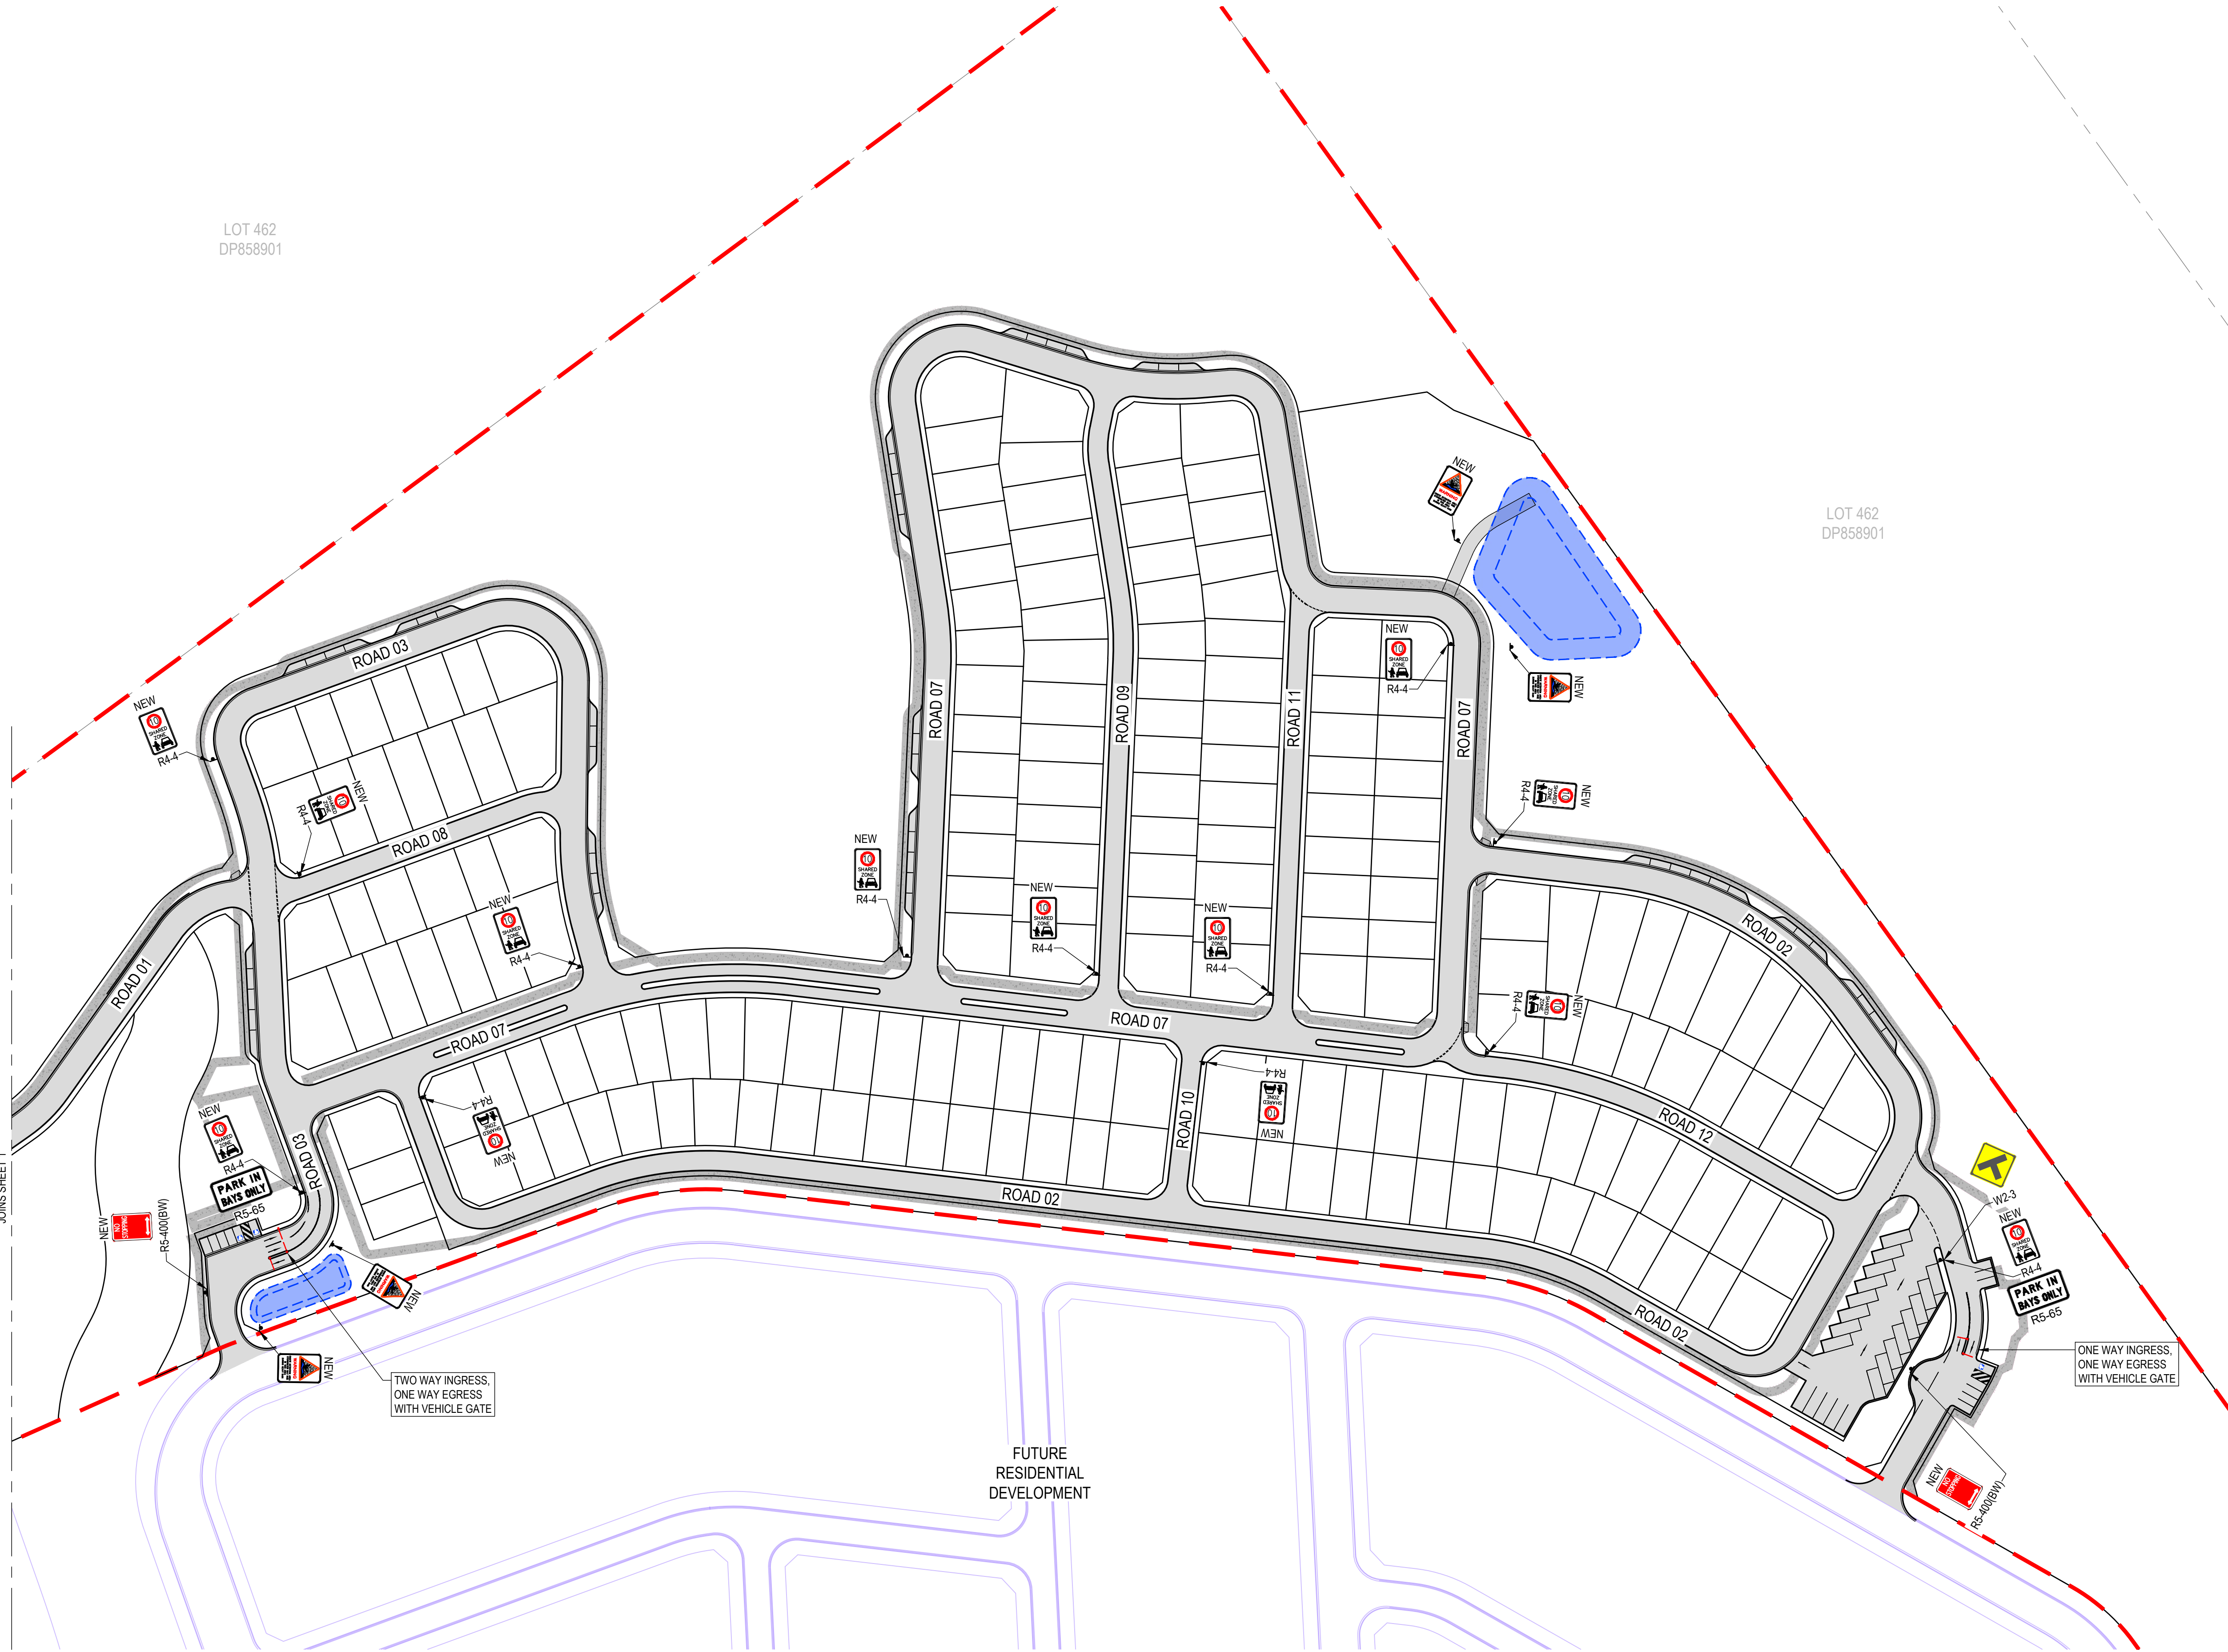

PROPOSED

LEGEND

SITE BOUNDARY

LOT BOUNDARY

ROAD PAVEMENT

TB1 - GIVEWAY LINEMARKING

TB - GIVEWAY LINEMARKING

ARROW LINEMARKING

NEW SIGN POST

NEW

10

SHARED ZONE

R4-4

NEW, RELOCATE EXISTING, OR EXISTING SIGN

COLOUR

= NEW

GREY

= EXISTING

RMS TRAFFIC SIGN CODE AND ARROW DIRECTION

(R) - RIGHT

(L) - LEFT

(BW) - BOTH WAYS

EXISTING

LOT BOUNDARY

FUTURE DEVELOPMENT

LOT BOUNDARY

KERB LINE

KEY PLAN

REV	DATE	DESCRIPTION	AMD BY	APP BY
2	31.10.25	ISSUED FOR APPROVAL	M.A.J.P.	T.J.H.
1	06.12.24	ISSUED FOR APPROVAL	M.A.J.P.	T.J.H.

Third.i
COMMUNITIES

DRAWN: J.PHILLIPS	DESIGNED: M.PHILLIPS
DRAFT CHECK: M.PHILLIPS	DESIGN CHECK: S.WEATHERBY
APPROVED:	T.HOWE

FOR INFORMATION

559 ANAMBAH ROAD GOSFORTH
CONCEPT & STAGE 1 DEVELOPMENT APPLICATION
LOCAL AREA TRAFFIC
MANAGEMENT PLAN

DRAWING NUMBER	SHEET No.	ORIG. SIZE	REVISION
MKR00884-10-C1801	2 OF 2	A1	2



C:\125\data\12DSYNERGY\MKR00884 Third_i_Anambah_Design_280102 Design\Drawings\10 DAIMKR00884-10-C1800.dwg



LEGEND	
PROPOSED	EXISTING
SITE BOUNDARY	LOT BOUNDARY
LOT BOUNDARY	STAGING BOUNDARY
STAGING BOUNDARY	ROAD PAVEMENT
ROAD PAVEMENT	LOT BOUNDARY
LOT BOUNDARY	FUTURE DEVELOPMENT
LOT BOUNDARY	KERB LINE
KERB LINE	BUS STOP CATCHMENT AREA (400m RADIUS)
BUS STOP CATCHMENT AREA (400m RADIUS)	INDICATIVE BUS STOP LOCATION
INDICATIVE BUS STOP LOCATION	BUS ROUTE
BUS ROUTE	

Matthew Phillips, 31/10/2025 10:13 AM

REV	DATE	DESCRIPTION	AMD BY	APP BY
1	31.10.25	ISSUED FOR APPROVAL	M.A.J.P.	T.J.H.

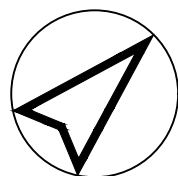 

Third.i
COMMUNITIES




DRAWN: M.PHILLIPS	DESIGNED: M.PHILLIPS
DRAFT CHECK: T.HOWE	DESIGN CHECK: S.WEATHERBY
APPROVED:	T.HOWE

FOR INFORMATION



559 ANAMBAH ROAD GOSFORTH
CONCEPT & STAGE 1 DEVELOPMENT APPLICATION
BUS SERVICING
ASSESSMENT PLAN

DRAWING NUMBER	SHEET No.	ORIG. SIZE	REVISION
MKR00884-10-C1900		A1	1

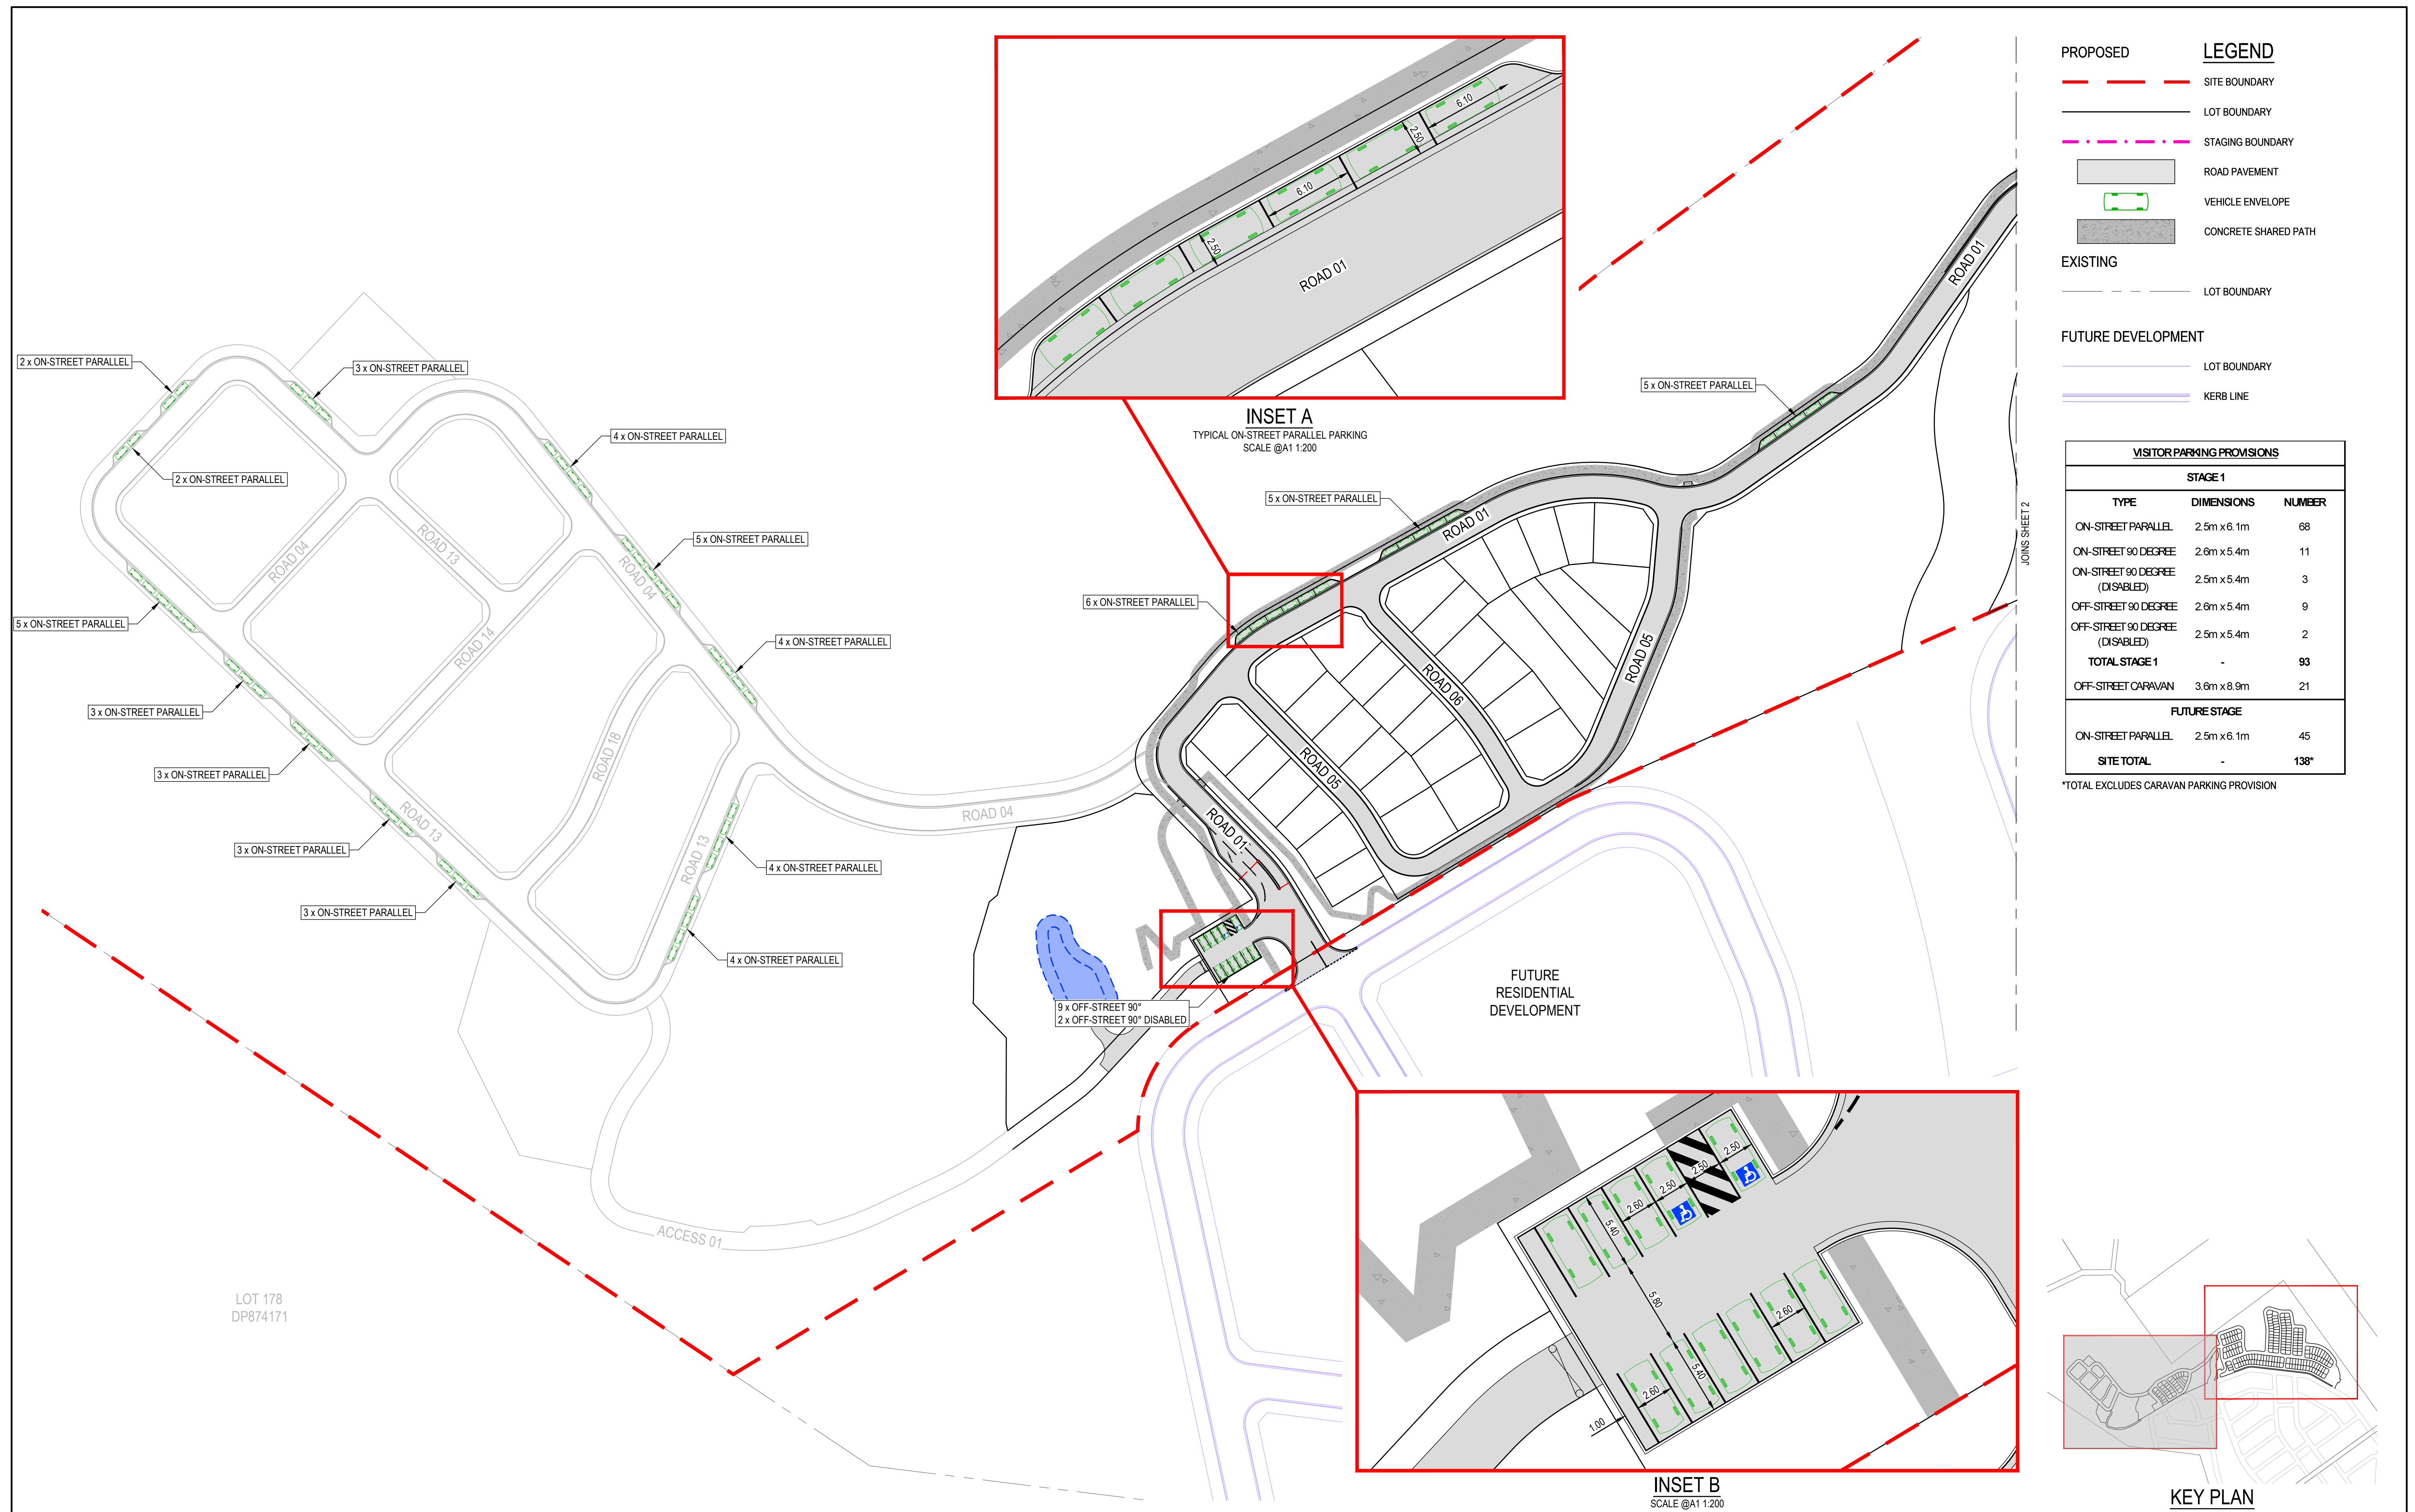

VISITOR PARKING PROVISIONS		
STAGE 1		
TYPE	DIMENSIONS	NUMBER
ON-STREET PARALLEL	2.5m x 6.1m	68
ON-STREET 90 DEGREE	2.8m x 5.4m	11
ON-STREET 90 DEGREE (DISABLED)	2.5m x 5.4m	3
OFF-STREET 90 DEGREE	2.8m x 5.4m	9
OFF-STREET 90 DEGREE (DISABLED)	2.5m x 5.4m	2
TOTAL STAGE 1	-	93
OFF-STREET CARAVAN	3.8m x 8.9m	21
FUTURE STAGE		
ON-STREET PARALLEL	2.5m x 6.1m	45
SITE TOTAL	-	138*

*TOTAL EXCLUDES CARAVAN PARKING PROVISION

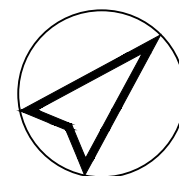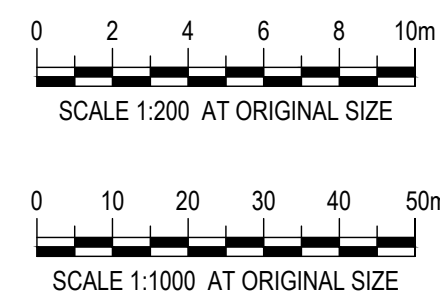[illegible]

Third.i
COMMUNITIES



DRAWN: M.PHILLIPS	DESIGNED: M.PHILLIPS
DRAFT CHECK: T.HOWE	DESIGN CHECK: S.WEATHERBY
APPROVED:	T.HOWE

FOR INFORMATION

559 ANAMBAH ROAD GOSFORTH
CONCEPT & STAGE 1 DEVELOPMENT APPLICATION
PARKING FACILITIES
ASSESSMENT PLAN

DRAWING NUMBER	SHEET No.	ORIG. SIZE	REVISION
MKB00884-10-C2000	1 OF 2	A1	1

LOT 462
DP858901

PROPOSED

EXISTING

FUTURE DEVELOPMENT

SITE BOUNDARY

LOT BOUNDARY

STAGING BOUNDARY

ROAD PAVEMENT

VEHICLE ENVELOPE

CONCRETE SHARED PATH


LOT BOUNDARY

LOT BOUNDARY

KERB LINE


VISITOR PARKING PROVISIONS		
STAGE 1		
TYPE	DIMENSIONS	NUMBER
ON-STREET PARALLEL	2.5m x 6.1m	68
ON-STREET 90 DEGREE	2.6m x 5.4m	11
ON-STREET 90 DEGREE (DISABLED)	2.5m x 5.4m	3
OFF-STREET 90 DEGREE	2.6m x 5.4m	9
OFF-STREET 90 DEGREE (DISABLED)	2.5m x 5.4m	2
TOTAL STAGE 1	-	93
OFF-STREET CARAVAN	3.6m x 8.9m	21
FUTURE STAGE		
ON-STREET PARALLEL	2.5m x 6.1m	45
SITE TOTAL	-	138*

*TOTAL EXCLUDES CARAVAN PARKING PROVISION

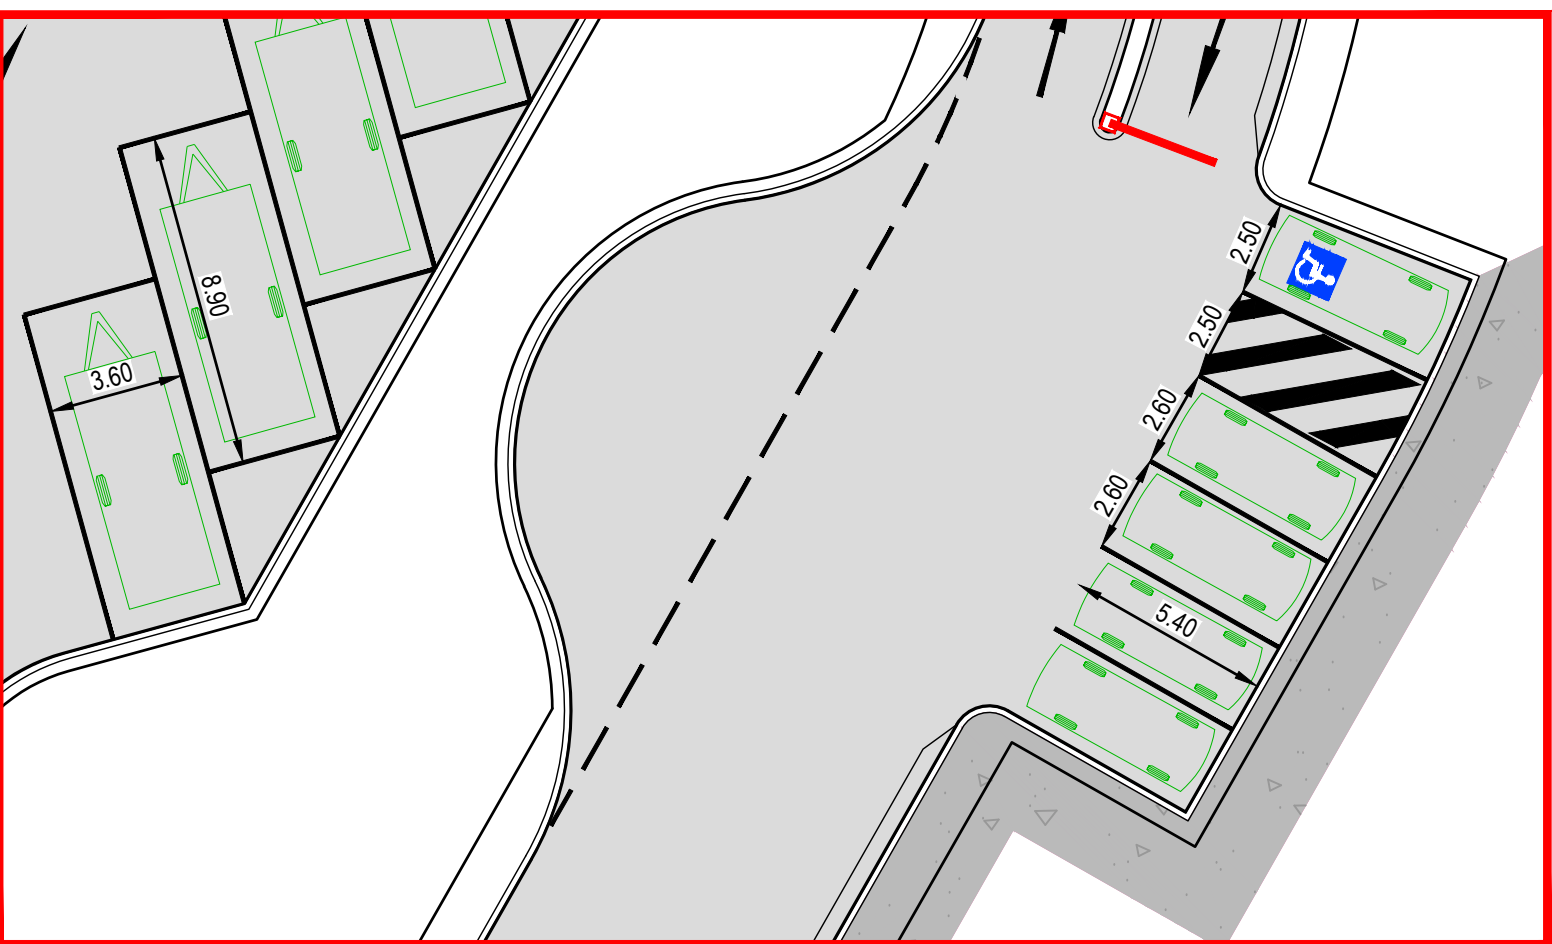


INSET D
SCALE @A1 1:200

LOT 462
DP858901


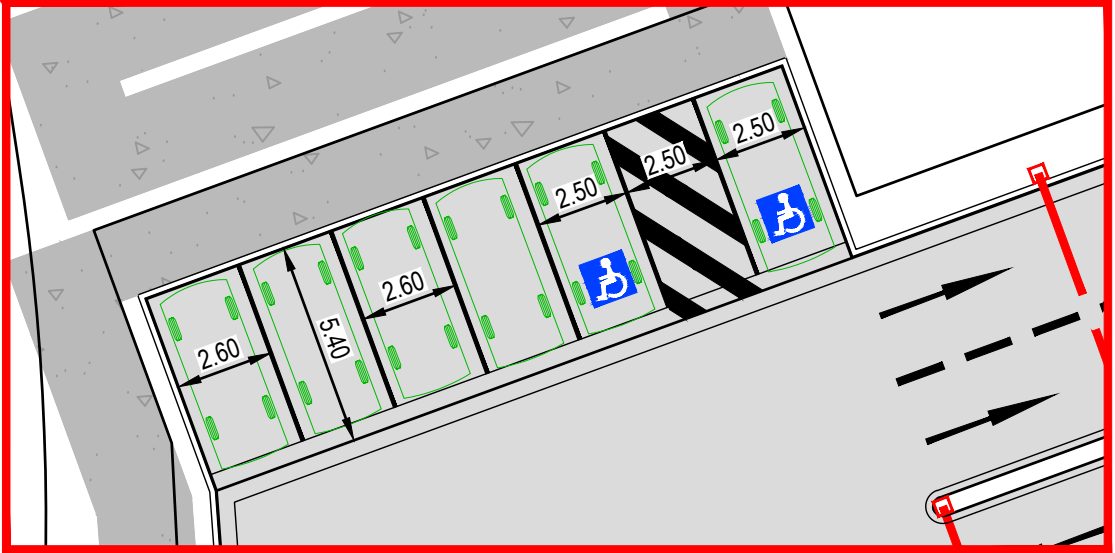


INSET C
SCALE @A1 1:200

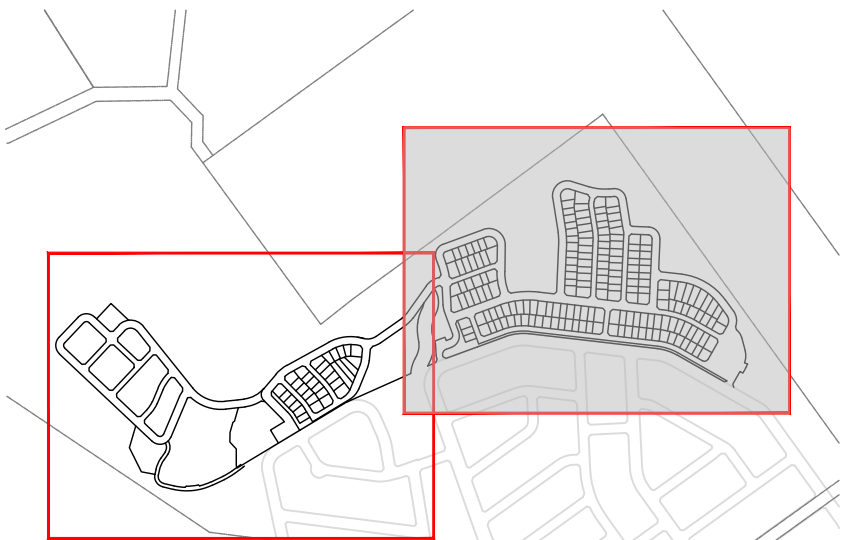

KEY PLAN

REV	DATE	DESCRIPTION	AMT BY	APP BY
1	31.10.25	ISSUED FOR APPROVAL	M.A.J.P.	T.J.H.

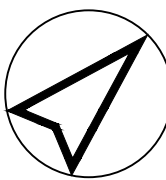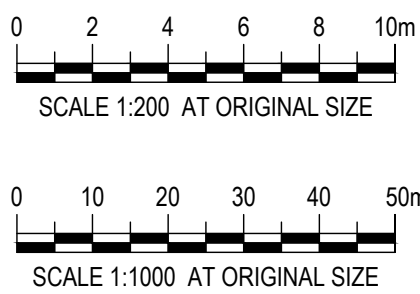


Third.i
COMMUNITIES




DRAWN: M.PHILLIPS	DESIGNED: M.PHILLIPS
DRAFT CHECK: T.HOWE	DESIGN CHECK: S.WEATHERBY
APPROVED:	T.HOWE
FOR INFORMATION	


559 ANAMBAH ROAD GOSFORTH CONCEPT & STAGE 1 DEVELOPMENT APPLICATION PARKING FACILITIES ASSESSMENT PLAN			
DRAWING NUMBER MKR00884-10-C2001	SHEET No. 2 OF 2	ORIG. SIZE A1	REVISION 1

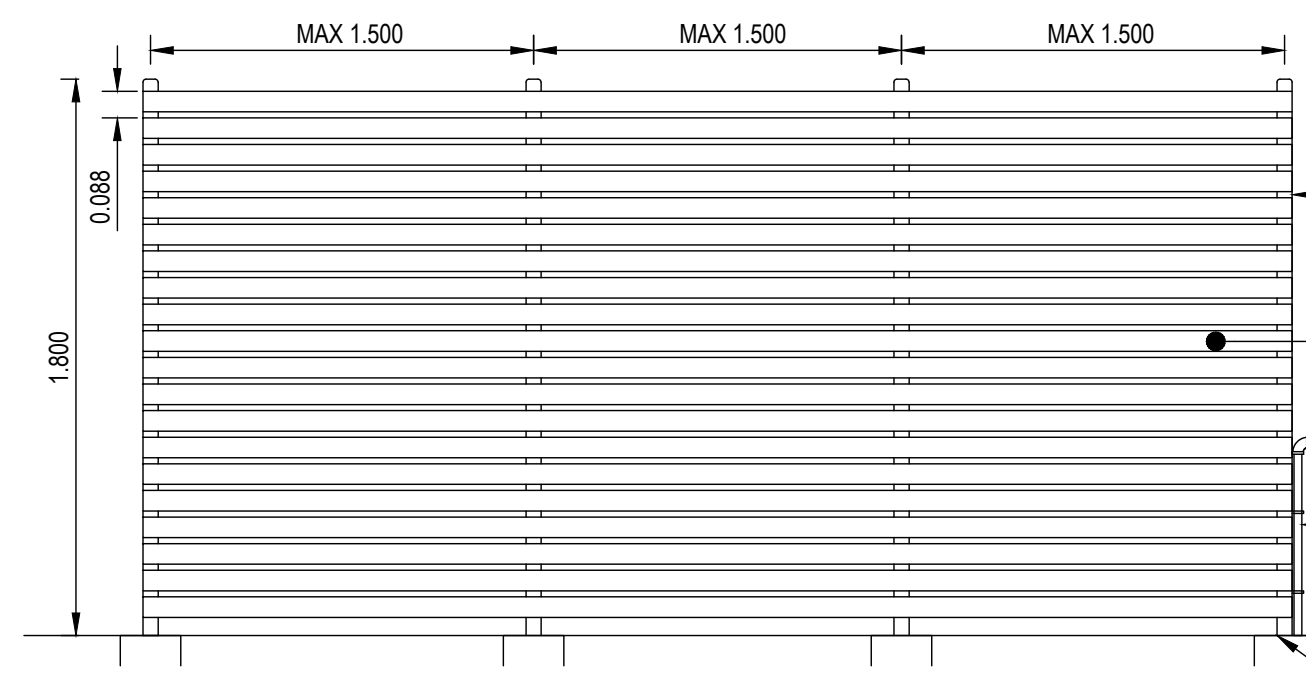

BIN BAY TYPICAL DETAIL - ELEVATION
SCALE 1:25

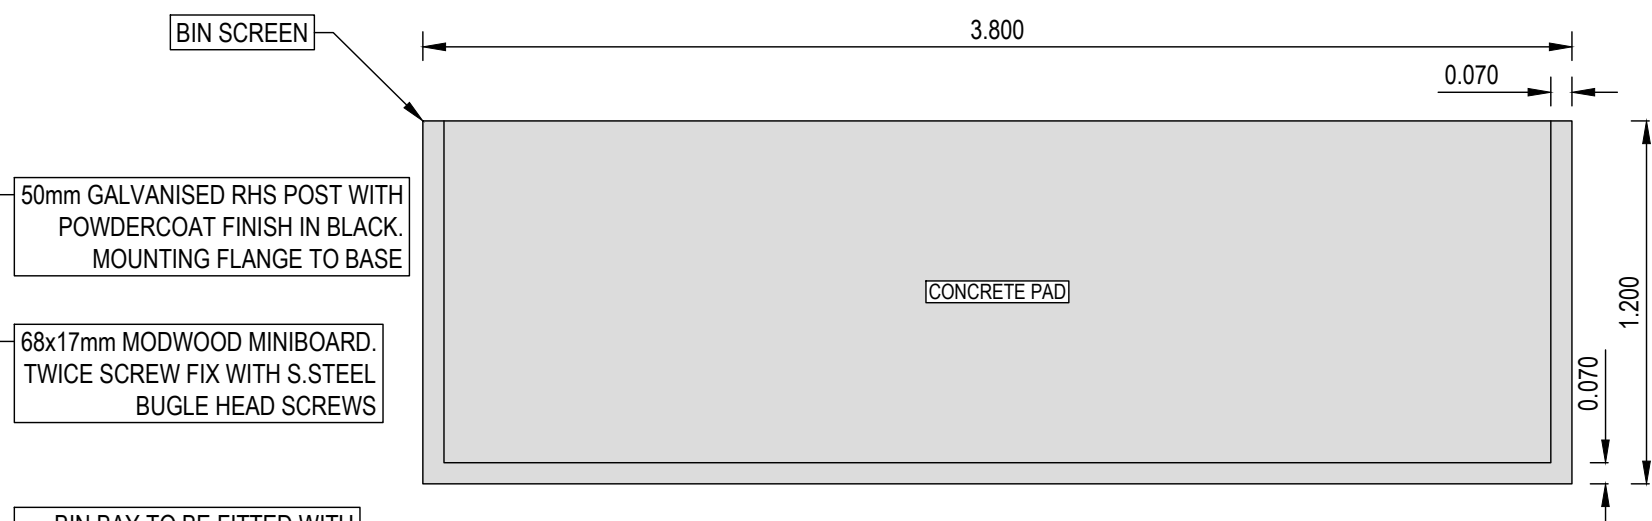



BIN BAY TYPICAL DETAIL - PLAN
SCALE 1:25

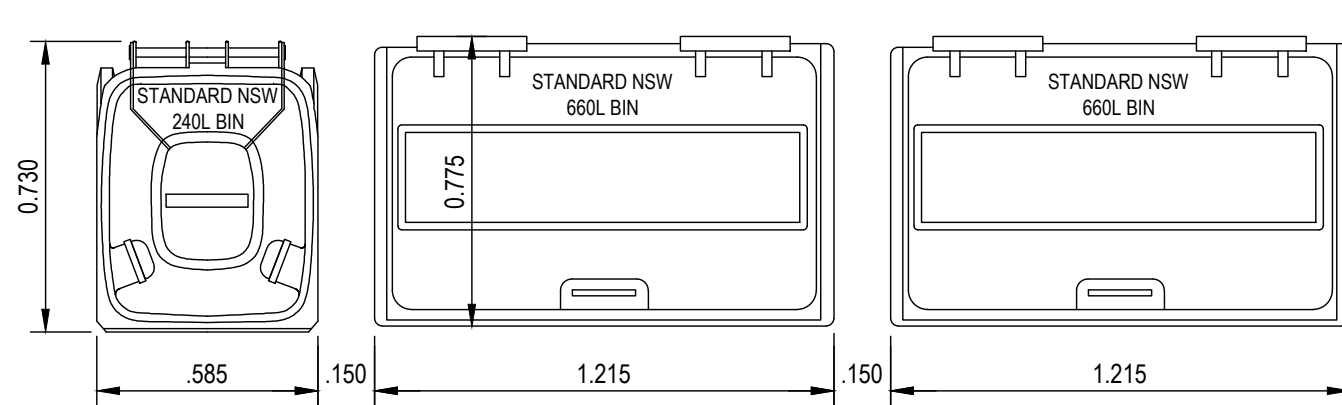

STANDARD BIN SPACING
SCALE 1:20



PROPOSED		LEGEND	
	SITE BOUNDARY		LOT BOUNDARY
	STAGING BOUNDARY		ROAD PAVEMENT
	BIN BAYS		LOT BOUNDARY

- NOTES:
- REFER TO MRA CONSULTING GROUP - WASTE MANAGEMENT PLAN FOR ADDITIONAL INFORMATION ON WASTE MANAGEMENT SYSTEMS AND STRATEGIES

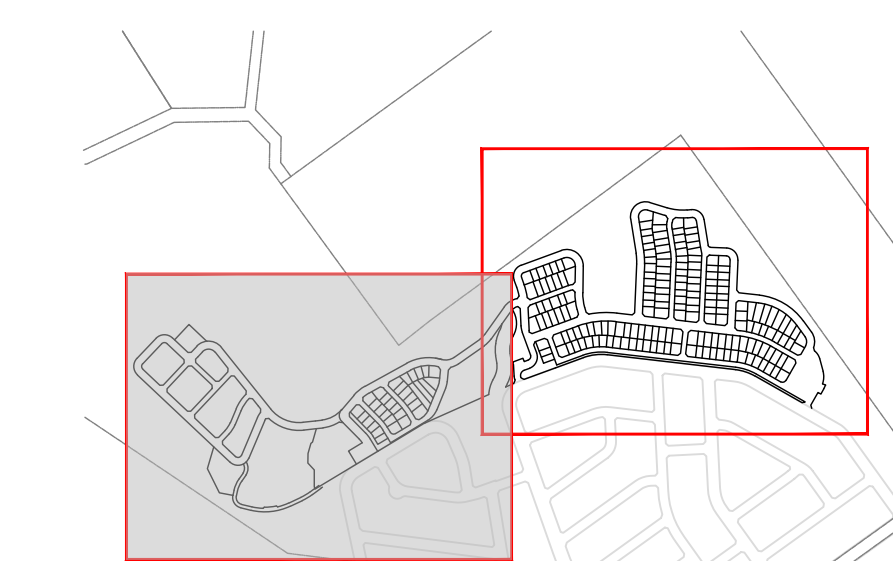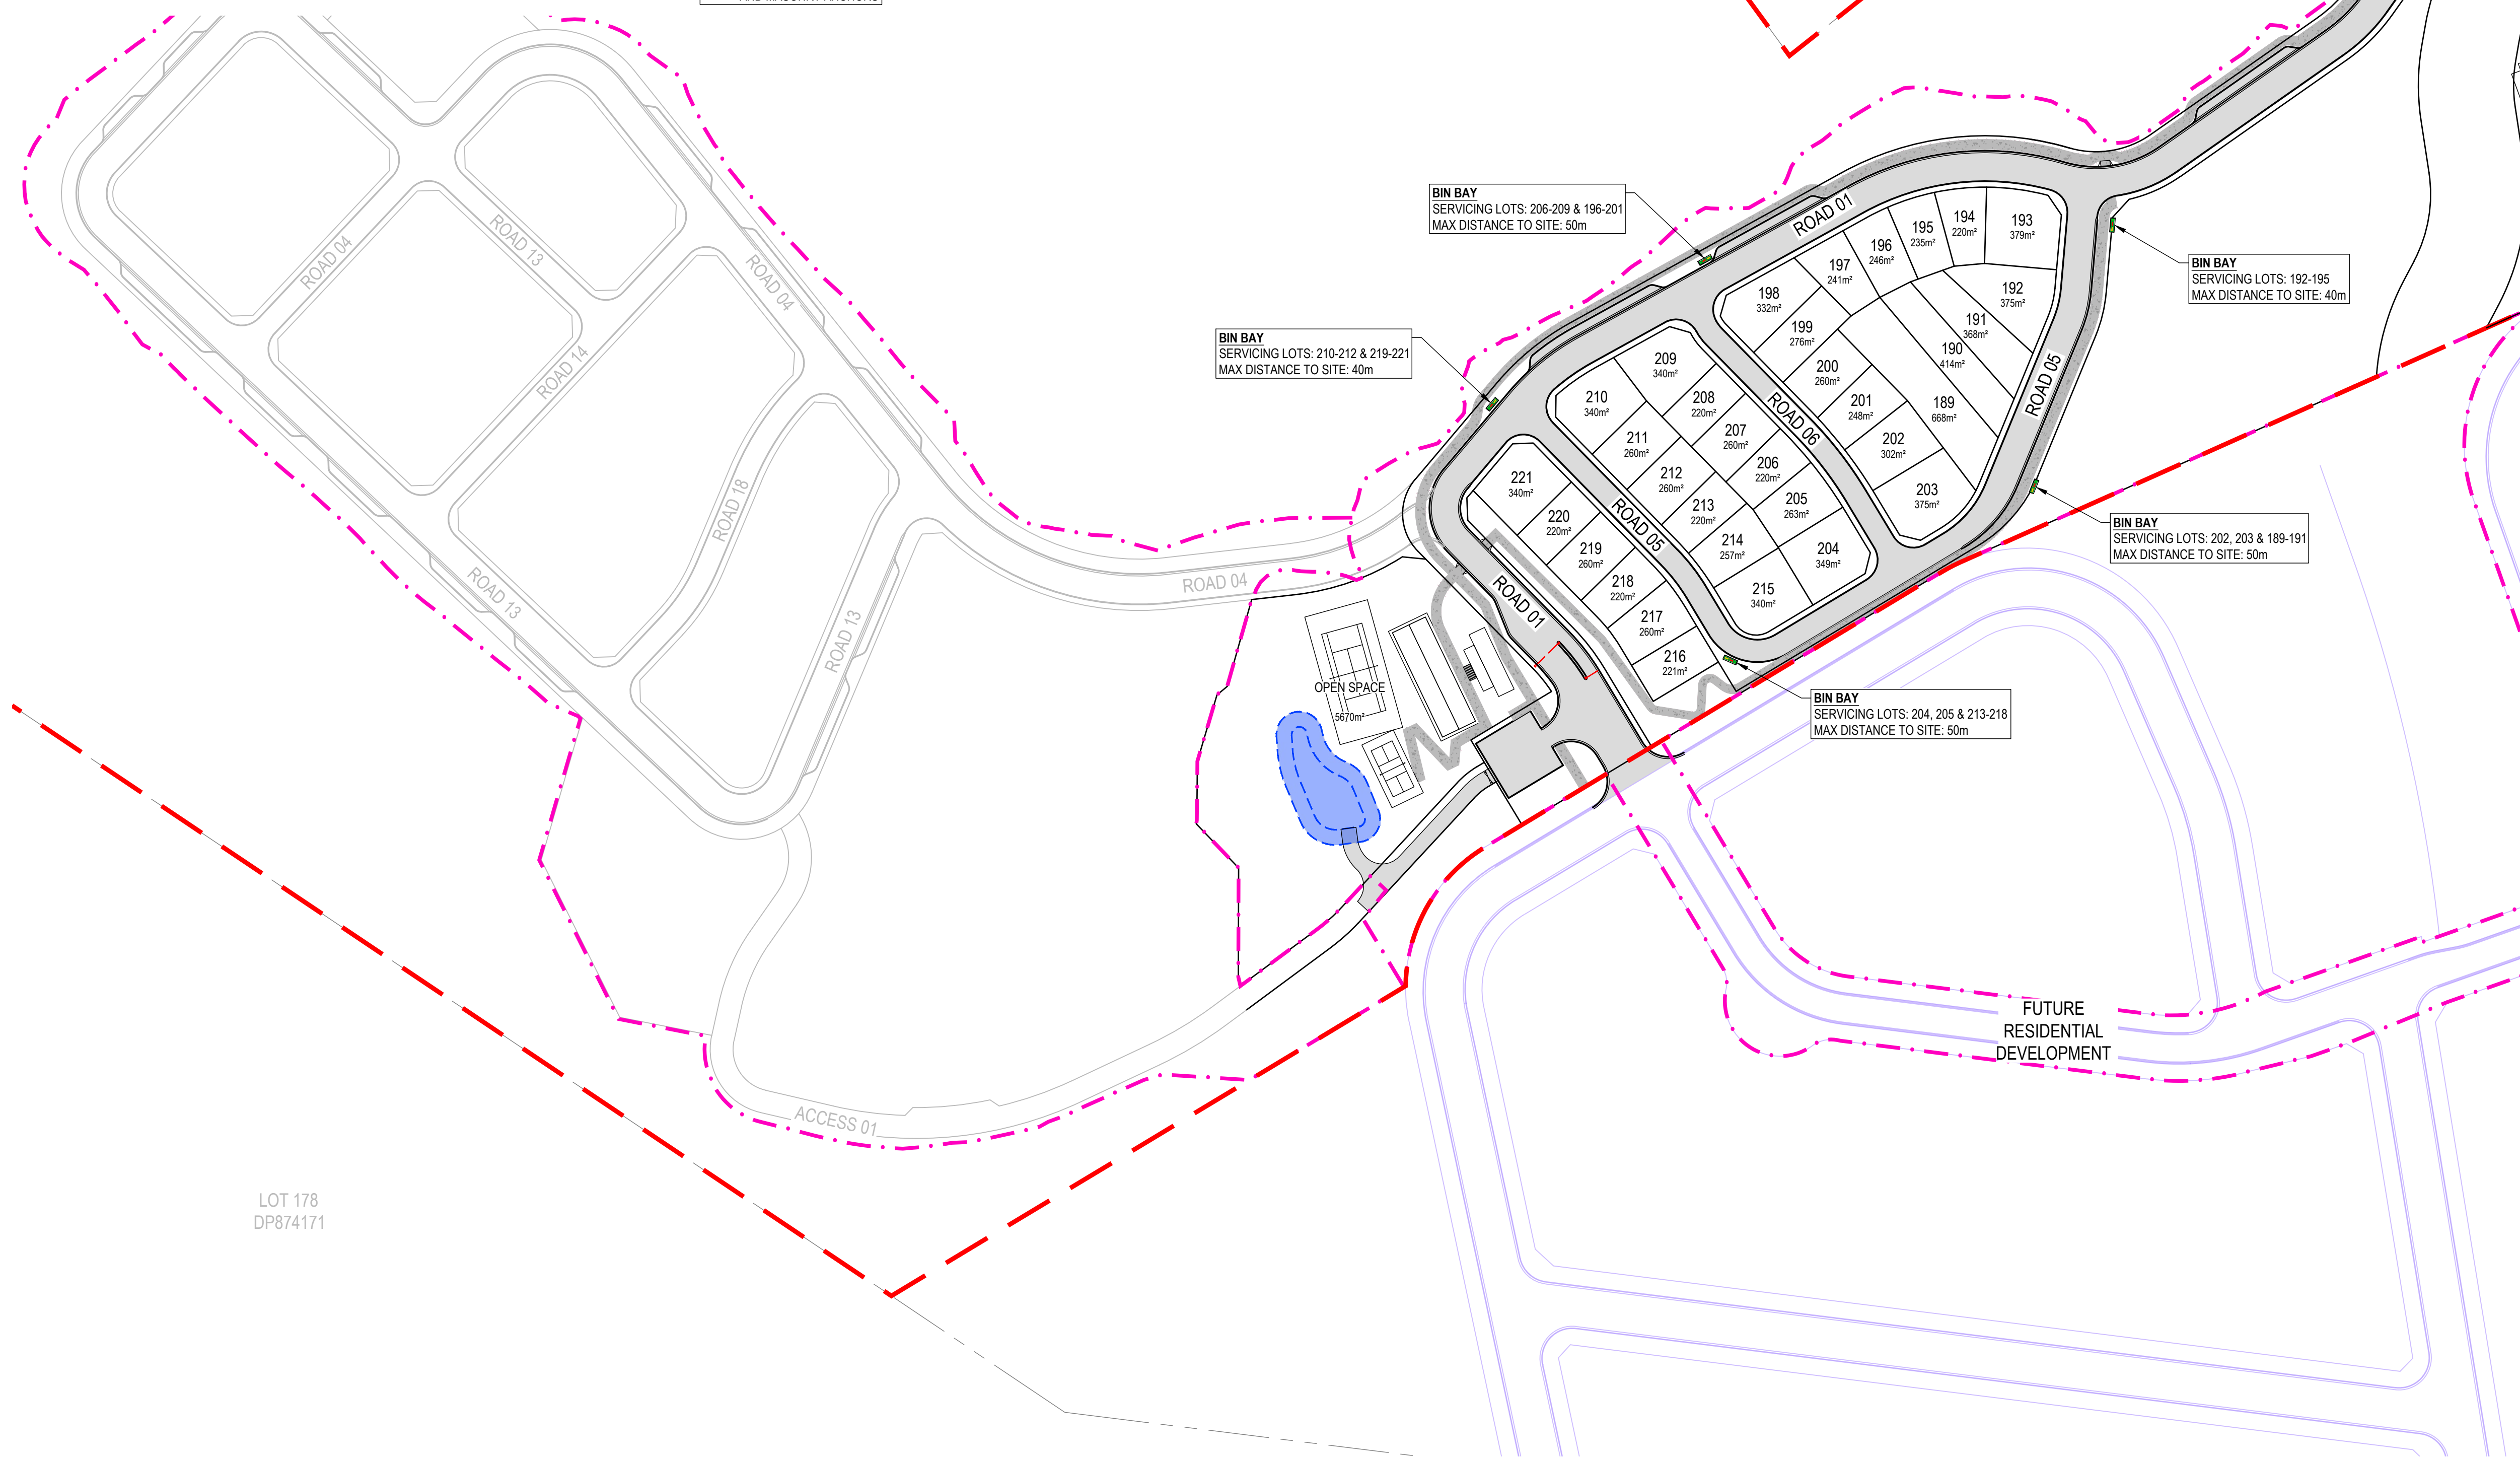

KEY PLAN

LOT 178
DP874171

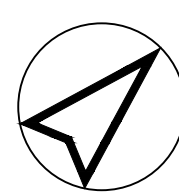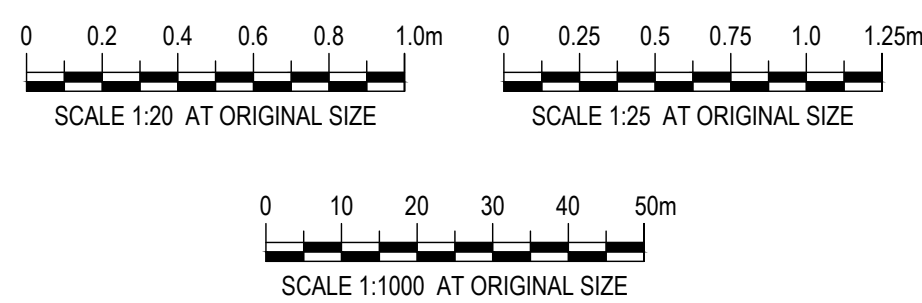

Third.i
COMMUNITIES



DRAWN: M.PHILLIPS
DESIGNED: M.PHILLIPS
DRAFT CHECK: T.HOWE
DESIGN CHECK: S.WEATHERBY
APPROVED: T.HOWE

FOR INFORMATION





559 ANAMBAH ROAD GOSFORTH
CONCEPT & STAGE 1 DEVELOPMENT APPLICATION
WASTE MANAGEMENT PLAN

DRAWING NUMBER	SHEET No.	ORIG. SIZE	REVISION
MKR00884-10-C2100	1 OF 2	A1	1

Matthew Phillips, 31/10/2025 10:14 AM



REV	DATE	DESCRIPTION	AMD BY	APP BY
1	31.10.25	ISSUED FOR APPROVAL	M.A.J.P.	T.J.H.

C:\12d\data\12DSYNERGY\MKR00884 Third_i_Anambah_Design_28002 Design\Drawings\10 DAIMKR00884-10-C2100.dwg

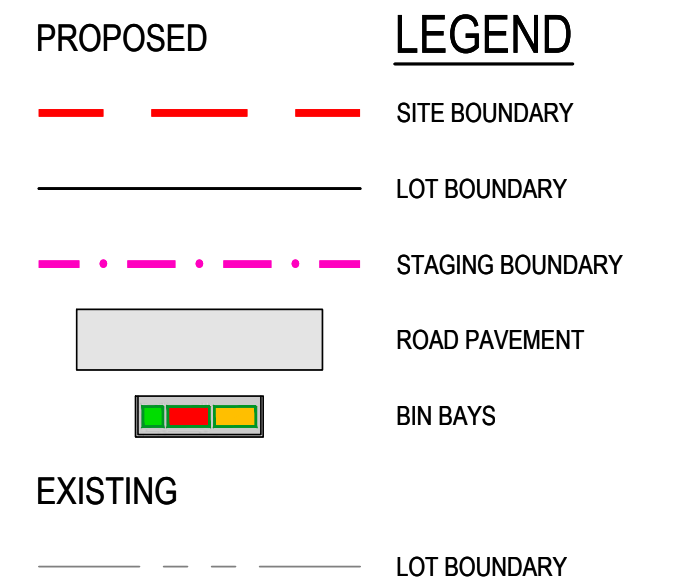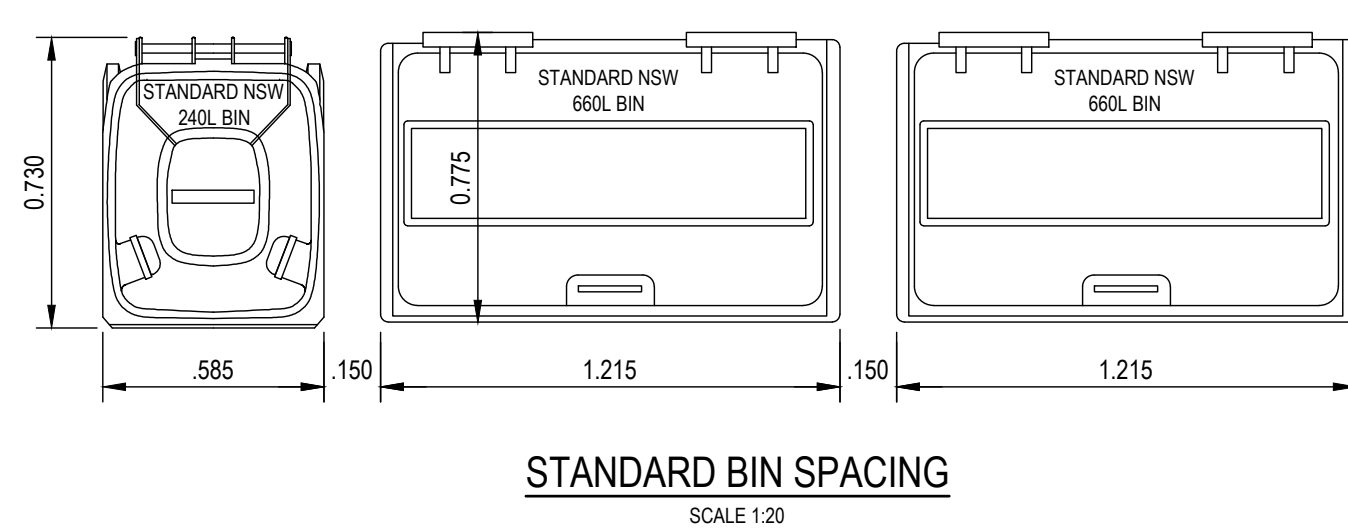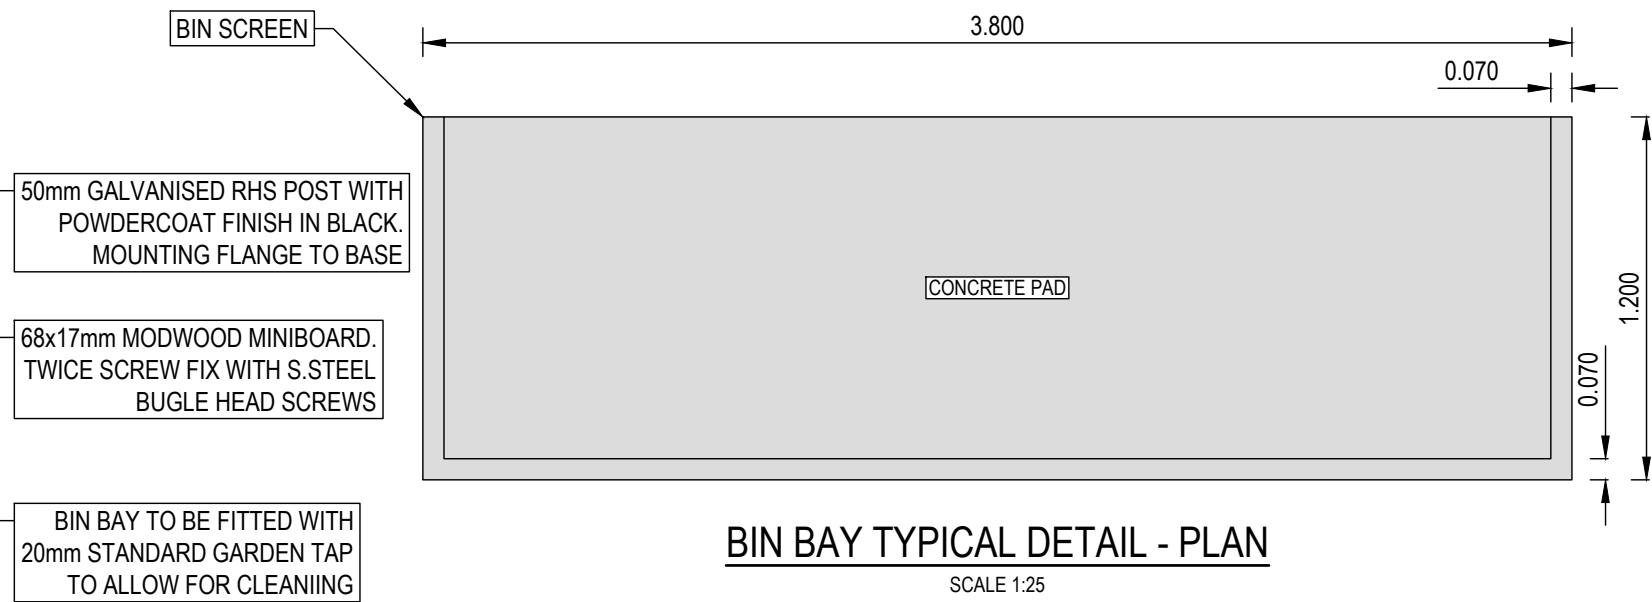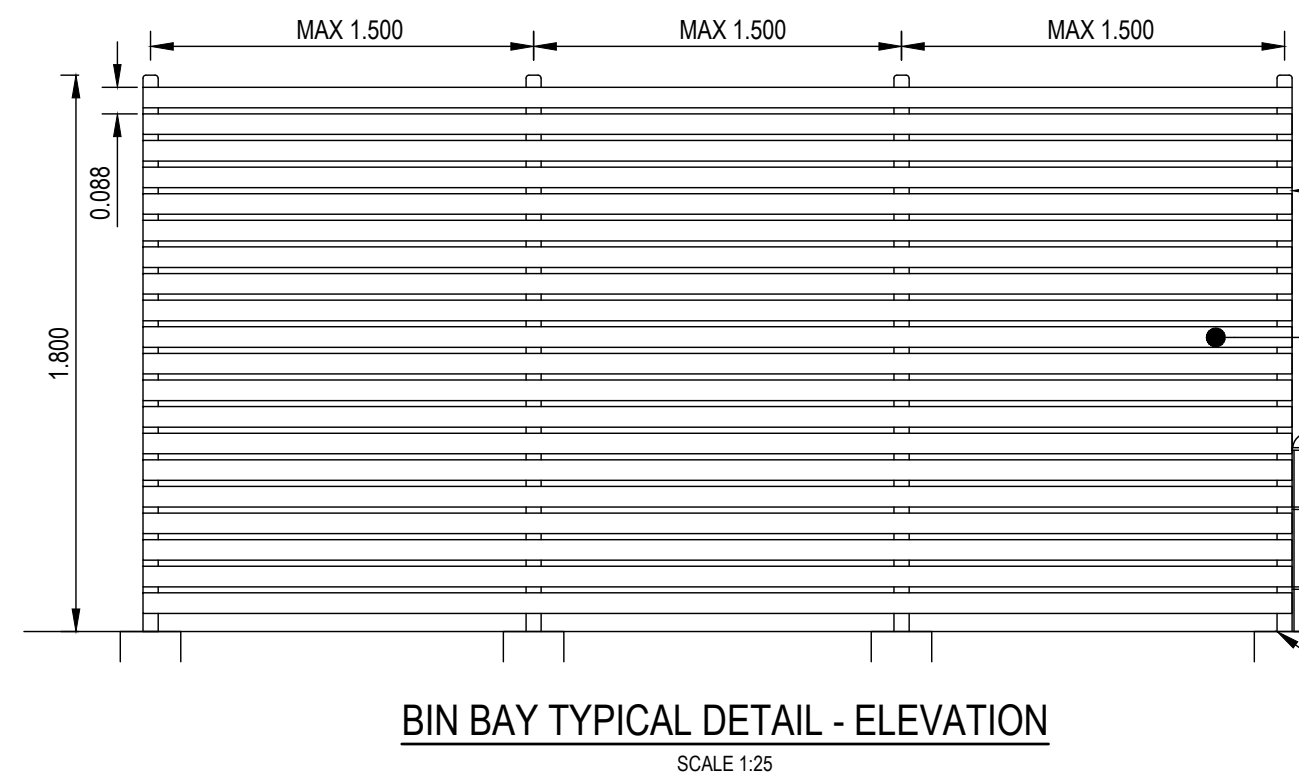



NOTES:

- REFER TO MRA CONSULTING GROUP - WASTE MANAGEMENT PLAN FOR ADDITIONAL INFORMATION ON WASTE MANAGEMENT SYSTEMS AND STRATEGIES

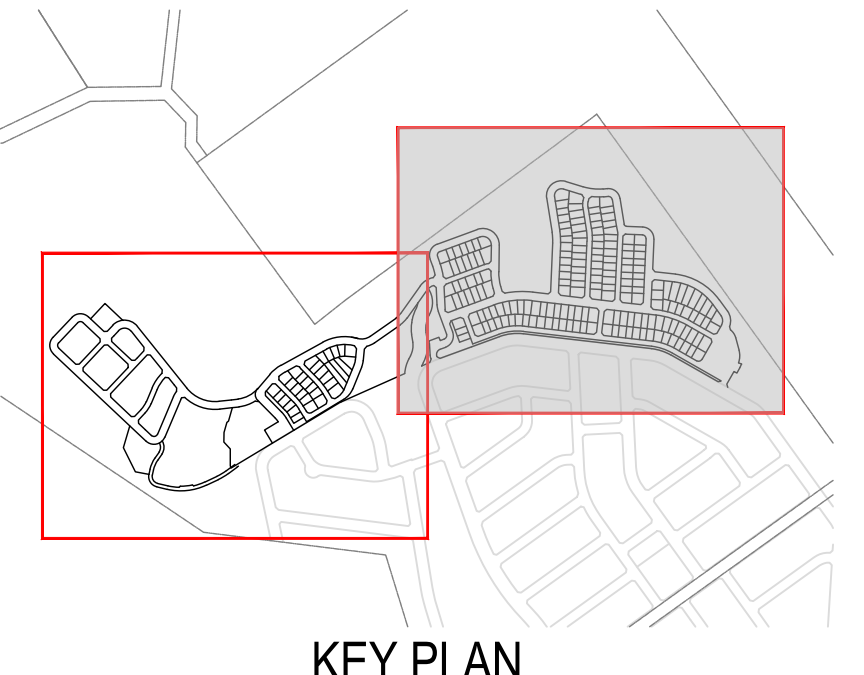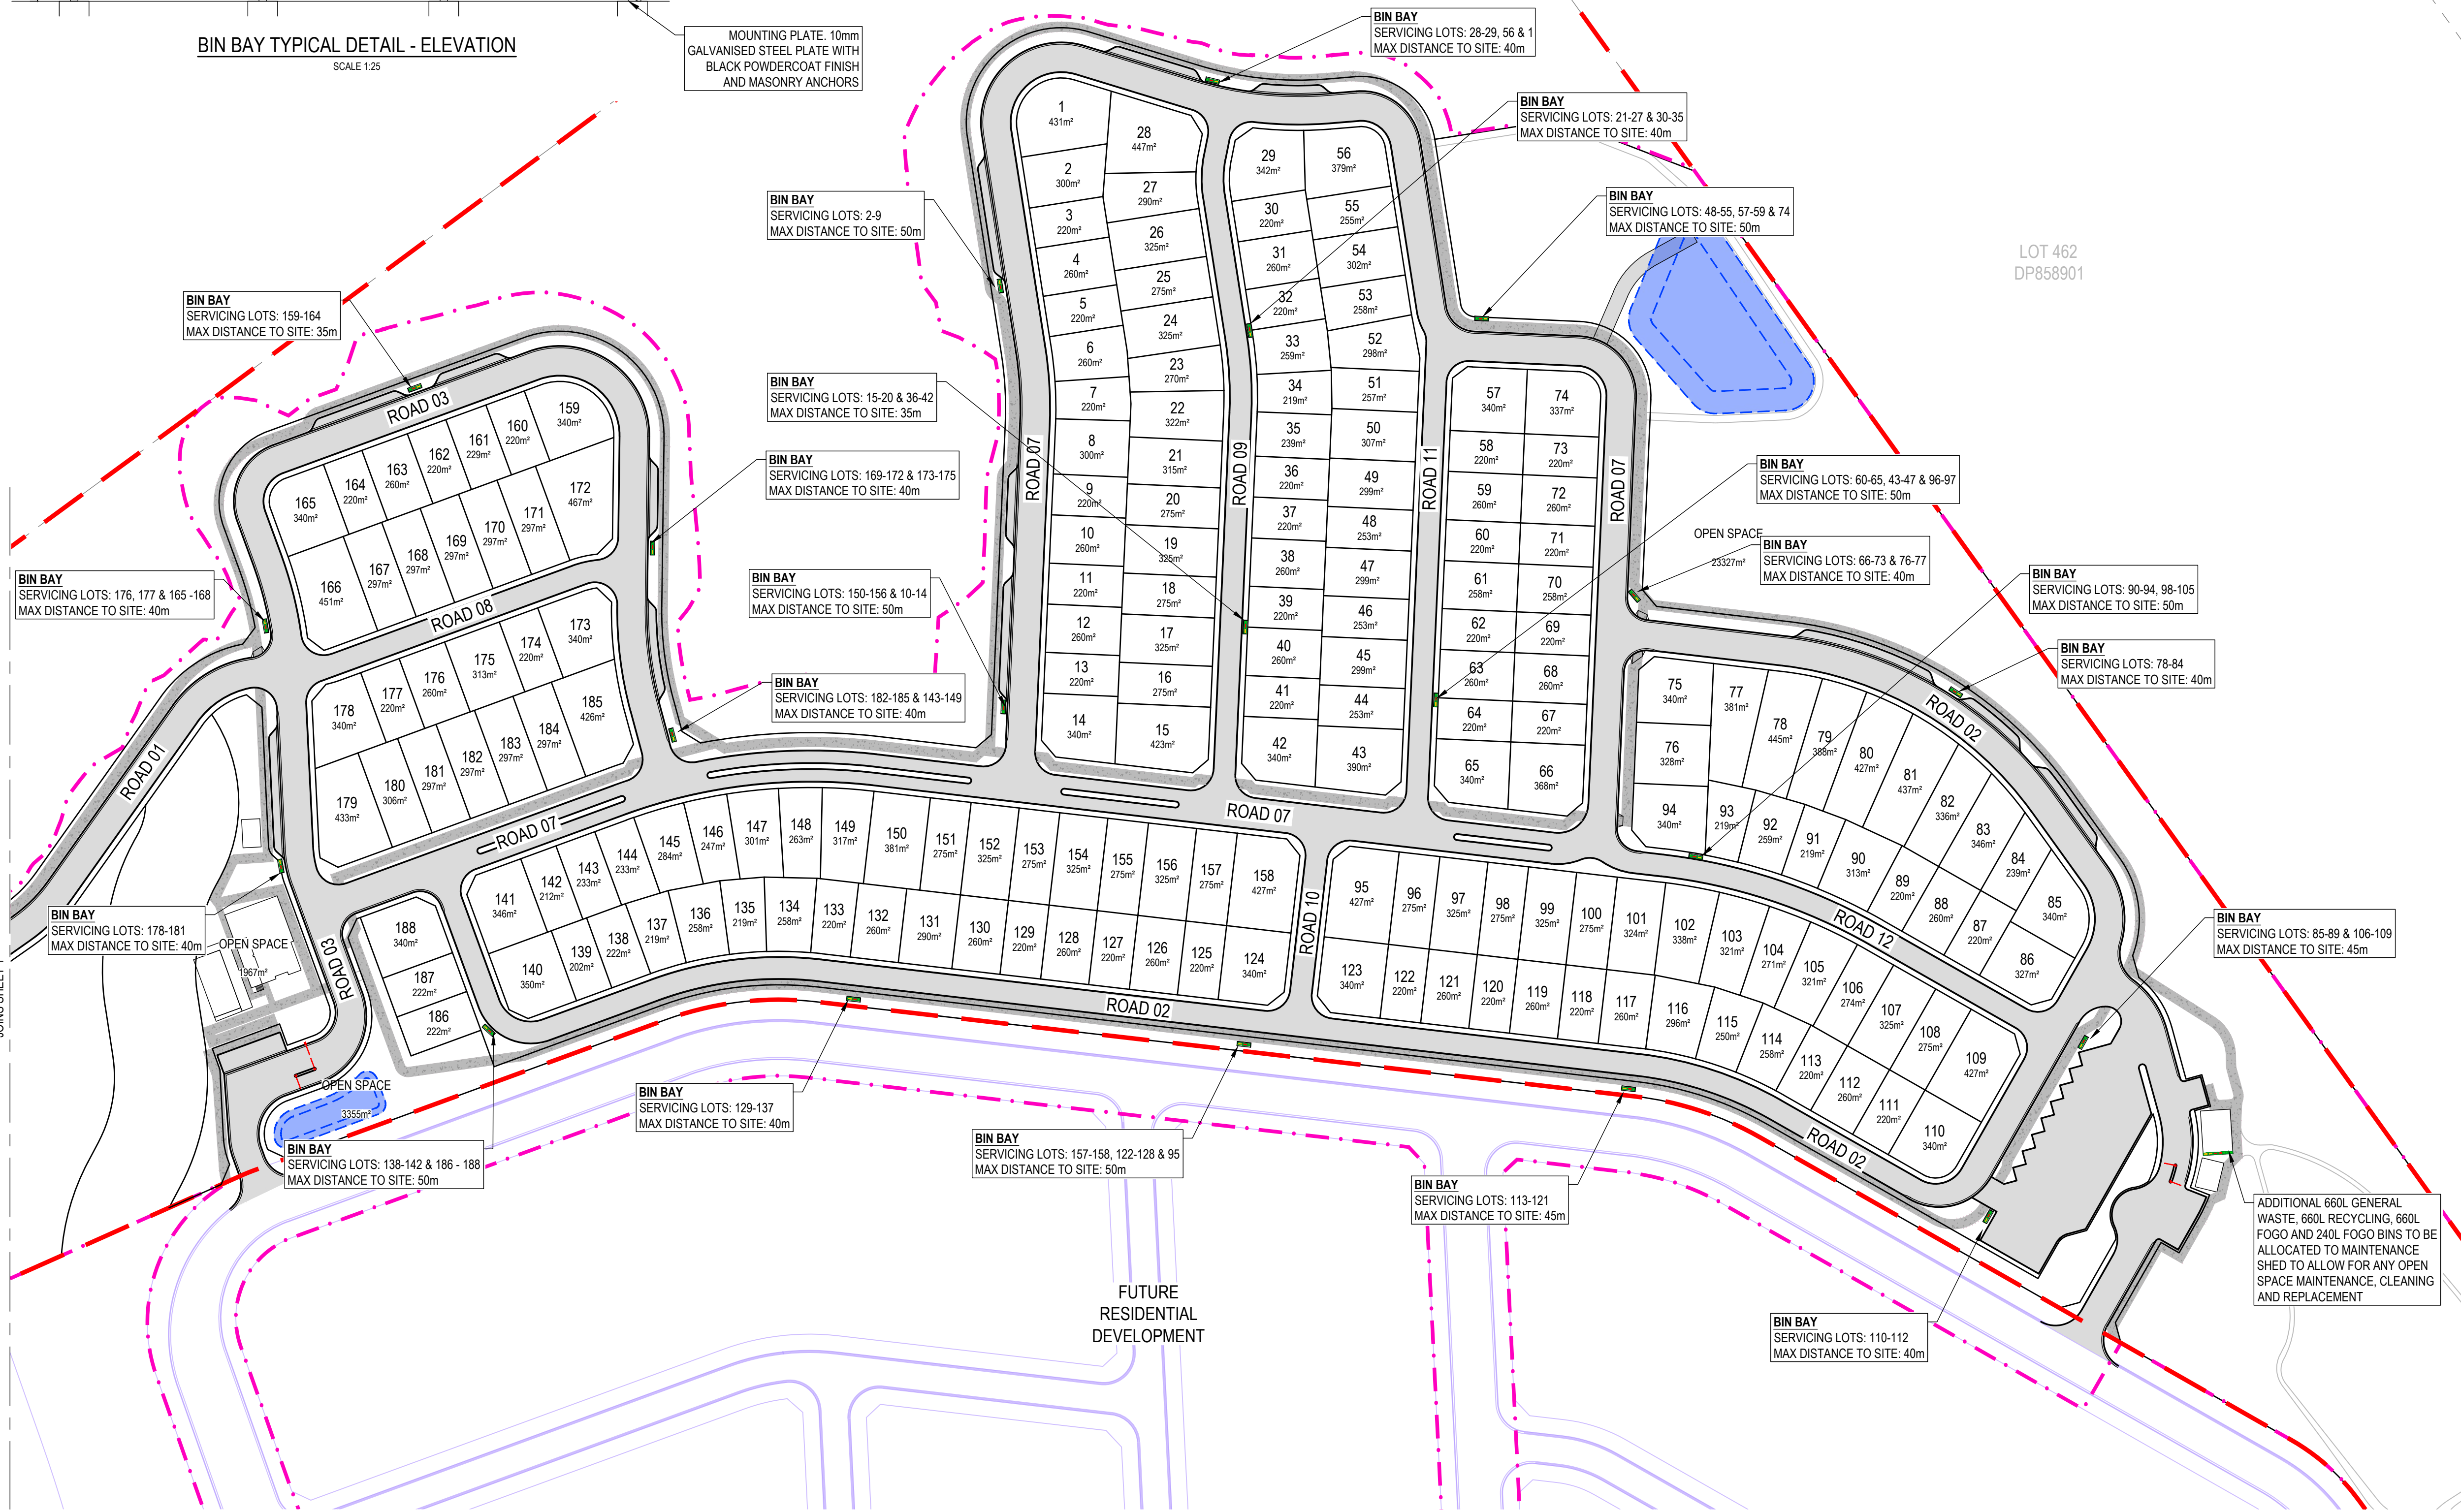

Matthew Phillips, 31/10/2025 10:14 AM

REV	DATE	DESCRIPTION	AMD BY	APP BY
1	31.10.25	ISSUED FOR APPROVAL	M.A.J.P.	T.J.H.

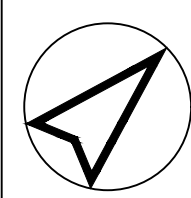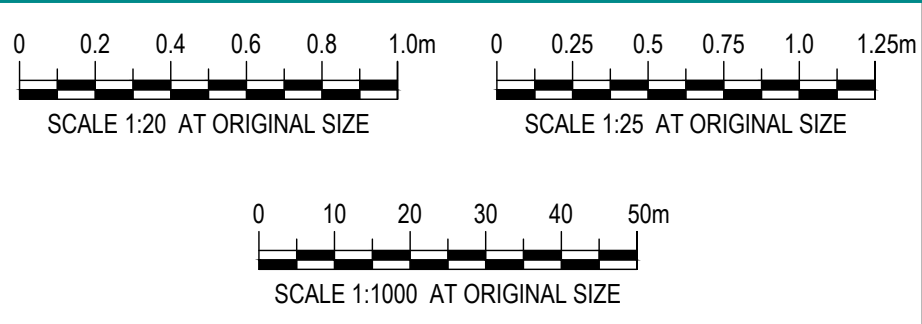

Third.i
COMMUNITIES

MAKER
CONSULTING SERVICES

DRAWN: M.PHILLIPS	DESIGNED: M.PHILLIPS
DRAFT CHECK: T.HOWE	DESIGN CHECK: S.WEATHERBY
APPROVED:	T.HOWE

559 ANAMBH ROAD GOSFORTH CONCEPT & STAGE 1 DEVELOPMENT APPLICATION WASTE MANAGEMENT PLAN			
DRAWING NUMBER MKR00884-10-C2101	SHEET No. 2 OF 2	ORIG. SIZE A1	REVISION 1

C:\125\data\125SYNERGY\MKR00884 Third_i_Anambah_Design_28002 Design\Drawings\10 DAIMKR00884-10-C2100.dwg