


SCHEDULE OF WASTE MATERIALS			
MATERIAL TYPE	RE-USE ON SITE	RE-USE OFF SITE	MATERIAL TO BE DISPOSED
EXCAVATION MATERIAL	KEEP AND RE-USE ON SITE FOR AREAS OF FILL AND BEHIND RETAINING WALLS.	NIL	NIL
GREEN WASTE	SMALLER VEGETATION CHIPPED AND STORED ON SITE FOR RE-USE ON LANDSCAPING.	NIL	NIL
BLOCKS	BROKEN BLOCKS TO BE RE-USED FOR DRAINAGE AREAS.	NIL	NIL
CONCRETE	NIL	NIL	NIL
TIMBER	RE-USE FOR FORMWORK. CHIP REMAINDER FOR USE IN LANDSCAPING.	NIL	NIL
PLASTERBOARD	BREAK-UP AND REUSE IN LANDSCAPING.	REMAINDER TO LOCAL LANDSCAPE SUPPLIER.	NIL
METALS	NIL	TO LOCAL METAL RECYCLING	NIL
TILES	NIL	NIL	NIL
WINDOWS	NIL	NIL	NIL
DOORS	NIL	NIL	NIL
APPLIANCES	NIL	NIL	NIL

261.775m
BELLVUE ROAD
RIGHT OF CARRIAGEWAY
5m WIDE & VARIABLE


AREA OF FILL

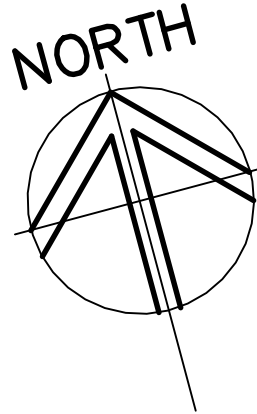

LANDSCAPE LEGEND





ACACIA COGNATA
'LIME MAGIC'
4-5m HIGH (MATURE)
SCREENING PLANT
TOTAL No. = 12

SITE BOUNDARIES

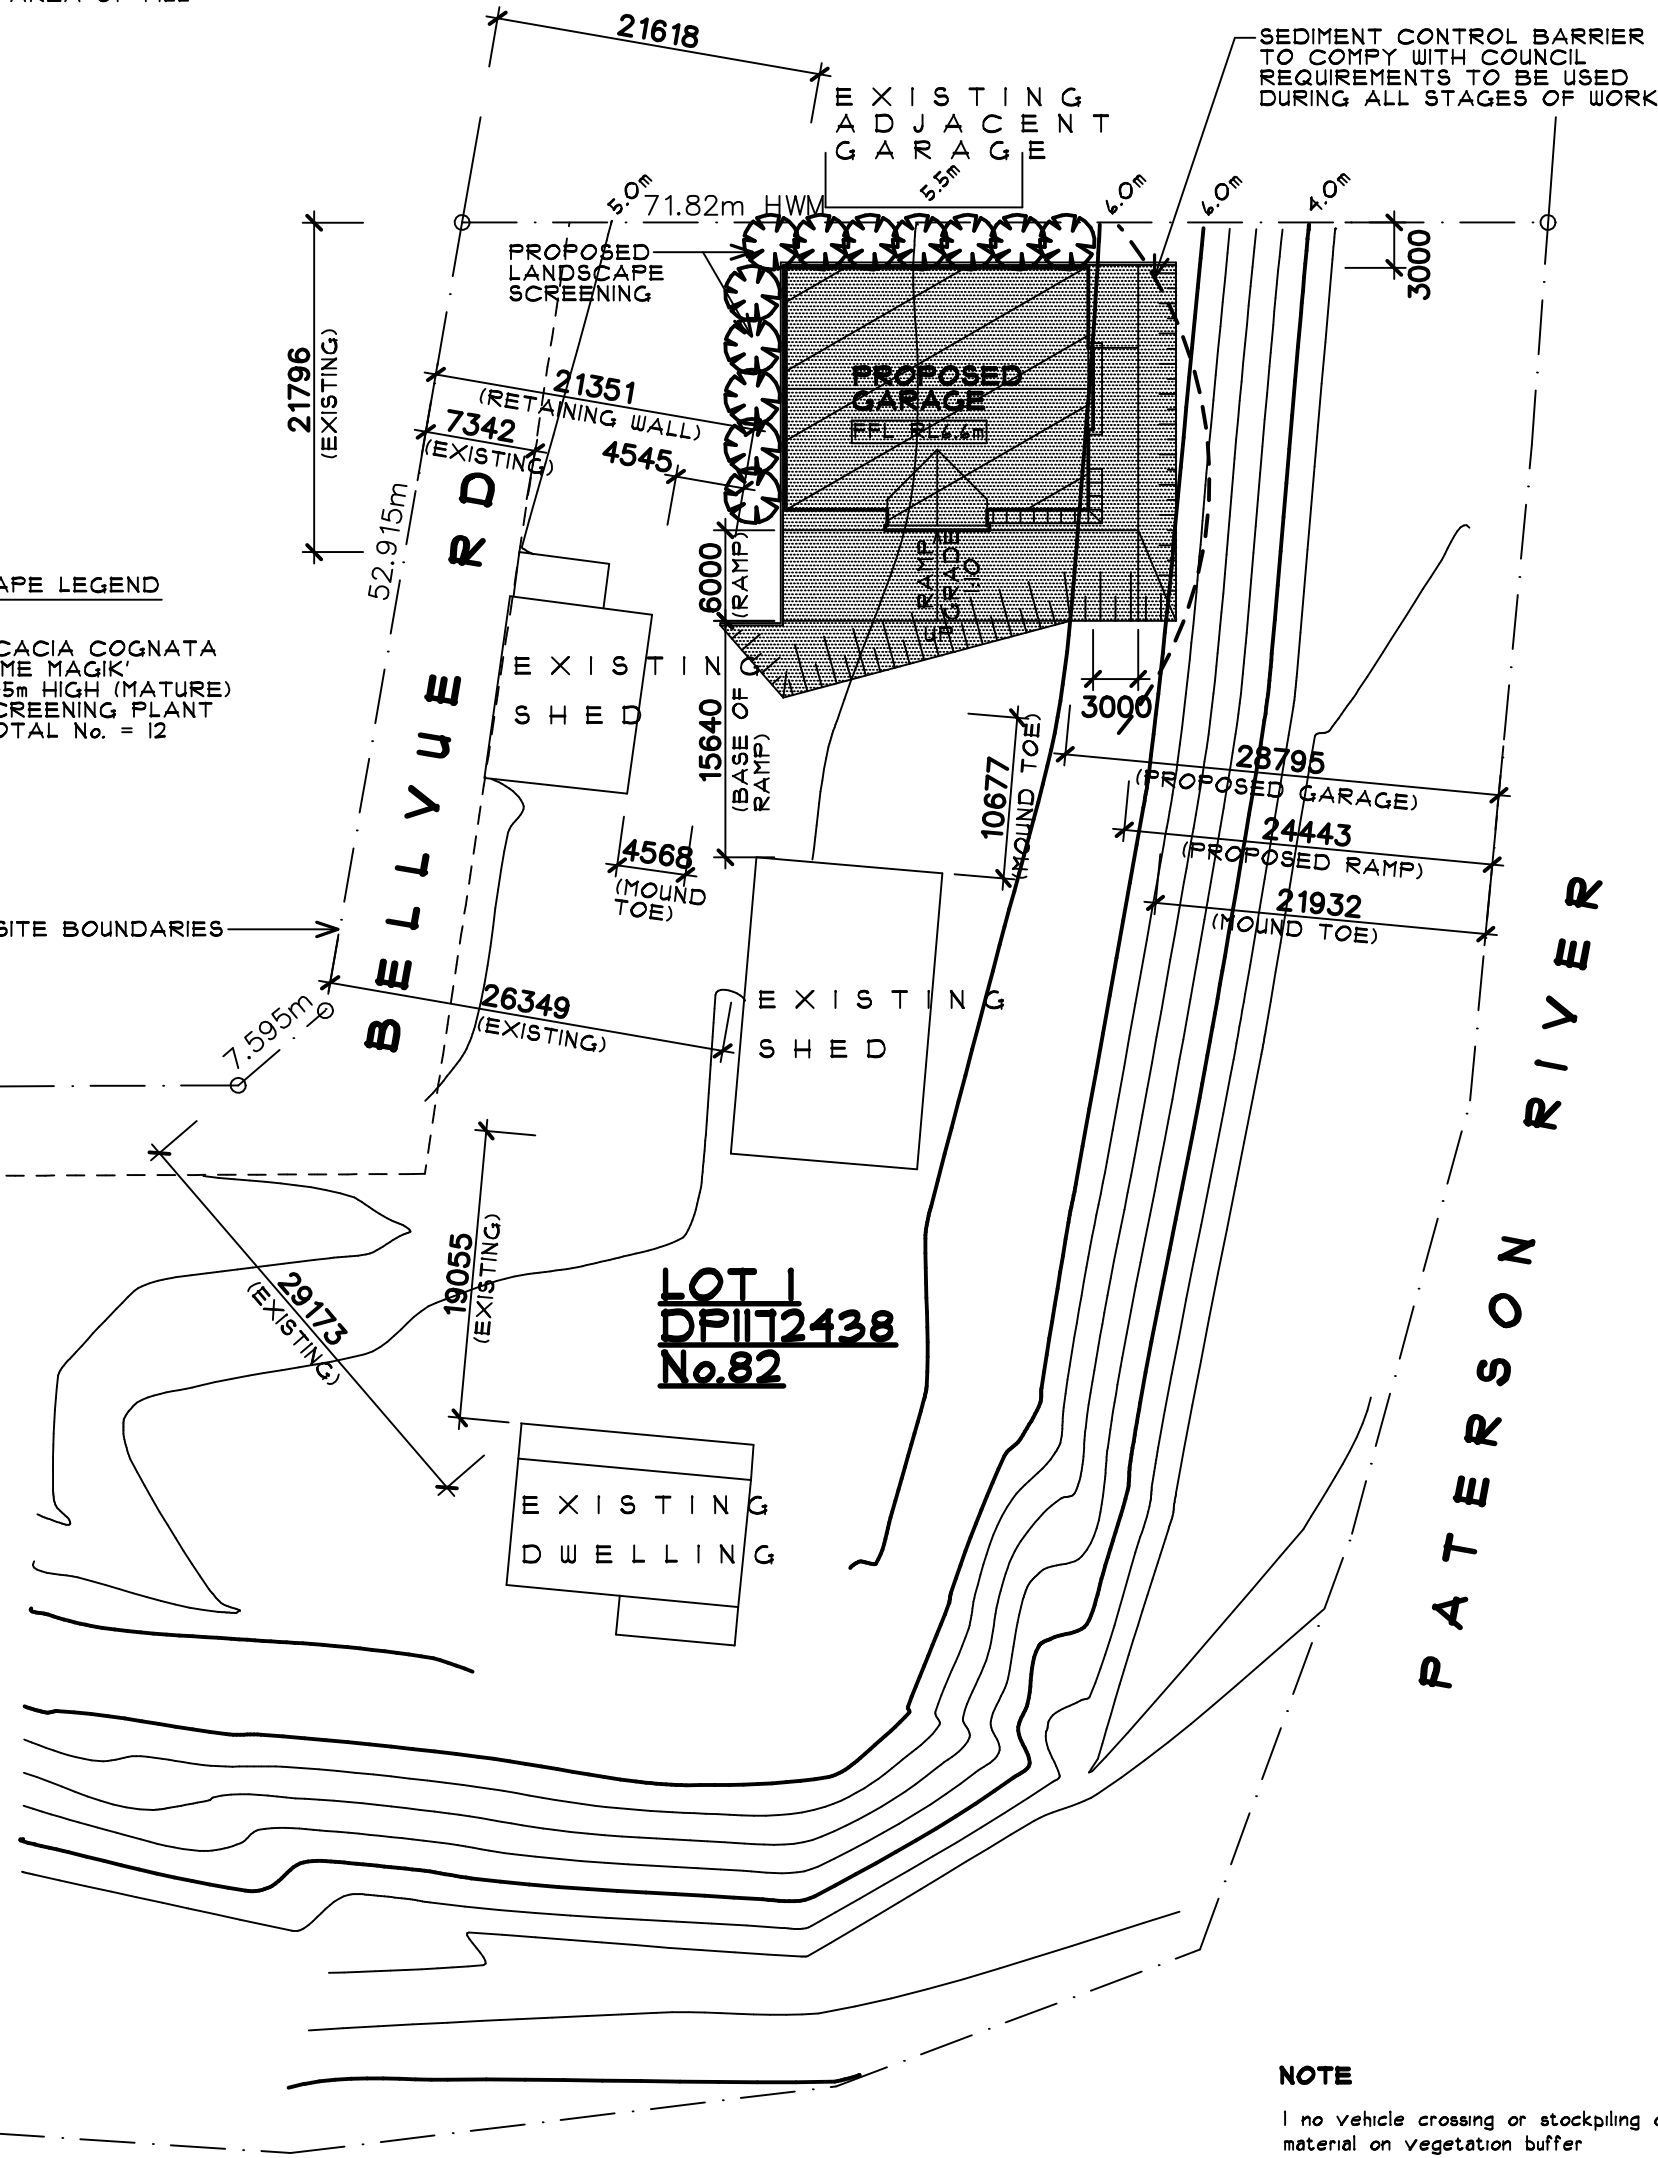

NOTE

- 1 no vehicle crossing or stockpiling of material on vegetation buffer
- 2 All sedimentation control structures to be inspected & maintained by site manager daily.
- 3 All sediment retaining structures to be cleaned on reaching 50% storage capacity.
- 4 All existing vegetation will be retained outside the construction site.
- 5 Clean sediments from footpaths, driveways & roads daily.
- 6 Roof drainage via sealed pipeline to street gutter on roof completion.

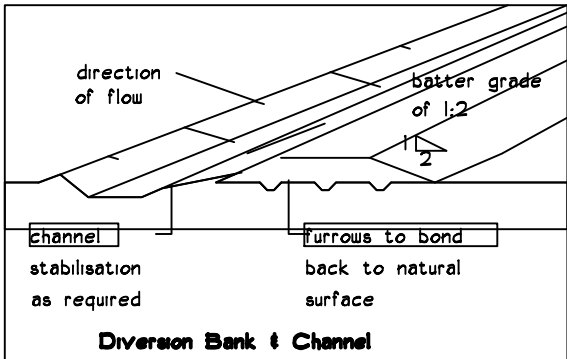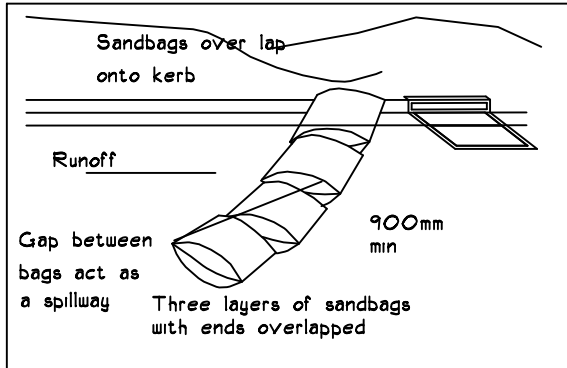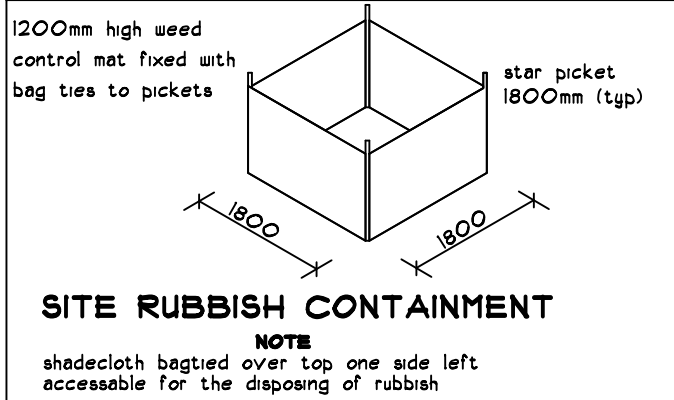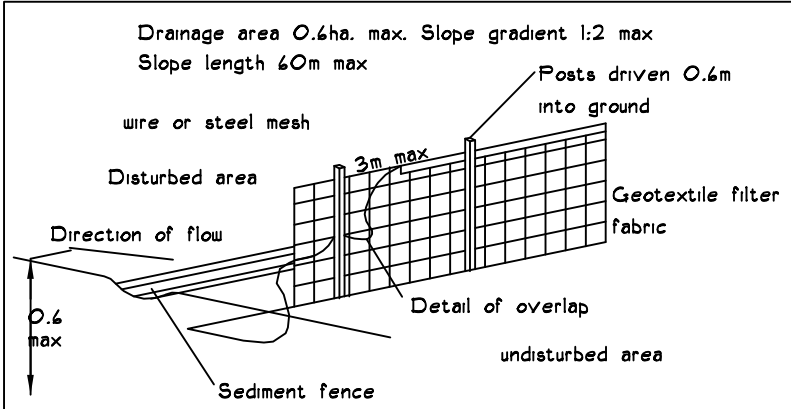

SITE PLAN
SCALE 1:500

SEDIMENT CONTROL DETAILS
SCALE: NTS

THIS DRAWING AND THE INFORMATION SHOWN HEREON IS THE PROPERTY OF ALPHA DESIGNS & ARCHITECTURAL DRAFTING AND MAY NOT BE USED FOR ANY OTHER PURPOSE THAN THAT FOR WHICH THIS DRAWING IS SUPPLIED. ANY OTHER USE, COPYING OR REPRODUCTION OF ALL OR ANY PART OF THIS DRAWING IS PROHIBITED WITHOUT THE WRITTEN CONSENT OF ALPHA DESIGNS & ARCHITECTURAL DRAFTING.

NOTES:

- * ALL WORK TO BE DONE IN ACCORDANCE WITH N.C.C. 2022 & ANY OTHER AUTHORITY HAVING JURISDICTION OVER THE WORKS & PAY ALL FEES.
- * ALL RELEVANT DIMENSIONS TO BE CHECKED ON SITE PRIOR TO COMMENCING ANY WORK. NO ALLOWANCE WILL BE MADE FOR FAILURE TO DO THIS.
- * ALL WORK ADJACENT TO DEMOLISHED TO BE MADE GOOD TO ENSURE ALL SURFACES FINISH NEAT, FLUSH AND EVEN.
- * ALL NEW MATERIALS TO MATCH EXISTING IN COLOUR, QUALITY AND TEXTURE.
- * ENSURE EXISTING RESIDENCE IS ADEQUATELY PROTECTED & WATERPROOFED DURING CONSTRUCTION. EXISTING STRUCTURE TO BE CAREFULLY SUPPORTED PRIOR TO COMMENCING ANY DEMOLITION WORK.
- * THESE DRAWINGS TO BE READ IN CONJUNCTION WITH SPECIFICATIONS & CONSULTANTS DRAWINGS.

WALL LEGEND:


- EXISTING WALLS TO REMAIN
- EXISTING WALLS TO BE DEMOLISHED
- NEW STUD WALLS
- NEW BRICK WALLS
- NEW BLOCK WALLS
- NEW HEBEL POWER PANEL WALLS

Amendment Comment:

Client:

IN PIT SOLUTIONS

Designed By:

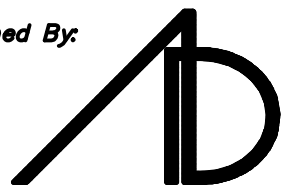

ALPHA
DESIGNS

ARCHITECTURAL DRAFTING

49 George Street, Marmong Point
N.S.W. 2284 Ph.0411699945

Project:

PROPOSED NEW SHED
AT LOT 1, DP1172438,
No.82 BELLVUE ROAD,
WOODVILLE NSW 2321.

Drawing Title:

DEVELOPMENT APPLICATION

Drawn by:

DS

Scale:

1: 500

Date:

30-09-25

Drawing No:



A 01

Project No:

2135

Amendment:

-

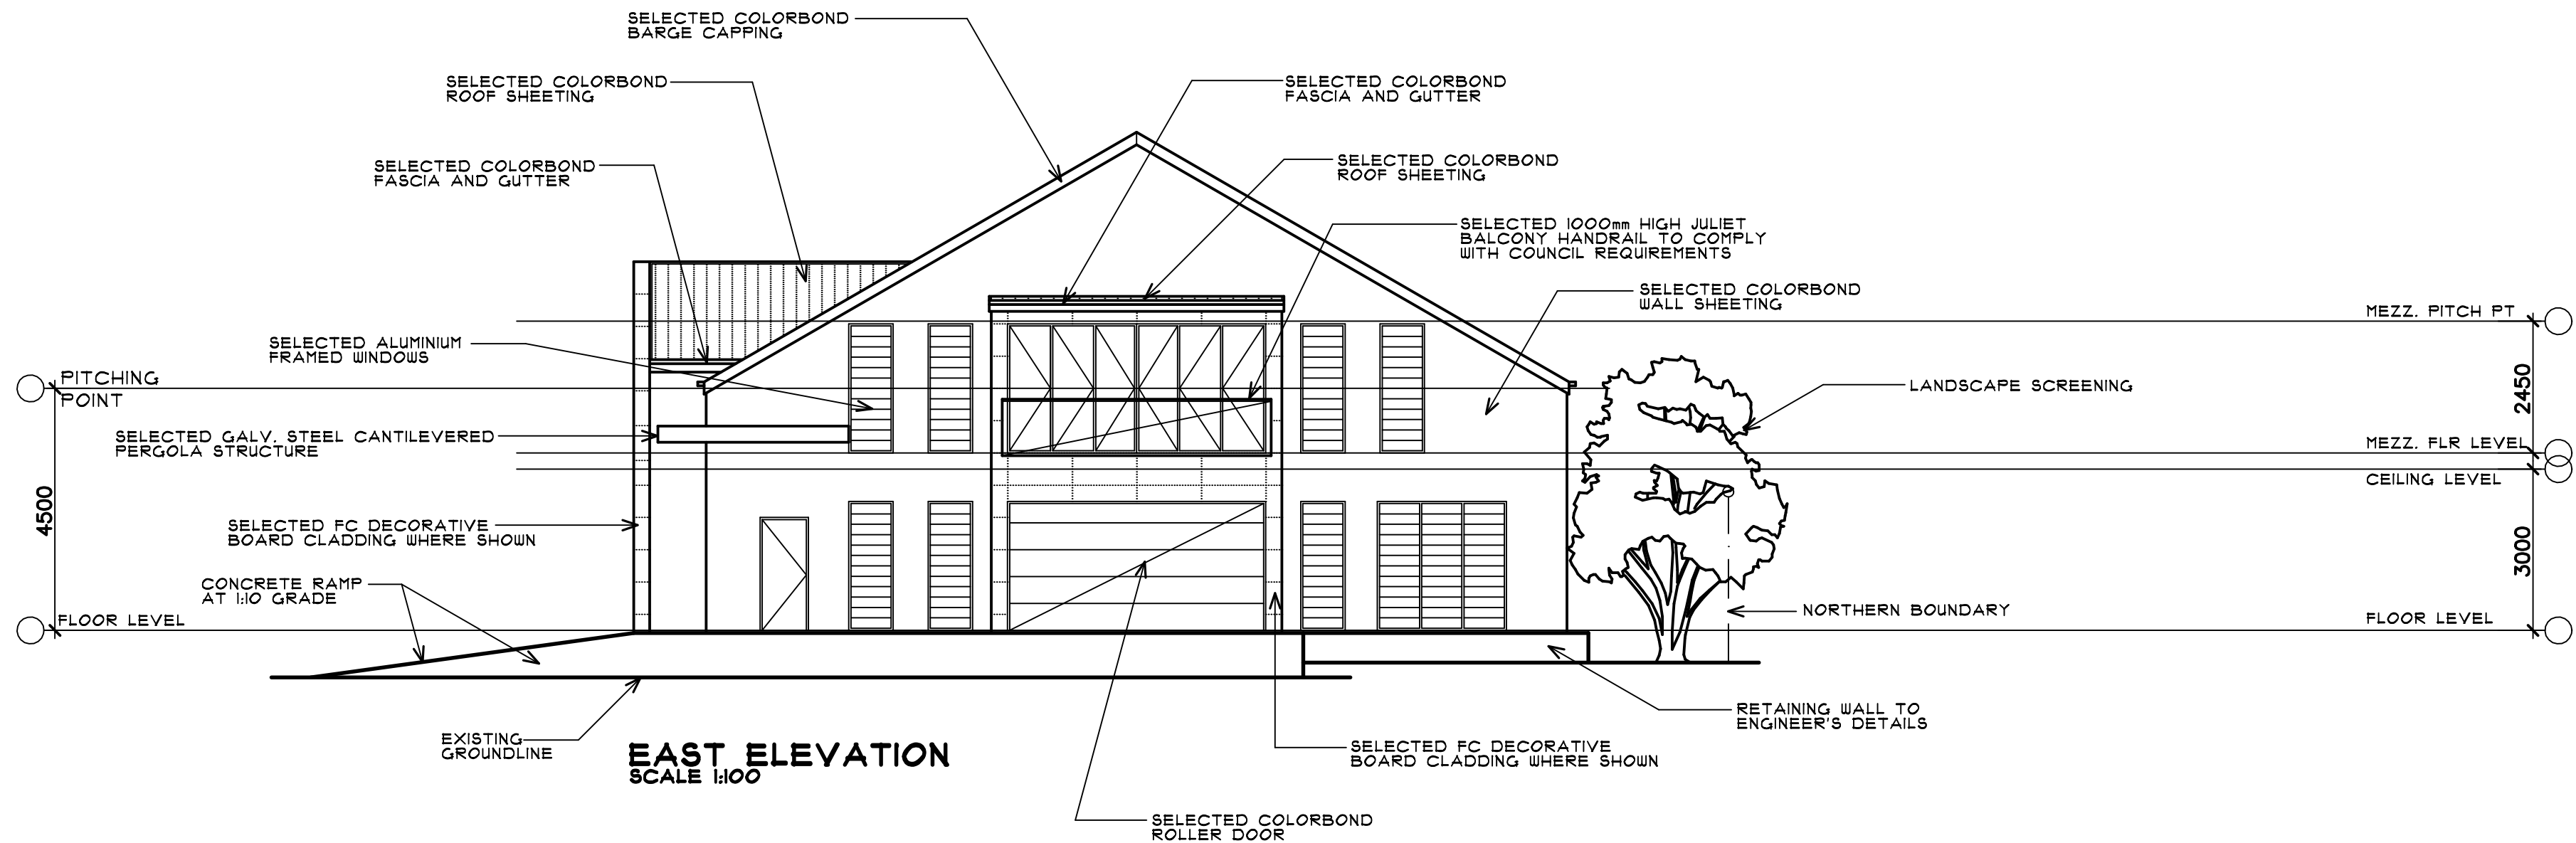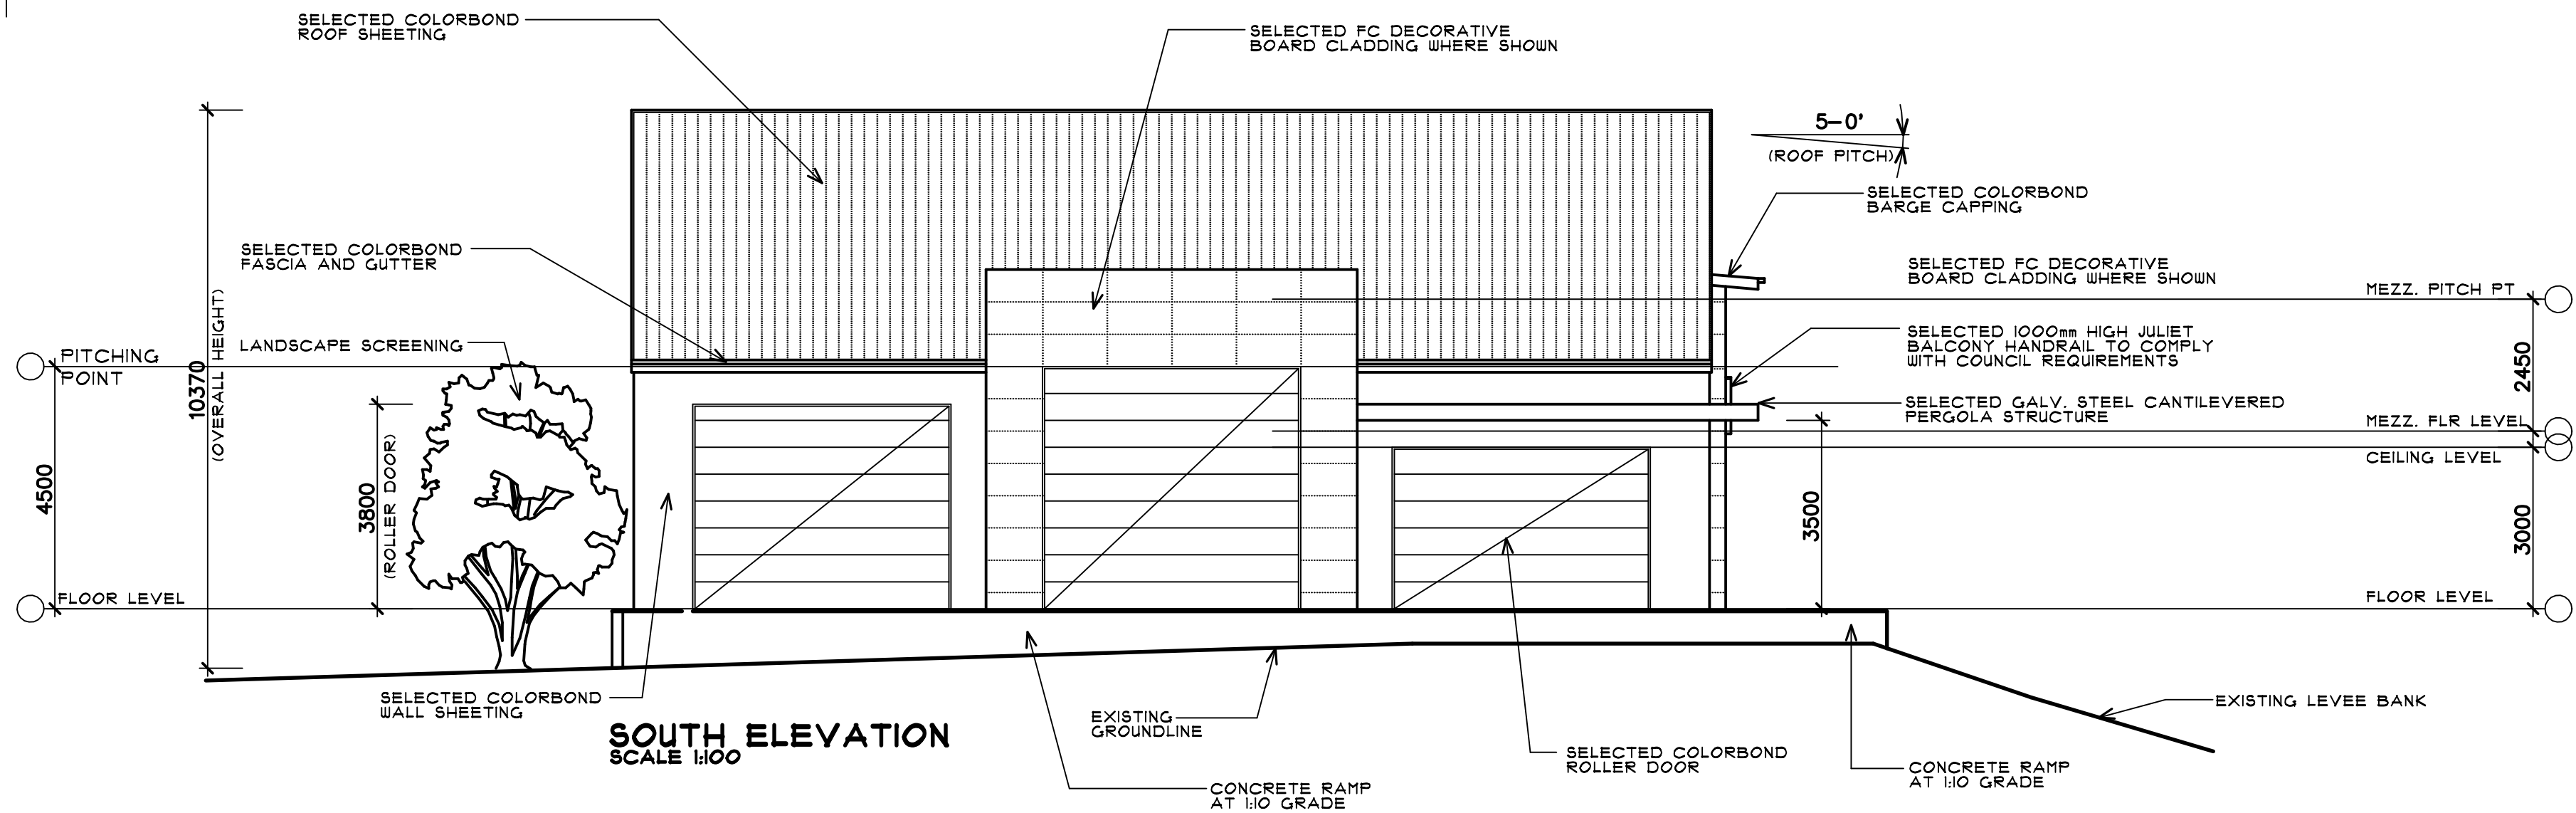

THIS DRAWING AND THE INFORMATION SHOWN HEREON IS THE PROPERTY OF ALPHA DESIGNS & ARCHITECTURAL DRAFTING AND MAY NOT BE USED FOR ANY OTHER PURPOSE THAN THAT FOR WHICH THIS DRAWING IS SUPPLIED. ANY OTHER USE, COPYING OR REPRODUCTION OF ALL OR ANY PART OF THIS DRAWING IS PROHIBITED WITHOUT THE WRITTEN CONSENT OF ALPHA DESIGNS & ARCHITECTURAL DRAFTING.

NOTES:

- * ALL WORK TO BE DONE IN ACCORDANCE WITH N.C.C. 2022 & ANY OTHER AUTHORITY HAVING JURISDICTION OVER THE WORKS & PAY ALL FEES.
- * ALL RELEVANT DIMENSIONS TO BE CHECKED ON SITE PRIOR TO COMMENCING ANY WORK. NO ALLOWANCE WILL BE MADE FOR FAILURE TO DO THIS.
- * ALL WORK ADJACENT TO DEMOLISHED TO BE MADE GOOD TO ENSURE ALL SURFACES FINISH NEAT, FLUSH AND EVEN.
- * ALL NEW MATERIALS TO MATCH EXISTING IN COLOUR, QUALITY AND TEXTURE.
- * ENSURE EXISTING RESIDENCE IS ADEQUATELY PROTECTED & WATERPROOFED DURING CONSTRUCTION. EXISTING STRUCTURE TO BE CAREFULLY SUPPORTED PRIOR TO COMMENCING ANY DEMOLITION WORK.
- * THESE DRAWINGS TO BE READ IN CONJUNCTION WITH SPECIFICATIONS & CONSULTANTS DRAWINGS.

WALL LEGEND:

- EXISTING WALLS TO REMAIN
- EXISTING WALLS TO BE DEMOLISHED
- NEW STUD WALLS
- NEW BRICK WALLS
- NEW BLOCK WALLS
- NEW HEBEL POWER PANEL WALLS

Amendment Comment:



Client:
IN PIT SOLUTIONS

Designed By:
ALPHA DESIGNS
ARCHITECTURAL DRAFTING
49 George Street, Marmong Point
N.S.W. 2284 Ph.0411699945

Project:
PROPOSED NEW SHED
AT LOT 1, DP1172438,
No.82 BELLVUE ROAD,
WOODVILLE NSW 2321.

Drawing Title:
DEVELOPMENT APPLICATION

Drawn by: DS	Scale: 1: 100
Date: 30-09-25	Drawing No: A 04
Project No: 2135	Amendment: -

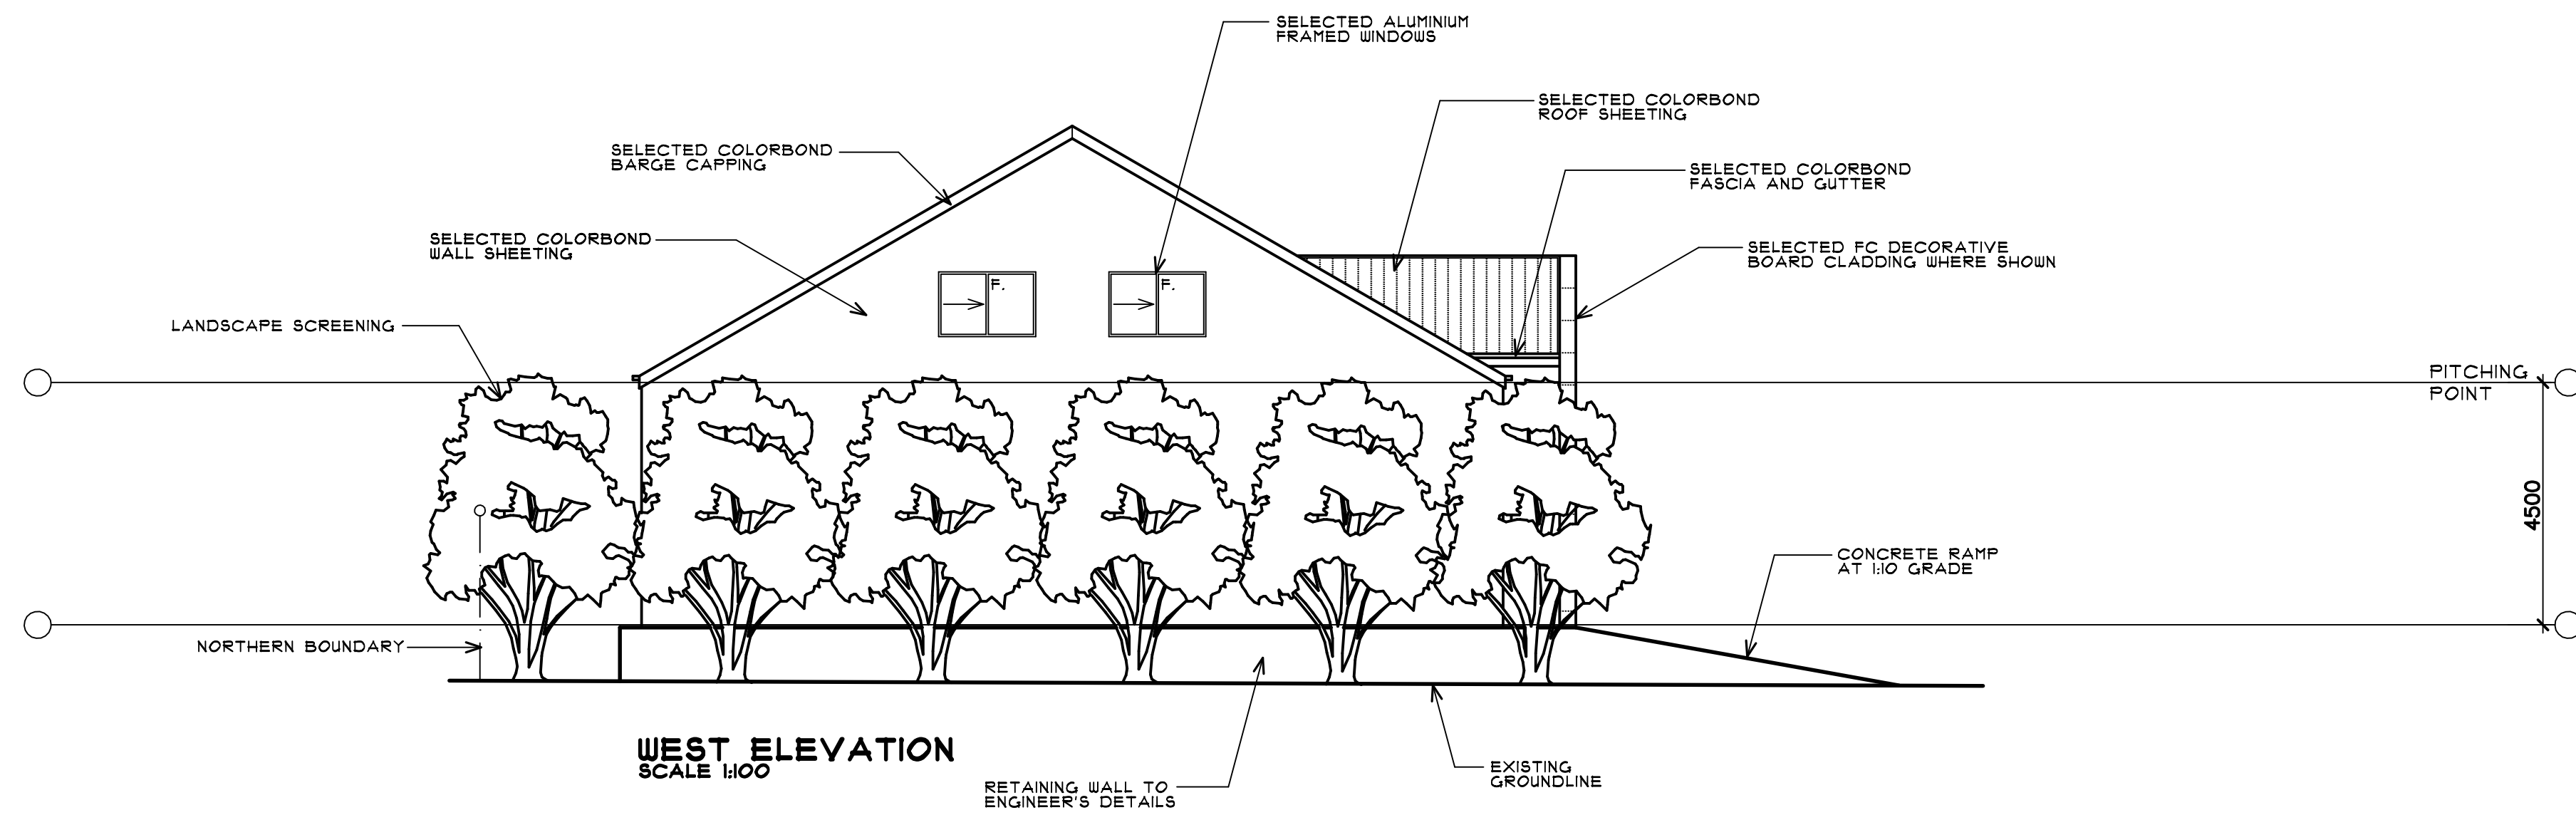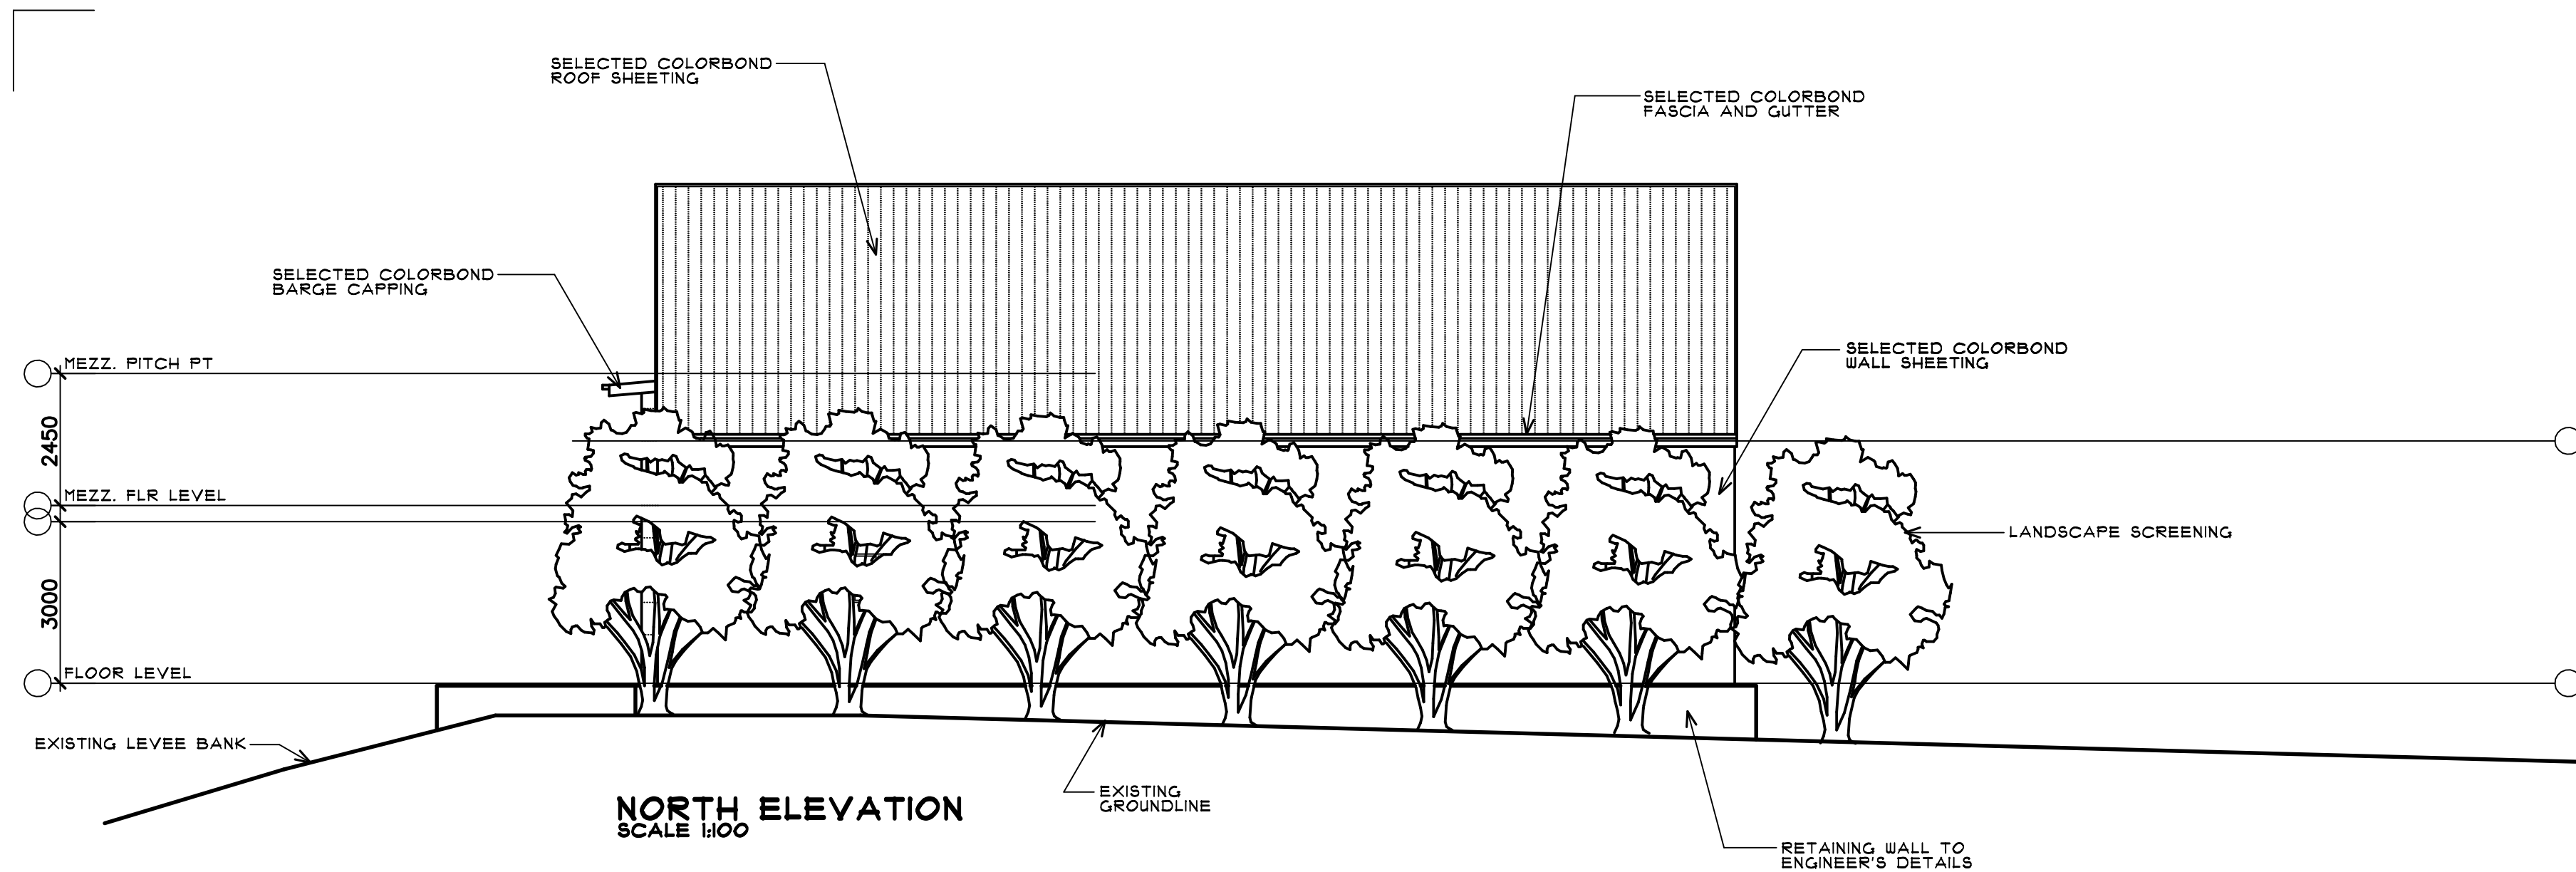

THIS DRAWING AND THE INFORMATION SHOWN HEREON IS THE PROPERTY OF ALPHA DESIGNS & ARCHITECTURAL DRAFTING AND MAY NOT BE USED FOR ANY OTHER PURPOSE THAN THAT FOR WHICH THIS DRAWING IS SUPPLIED. ANY OTHER USE, COPYING OR REPRODUCTION OF ALL OR ANY PART OF THIS DRAWING IS PROHIBITED WITHOUT THE WRITTEN CONSENT OF ALPHA DESIGNS & ARCHITECTURAL DRAFTING.

NOTES:

- * ALL WORK TO BE DONE IN ACCORDANCE WITH N.C.C. 2022 & ANY OTHER AUTHORITY HAVING JURISDICTION OVER THE WORKS & PAY ALL FEES.
- * ALL RELEVANT DIMENSIONS TO BE CHECKED ON SITE PRIOR TO COMMENCING ANY WORK. NO ALLOWANCE WILL BE MADE FOR FAILURE TO DO THIS.
- * ALL WORK ADJACENT TO DEMOLISHED TO BE MADE GOOD TO ENSURE ALL SURFACES FINISH NEAT, FLUSH AND EVEN.
- * ALL NEW MATERIALS TO MATCH EXISTING IN COLOUR, QUALITY AND TEXTURE.
- * ENSURE EXISTING RESIDENCE IS ADEQUATELY PROTECTED & WATERPROOFED DURING CONSTRUCTION. EXISTING STRUCTURE TO BE CAREFULLY SUPPORTED PRIOR TO COMMENCING ANY DEMOLITION WORK.
- * THESE DRAWINGS TO BE READ IN CONJUNCTION WITH SPECIFICATIONS & CONSULTANTS DRAWINGS.


WALL LEGEND:

=====	EXISTING WALLS TO REMAIN
=====	EXISTING WALLS TO BE DEMOLISHED
=====	NEW STUD WALLS
=====	NEW BRICK WALLS
=====	NEW BLOCK WALLS
=====	NEW HEBEL POWER PANEL WALLS

Amendment Comment:

Client:
IN PIT SOLUTIONS

Designed By:

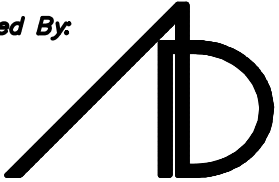

ALPHA DESIGNS
ARCHITECTURAL DRAFTING
49 George Street, Marmong Point
N.S.W. 2284 Ph.0411699945

Project:
**PROPOSED NEW SHED
AT LOT 1, DP1172438,
No.82 BELLVUE ROAD,
WOODVILLE NSW 2321.**

Drawing Title:
DEVELOPMENT APPLICATION

Drawn by: DS	Scale: 1: 100
Date: 30-09-25	Drawing No: A 05
Project No: 2135	Amendment: -

BDA REGISTERED

Unitex

HYNE

STRATCO

JH

AUSTRAL

VANTAGE

Colorbond

WEATHERSTEEL

PILKINGTON