4 Signage - S1
1 : 50

FENCING NOTES:

- FENCING TYPE 1: TIMBER LAPPED AND CAPPED 1.8m PAINTED TRANQUIL RETREAT
- FENCING TYPE 2: BLACK PALISADE FENCE AND LOCKABLE GATE TO DRIVEWAYS
- FENCING TYPE 3: TIMBER LAPPED AND CAPPED 2.4M PAINTED TRANQUIL RETREAT& PERSPEX 1.6M - MUST HAVE THE SURFACE DENSITY OF AT LEAST 10KG/m²
- FENCING TYPE 4: TIMBER LAPPED AND CAPPED 2.5m PAINTED TRANQUIL RETREAT - MUST HAVE THE SURFACE DENSITY OF AT LEAST 10KG/m²

5 FENCE TYPE 3
1 : 50

6 FENCE TYPE 4
1 : 50

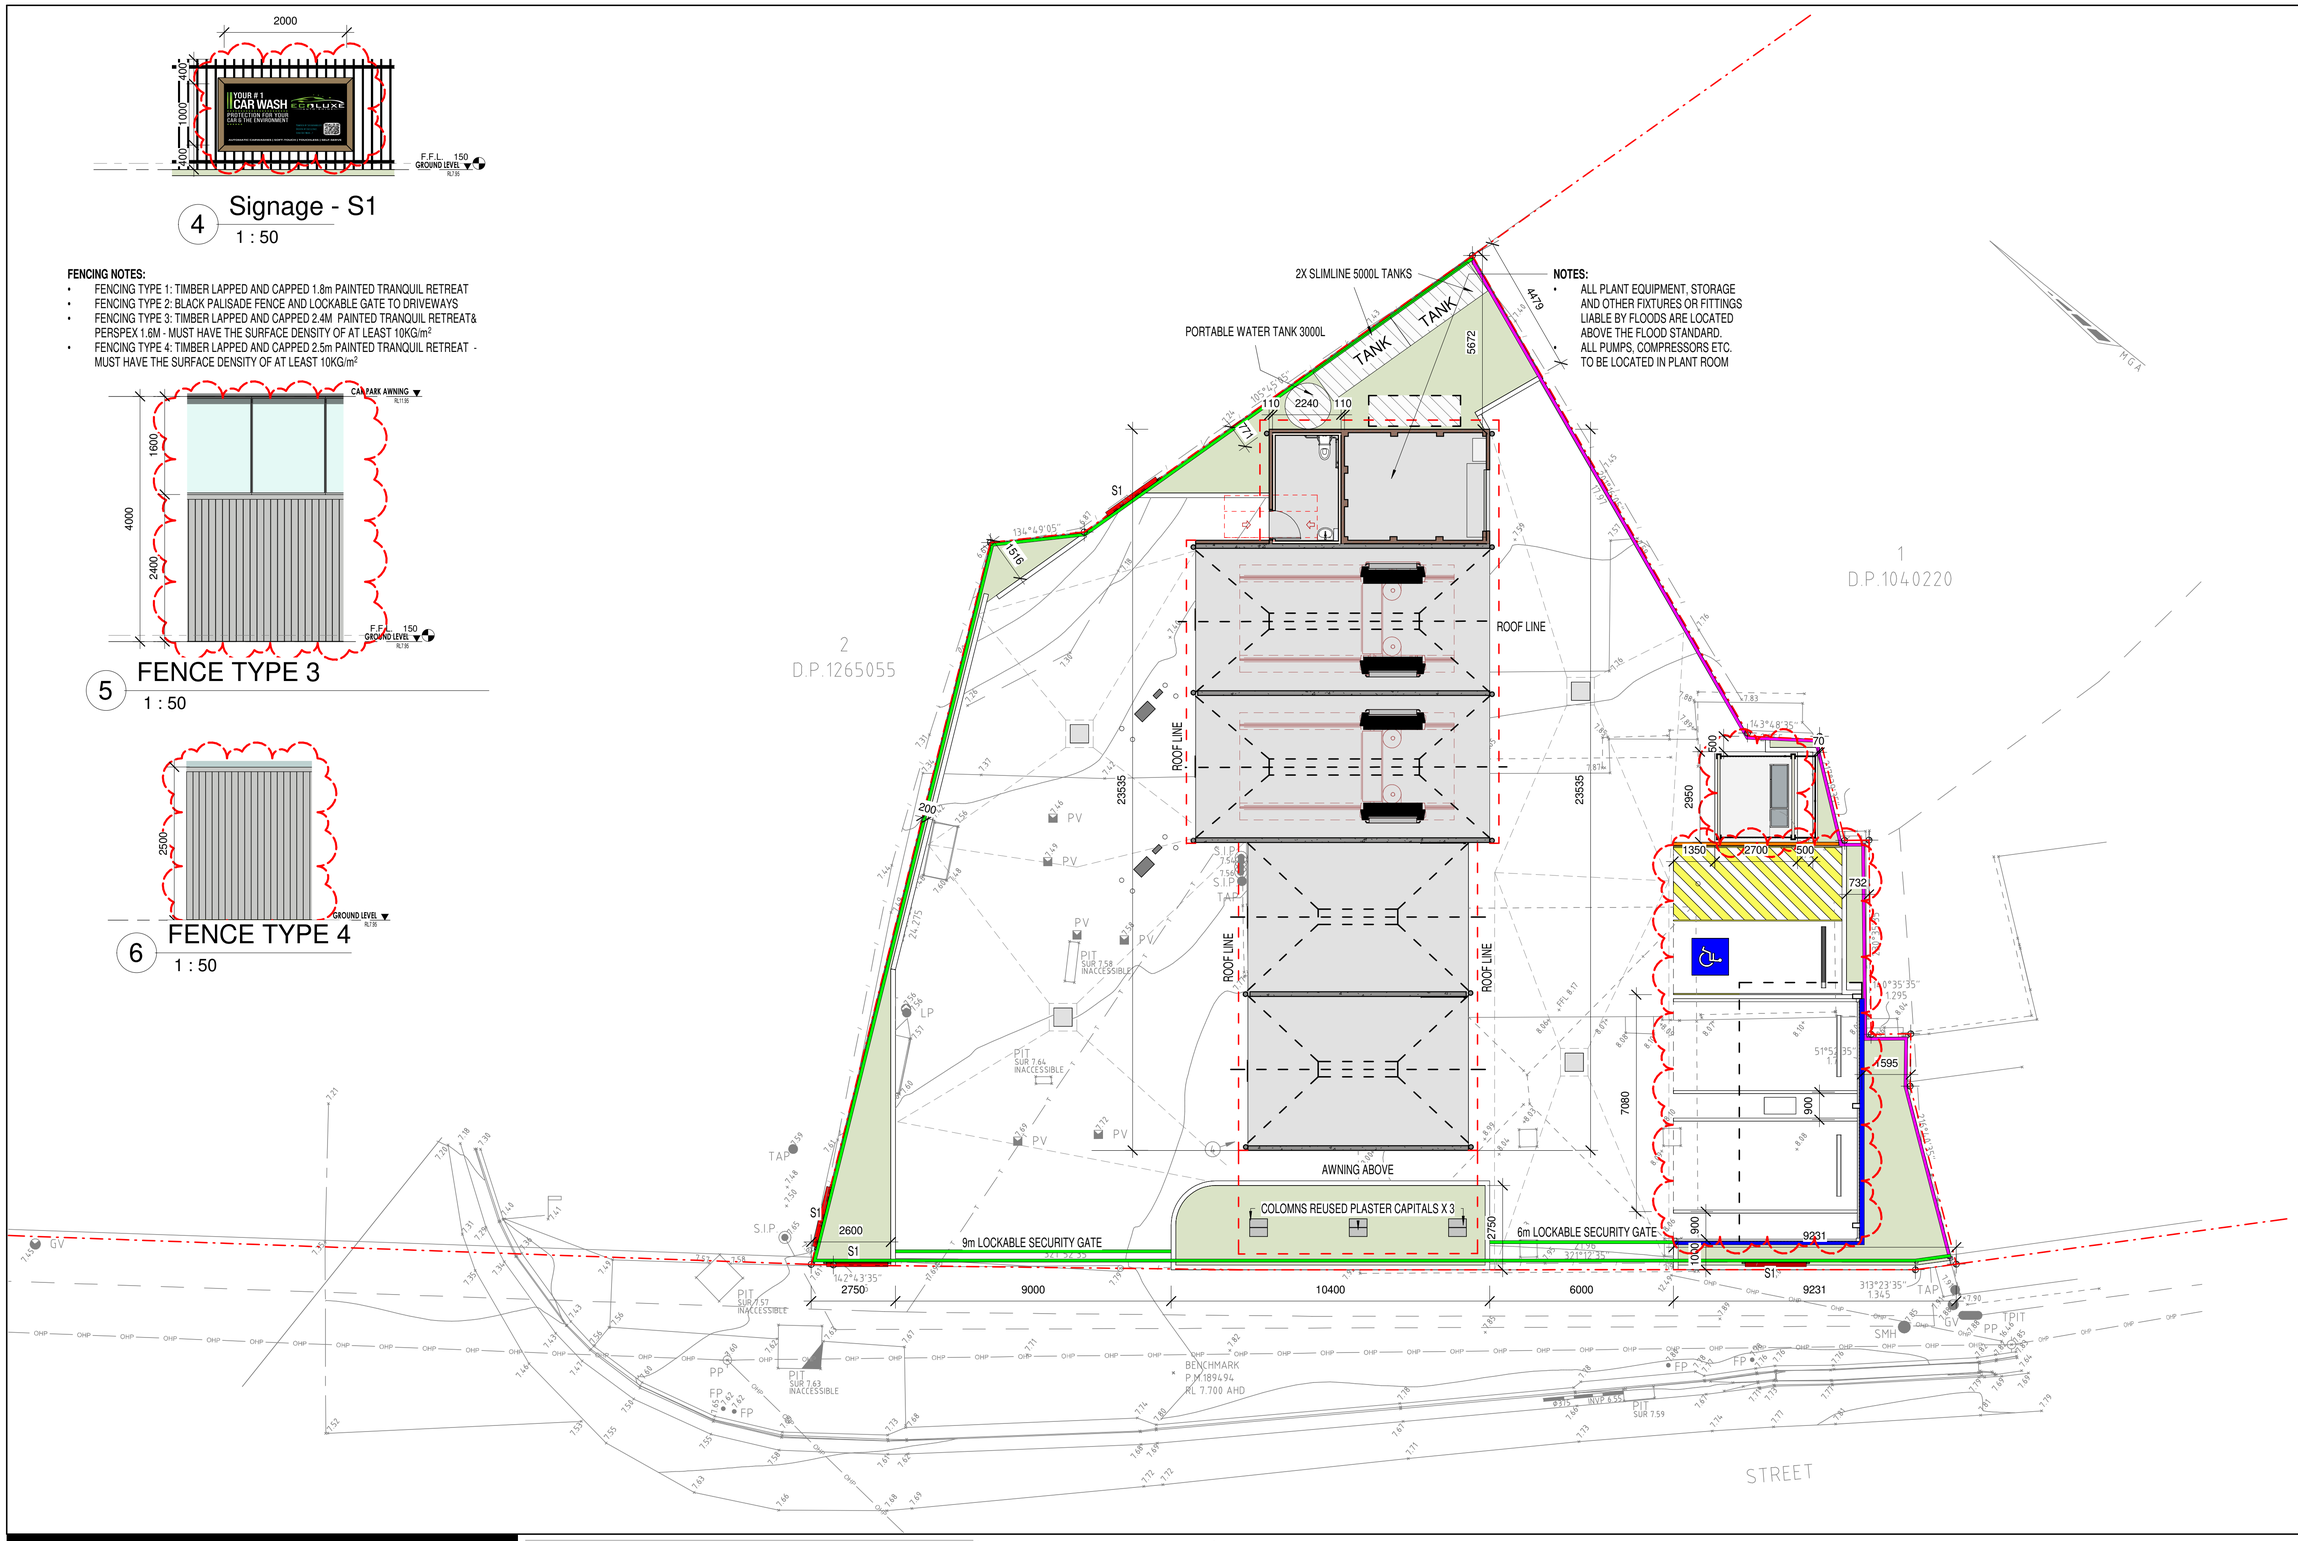

BROWN COMMERCIAL BUILDING
www.brownbuild.com.au

2 Elwell Close
Beresfield, NSW 2322
PO Box 596
East Maitland NSW 2323
Ph: (02)4966 0218

Rev.	Description	Date	Issued by
7	Notation Changes	08.07.25	H.Skinner
8	Mod Da Set	10.07.25	H.Skinner
9	Revision Set	21.07.25	H.Skinner
10	Revision 14	24.07.25	H.Skinner
11	Revision 16	06.08.25	H.Skinner
12	Fencing	21.08.25	H.Skinner
13	S4.55 Update	11.09.25	LT

NOTES:
1. All dimensions, levels, and setouts are to be verified on site prior to fabrication or construction.
2. Written dimensions take precedence over scaled ones

COPYRIGHT:
Brown Commercial Building PTY LTD is the owner of copyright to drawings supplied and the information shown hereon. All drawings supplied may not be used, reproduced or copied in whole or part of without the written consent of Brown Commercial Building PTY LTD

Project: **CAR WASH**
Sheet Title: **SITE PLAN**
Project No: **BC0402**

Lot: 1 DP: 230063 No: 206 Street: HIGH STREET Suburb: MAITLAND

Client: **SAROFF**
Project Status: **S4.55**
Scale: **As indicated** on A1
Revision: 13
DWG No: **01**

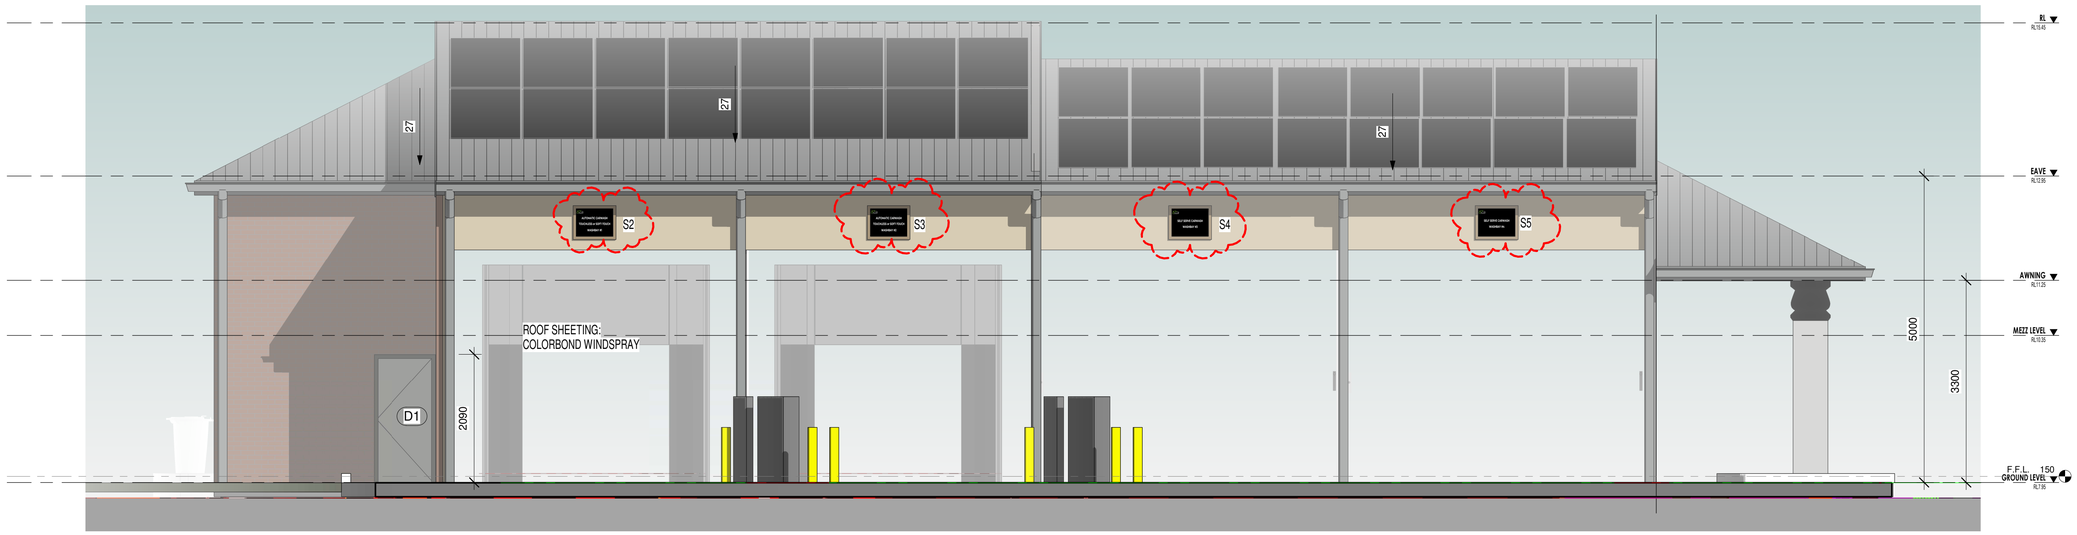

1 Car Wash North
1 : 50

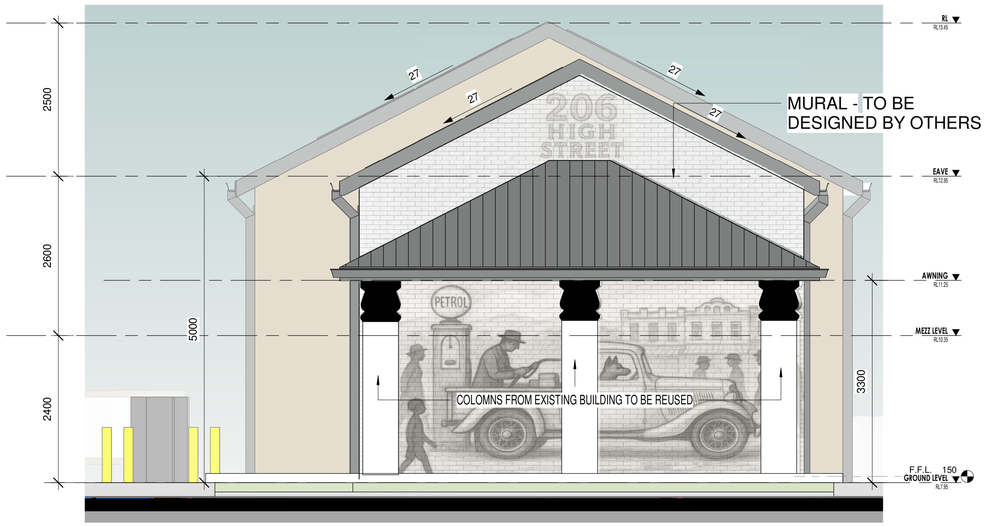

2 Car Wast West
1 : 50

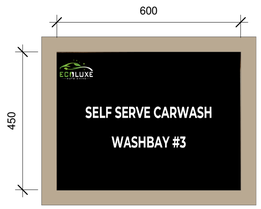

6 S4
1 : 10

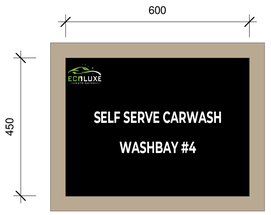

7 S5
1 : 10

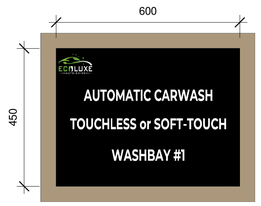

3 S2
1 : 10

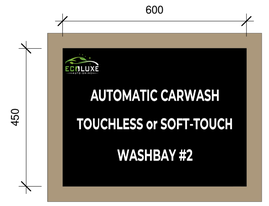

5 S3
1 : 10

BROWN COMMERCIAL BUILDING
www.brownbuild.com.au
2 Elwell Close
Beresfield, NSW 2322
PO Box 596
East Maitland NSW 2323
Ph: (02)4966 0218

Rev.	Description	Date	Issued by
1	CC Set	03.03.25	H.Skinner
2	Notation Changes	08.07.25	H.Skinner
3	Mod Da Set	10.07.25	H.Skinner
4	Revision Set	21.07.25	H.Skinner
5	Revision 16	06.08.25	H.Skinner
6	Fencing	21.08.25	H.Skinner
7	S4.55 Update	11.09.25	LT

NOTES:
1. All dimensions, levels, and setouts are to be verified on site prior to fabrication or construction.
2. Written dimensions take precedence over scaled ones

COPYRIGHT:
Brown Commercial Building PTY LTD is the owner of copyright to drawings supplied and the information shown hereon. All drawings supplied may not be used, reproduced or copied in whole or part of without the written consent of Brown Commercial Building PTY LTD

Project: CAR WASH
Sheet Title: ELEVATIONS
Project No: BC0402
Lot: 1 DP: 230063 No: 206 Street: HIGH STREET Suburb: MAITLAND
Client: SAROFF
Project Status: S4.55
Scale: As indicated on A1
Revision: 7
DWG No: 03

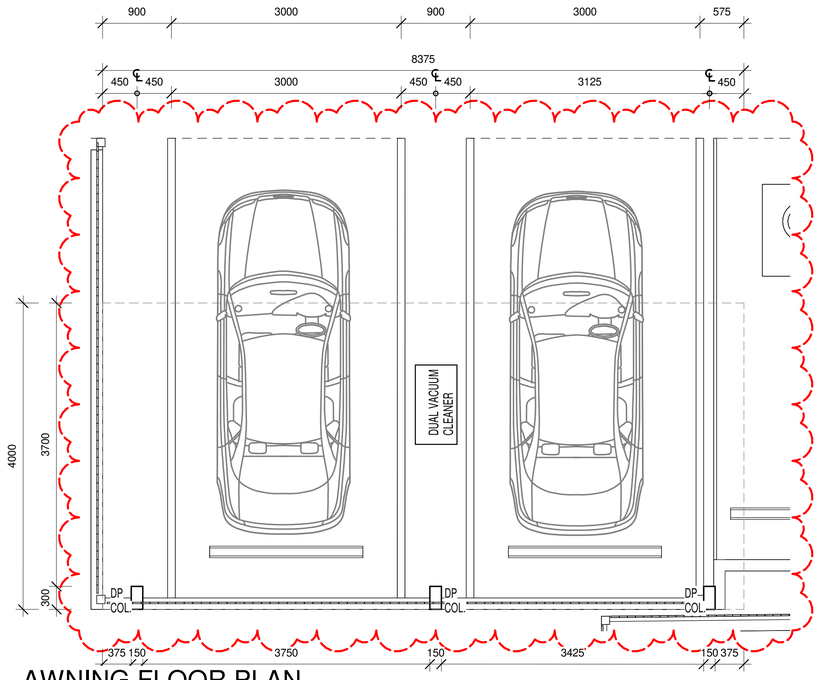

5 AWNING FLOOR PLAN
1 : 40

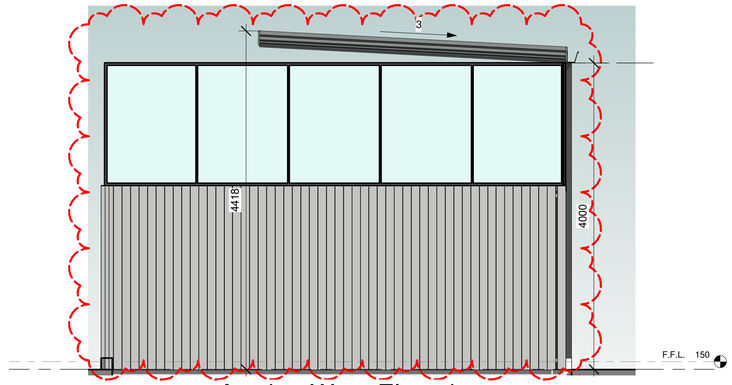

4 Awning West Elevation
1 : 40

1 Awning East Elevation
1 : 40

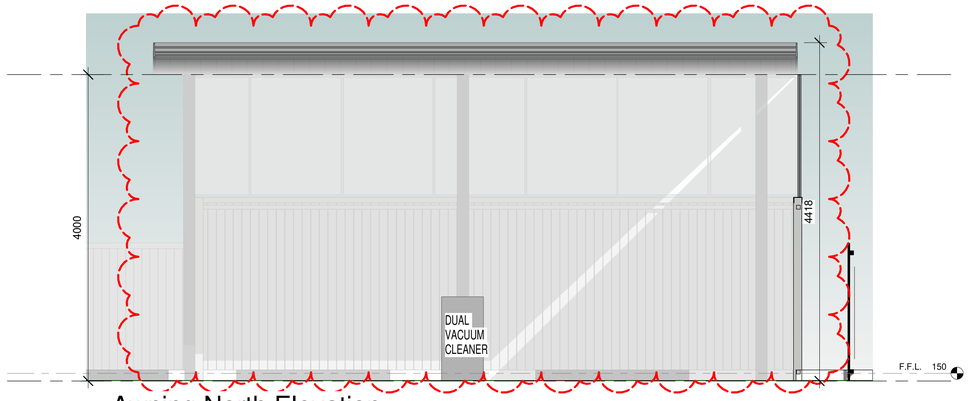

2 Awning North Elevation
1 : 40

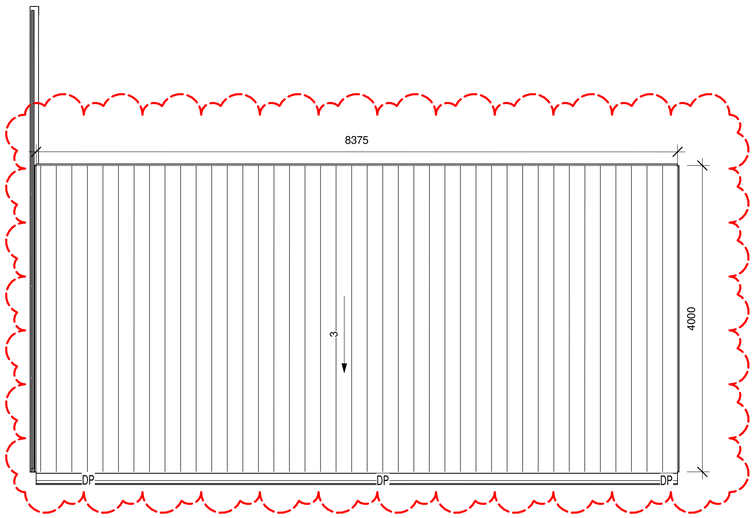

6 AWNING ROOF
1 : 40

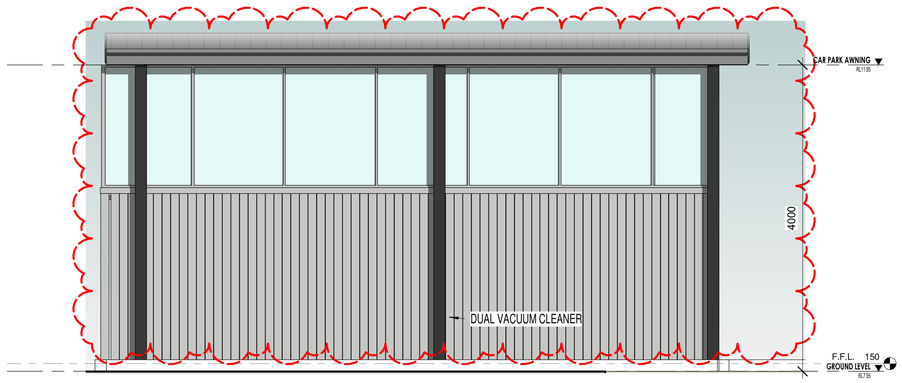

3 Awning South Elevation
1 : 40

BROWN COMMERCIAL BUILDING
www.brownbuild.com.au
2 Elwell Close
Beresfield, NSW 2322
PO Box 596
East Maitland NSW 2323
Ph: (02)4966 0218

Rev.	Description	Date	Issued by
1	CC Set	03.03.25	H.Skinner
2	Notation Changes	08.07.25	H.Skinner
3	Mod Da Set	10.07.25	H.Skinner
4	Revision 14	24.07.25	H.Skinner
5	Revision 16	06.08.25	H.Skinner
6	Fencing	21.08.25	H.Skinner
7	S4.55 Update	11.09.25	LT

NOTES:
1. All dimensions, levels, and setouts are to be verified on site prior to fabrication or construction.
2. Written dimensions take precedence over scaled ones

COPYRIGHT:
Brown Commercial Building PTY LTD is the owner of copyright to drawings supplied and the information shown hereon. All drawings supplied may not be used, reproduced or copied in whole or part of without the written consent of Brown Commercial Building PTY LTD

Project: **CAR WASH**
Sheet Title: **AWNING PLAN & ELEVATIONS**
Project No: **BC0402**
Lot: 1 DP: 230063 No: 206 Street: HIGH STREET Suburb: MAITLAND
Client: **SAROFF**
Project Status: **S4.55**
Scale: **1 : 40** on A1
Revision: 7
DWG No: **04**

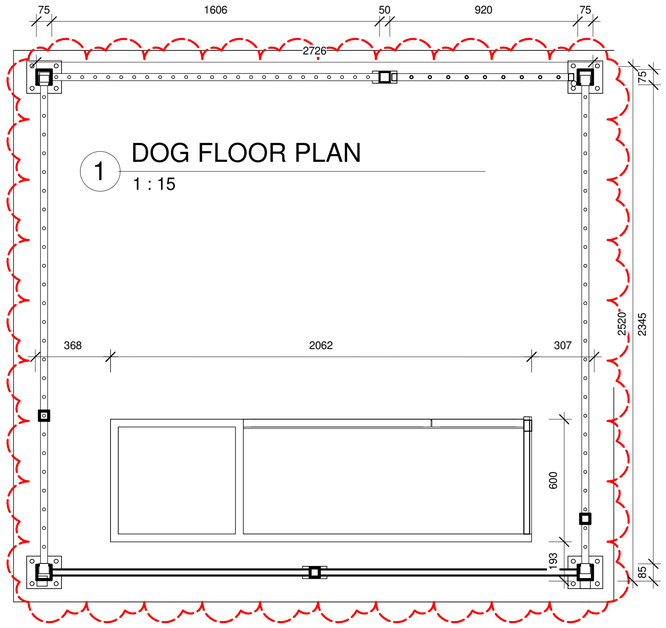

1 DOG FLOOR PLAN
1 : 15

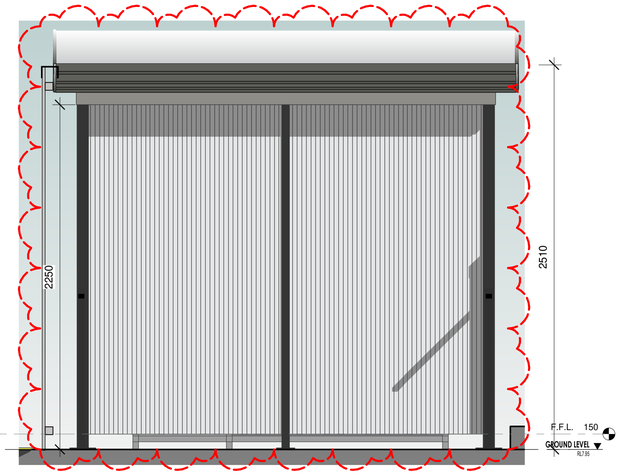

5 DW South
1 : 20

3 DW East
1 : 20

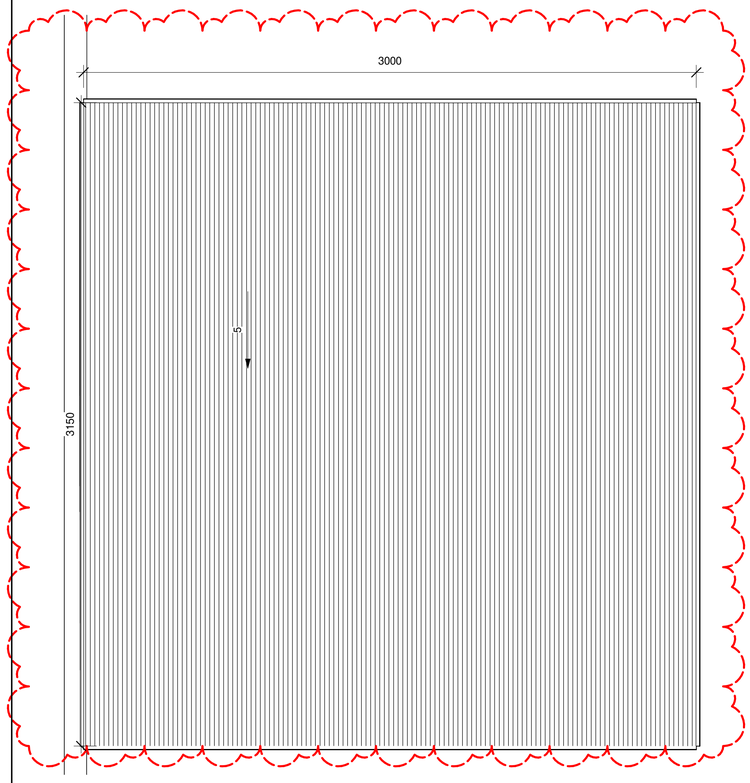

2 DOG WASH ROOF
1 : 15

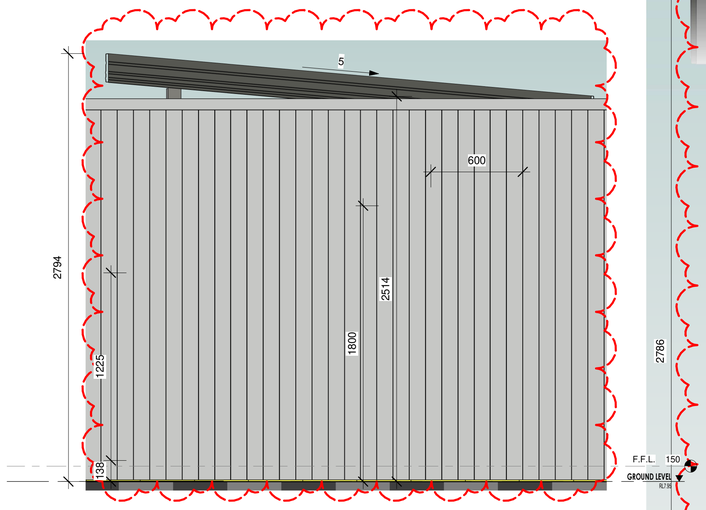

6 Dw West
1 : 20

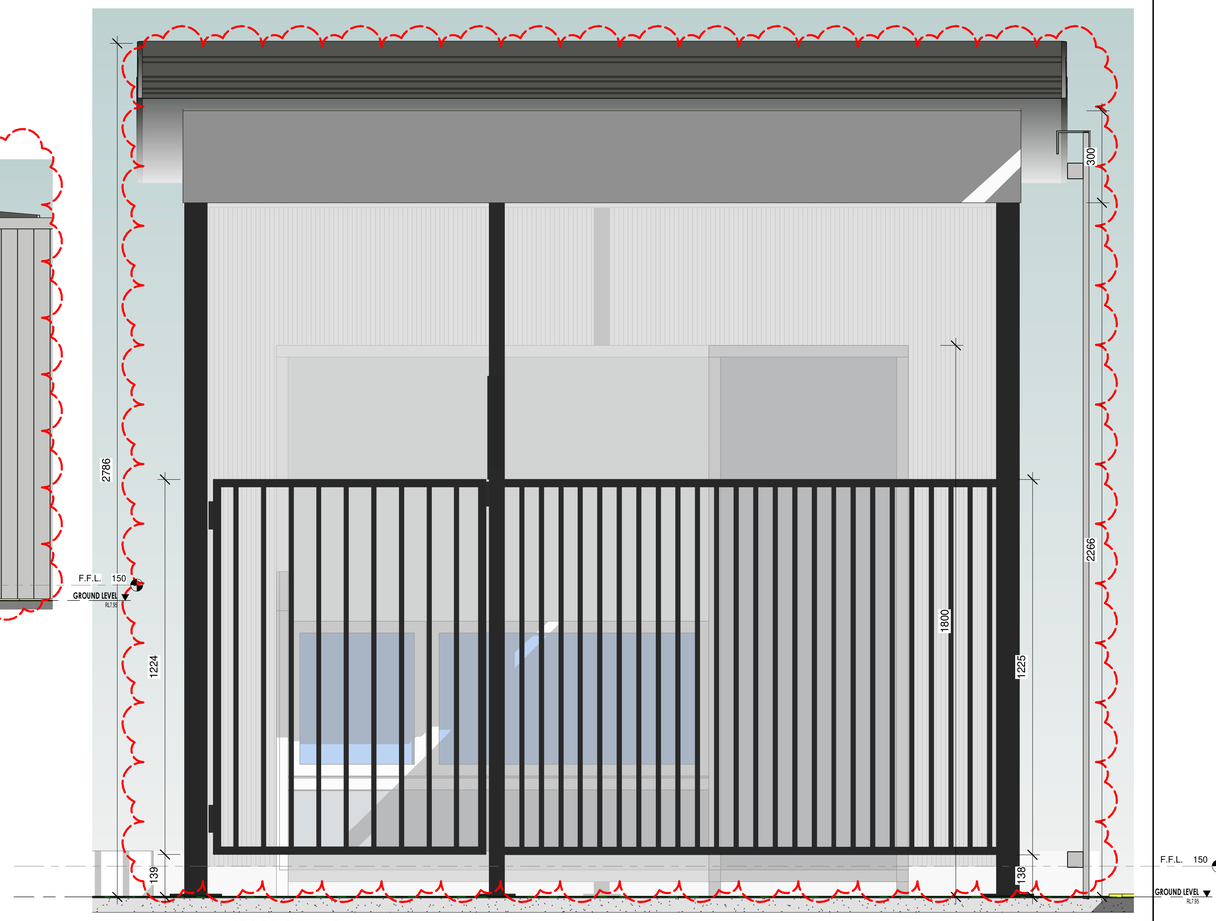

4 DW North
1 : 10

BROWN COMMERCIAL BUILDING
www.brownbuild.com.au
2 Elwell Close
Beresfield, NSW 2322
PO Box 596
East Maitland NSW 2323
Ph: (02)4966 0218

Rev.	Description	Date	Issued by
1	CC Set	03.03.25	H.Skinner
2	Notation Changes	08.07.25	H.Skinner
3	Mod Da Set	10.07.25	H.Skinner
4	Revision 14	24.07.25	H.Skinner
5	Revision 16	06.08.25	H.Skinner
6	Fencing	21.08.25	H.Skinner
7	S4.55 Update	11.09.25	LT

NOTES:
1. All dimensions, levels, and setouts are to be verified on site prior to fabrication or construction.
2. Written dimensions take precedence over scaled ones

COPYRIGHT:
Brown Commercial Building PTY LTD is the owner of copyright to drawings supplied and the information shown hereon. All drawings supplied may not be used, reproduced or copied in whole or part of without the written consent of Brown Commercial Building PTY LTD

Project: **CAR WASH**
Sheet Title: **DOG WASH PLANS & ELEVATIONS**
Project No: **BC0402**
Lot: 1 DP: 230063 No: 206 Street: HIGH STREET Suburb: MAITLAND
Client: **SAROFF**
Project Status: **S4.55**
Scale: **As indicated** on A1
Revision: 7
DWG No: **05**