285-287 High Street MAITLAND NSW 2320
PO Box MAITLAND NSW 2320
Telephone (02) 4934 9700
Facsimile (02) 4933 3209

NORTH

© Maitland City Council 2006 © Department of Lands 2006

This map has been prepared on the basis of information available to Council at the date of issue. However, that information may change over a limited time and should therefore be verified with Maitland City Council

Officer :

Recipient :

Date : 6/11/2008

Time : 12:50 PM

Zoom : 0.712

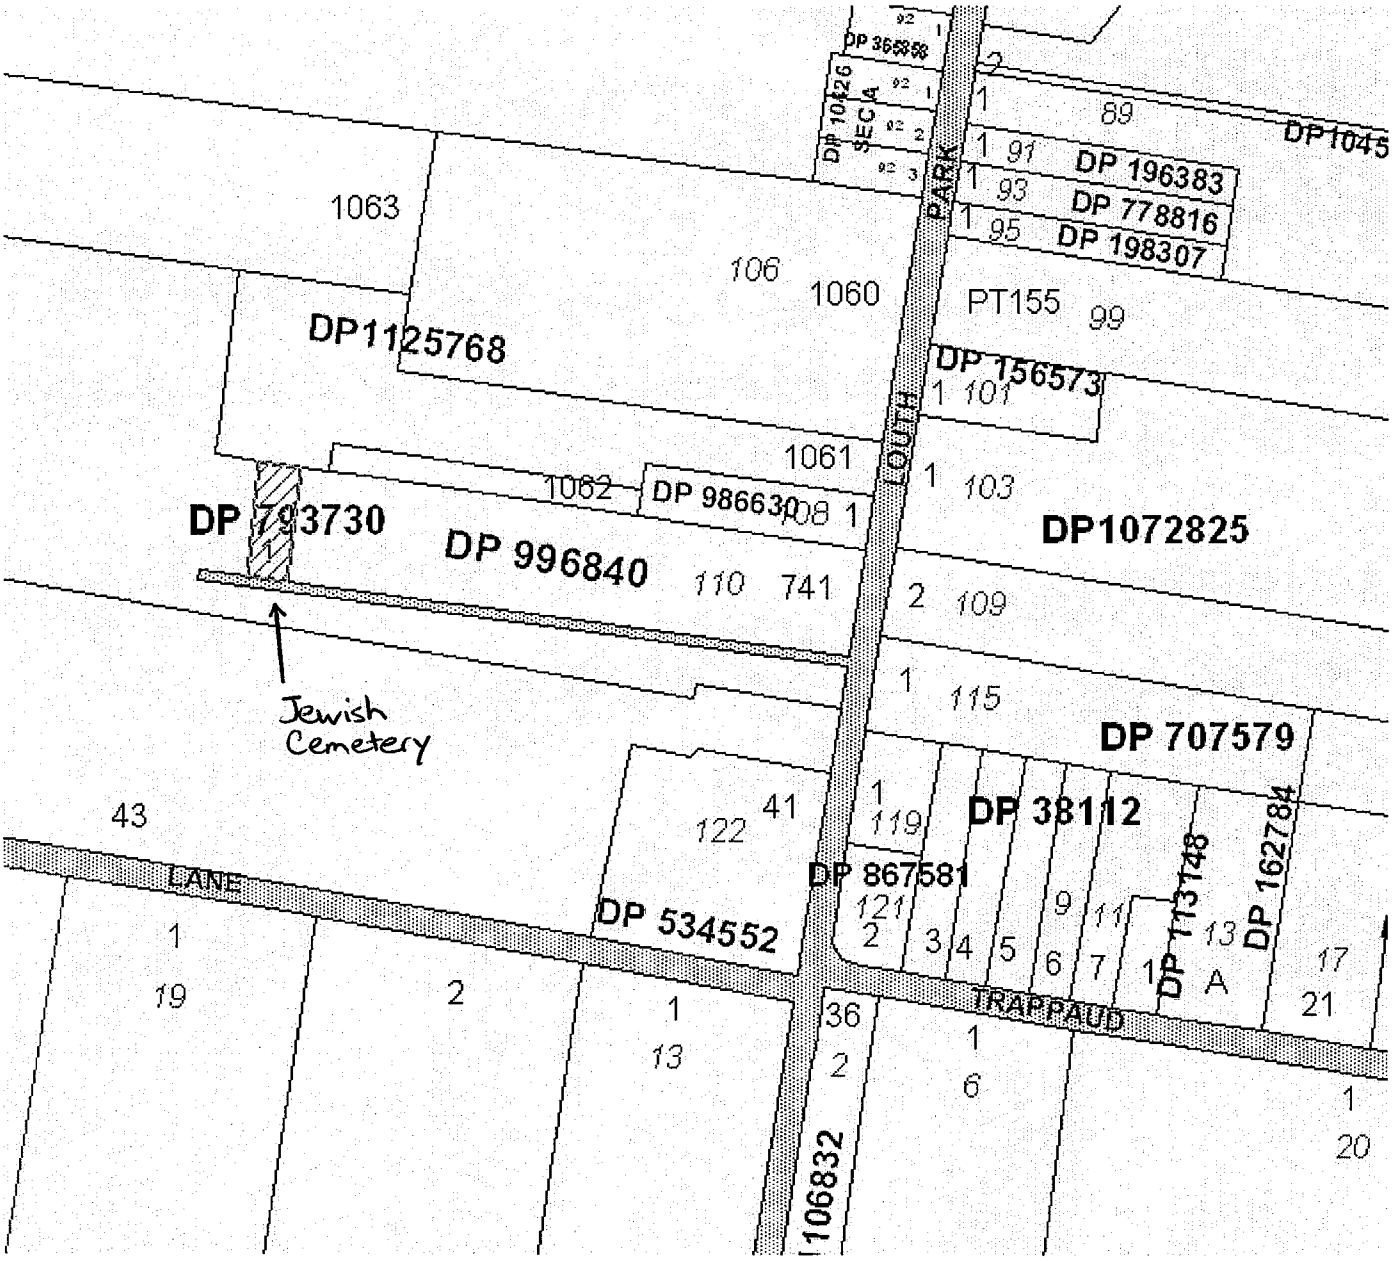

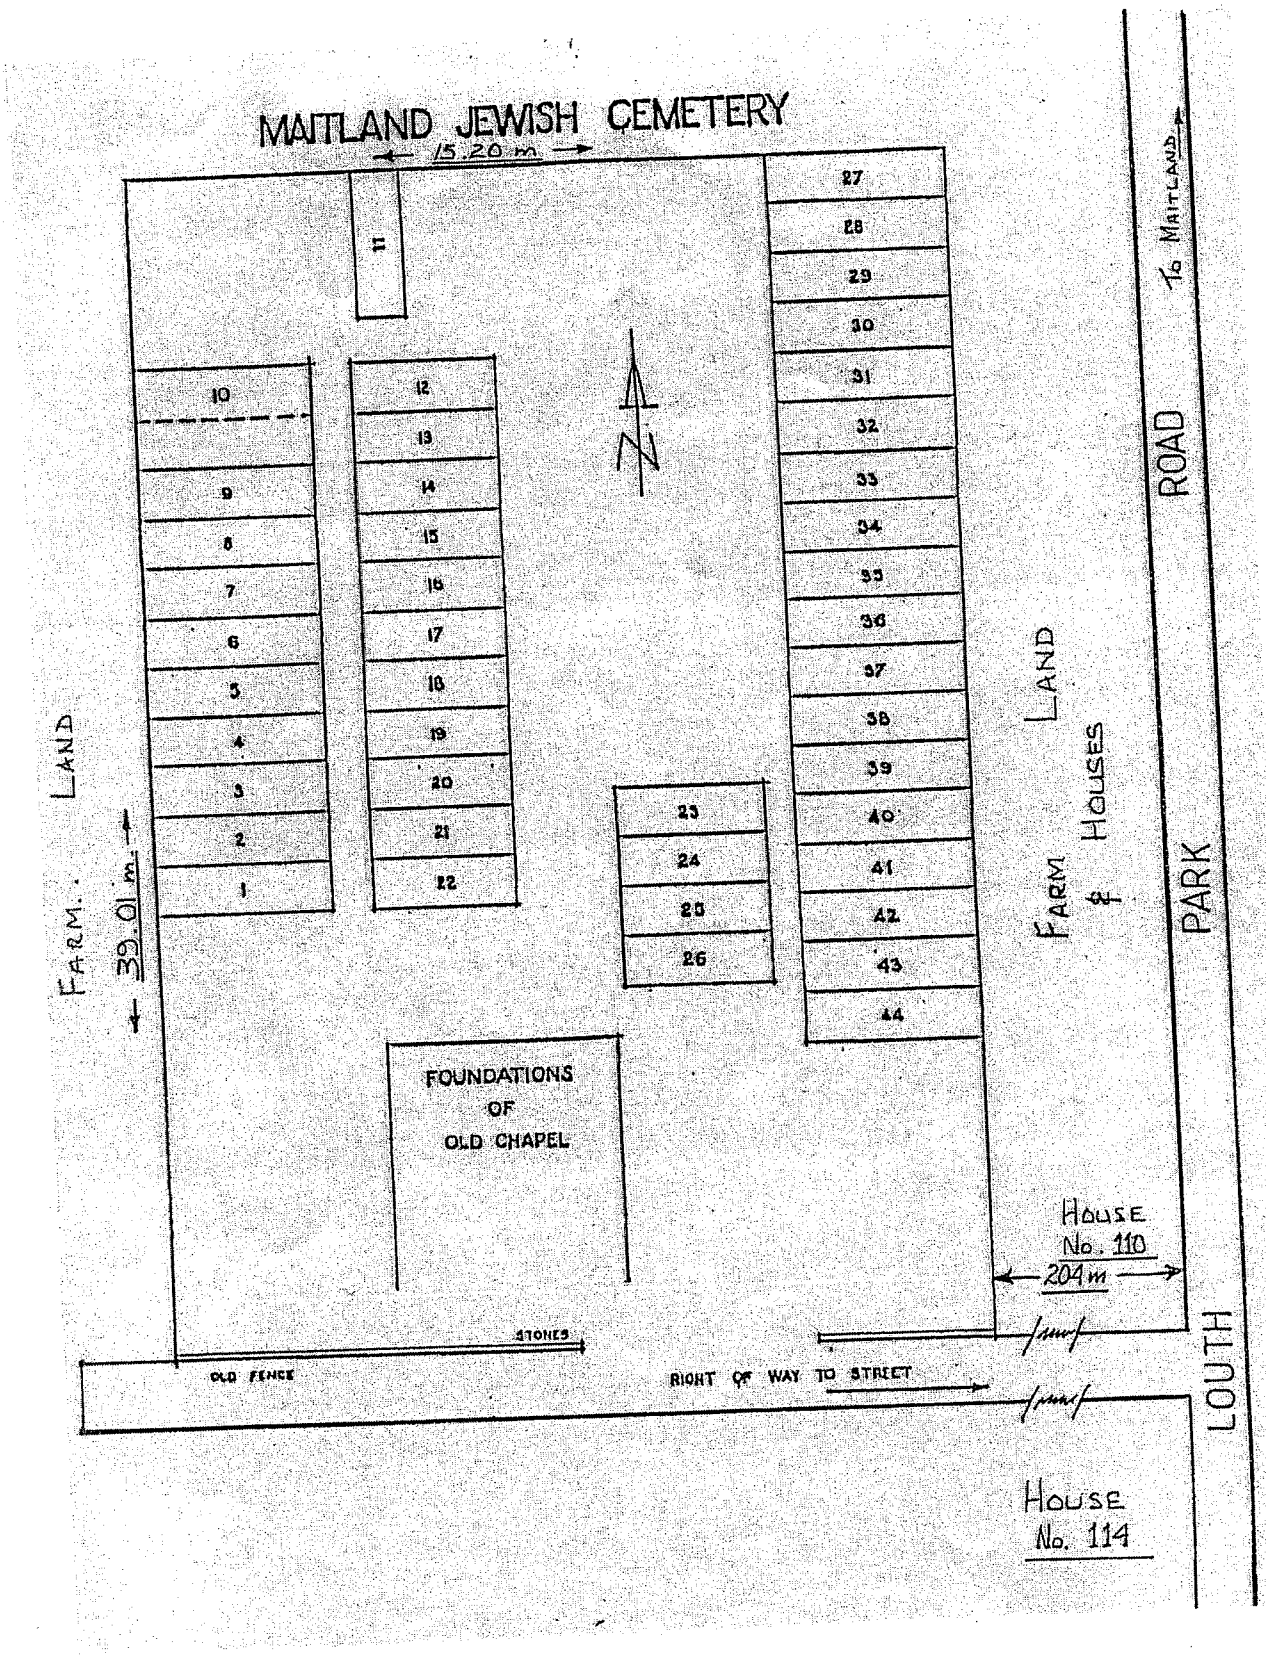
MAITLAND JEWISH CEMETERY
15.20 m
11
10
9
8
7
6
5
4
3
2
1
12
13
14
15
16
17
18
19
20
21
22
23
24
25
26
27
28
29
30
31
32
33
34
35
36
37
38
39
40
41
42
43
44
N
FARM. LAND
39.01 m
FOUNDATIONS OF OLD CHAPEL
STONES
OLD FENCE
RIGHT OF WAY TO STREET
FARM LAND & HOUSES
HOUSE No. 110
204 m
HOUSE No. 114
LOUTH PARK ROAD
To MAITLAND